


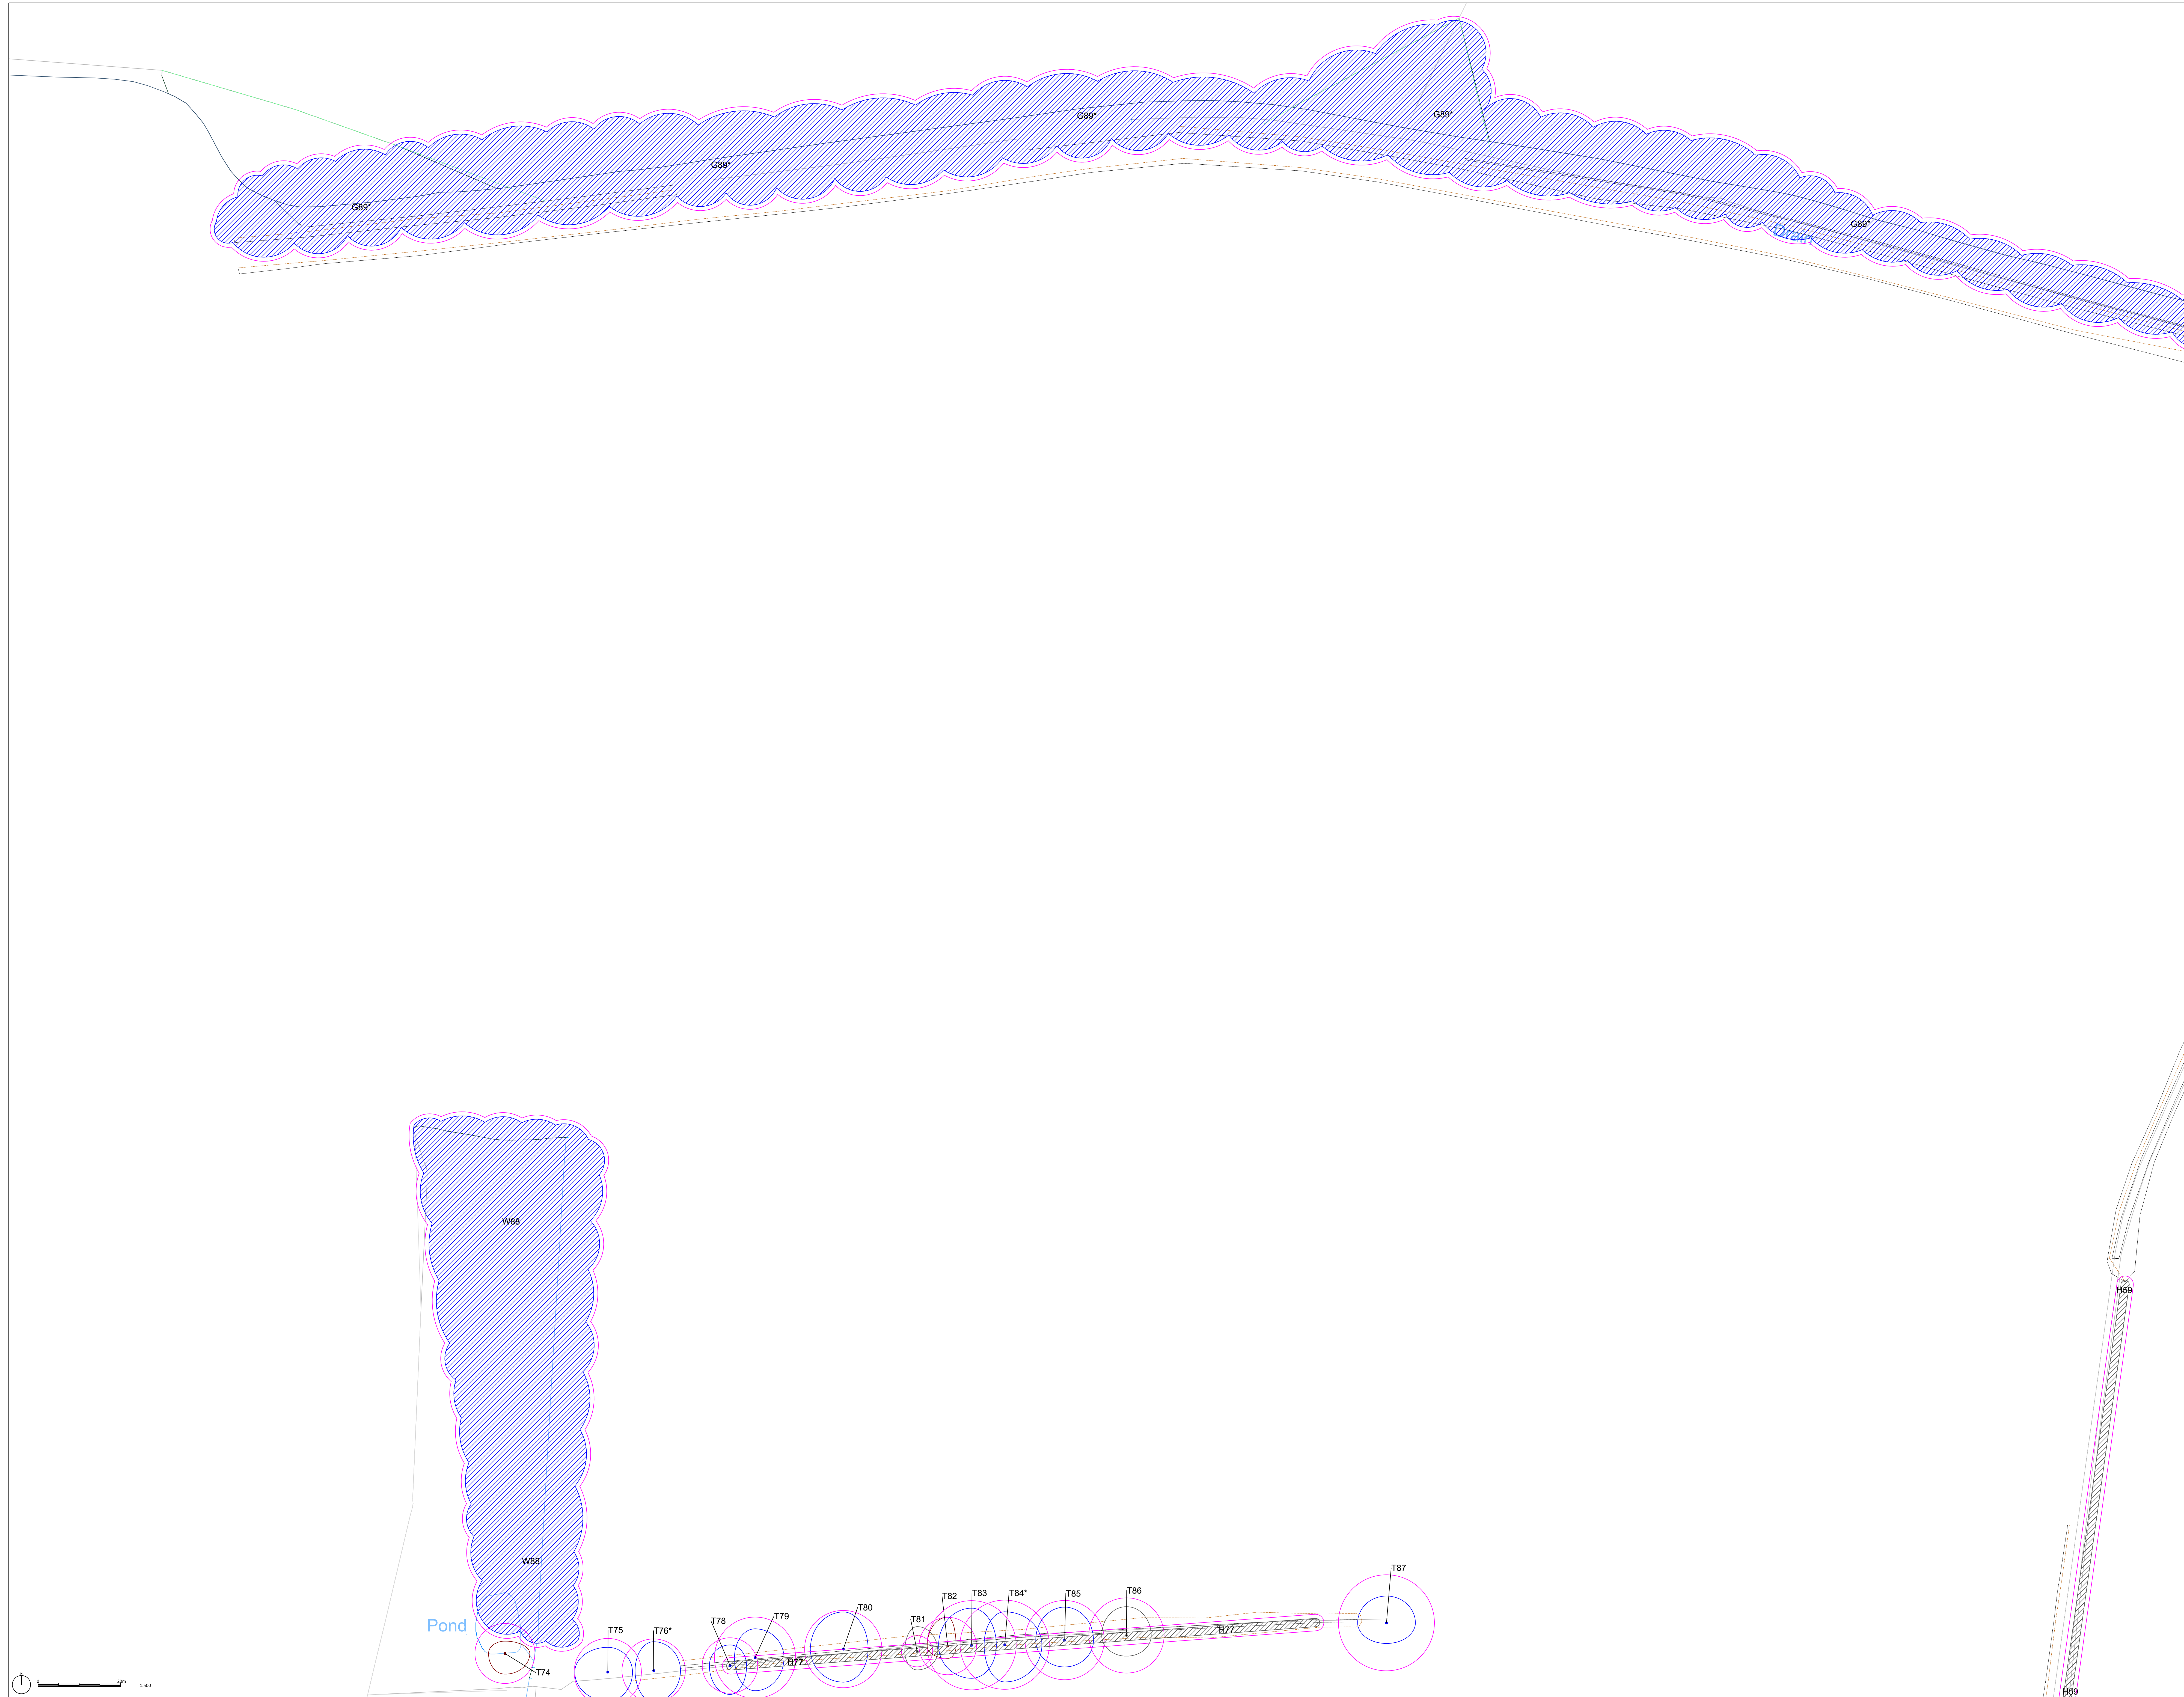

LEGEND

TREE CATEGORIES - NOTE: Quality class description derived from BS5837:2012

- Category A**
Trees / Groups of high quality: with an estimated remaining life expectancy of at least 40 years.
- Category B**
Trees / Groups of moderate quality: with an estimated remaining life expectancy of at least 20 years.
- Category C**
Trees / Groups of low quality: with an estimated remaining life expectancy of at least 10 years, or young trees with a stem diameter below 150mm.
- Category U**
Trees / Groups: in such a condition that they cannot realistically be retained as living trees in the context of current land use for longer than 10 years.
- Root Protection Area (RPA)**

Indicative Position of Cable Route

The cable route has been added by ADAS to the drawing provided by the client as no CAD file was available detailing the cable route. ADAS have not verified the accuracy of the cable route, therefore its position and all arboricultural features located along it are indicative.


T#* Trees not included in original site survey and therefore positions are indicative only.

Based on Terra Measurement drawing 'Topographical Survey' (4162_AGR_Group_Gravelley_Lane_Great_Wymondley.dwg) and based upon OS MasterMap.
(OS_MasterMap_705081_916114_OS_Mastermap.dwg).
Please see originals for details.

This drawing was produced in colour; a monochrome copy should not be relied upon.

SHEET LOCATION PLAN

Not to scale

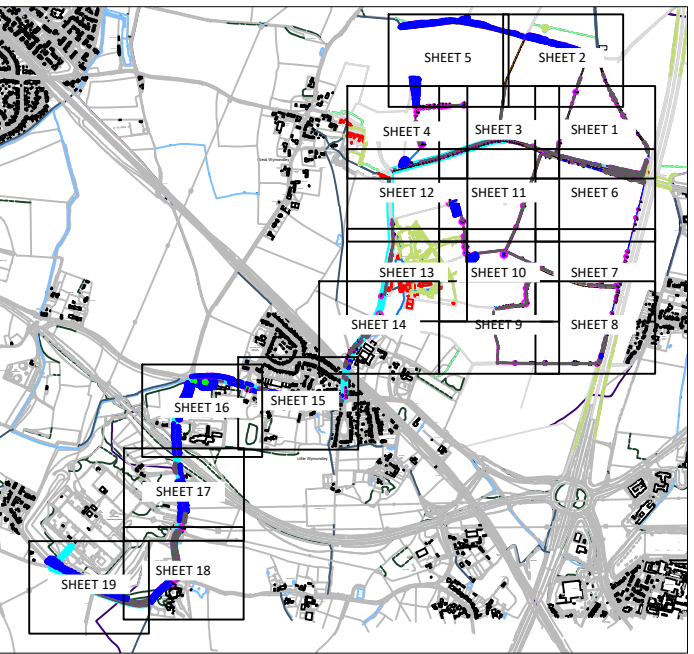

First Issue	-	July 2012
Rev.	Issue Details	Date

Client:

Axis

Project:
Wymondley Solar Farm

Drawing Title:

Tree Constraints Plan (Sheet 5)

Scale: 1:500 @ AC

Drawn by: AVHJ Date: 03/07/2024


Checked by: IW

© Crown copyright and database rights (2020) OS 0100019694
For reference purposes only. No further copies may be made.

ADAS, 11d Park House, Milton Park,
Milton, Abingdon, Oxford, OX14 1PS

Tel: 01235 35563
©RSK ADAS Limited



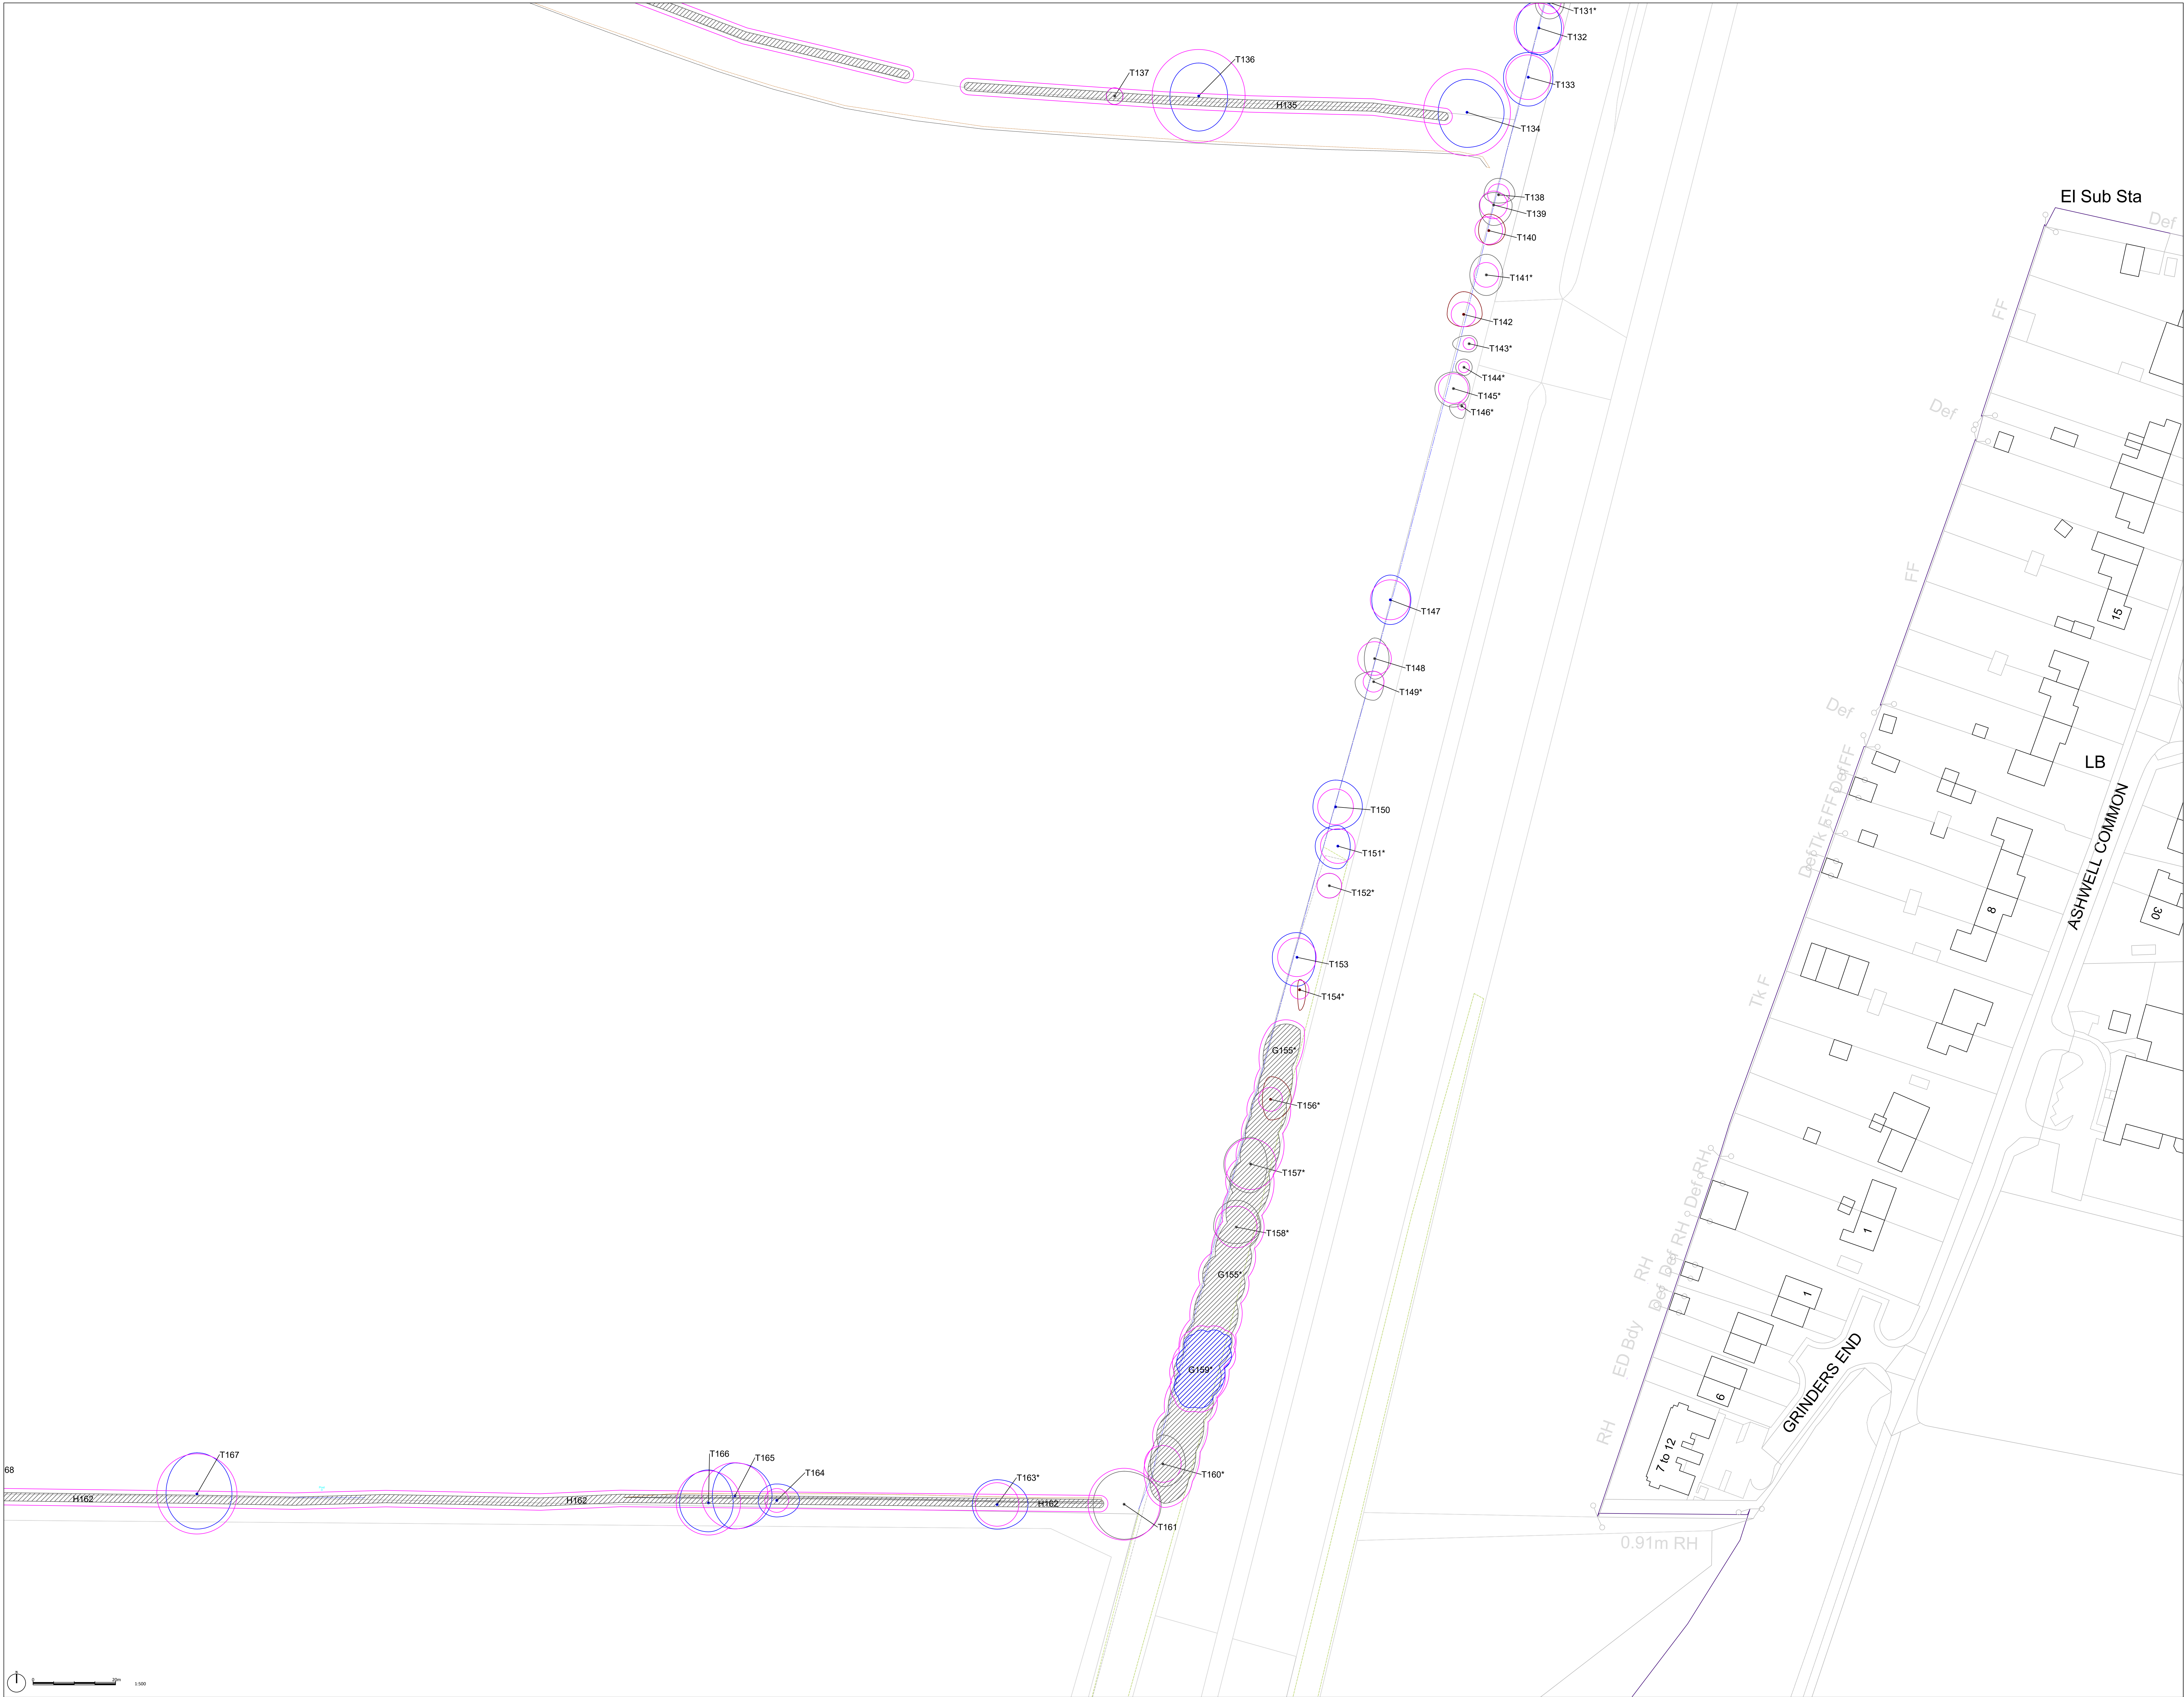

LEGEND

TREE CATEGORIES - NOTE: Quality class description derived from BS5837:2012

Category A
Trees / Groups of high quality: with an estimated remaining life expectancy of at least 40 years.

Category B
Trees / Groups of moderate quality: with an estimated remaining life expectancy of at least 20 years.

Category C
Trees / Groups of low quality: with an estimated remaining life expectancy of at least 10 years, or young trees with a stem diameter below 150mm.

Category U
Trees / Groups: in such a condition that they cannot realistically be retained as living trees in the context of current land use for longer than 10 years.

Root Protection Area (RPA)

Indicative Position of Cable Route

The cable route has been added by ADAS to the drawing provided by the client as no CAD file was available detailing the cable route. ADAS have not verified the accuracy of the cable route, therefore its position and all arboricultural features located along it are indicative.

T#*
Trees not included in original site survey and therefore positions are indicative only.

Based on Terra Measurement drawing 'Topographical Survey', (4162_AGR Group_Gravelley_Lane_Great_Wymondley.dwg) and based upon OS MasterMap (OS_MasterMap_705081_016114_OS_Mastermap.dwg). Please see originals for details.
This drawing was produced in colour; a monochrome copy should not be relied upon.

SHEET LOCATION PLAN

Not to scale

First Issue: Rev. Issue Details. July 2024. Date.

Client: Axis

Project: Wymondley Solar Farm

Drawing Title: Tree Constraints Plan (Sheet 8)

Drawing No: ADAS_1052454_Axis_Wymondley_TCP

Scale: 1:500 @ A0

Drawn by: AVH

Checked by: IW

Date: 03/07/2024

© Crown copyright and database rights (2020). OS 0300020694
For reference purposes only. No further copies may be made.

ADAS, 110 Park House, Milton Park, Milton, Abingdon, Oxford, OX14 4RS
Tel: 01235 355630
© ADAS Limited.



LEGEND

TREE CATEGORIES - NOTE: Quality class description derived from BS5837:2012

- Category A**
Trees / Groups of high quality: with an estimated remaining life expectancy of at least 40 years.
- Category B**
Trees / Groups of moderate quality: with an estimated remaining life expectancy of at least 20 years.
- Category C**
Trees / Groups of low quality: with an estimated remaining life expectancy of at least 10 years, or young trees with a stem diameter below 150mm.
- Category U**
Trees / Groups: in such a condition that they cannot realistically be retained as living trees in the context of current land use for longer than 10 years.
- Root Protection Area (RPA)**

Indicative Position of Cable Route

The cable route has been added by ADAS to the drawing provided by the client as no CAD file was available detailing the cable route. ADAS have not verified the accuracy of the cable route, therefore its position and all arboricultural features located along it are indicative.


T#*
Trees not included in original site survey and therefore positions are indicative only.

Based on Terra Measurement drawing 'Topographical Survey', (4162_AGR Group_Gravelley_Lane_Great_Wymondley.dwg) and based upon OS MasterMap (OS_MasterMap_705081_016114_OS_Mastermap.dwg). Please see originals for details.

This drawing was produced in colour; a monochrome copy should not be relied upon.

SHEET LOCATION PLAN

Not to scale

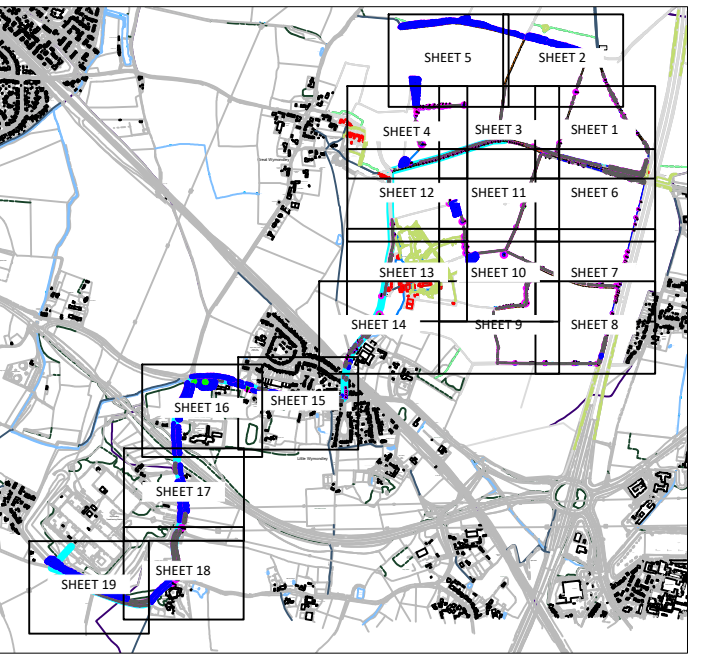

First Issue	July 2024
Rev.	Issue Details
Client:	Axis
Project:	Wymondley Solar Farm
Drawing Title:	Tree Constraints Plan (Sheet 9)
Drawing No:	ADAS_1052454_Axis_Wymondley_TCP
Scale:	1:500 @ A0
Drawn by:	AVH
Checked by:	IW
Date:	03/07/2024





LEGEND

TREE CATEGORIES - NOTE: Quality class description derived from BS5837:2012

- Category A** Trees / Groups of high quality: with an estimated remaining life expectancy of at least 40 years.
- Category B** Trees / Groups of moderate quality: with an estimated remaining life expectancy of at least 20 years.
- Category C** Trees / Groups of low quality: with an estimated remaining life expectancy of at least 10 years, or young trees with a stem diameter below 150mm.
- Category U** Trees / Groups: in such a condition that they cannot realistically be retained as living trees in the context of current land use for longer than 10 years.
- Root Protection Area (RPA)**

Indicative Position of Cable Route

The cable route has been added by ADAS to the drawing provided by the client as no CAD file was available detailing the cable route. ADAS have not verified the accuracy of the cable route, therefore its position and all arboricultural features located along it are indicative.


T#* Trees not included in original site survey and therefore positions are indicative only.

Based on Terra Measurement drawing 'Topographical Survey', (4162_AGR_Group_Gravelley_Lane_Great_Wymondley.dwg) and based upon OS MasterMap (OS_MasterMap_705081_016114_OS_Mastermap.dwg). Please see originals for details.

This drawing was produced in colour; a monochrome copy should not be relied upon.


SHEET LOCATION PLAN

Not to scale

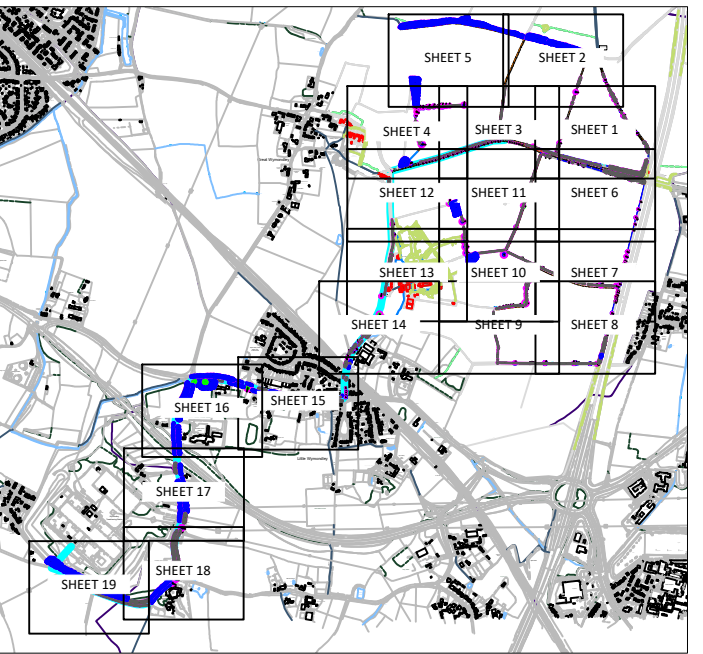

First Issue: Rev. Issue Details. Date.

Client: Axis
Project: Wymondley Solar Farm
Drawing Title: Tree Constraints Plan (Sheet 10)
Drawing No: ADAS_1052454_Axis_Wymondley_TCP
Scale: 1:500 @ A0
Drawn by: AVH
Checked by: IW
Date: 03/07/2024

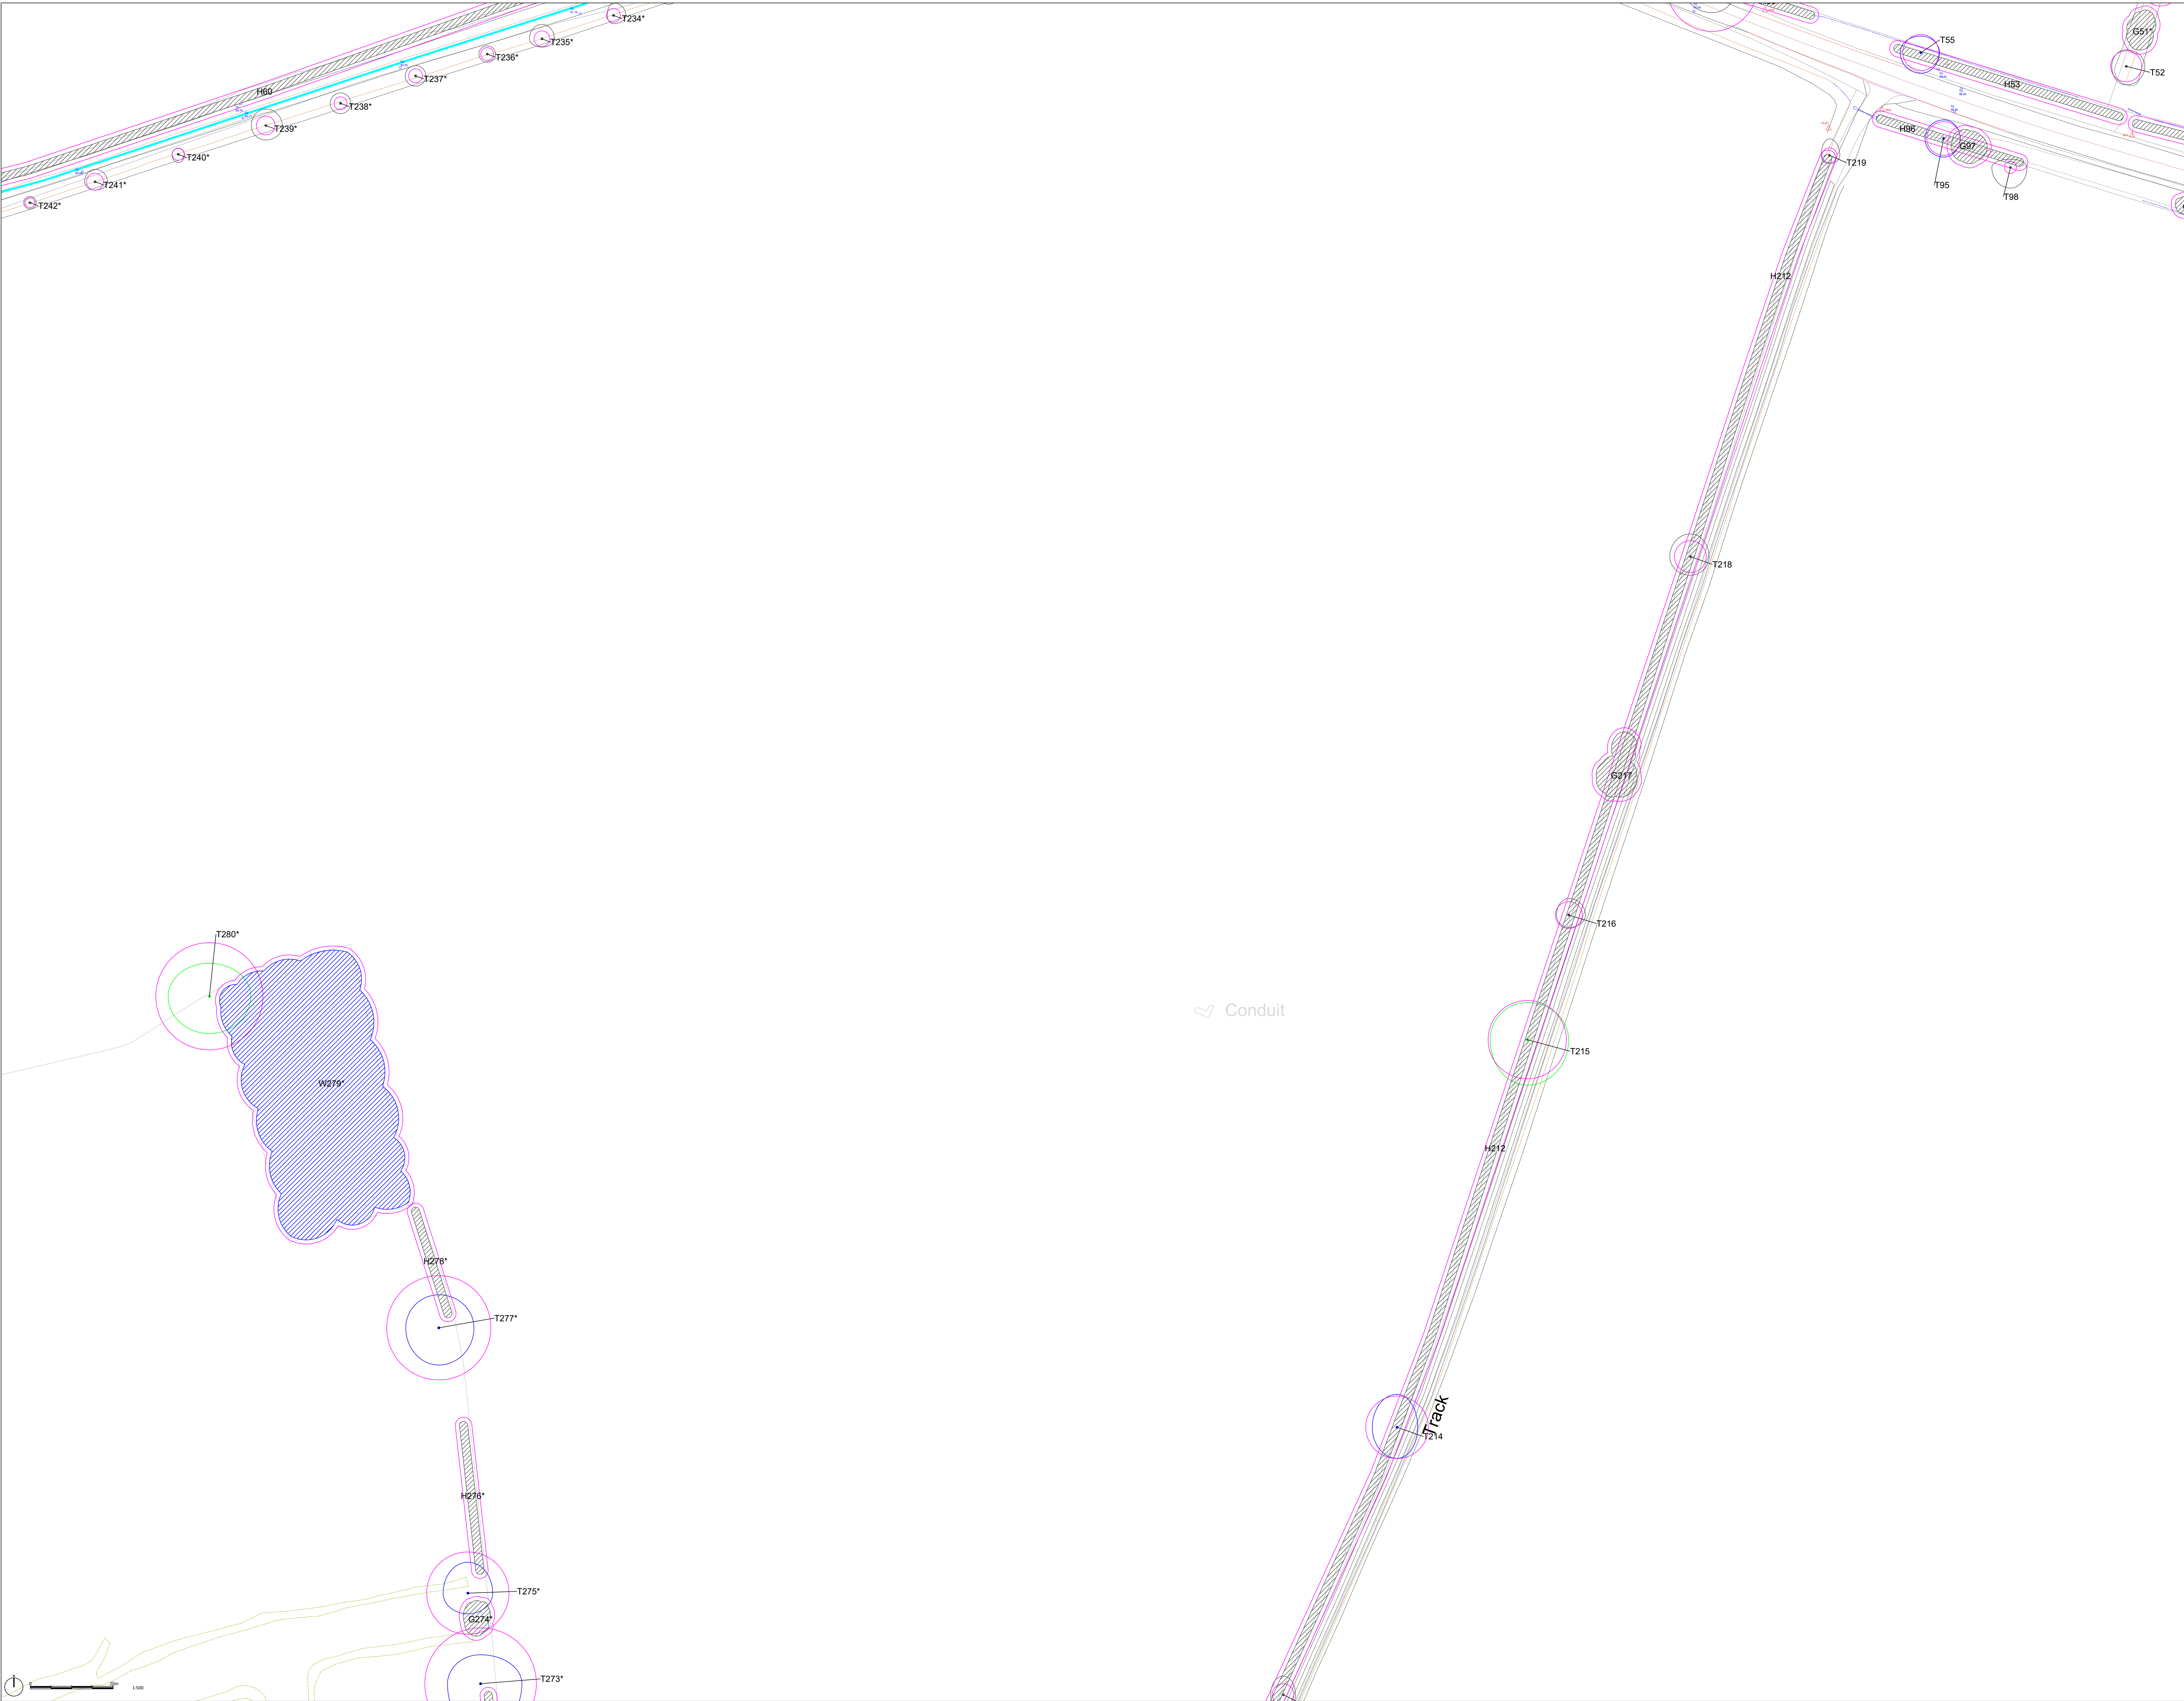

LEGEND

TREE CATEGORIES - NOTE: Quality class description derived from BS5837:2012

- Category A** Trees / Groups of high quality: with an estimated remaining life expectancy of at least 40 years.
- Category B** Trees / Groups of moderate quality: with an estimated remaining life expectancy of at least 20 years.
- Category C** Trees / Groups of low quality: with an estimated remaining life expectancy of at least 10 years, or young trees with a stem diameter below 150mm.
- Category U** Trees / Groups: in such a condition that they cannot realistically be retained as living trees in the context of current land use for longer than 10 years.
- Root Protection Area (RPA)**

Indicative Position of Cable Route

The cable route has been added by ADAS to the drawing provided by the client as no CAD file was available detailing the cable route. ADAS have not verified the accuracy of the cable route, therefore its position and all arboricultural features located along it are indicative.


T#* Trees not included in original site survey and therefore positions are indicative only.

Based on Terra Measurement drawing 'Topographical Survey', (4162_AGR_Group_Gravelley_Lane_Great_Wymondley.dwg) and based upon OS MasterMap (OS_MasterMap_705081_016114_OS_Mastermap.dwg). Please see originals for details.

This drawing was produced in colour; a monochrome copy should not be relied upon.

SHEET LOCATION PLAN

Not to scale

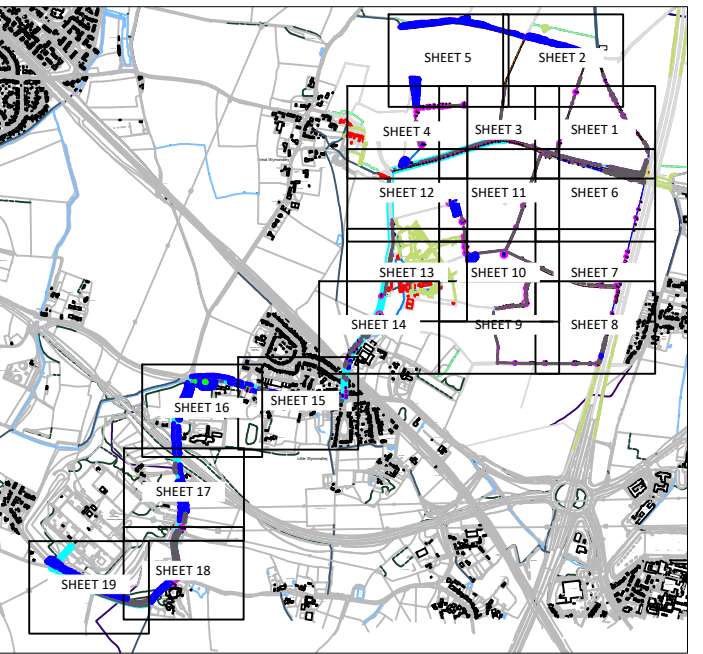


First Issue: Rev. Issue Details: Date: July 2024

Client: Axis
Project: Wymondley Solar Farm
Drawing Title: Tree Constraints Plan (Sheet 11)
Drawing No: ADAS_1052454_Axis_Wymondley_TCP
Scale: 1:500 @ A0
Drawn by: AVH
Checked by: IW
Date: 03/07/2024

© Crown copyright and database rights (2020). OS 0300010694
For reference purposes only. No further copies may be made.
ADAS, 110 Park House, Milton Park, Milton, Abingdon, Oxford, OX14 4RS
Tel: 01235 355630
Email: ADAS@adas.co.uk



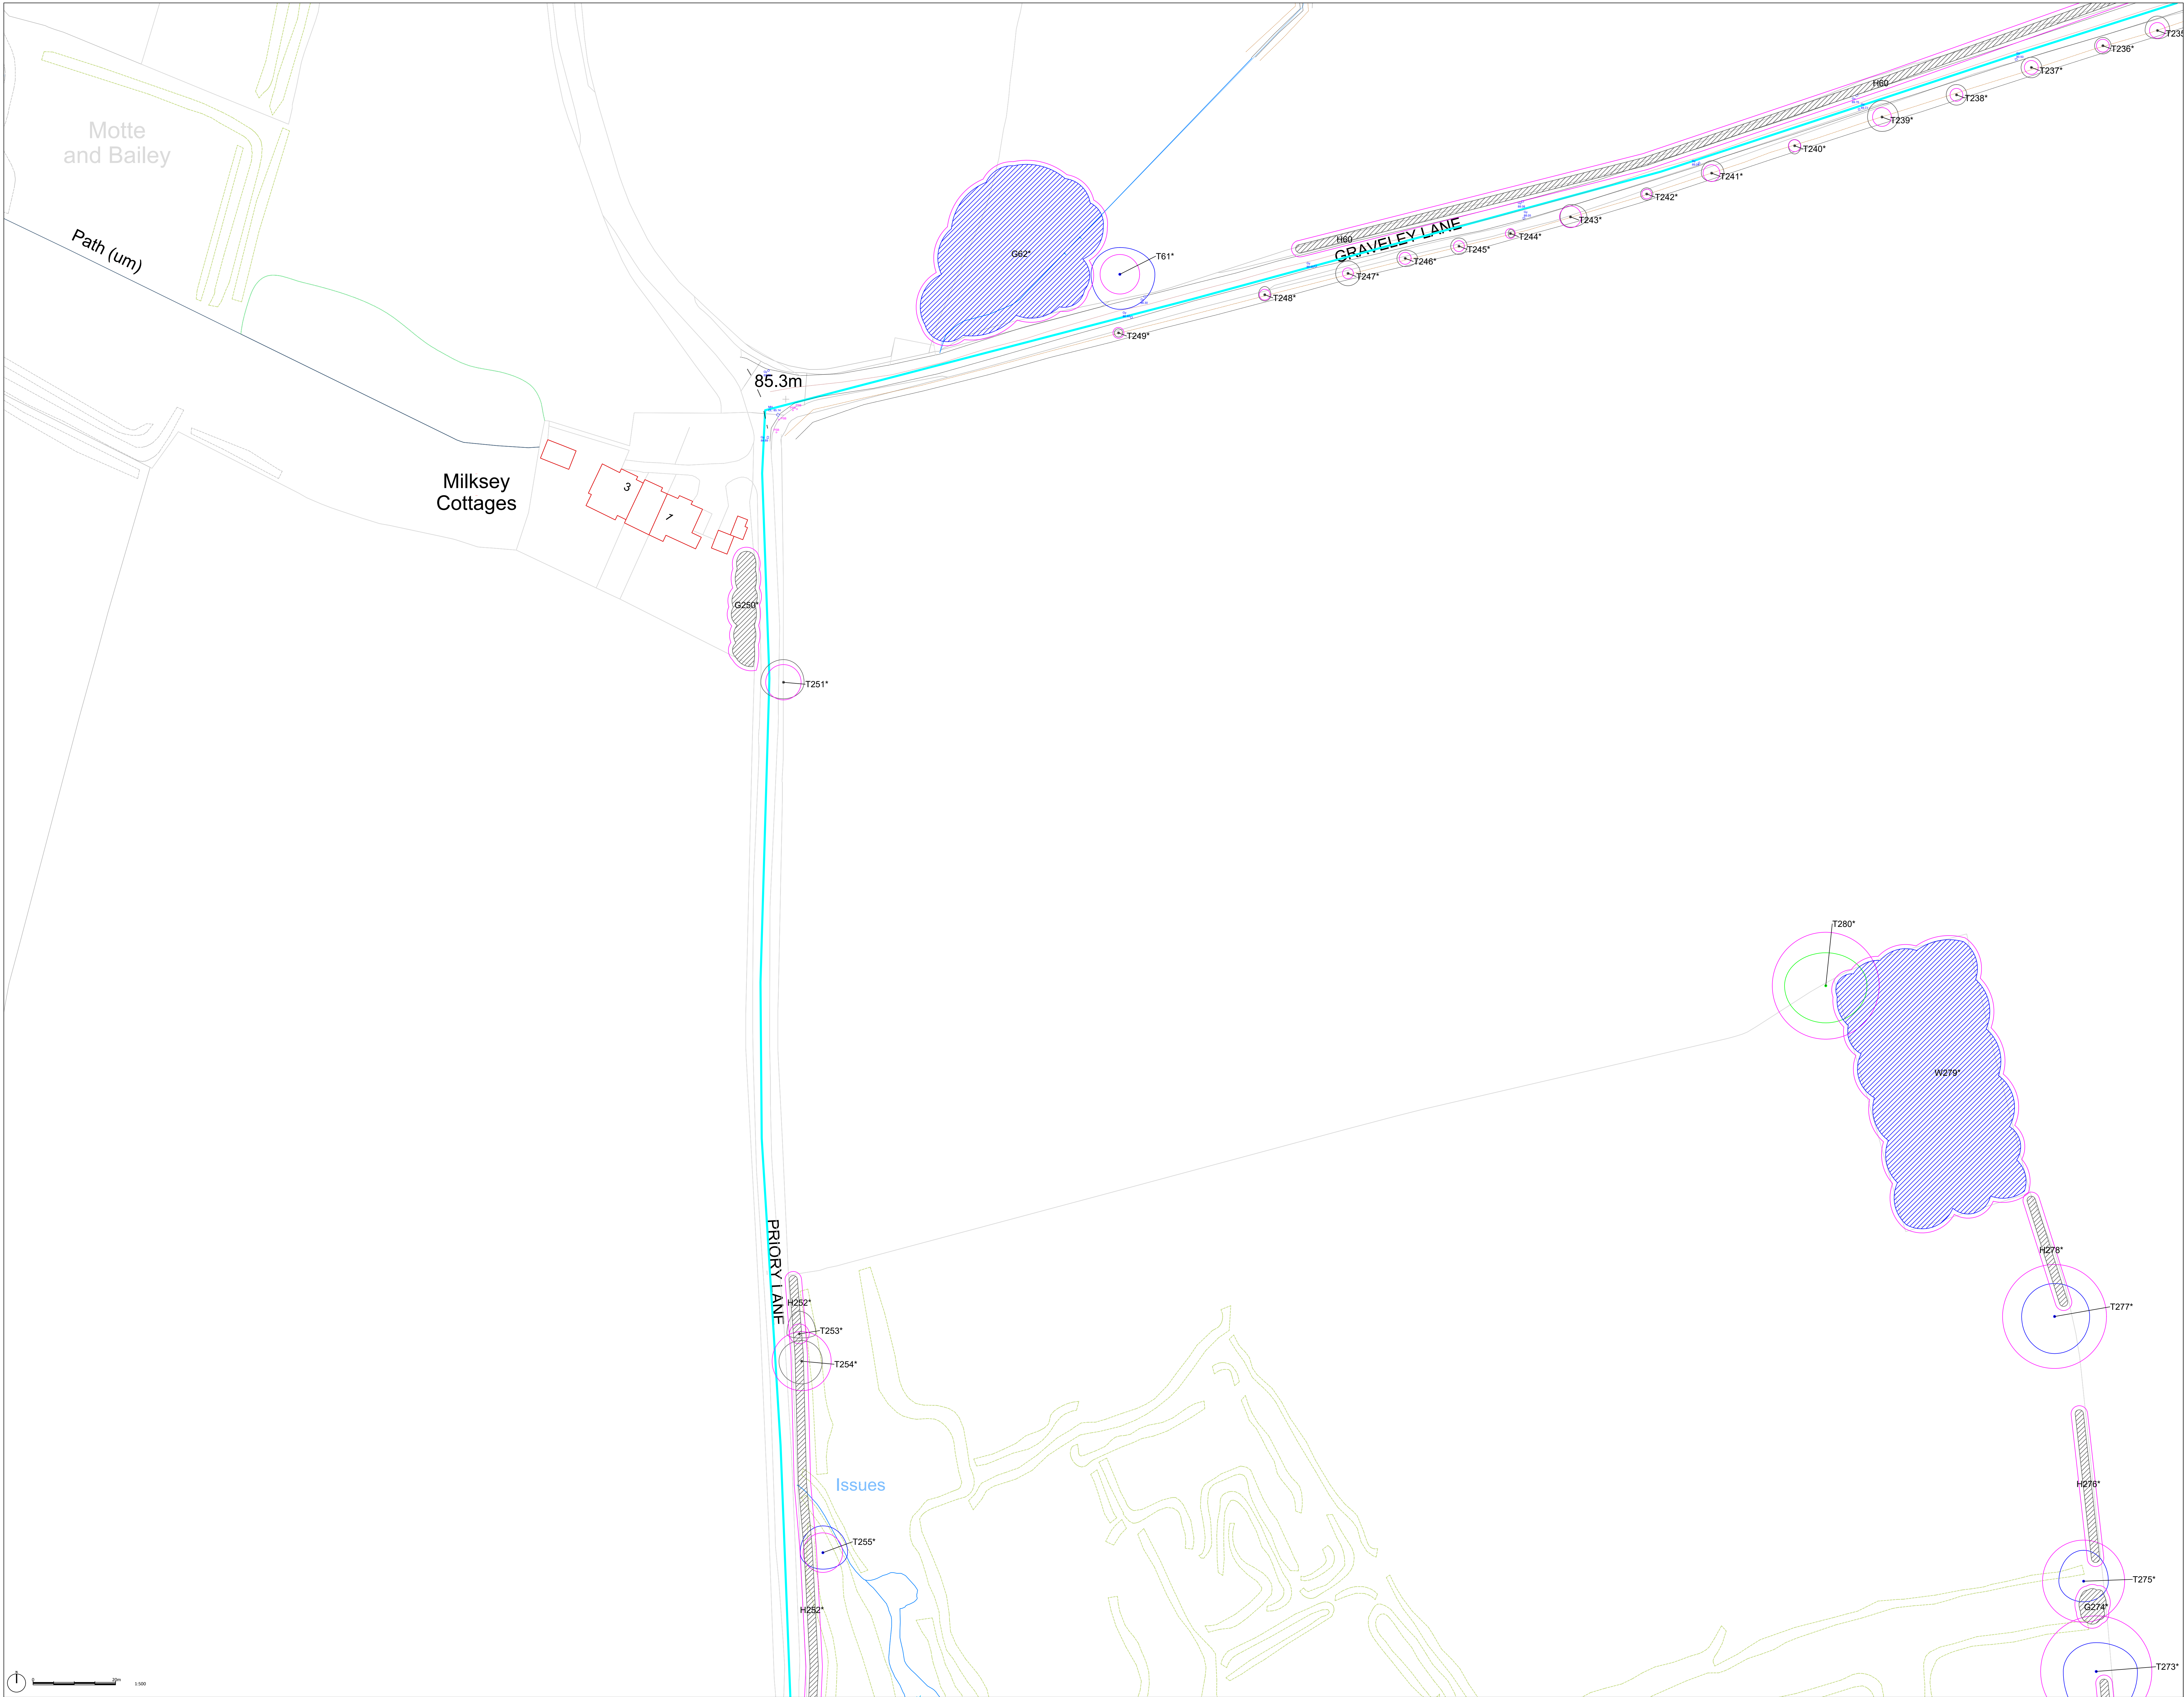

LEGEND

TREE CATEGORIES - NOTE: Quality class description derived from BS5837:2012

Category A

Trees / Groups of high quality: with an estimated remaining life expectancy of at least 40 years.

Category B

Trees / Groups of moderate quality: with an estimated remaining life expectancy of at least 20 years.

Category C

Trees / Groups of low quality: with an estimated remaining life expectancy of at least 10 years, or young trees with a stem diameter below 150mm.

Category U

Trees / Groups: in such a condition that they cannot realistically be retained as living trees in the context of current land use for longer than 10 years.

Root Protection Area (RPA)

Indicative Position of Cable Route

The cable route has been added by ADAS to the drawing provided by the client as no CAD file was available detailing the cable route. ADAS have not verified the accuracy of the cable route, therefore its position and all arboricultural features located along it are indicative.

T#* Trees not included in original site survey and therefore positions are indicative only.

Based on Terra Measurement drawing 'Topographical Survey', (4162_AGR_Group_Graveley_Lane_Great_Wymondley.dwg) and based upon OS MasterMap (OS_MasterMap_705081_016114_OS_Mastermap.dwg). Please see originals for details.

This drawing was produced in colour; a monochrome copy should not be relied upon.

SHEET LOCATION PLAN

Not to scale

First Issue	July 2024
Rev.	Issue Details Date

Client: Axis

Project: Wymondley Solar Farm

Drawing Title: Tree Constraints Plan (Sheet 12)

Drawing No: ADAS_1052454_Axis_Wymondley_TCP

Scale: 1:500 @ A0

Drawn by: AVH

Checked by: IW

Date: 03/07/2024

Date: 03/07/2024

© Crown copyright and database rights (2020) OS 0300010694
For reference purposes only. No further copies may be made.

ADAS, 110 Park House, Milton Park, Milton, Abingdon, Oxford, OX14 4RS
Tel 01235 355630
Email ADAS Limited.