


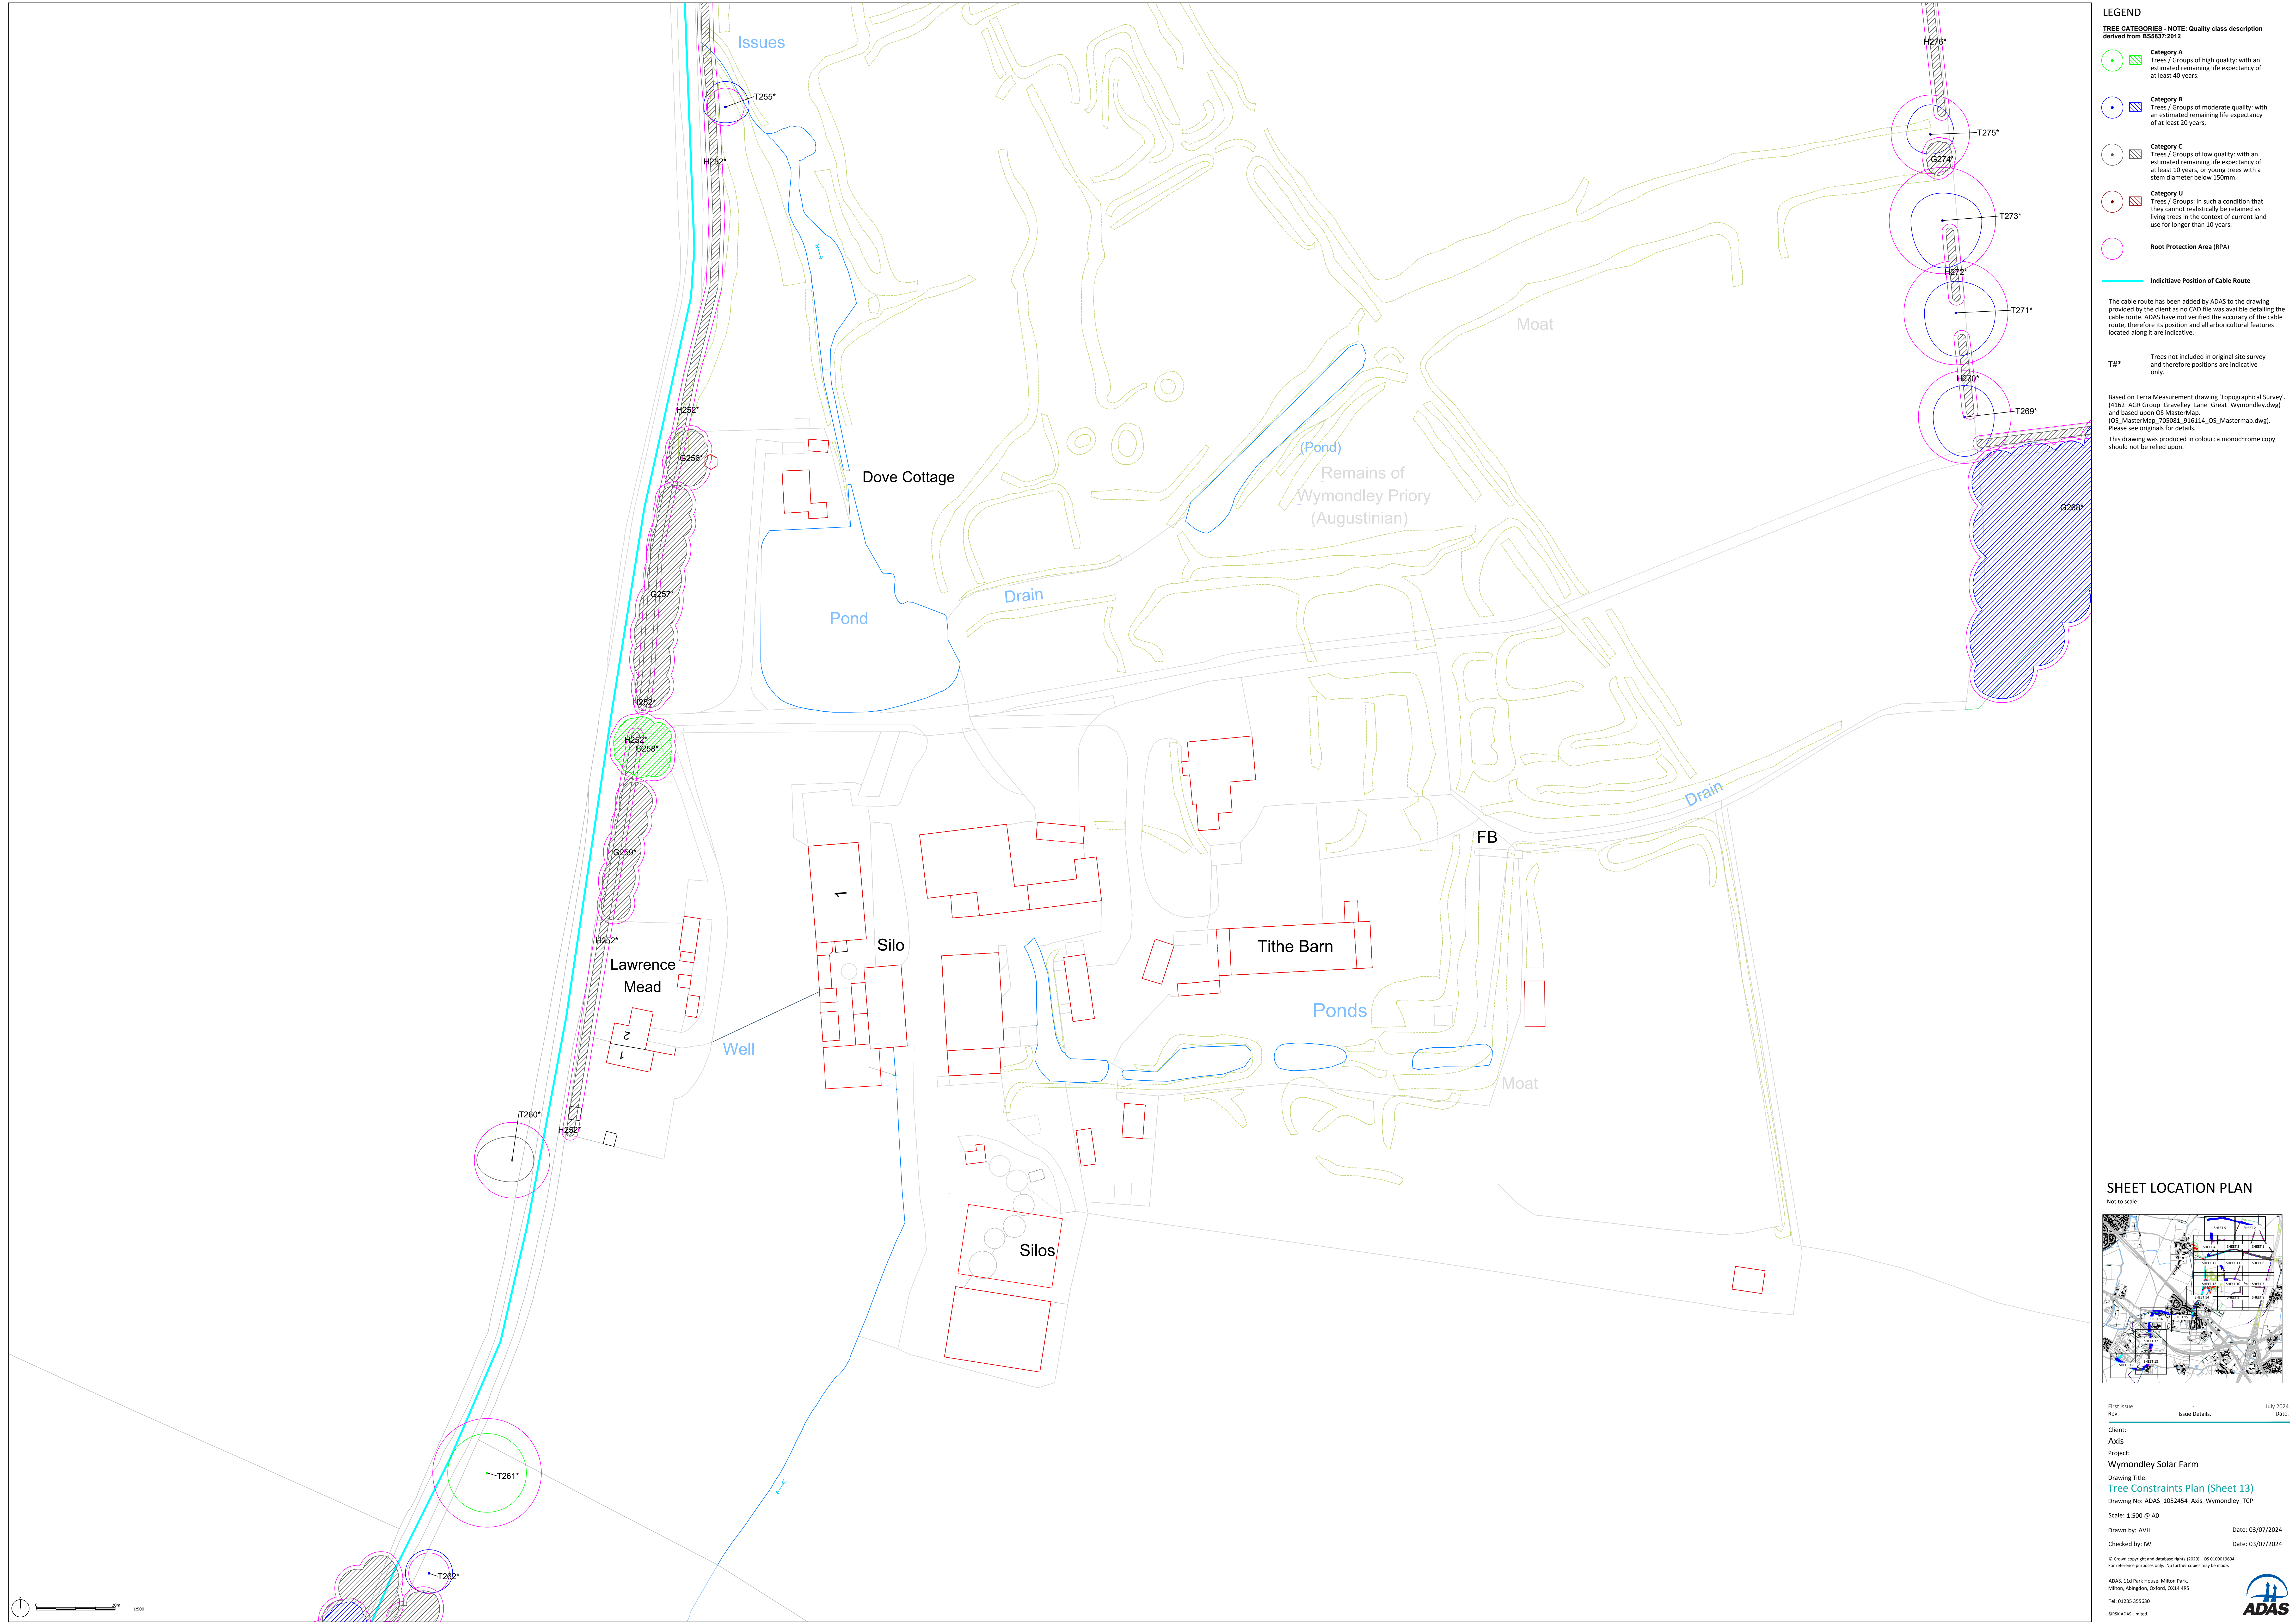

LEGEND

TREE CATEGORIES - NOTE: Quality class description derived from BS5837:2012

- Category A**
Trees / Groups of high quality: with an estimated remaining life expectancy of at least 40 years.
- Category B**
Trees / Groups of moderate quality: with an estimated remaining life expectancy of at least 20 years.
- Category C**
Trees / Groups of low quality: with an estimated remaining life expectancy of at least 10 years; or young trees with a stem diameter below 150mm.
- Category U**
Trees / Groups: in such a condition that they cannot realistically be retained as living trees in the context of current land use for longer than 10 years.
- Root Protection Area (RPA)**

Indicative Position of Cable Route

The cable route has been added by ADAS to the drawing provided by the client as no CAD file was available detailing the cable route. ADAS have not verified the accuracy of the cable route, therefore its position and all arboricultural features located along it are indicative.


T#*
Trees not included in original site survey and therefore positions are indicative only.

Based on Terra Measurement drawing 'Topographical Survey', (4162_AGR_Group_Gravelley_Lane_Great_Wymondley.dwg) and based upon OS MasterMap (OS_MasterMap_705081_016114_OS_Mastermap.dwg). Please see originals for details.

This drawing was produced in colour; a monochrome copy should not be relied upon.


SHEET LOCATION PLAN

Not to scale

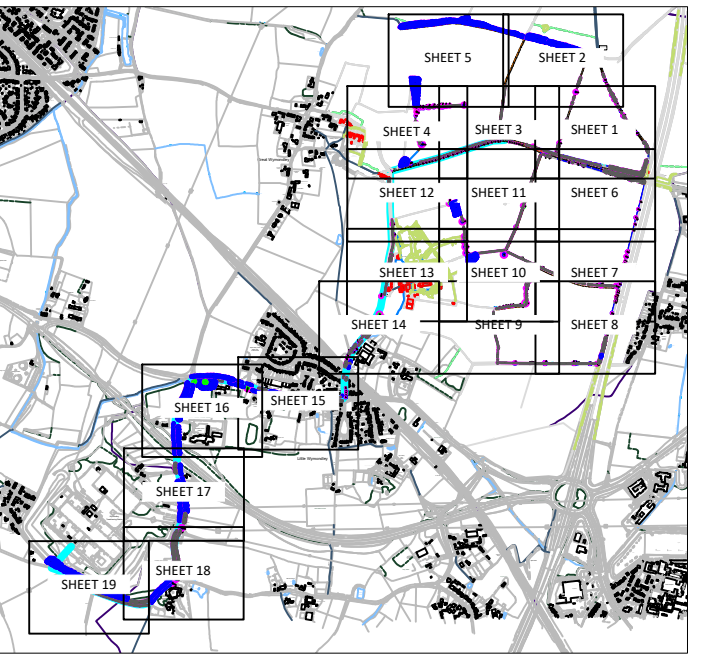

First Issue: July 2024
Rev: Issue Details: Date:
Client: Axis
Project: Wymondley Solar Farm
Drawing Title: Tree Constraints Plan (Sheet 13)
Drawing No: ADAS_1052454_Axis_Wymondley_TCP
Scale: 1:500 @ A0
Drawn by: AVH
Checked by: IW
Date: 03/07/2024



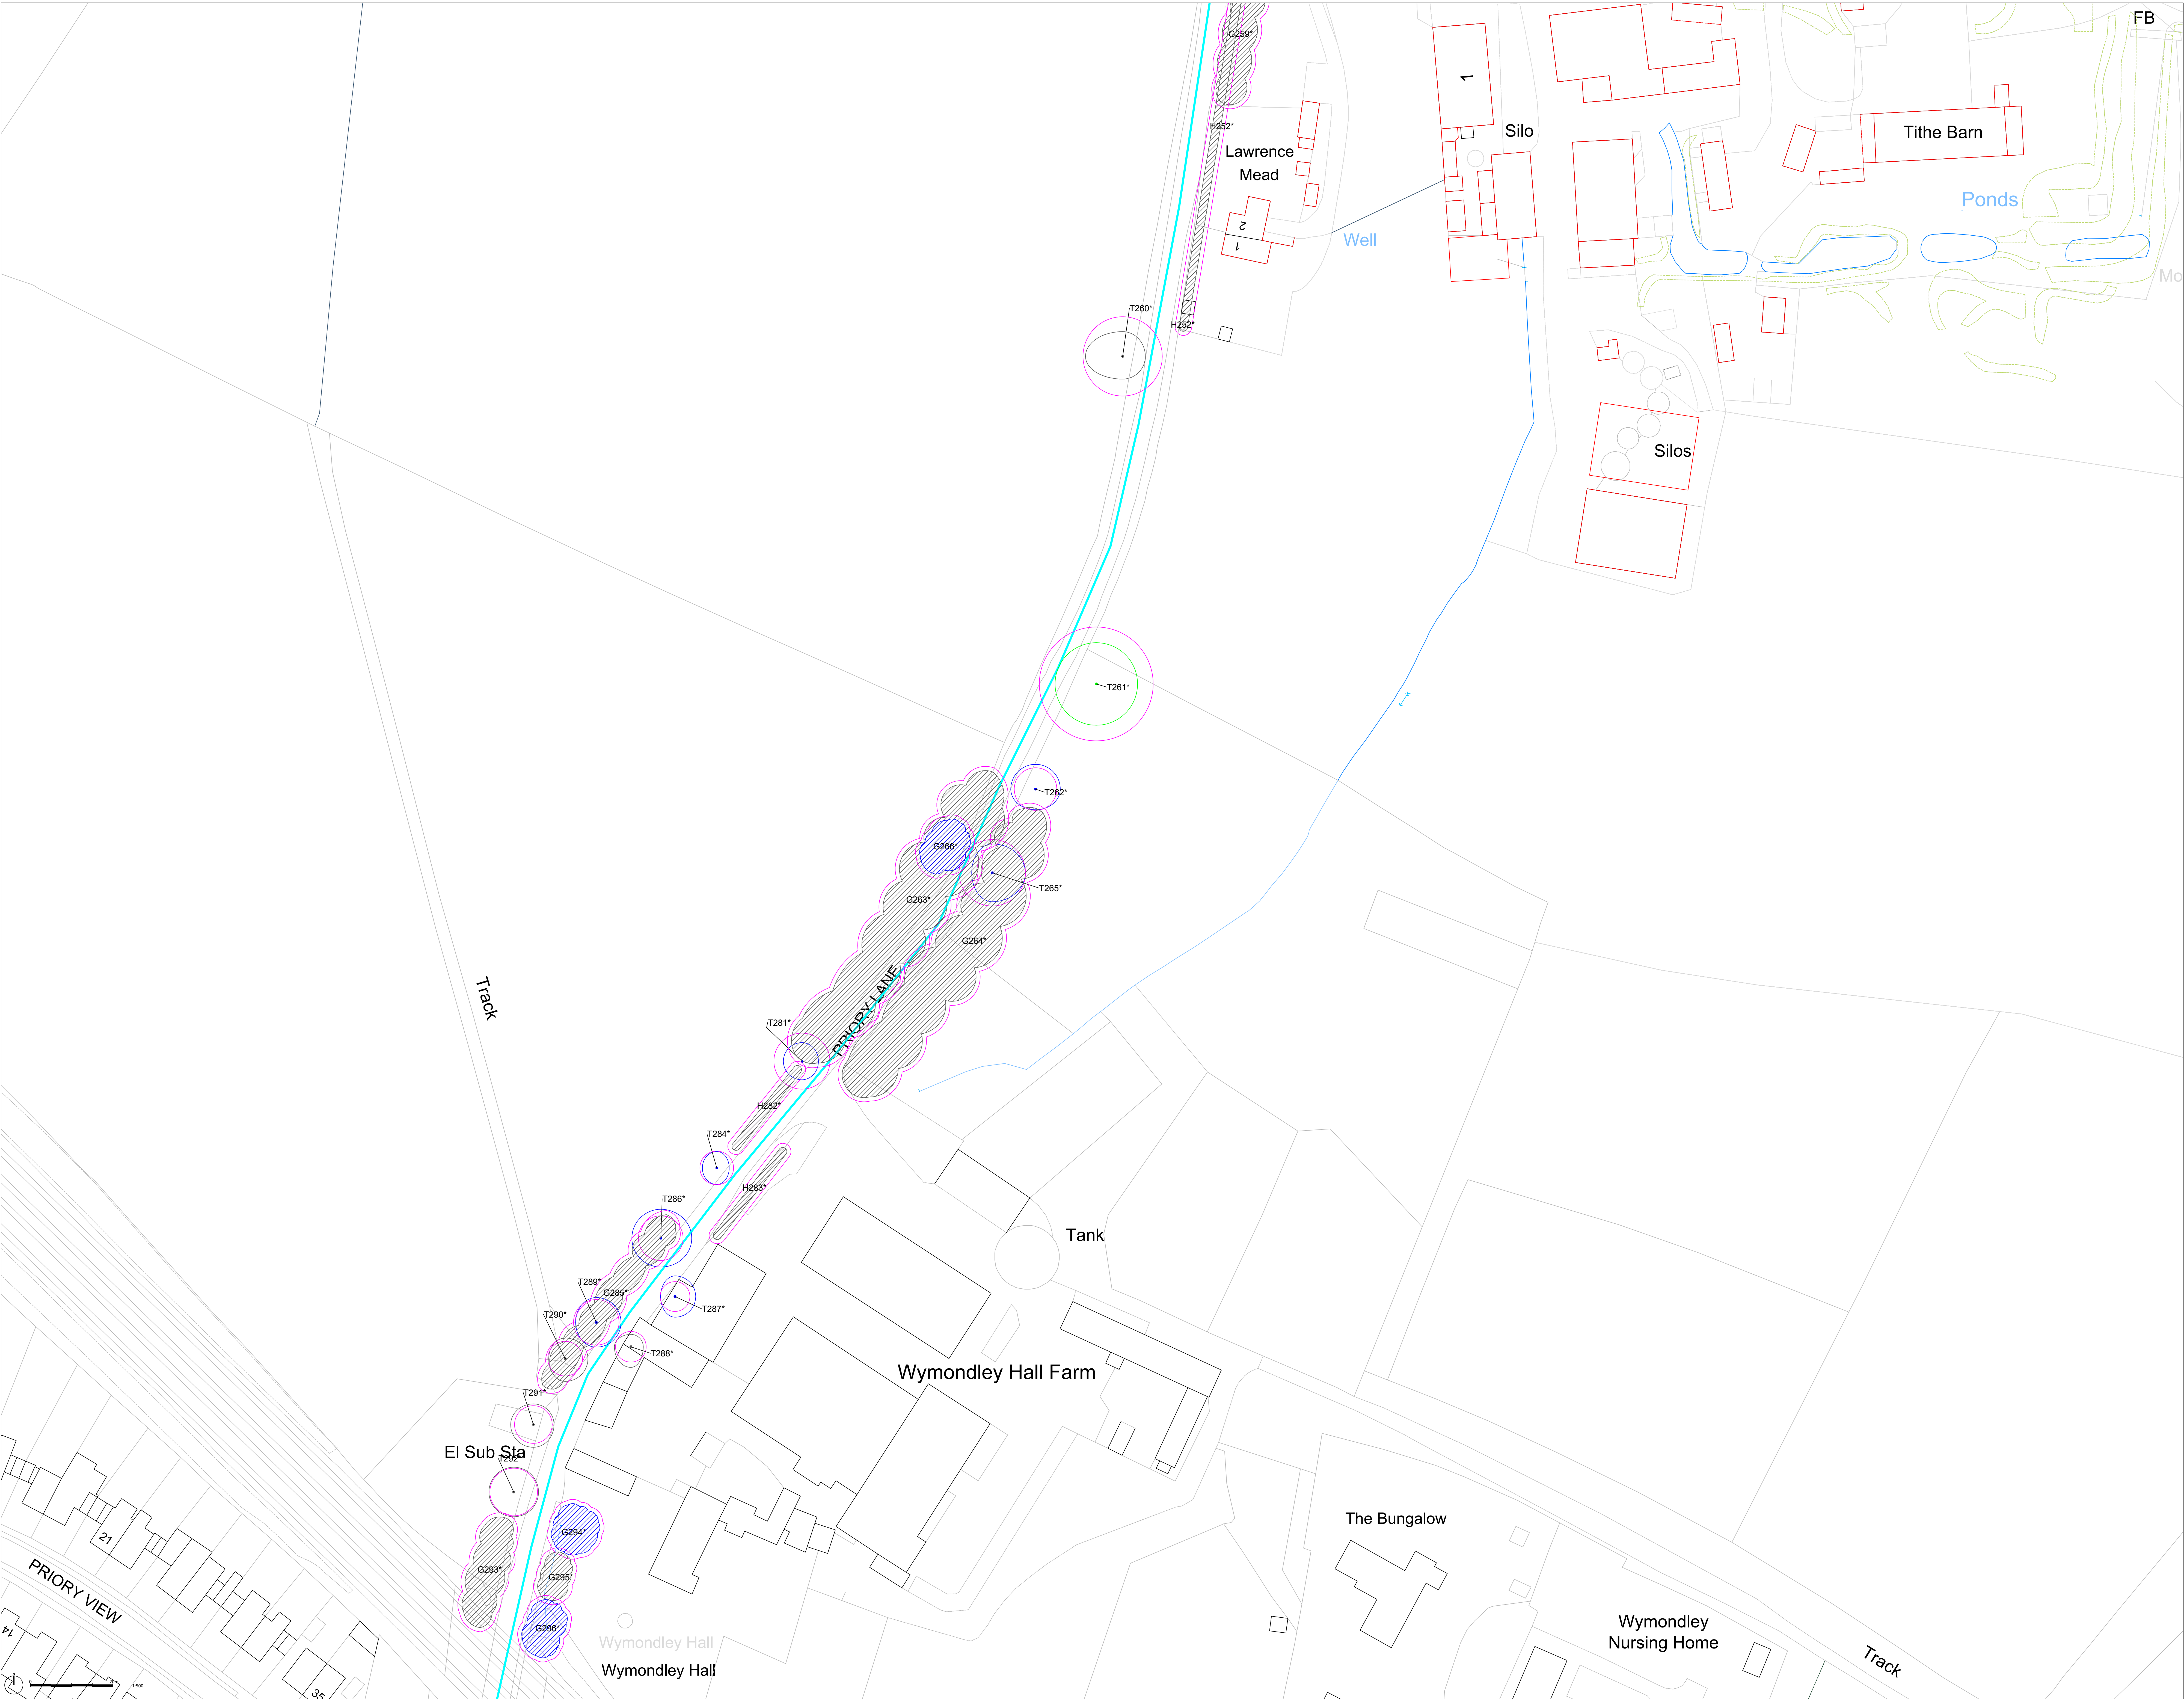

LEGEND

TREE CATEGORIES - NOTE: Quality class description derived from BS5837:2012

- Category A** Trees / Groups of high quality: with an estimated remaining life expectancy of at least 40 years.
- Category B** Trees / Groups of moderate quality: with an estimated remaining life expectancy of at least 20 years.
- Category C** Trees / Groups of low quality: with an estimated remaining life expectancy of at least 10 years, or young trees with a stem diameter below 150mm.
- Category U** Trees / Groups: in such a condition that they cannot realistically be retained as living trees in the context of current land use for longer than 10 years.
- Root Protection Area (RPA)**

Indicative Position of Cable Route

The cable route has been added by ADAS to the drawing provided by the client as no CAD file was available detailing the cable route. ADAS have not verified the accuracy of the cable route, therefore its position and all arboricultural features located along it are indicative.

T#* Trees not included in original site survey and therefore positions are indicative only.

Based on Terra Measurement drawing 'Topographical Survey', (4162_AGR_Group_Gravelley_Lane_Great_Wymondley.dwg) and based upon OS MasterMap (OS_MasterMap_705081_016114_OS_Mastermap.dwg). Please see originals for details.

This drawing was produced in colour; a monochrome copy should not be relied upon.

SHEET LOCATION PLAN

Not to scale

First Issue: Rev. Issue Details. Date: July 2024.

Client: Axis

Project: Wymondley Solar Farm

Drawing Title: Tree Constraints Plan (Sheet 14)

Drawing No: ADAS_1052454_Axis_Wymondley_TCP

Scale: 1:500 @ A0

Drawn by: AVH

Checked by: IW


Date: 03/07/2024

© Crown copyright and database rights (2020). OS 0300020694. For reference purposes only. No further copies may be made.

ADAS, 110 Park House, Milton Park, Milton, Abingdon, Oxford, OX14 4RS

Tel: 01235 355630

ER&A ADAS Limited.

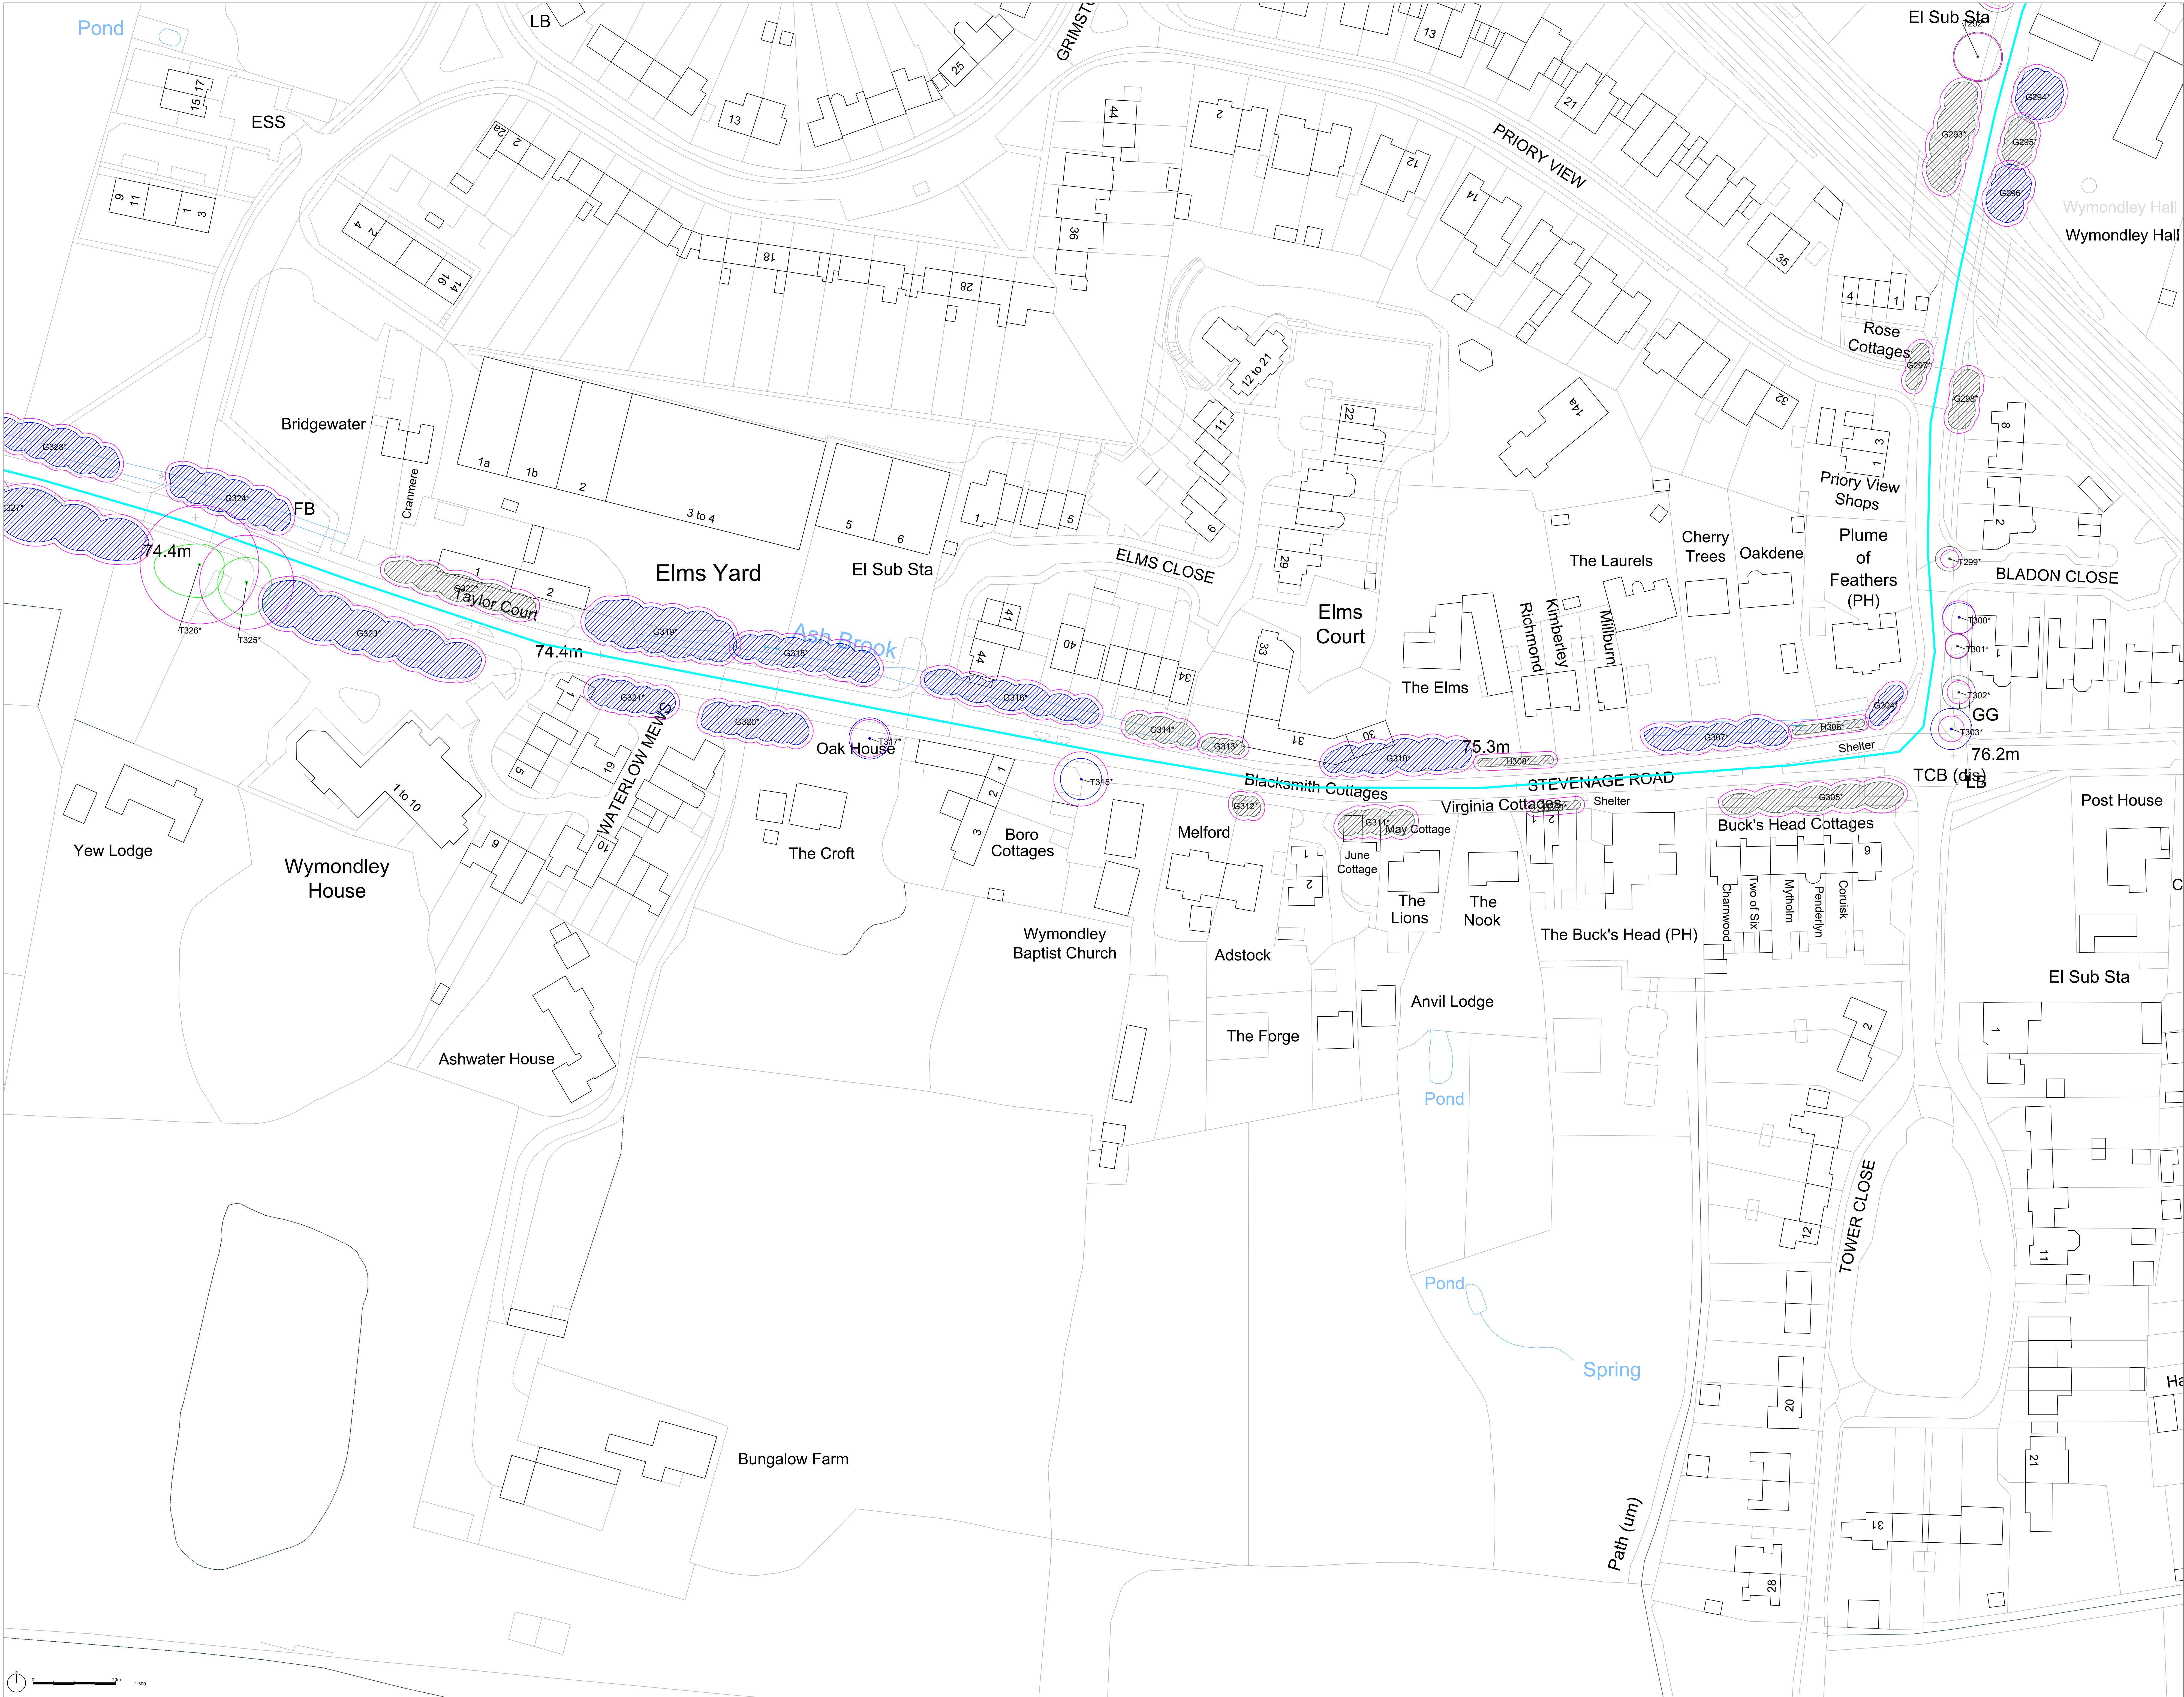

LEGEND

TREE CATEGORIES - NOTE: Quality class description derived from BS5837:2012

- Category A** Trees / Groups of high quality: with an estimated remaining life expectancy of at least 40 years.
- Category B** Trees / Groups of moderate quality: with an estimated remaining life expectancy of at least 20 years.
- Category C** Trees / Groups of low quality: with an estimated remaining life expectancy of at least 10 years, or young trees with a stem diameter below 150mm.
- Category U** Trees / Groups: in such a condition that they cannot realistically be retained as living trees in the context of current land use for longer than 10 years.
- Root Protection Area (RPA)**
- Indicative Position of Cable Route**


The cable route has been added by ADAS to the drawing provided by the client as no CAD file was available detailing the cable route. ADAS have not verified the accuracy of the cable route, therefore its position and all arboricultural features located along it are indicative.

T#* Trees not included in original site survey and therefore positions are indicative only.

Based on Terra Measurement drawing 'Topographical Survey' (4162_AGR Group, Gravelley Lane, Great Wymondley, Cambs) and based upon OS MasterMap (OS MasterMap, 705081, 216114, OS Mastermap.dwg). Please see originals for details.

This drawing was produced in colour; a monochrome copy should not be relied upon.

SHEET LOCATION PLAN

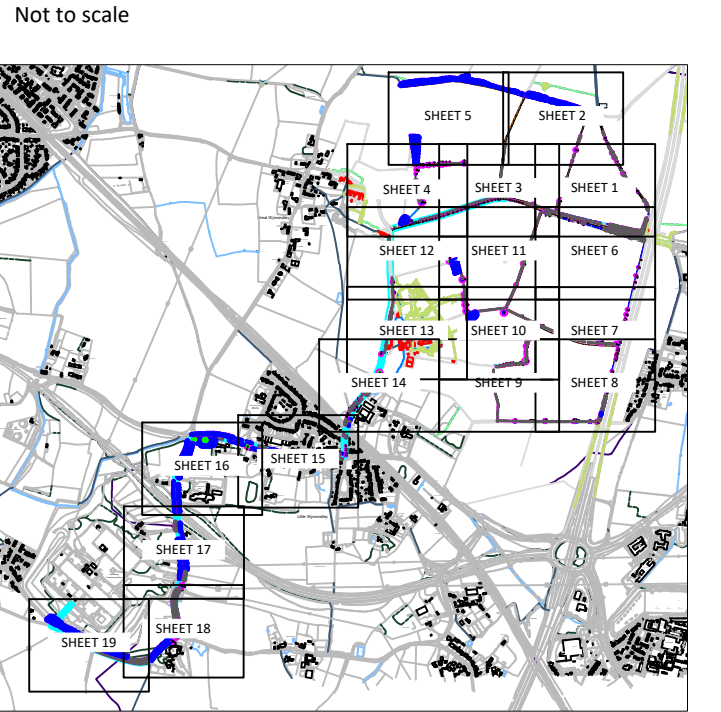


First Issue: July 2024
Rev: Issue Details: Date:

Client: AXIS
Project: Wymondley Solar Farm
Drawing Title: Tree Constraints Plan (Sheet 15)
Drawing No: ADAS_1052454_Axis_Wymondley_TCP
Scale: 1:500 @ A0
Drawn by: AVH
Checked by: IW
Date: 03/07/2024

© Crown copyright and database rights (2020). OS 0300020694
For reference purposes only. No further copies may be made.

ADAS, 110 Park House, Milton Park, Milton, Abingdon, Oxford, OX14 4RS
Tel: 01235 355630
Email: ADAS@adas.co.uk

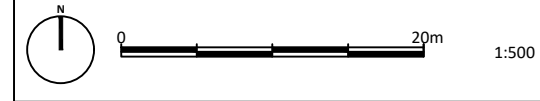



LEGEND
TREE CATEGORIES - NOTE: Quality class description derived from BS5837:2012

Category A

Trees / Groups of high quality: with an estimated remaining life expectancy of at least 40 years.

Category B

Trees / Groups of moderate quality: with an estimated remaining life expectancy of at least 20 years.

Category C

Trees / Groups of low quality: with an estimated remaining life expectancy of at least 10 years; or young trees with a stem diameter below 150mm.

Category U

Trees / Groups: in such a condition that they cannot realistically be retained as living trees in the context of current land use for longer than 10 years.

Root Protection Area (RPA)

Indicative Position of Cable Route

The cable route has been added by ADAS to the drawing provided by the client as no CAD file was available detailing the cable route. ADAS have not verified the accuracy of the cable route, therefore its position and all arboricultural features located along it are indicative.

T#* Trees not included in original site survey and therefore positions are indicative only.

Based on Terra Measurement drawing 'Topographical Survey', (4162_AGR_Group_Gravelley_Lane_Great_Wymondley.dwg) and based upon OS MasterMap (OS_MasterMap_705081_016114_OS_Mastermap.dwg). Please see originals for details.

This drawing was produced in colour; a monochrome copy should not be relied upon.

SHEET LOCATION PLAN
Not to scale

First Issue	July 2024
Rev.	Issue Details

Client:
Axis

Project:
Wymondley Solar Farm

Drawing Title:
Tree Constraints Plan (Sheet 16)

Drawing No: ADAS_1052454_Axis_Wymondley_TCP

Scale: 1:500 @ A0

Drawn by: AVH

Checked by: IW



Date: 03/07/2024

© Crown copyright and database rights (2020). OS 0300030694
For reference purposes only. No further copies may be made.

ADAS, 110 Park House, Milton Park,
Milton, Abingdon, Oxford, OX14 4RS

Tel: 01235 355630

© ADAS Limited.

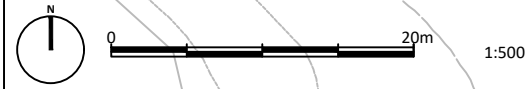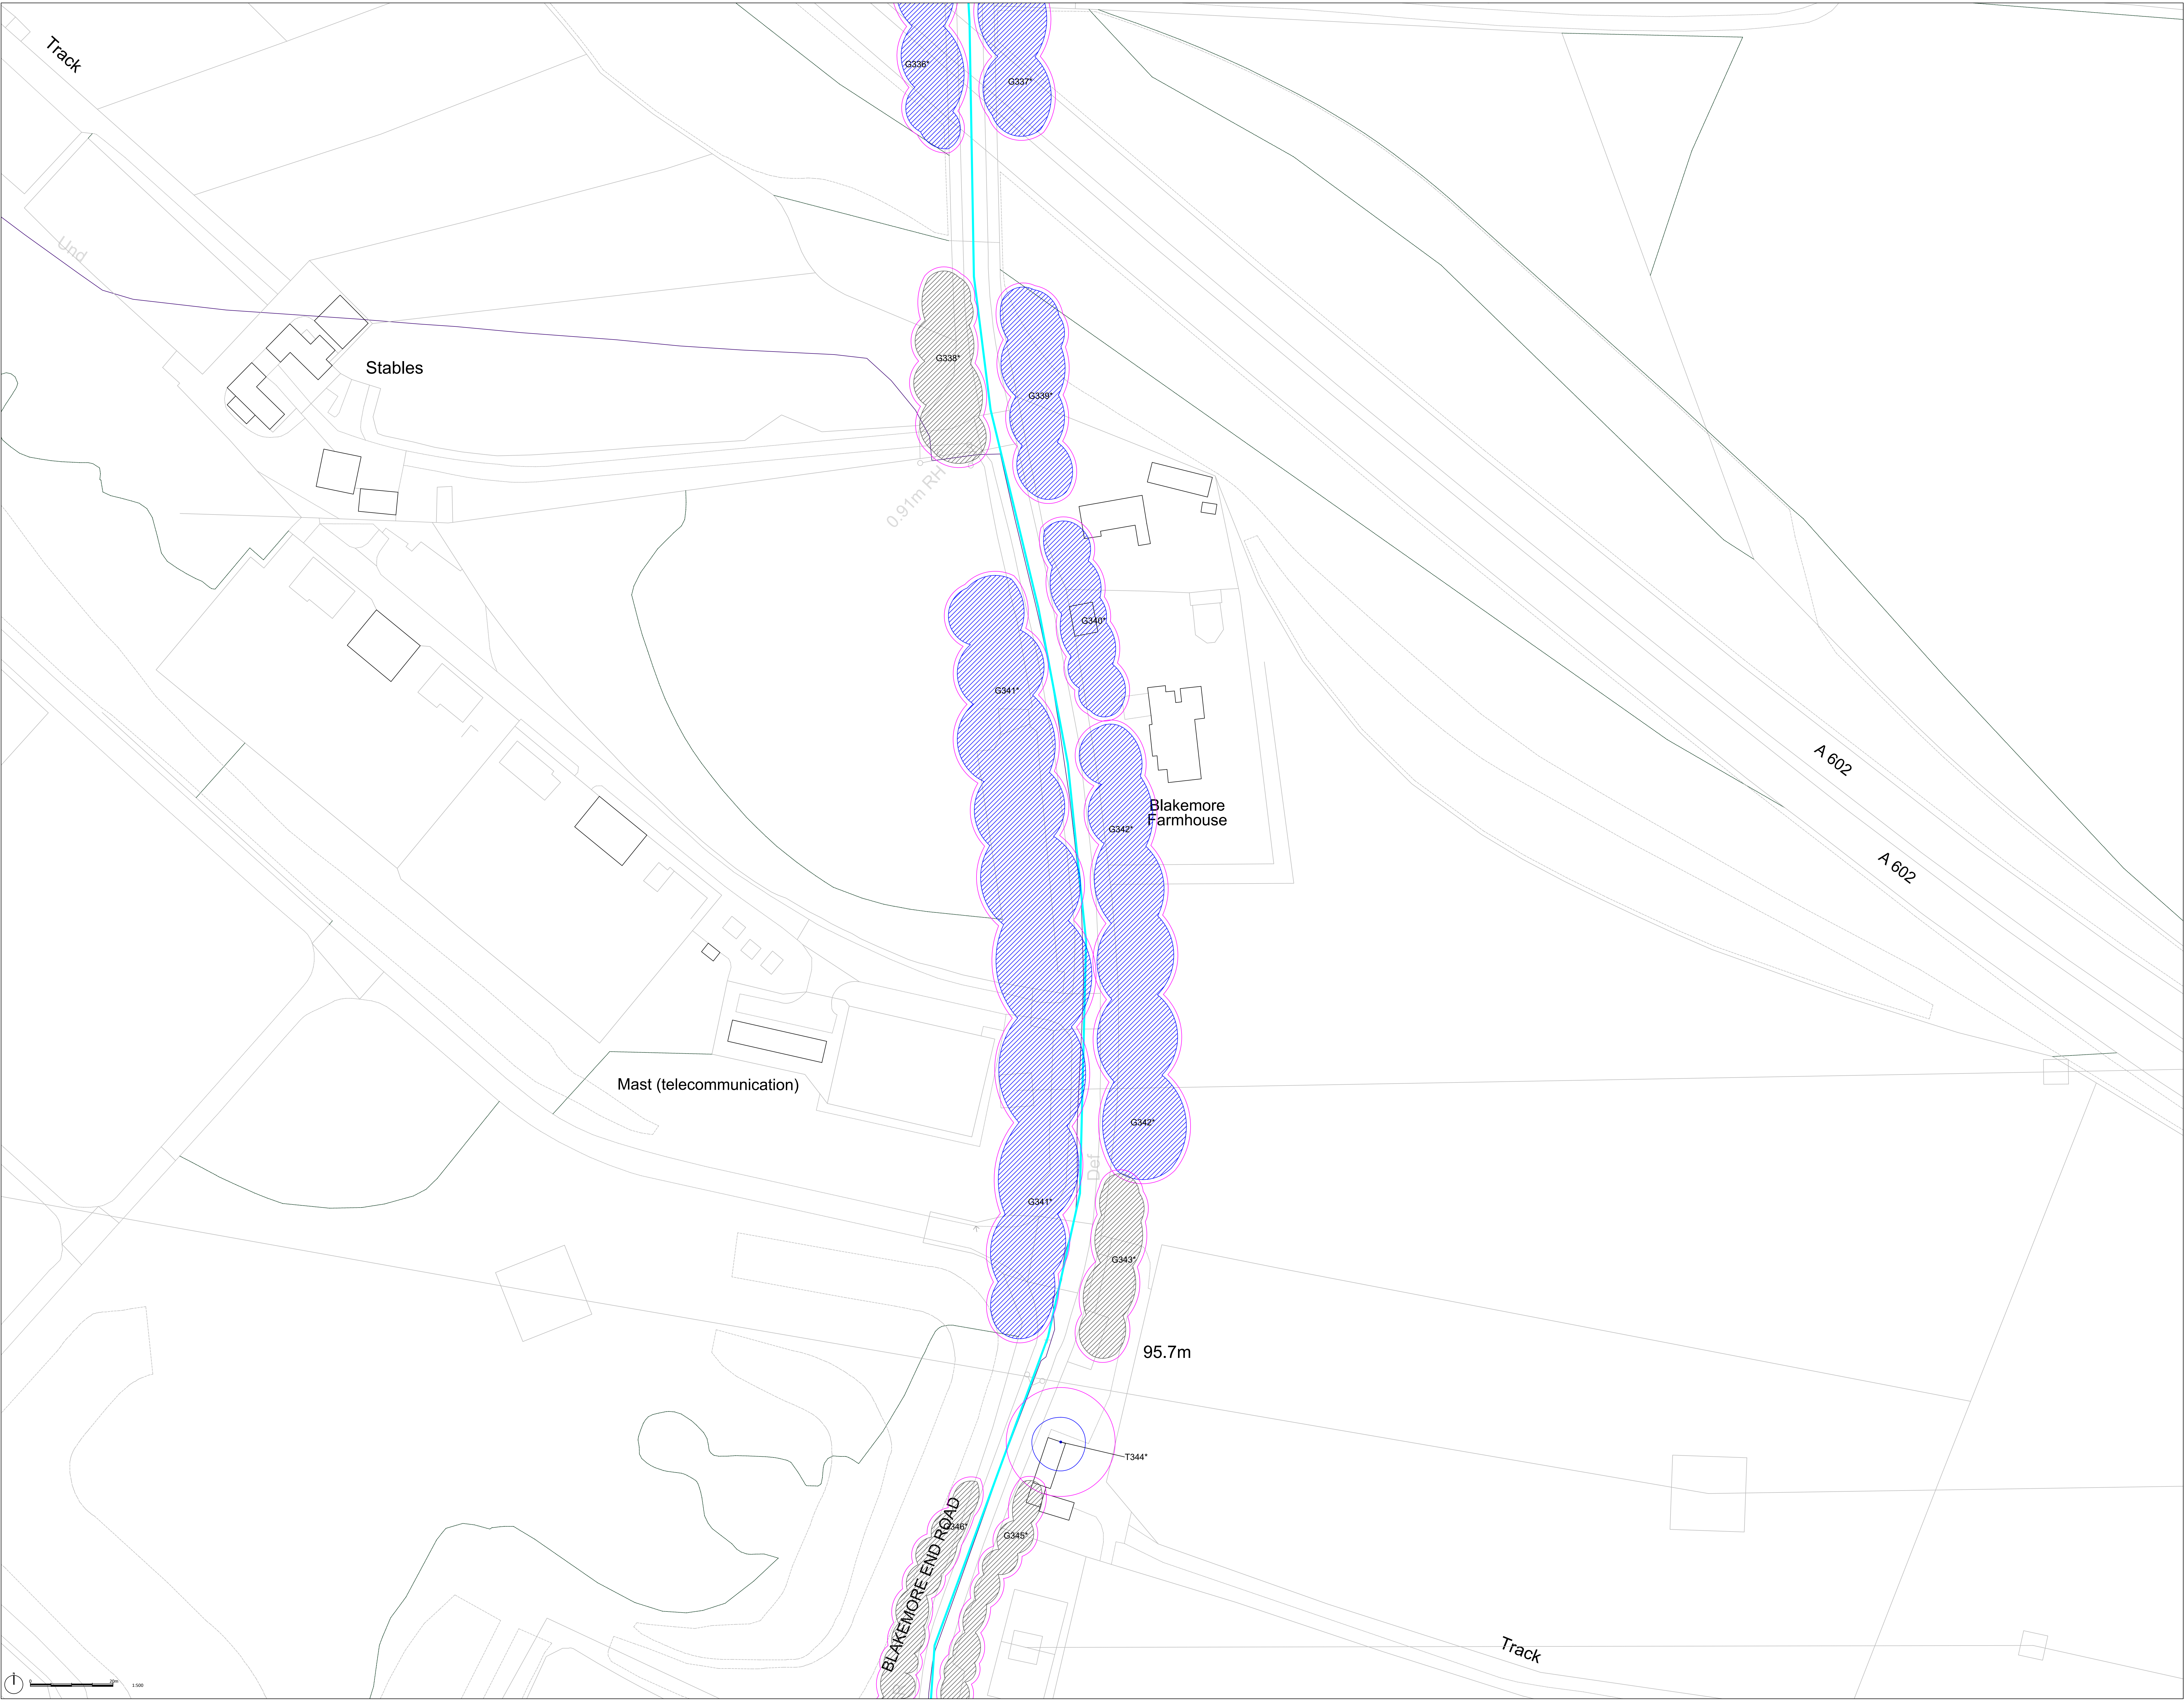

LEGEND

TREE CATEGORIES - NOTE: Quality class description derived from BS5837:2012


- Category A**
Trees / Groups of high quality: with an estimated remaining life expectancy of at least 40 years.
 
- Category B**
Trees / Groups of moderate quality: with an estimated remaining life expectancy of at least 20 years.
 
- Category C**
Trees / Groups of low quality: with an estimated remaining life expectancy of at least 10 years, or young trees with a stem diameter below 150mm.
 
- Category U**
Trees / Groups: in such a condition that they cannot realistically be retained as living trees in the context of current land use for longer than 10 years.
 
- Root Protection Area (RPA)**

- Indicative Position of Cable Route**


The cable route has been added by ADAS to the drawing provided by the client as no CAD file was available detailing the cable route. ADAS have not verified the accuracy of the cable route, therefore its position and all arboricultural features located along it are indicative.

T#* Trees not included in original site survey and therefore positions are indicative only.

Based on Terra Measurement drawing 'Topographical Survey', (4162_AGR_Group_Gravelley_Lane_Great_Wymondley.dwg) and based upon OS MasterMap (OS_MasterMap_705081_016114_OS_Mastermap.dwg). Please see originals for details.
This drawing was produced in colour; a monochrome copy should not be relied upon.

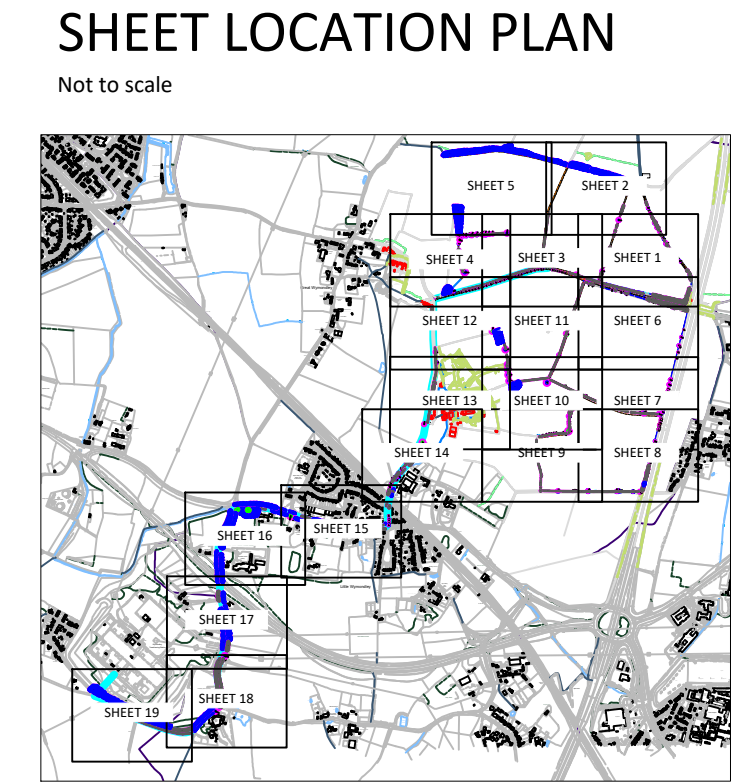

First Issue	Rev.	Issue Details	Date

Client:
Axis

Project:
Wymondley Solar Farm

Drawing Title:
Tree Constraints Plan (Sheet 17)

Drawing No: ADAS_1052454_Axis_Wymondley_TCP

Scale: 1:500 @ A0

Drawn by: AVH


Checked by: IW

Date: 03/07/2024

© Crown copyright and database rights (2020). OS 0300010694
For reference purposes only. No further copies may be made.

ADAS, 110 Park House, Milton Park,
Milton, Abingdon, Oxford, OX14 4RS
Tel: 01235 355630
Email: ADAS@ADAS.co.uk



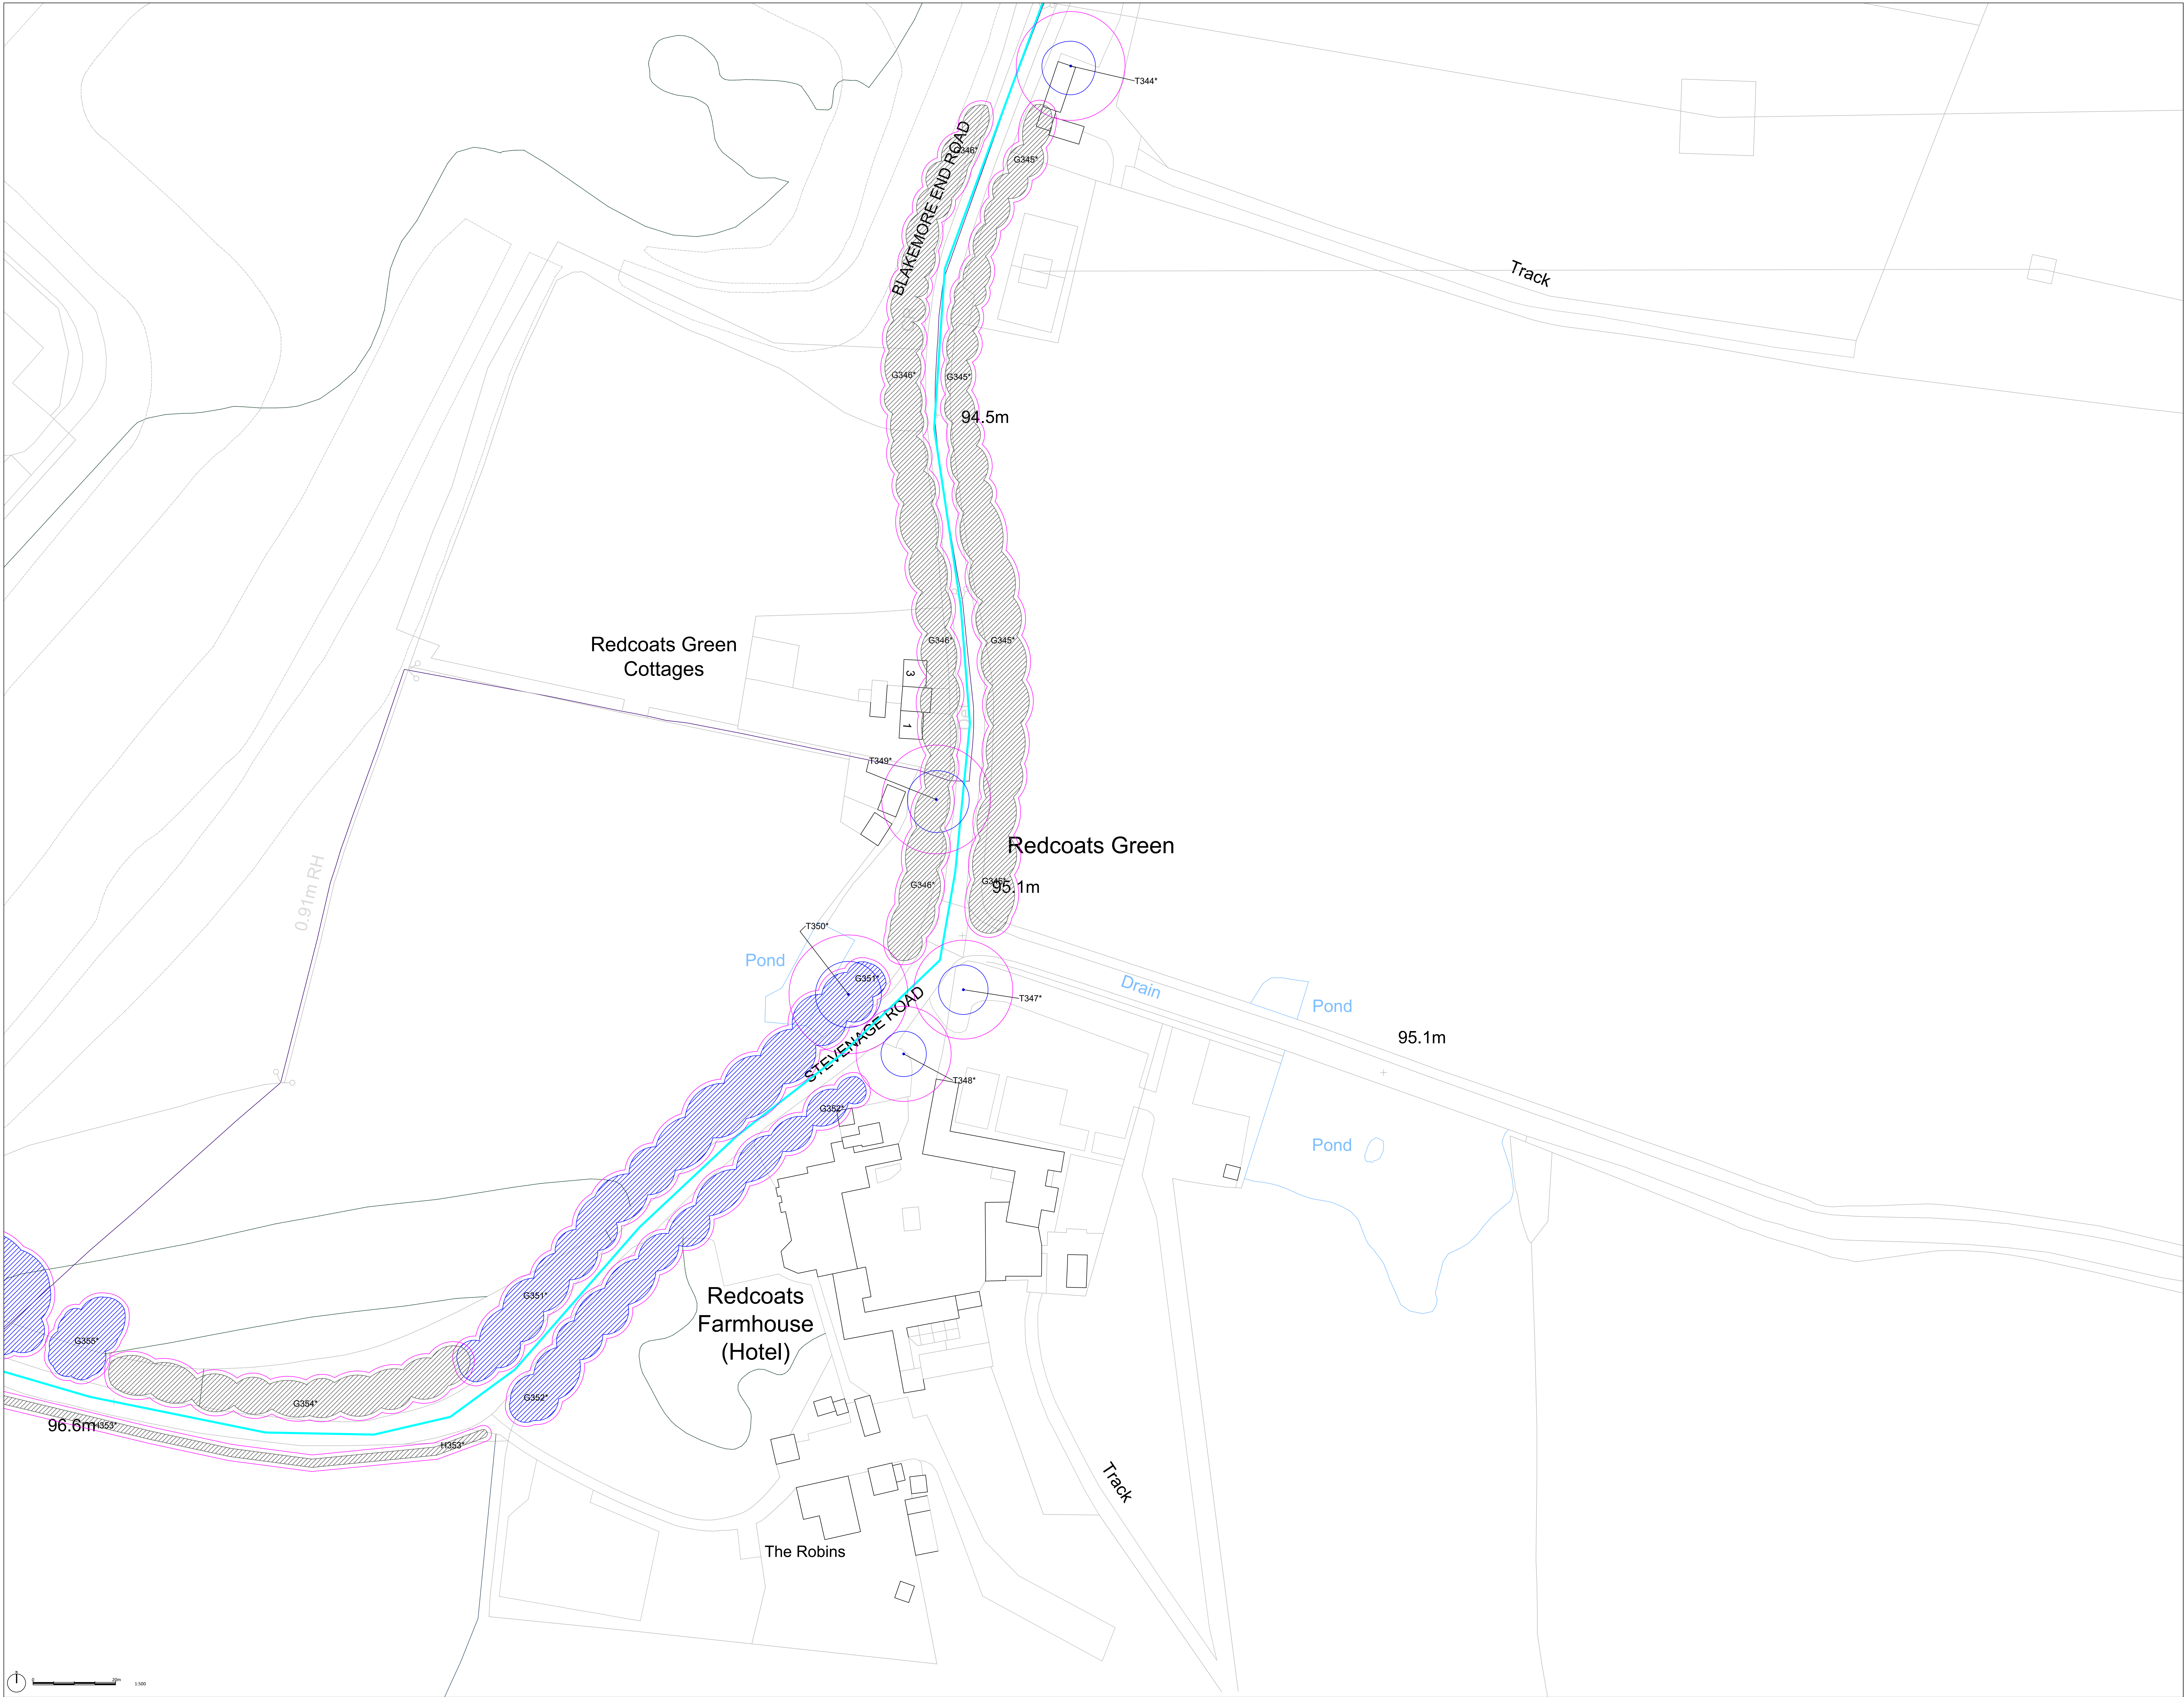

LEGEND

TREE CATEGORIES - NOTE: Quality class description derived from BS5837:2012

- Category A**
Trees / Groups of high quality: with an estimated remaining life expectancy of at least 40 years.
- Category B**
Trees / Groups of moderate quality: with an estimated remaining life expectancy of at least 20 years.
- Category C**
Trees / Groups of low quality: with an estimated remaining life expectancy of at least 10 years, or young trees with a stem diameter below 150mm.
- Category U**
Trees / Groups: in such a condition that they cannot realistically be retained as living trees in the context of current land use for longer than 10 years.
- Root Protection Area (RPA)**
- Indicative Position of Cable Route**

The cable route has been added by ADAS to the drawing provided by the client as no CAD file was available detailing the cable route. ADAS have not verified the accuracy of the cable route, therefore its position and all arboricultural features located along it are indicative.

T#*
Trees not included in original site survey and therefore positions are indicative only.

Based on Terra Measurement drawing 'Topographical Survey', (4162_AGR_Group_Gravelley_Lane_Great_Wymondley.dwg) and based upon OS MasterMap (OS_MasterMap_705081_016114_OS_Mastermap.dwg). Please see originals for details.

This drawing was produced in colour; a monochrome copy should not be relied upon.

SHEET LOCATION PLAN

Not to scale

First Issue: Rev. Issue Details. Date: July 2024.

Client: Axis

Project: Wymondley Solar Farm

Drawing Title: Tree Constraints Plan (Sheet 18)

Drawing No: ADAS_1052454_Axis_Wymondley_TCP

Scale: 1:500 @ A0

Drawn by: AVH

Checked by: IW

Date: 03/07/2024

© Crown copyright and database rights (2020). OS 0300020694. For reference purposes only. No further copies may be made.

ADAS, 110 Park House, Milton Park, Milton, Abingdon, Oxford, OX14 4RS

Tel: 01235 355630

ER&R ADAS Limited.



LEGEND

TREE CATEGORIES - NOTE: Quality class description derived from BS5837:2012

•

Category A

Trees / Groups of high quality: with an estimated remaining life expectancy of at least 40 years.

•

Category B

Trees / Groups of moderate quality: with an estimated remaining life expectancy of at least 20 years.

•

Category C

Trees / Groups of low quality: with an estimated remaining life expectancy of at least 10 years, or young trees with a stem diameter below 150mm.

•

Category U

Trees / Groups: in such a condition that they cannot realistically be retained as living trees in the context of current land use for longer than 10 years.

•

Root Protection Area (RPA)

Indicative Position of Cable Route

The cable route has been added by ADAS to the drawing provided by the client as no CAD file was available detailing the cable route. ADAS have not verified the accuracy of the cable route, therefore its position and all arboricultural features located along it are indicative.

T#*

Trees not included in original site survey and therefore positions are indicative only.

Based on Terra Measurement drawing 'Topographical Survey' (4162_AGR_Group_Gravelley_Lane_Great_Wymondley.dwg) and based upon OS MasterMap (OS_MasterMap_705081_016114_OS_Mastermap.dwg). Please see originals for details.

This drawing was produced in colour; a monochrome copy should not be relied upon.

SHEET LOCATION PLAN

Not to scale

First Issue

Rev

Issue Details

Date

Client:

Project:

Drawing Title:

Drawing No:

Scale:

Drawn by:

Checked by:

July 2024

03/07/2024

03/07/2024

© Crown copyright and database rights (2020). OS 0300010694
For reference purposes only. No further copies may be made.

ADAS, 110 Park House, Milton Park,
Milton, Abingdon, Oxford, OX14 4RS

Tel: 01235 355630

© ADAS ADAS Limited