Appendix 2: Tree Protection Plan

See following page.

LEGEND

TREE CATEGORIES - NOTE: Quality class description derived from BS5837:2012

Category A
Trees / Groups of high quality: with an estimated remaining life expectancy of at least 40 years.

Category B
Trees / Groups of moderate quality: with an estimated remaining life expectancy of at least 20 years.

Category C
Trees / Groups of low quality: with an estimated remaining life expectancy of at least 10 years, or young trees with a stem diameter below 150mm.

Category U
Trees / Groups: in such a condition that they cannot realistically be retained as living trees in the context of current land use for longer than 10 years.

Root Protection Area (RPA)

Temporary Tree Protection Fencing

Areas of Incursion within RPAs

Areas of Partial Removals

Area of Horizontal Directional Drilling

Indicitiave Position of Cable Route

The cable route has been added by ADAS to the drawing provided by the client as no CAD file was availble detailing the cable route. ADAS have not verified the accuracy of the cable route, therefore its position and all arboricultural features located along it are indicative.

T#* Trees not included in original site survey and therefore positions are indicative only.

Based on Axis drawing 'General Arrangement' drawing number 3004-01-003. (3004-01-003 General Arrangement Rev F.dwg) and based upon OS MasterMap. (OS_MasterMap_705081_916114_OS_Mastermap.dwg). Please see originals for details.

This drawing was produced in colour; a monochrome copy should not be relied upon.

SHEET LOCATION PLAN

Not to scale



Rev.	Issue Details.	Date.
First Issue	-	July 2024

Client:
Axis

Project:
Wymondley Solar Farm

Drawing Title:
Tree Protection Plan (Sheet 1)

Drawing No: ADAS_1052454_Axis_Wymondley_TPP

Scale: 1:500 @ A0

Drawn by: AVH Date: 10/07/2024

Checked by: IW Date: 10/07/2024

© Crown copyright and database rights (2020) OS 0100019694
For reference purposes only. No further copies may be made.

ADAS, 11d Park House, Milton Park,
Milton, Abingdon, Oxford, OX14 4RS

Tel: 01235 355630

©RSK ADAS Limited.

GRAVELEY LANE

Track

1:500

G89*
G80*
G81*
G91*
T92
T93
T94
T33
T31
T30
T29
T32
Track
G34*
T35*
G36*
G28*
T27
G37*
T26
G25*
G22*
T24*
T38
G39*
T23*
G22*
G40*
T21*
T20*
G41*
G19*
H5b
0
50m
1:500

LEGEND

TREE CATEGORIES - NOTE: Quality class description derived from BS5837:2012

Category A
Trees / Groups of high quality: with an estimated remaining life expectancy of at least 40 years.

Category B
Trees / Groups of moderate quality: with an estimated remaining life expectancy of at least 20 years.

Category C
Trees / Groups of low quality: with an estimated remaining life expectancy of at least 10 years, or young trees with a stem diameter below 150mm.

Category U
Trees / Groups: in such a condition that they cannot realistically be retained as living trees in the context of current land use for longer than 10 years.

Root Protection Area (RPA)

Temporary Tree Protection Fencing

Areas of Incursion within RPAs

Areas of Partial Removals

Area of Horizontal Directional Drilling

Indicitiave Position of Cable Route

The cable route has been added by ADAS to the drawing provided by the client as no CAD file was availble detailing the cable route. ADAS have not verified the accuracy of the cable route, therefore its position and all arboricultural features located along it are indicative.


T#* Trees not included in original site survey and therefore positions are indicative only.

Based on Axis drawing 'General Arrangement' drawing number 3004-01-003. (3004-01-003 General Arrangement Rev F.dwg) and based upon OS MasterMap. (OS_MasterMap_705081_916114_OS_Mastermap.dwg). Please see originals for details.

This drawing was produced in colour; a monochrome copy should not be relied upon.

SHEET LOCATION PLAN

Not to scale

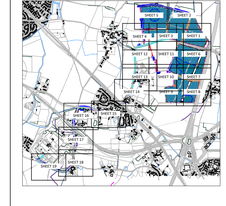

Rev.	Issue Details.	Date.
First Issue	-	July 2024

Client:
Axis

Project:
Wymondley Solar Farm

Drawing Title:
Tree Protection Plan (Sheet 2)

Drawing No: ADAS_1052454_Axis_Wymondley_TPP

Scale: 1:500 @ A0

Drawn by: AVH Date: 10/07/2024

Checked by: IW Date: 10/07/2024

© Crown copyright and database rights (2020) OS 0100019694
For reference purposes only. No further copies may be made.

ADAS, 11d Park House, Milton Park,
Milton, Abingdon, Oxford, OX14 4RS

Tel: 01235 355630

©RSK ADAS Limited.



LEGEND

TREE CATEGORIES - NOTE: Quality class description derived from BS5837:2012

Category A
Trees / Groups of high quality: with an estimated remaining life expectancy of at least 40 years.

Category B
Trees / Groups of moderate quality: with an estimated remaining life expectancy of at least 20 years.

Category C
Trees / Groups of low quality: with an estimated remaining life expectancy of at least 10 years, or young trees with a stem diameter below 150mm.

Category U
Trees / Groups: in such a condition that they cannot realistically be retained as living trees in the context of current land use for longer than 10 years.

Root Protection Area (RPA)

Temporary Tree Protection Fencing

Areas of Incursion within RPAs

Areas of Partial Removals

Area of Horizontal Directional Drilling

Indicitiave Position of Cable Route

The cable route has been added by ADAS to the drawing provided by the client as no CAD file was availble detailing the cable route. ADAS have not verified the accuracy of the cable route, therefore its position and all arboricultural features located along it are indicative.

T#* Trees not included in original site survey and therefore positions are indicative only.

Based on Axis drawing 'General Arrangement' drawing number 3004-01-003. (3004-01-003 General Arrangement Rev F.dwg) and based upon OS MasterMap. (OS_MasterMap_705081_916114_OS_Mastermap.dwg). Please see originals for details.

This drawing was produced in colour; a monochrome copy should not be relied upon.

SHEET LOCATION PLAN

Not to scale



Rev.	Issue Details.	Date.
First Issue		July 2024

Client:
Axis

Project:
Wymondley Solar Farm

Drawing Title:
Tree Protection Plan (Sheet 3)

Drawing No: ADAS_1052454_Axis_Wymondley_TPP

Scale: 1:500 @ A0

Drawn by: AVH Date: 10/07/2024


Checked by: IW Date: 10/07/2024

© Crown copyright and database rights (2020) OS 0100019694
For reference purposes only. No further copies may be made.

ADAS, 11d Park House, Milton Park,
Milton, Abingdon, Oxford, OX14 4RS

Tel: 01235 355630

©ADAS Limited.

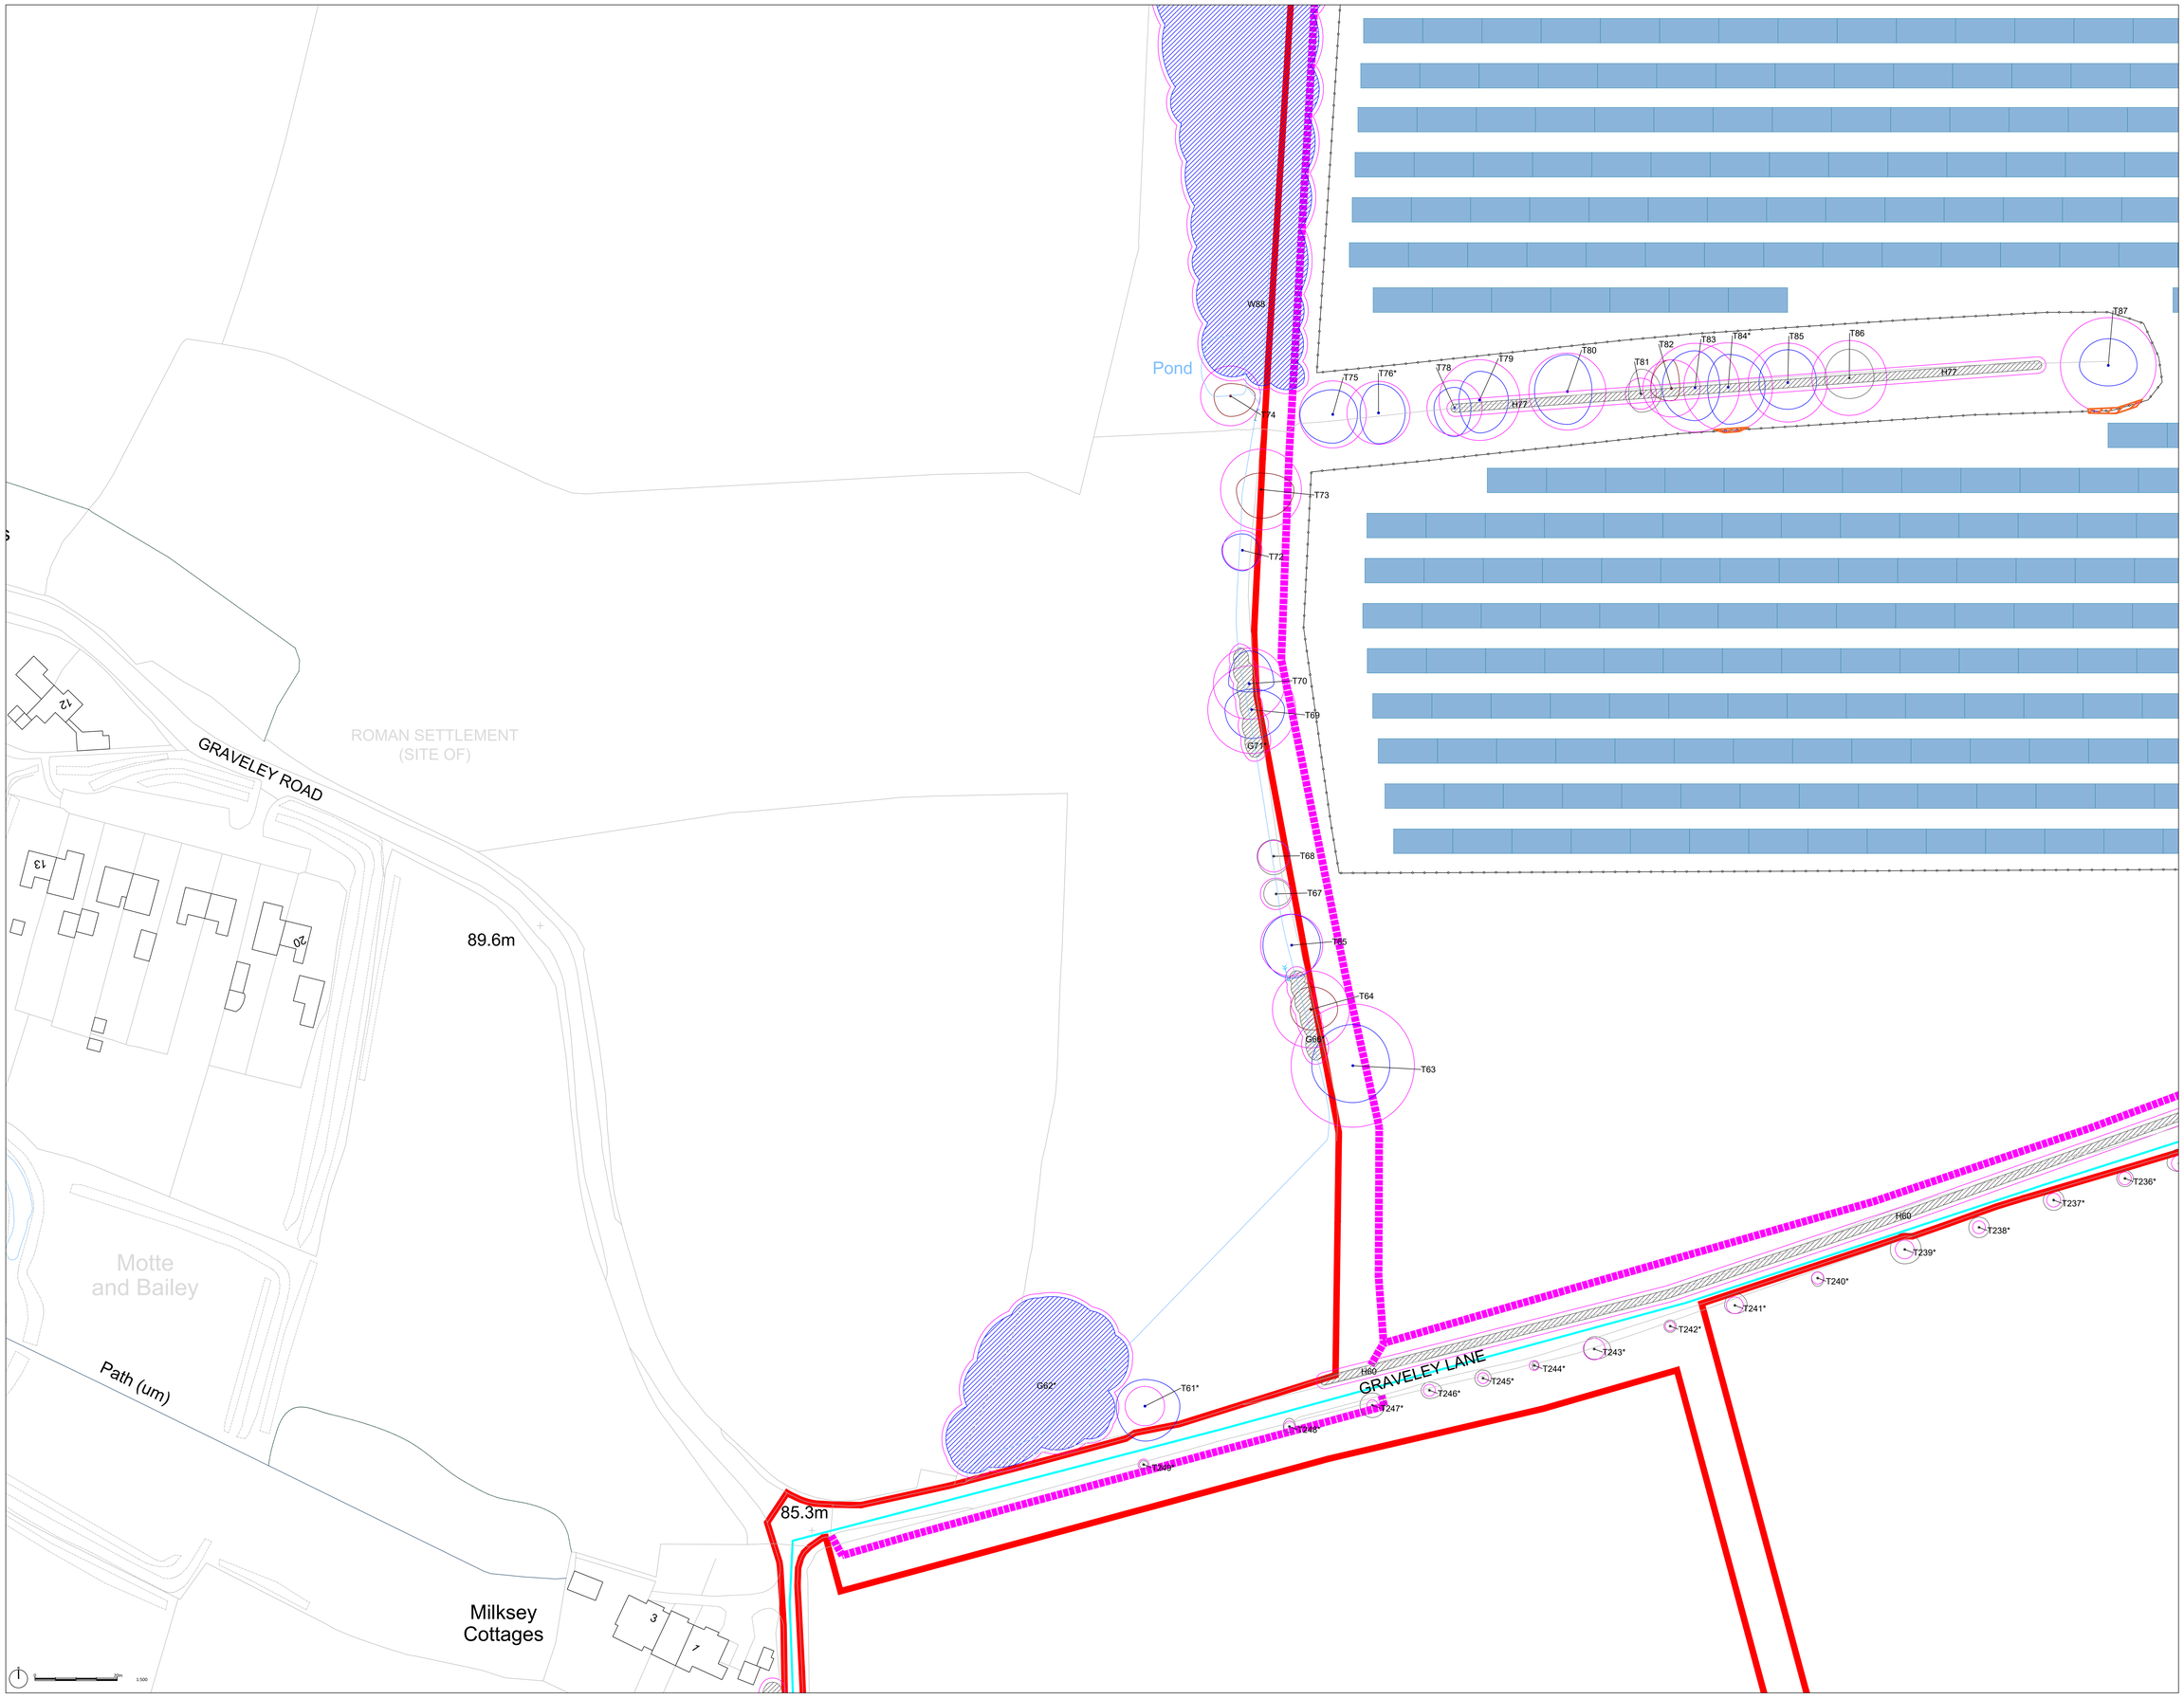

LEGEND

TREE CATEGORIES - NOTE: Quality class description derived from BS5837:2012

Category A
Trees / Groups of high quality: with an estimated remaining life expectancy of at least 40 years.

Category B
Trees / Groups of moderate quality: with an estimated remaining life expectancy of at least 20 years.

Category C
Trees / Groups of low quality: with an estimated remaining life expectancy of at least 10 years, or young trees with a stem diameter below 150mm.

Category U
Trees / Groups: in such a condition that they cannot realistically be retained as living trees in the context of current land use for longer than 10 years.

Root Protection Area (RPA)

Temporary Tree Protection Fencing

Areas of Incursion within RPAs

Areas of Partial Removals

Area of Horizontal Directional Drilling

Indicitiave Position of Cable Route

The cable route has been added by ADAS to the drawing provided by the client as no CAD file was availble detailing the cable route. ADAS have not verified the accuracy of the cable route, therefore its position and all arboricultural features located along it are indicative.

T#* Trees not included in original site survey and therefore positions are indicative only.

Based on Axis drawing 'General Arrangement' drawing number 3004-01-003. (3004-01-003 General Arrangement Rev F.dwg) and based upon OS MasterMap. (OS_MasterMap_705081_916114_OS_Mastermap.dwg). Please see originals for details.

This drawing was produced in colour; a monochrome copy should not be relied upon.

SHEET LOCATION PLAN

Not to scale



Rev.	Issue Details.	Date.
First Issue	-	July 2024

Client:
Axis

Project:
Wymondley Solar Farm

Drawing Title:
Tree Protection Plan (Sheet 4)

Drawing No: ADAS_1052454_Axis_Wymondley_TPP

Scale: 1:500 @ A0

Drawn by: AVH Date: 10/07/2024

Checked by: IW Date: 10/07/2024

© Crown copyright and database rights (2020) OS 0100019694
For reference purposes only. No further copies may be made.

ADAS, 11d Park House, Milton Park,
Milton, Abingdon, Oxford, OX14 4RS

Tel: 01235 355630

©RSK ADAS Limited.