


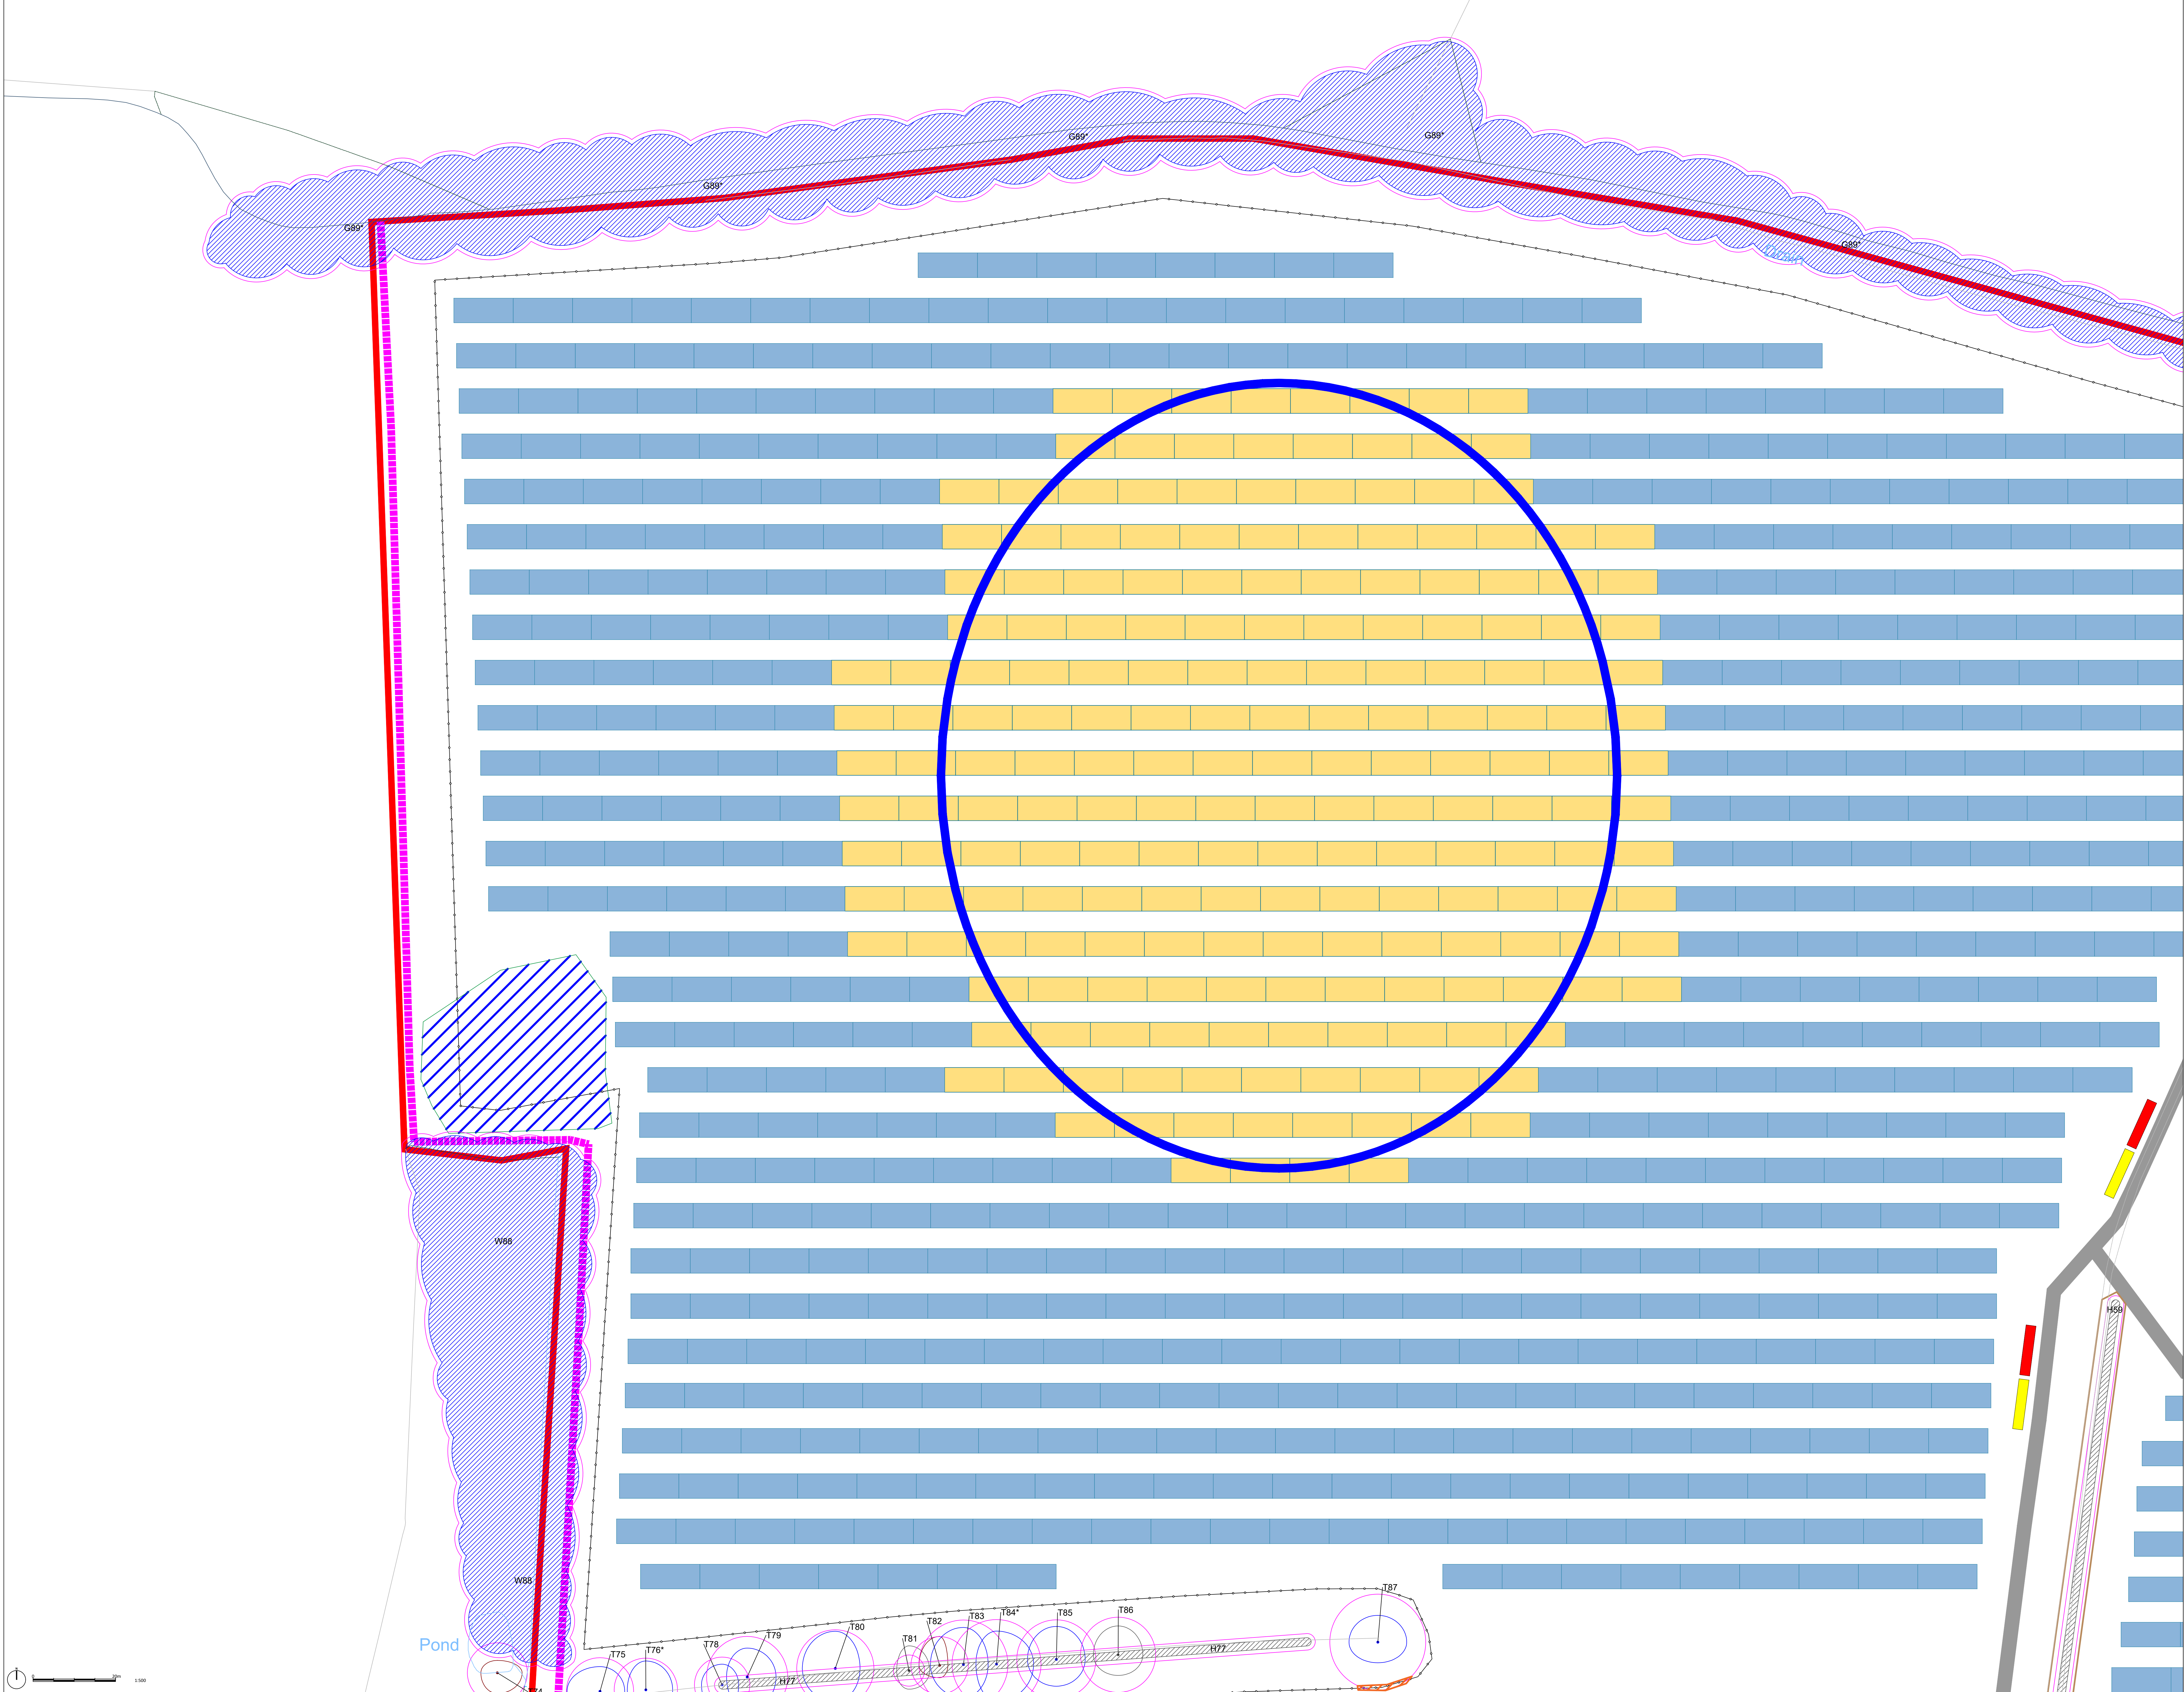

LEGEND

TREE CATEGORIES - NOTE: Quality class description derived from BS5837:2012

•

Category A

Trees / Groups of high quality: with an estimated remaining life expectancy of at least 40 years.

•

Category B

Trees / Groups of moderate quality: with an estimated remaining life expectancy of at least 20 years.

•

Category C

Trees / Groups of low quality: with an estimated remaining life expectancy of at least 10 years, or young trees with a stem diameter below 150mm.

•

Category U

Trees / Groups: in such a condition that they cannot realistically be retained as living trees in the context of current land use for longer than 10 years.

○

Root Protection Area (RPA)

—

Temporary Tree Protection Fencing

▨

Areas of Incursion within RPAs

▨

Areas of Partial Removals

▨

Area of Horizontal Directional Drilling

—

Indicative Position of Cable Route

The cable route has been added by ADAS to the drawing provided by the client as no CAD file was available detailing the cable route. ADAS have not verified the accuracy of the cable route, therefore its position and all arboricultural features located along it are indicative.

T#* Trees not included in original site survey and therefore positions are indicative only.

Based on Axis drawing 'General Arrangement' drawing number 3004-01-003, [3004-01-003 General Arrangement Rev F.dwg] and based upon OS MasterMap, (OS_MasterMap_705081_916114_OS_Mastermap.dwg). Please see originals for details.

This drawing was produced in colour; a monochrome copy should not be relied upon.

SHEET LOCATION PLAN

Not to scale

First Issue	Rev	Issue Details	Date

Client:
Axis

Project:
Wymondley Solar Farm

Drawing Title:
Tree Protection Plan (Sheet 5)

Drawing No: ADAS_1052454_Axis_Wymondley_TPP

Scale: 1:500 @ A0

Drawn by: AVH

Checked by: IW

Date: 10/07/2024


Date: 10/07/2024

© Crown copyright and database rights (2020) OS 0300020604
For reference purposes only. No further copies may be made.

ADAS, 110 Park House, Milton Park,
Milton, Abingdon, Oxford, OX14 4RS

Tel: 01235 355630

BSX ADAS Limited.

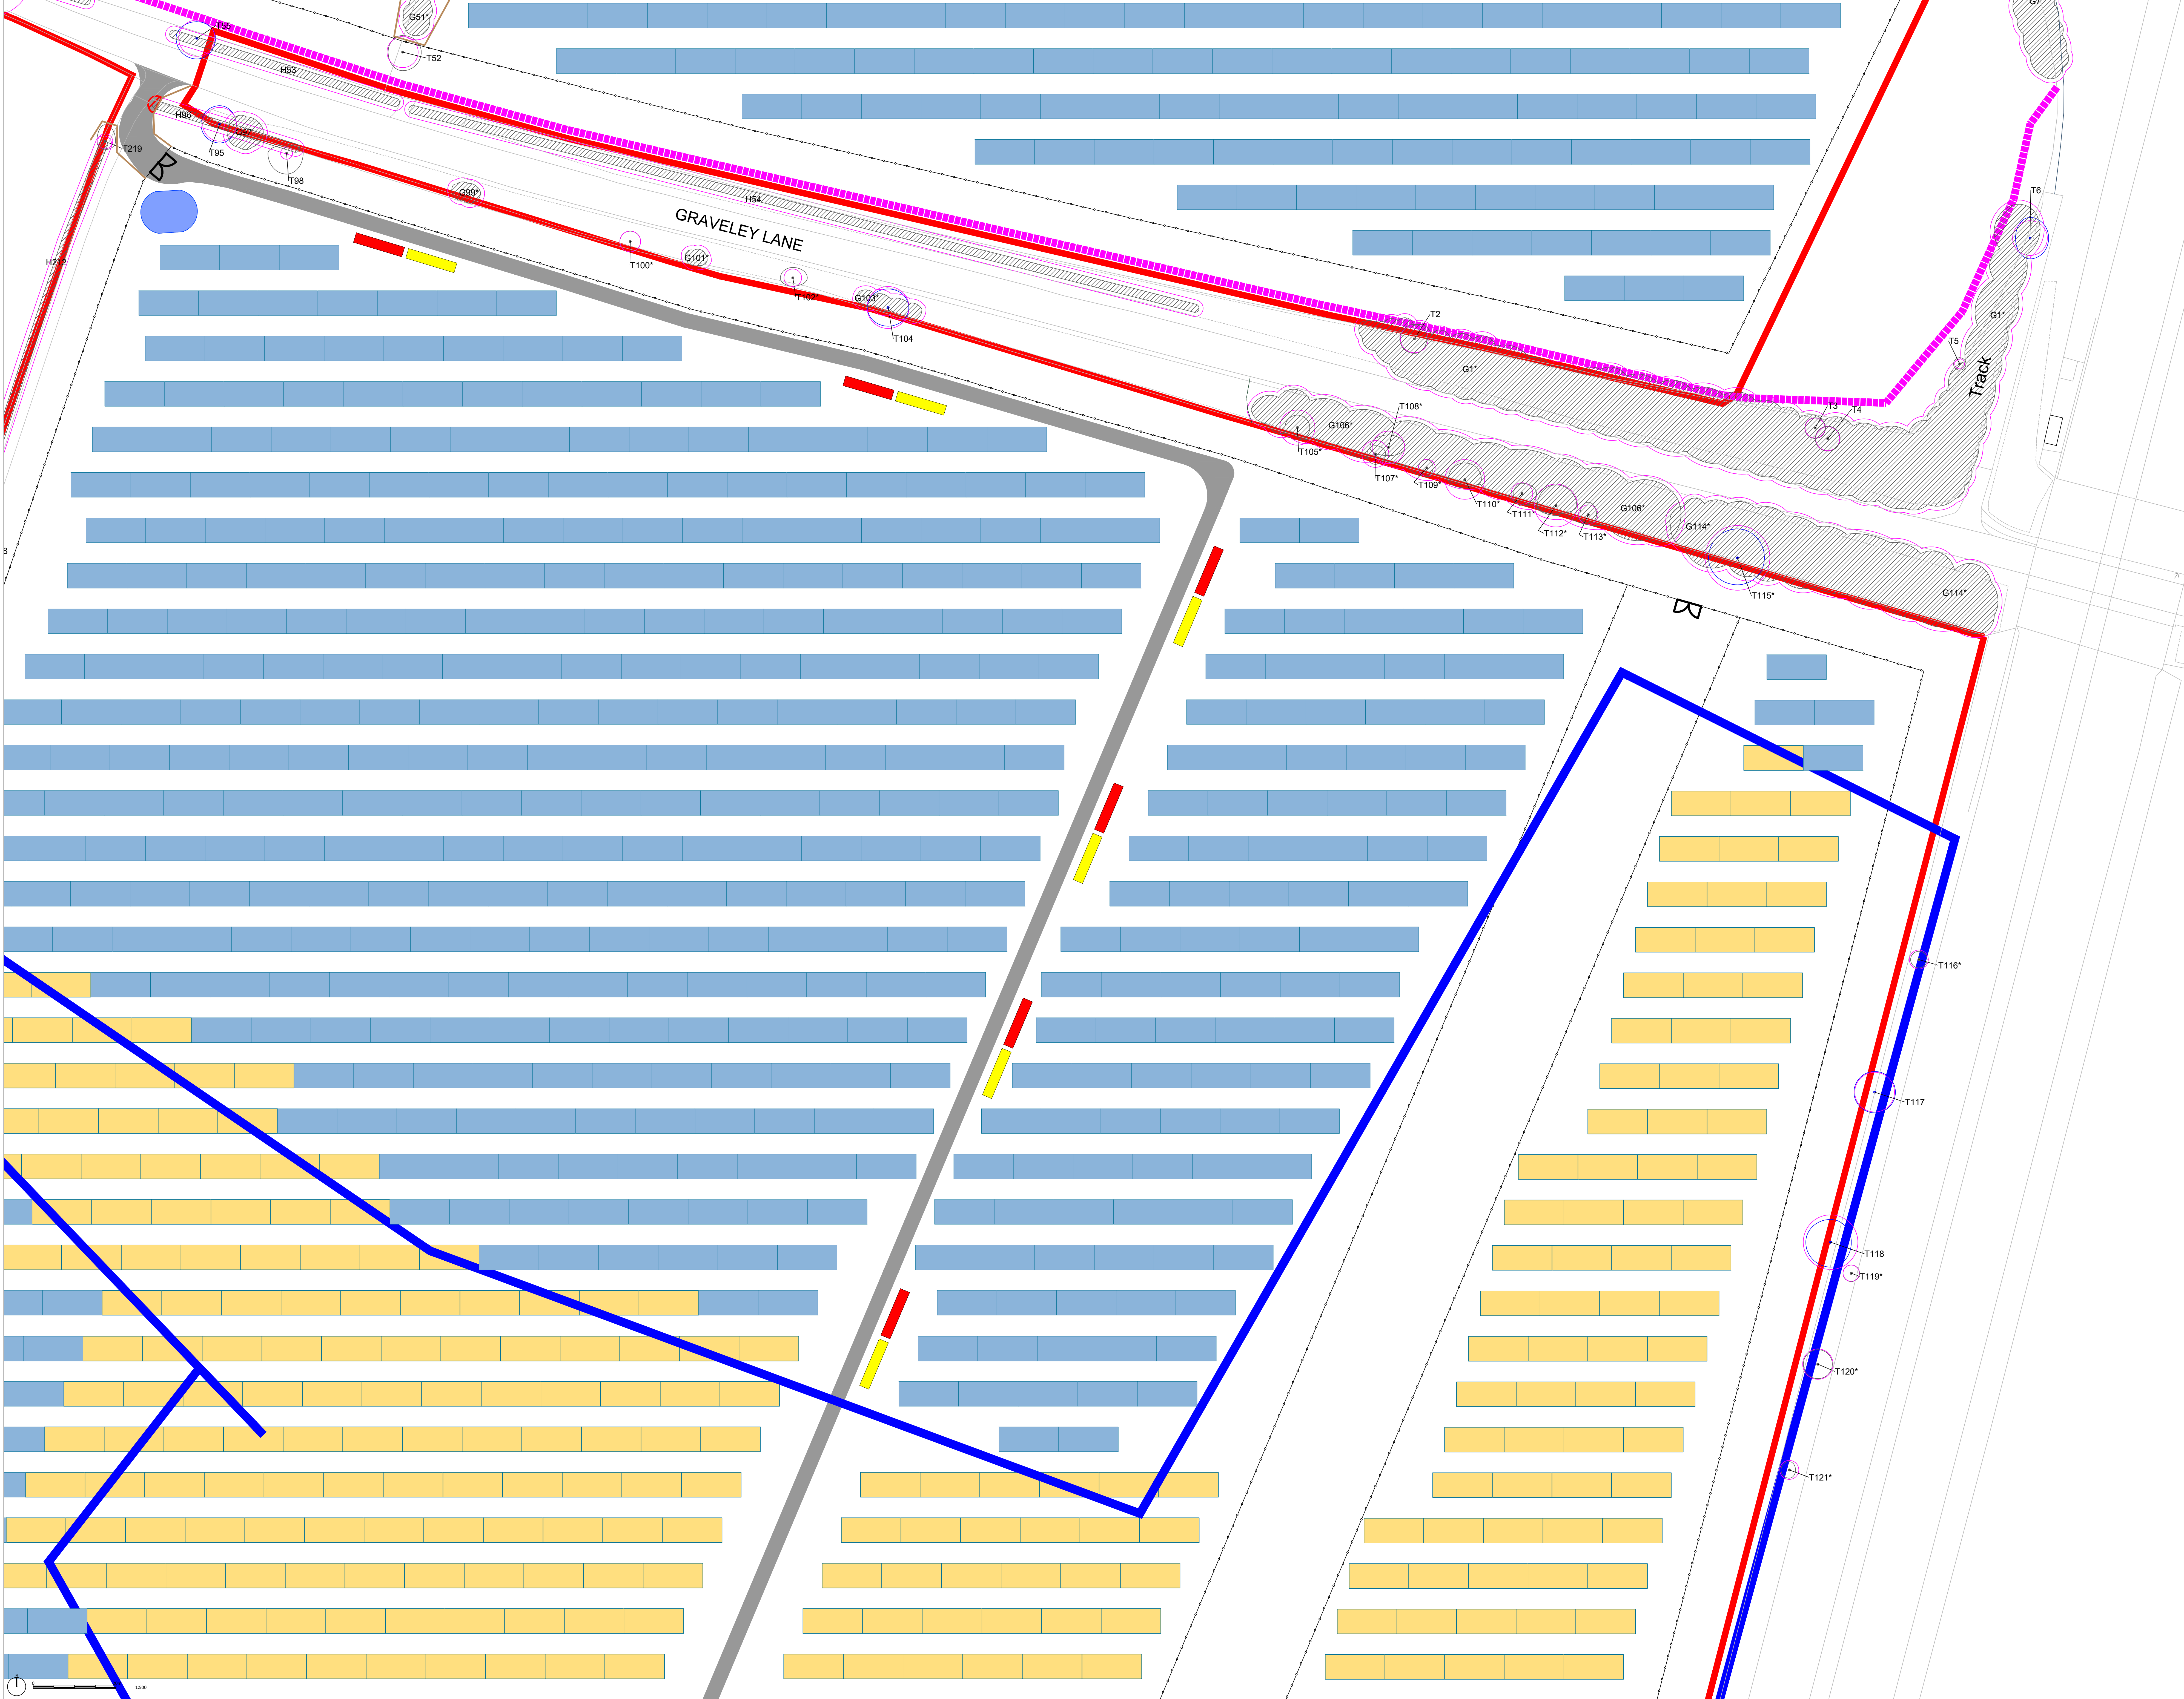

LEGEND

TREE CATEGORIES - NOTE: Quality class description derived from BS5837:2012

- Category A**
Trees / Groups of high quality: with an estimated remaining life expectancy of at least 40 years.
- Category B**
Trees / Groups of moderate quality: with an estimated remaining life expectancy of at least 20 years.
- Category C**
Trees / Groups of low quality: with an estimated remaining life expectancy of at least 10 years, or young trees with a stem diameter below 150mm.
- Category U**
Trees / Groups: in such a condition that they cannot realistically be retained as living trees in the context of current land use for longer than 10 years.
- Root Protection Area (RPA)**


- Temporary Tree Protection Fencing**
- Areas of Incursion within RPAs**
- Areas of Partial Removals**
- Area of Horizontal Directional Drilling**
- Indicative Position of Cable Route**

The cable route has been added by ADAS to the drawing provided by the client as no CAD file was available detailing the cable route. ADAS have not verified the accuracy of the cable route, therefore its position and all arboricultural features located along it are indicative.


T#* Trees not included in original site survey and therefore positions are indicative only.

Based on Axis drawing 'General Arrangement' drawing number 3004-01-003, [3004-01-003 General Arrangement Rev F.dwg] and based upon OS MasterMap, [OS_MasterMap_705081_916114_OS_Mastermap.dwg]. Please see originals for details.
This drawing was produced in colour; a monochrome copy should not be relied upon.

SHEET LOCATION PLAN

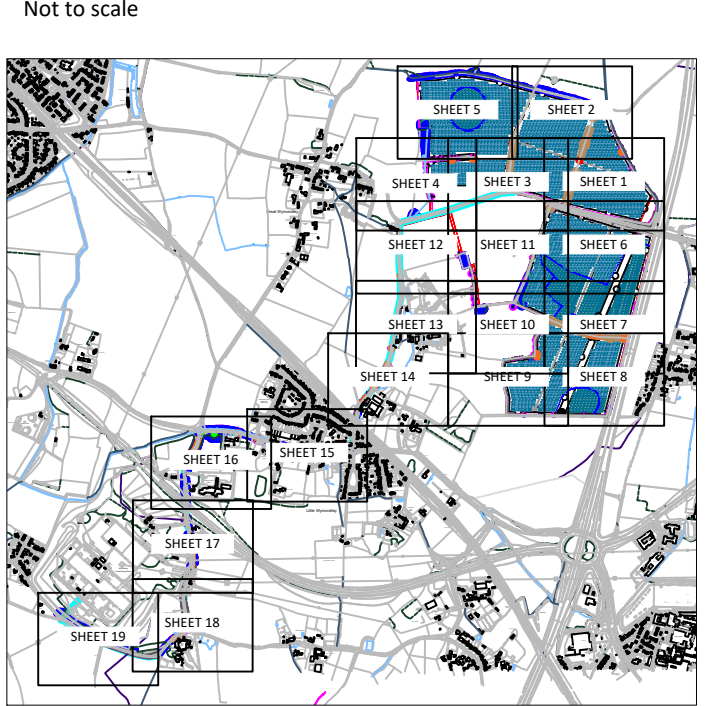

First Issue	Rev	Issue Details	July 2024	Date
Client:	Axis			
Project:	Wymondley Solar Farm			
Drawing Title:	Tree Protection Plan (Sheet 6)			
Drawing No:	ADAS_1052454_Axis_Wymondley_TPP			
Scale:	1:500 @ A0			
Drawn by:	AVH		10/07/2024	Date
Checked by:	IW		10/07/2024	Date

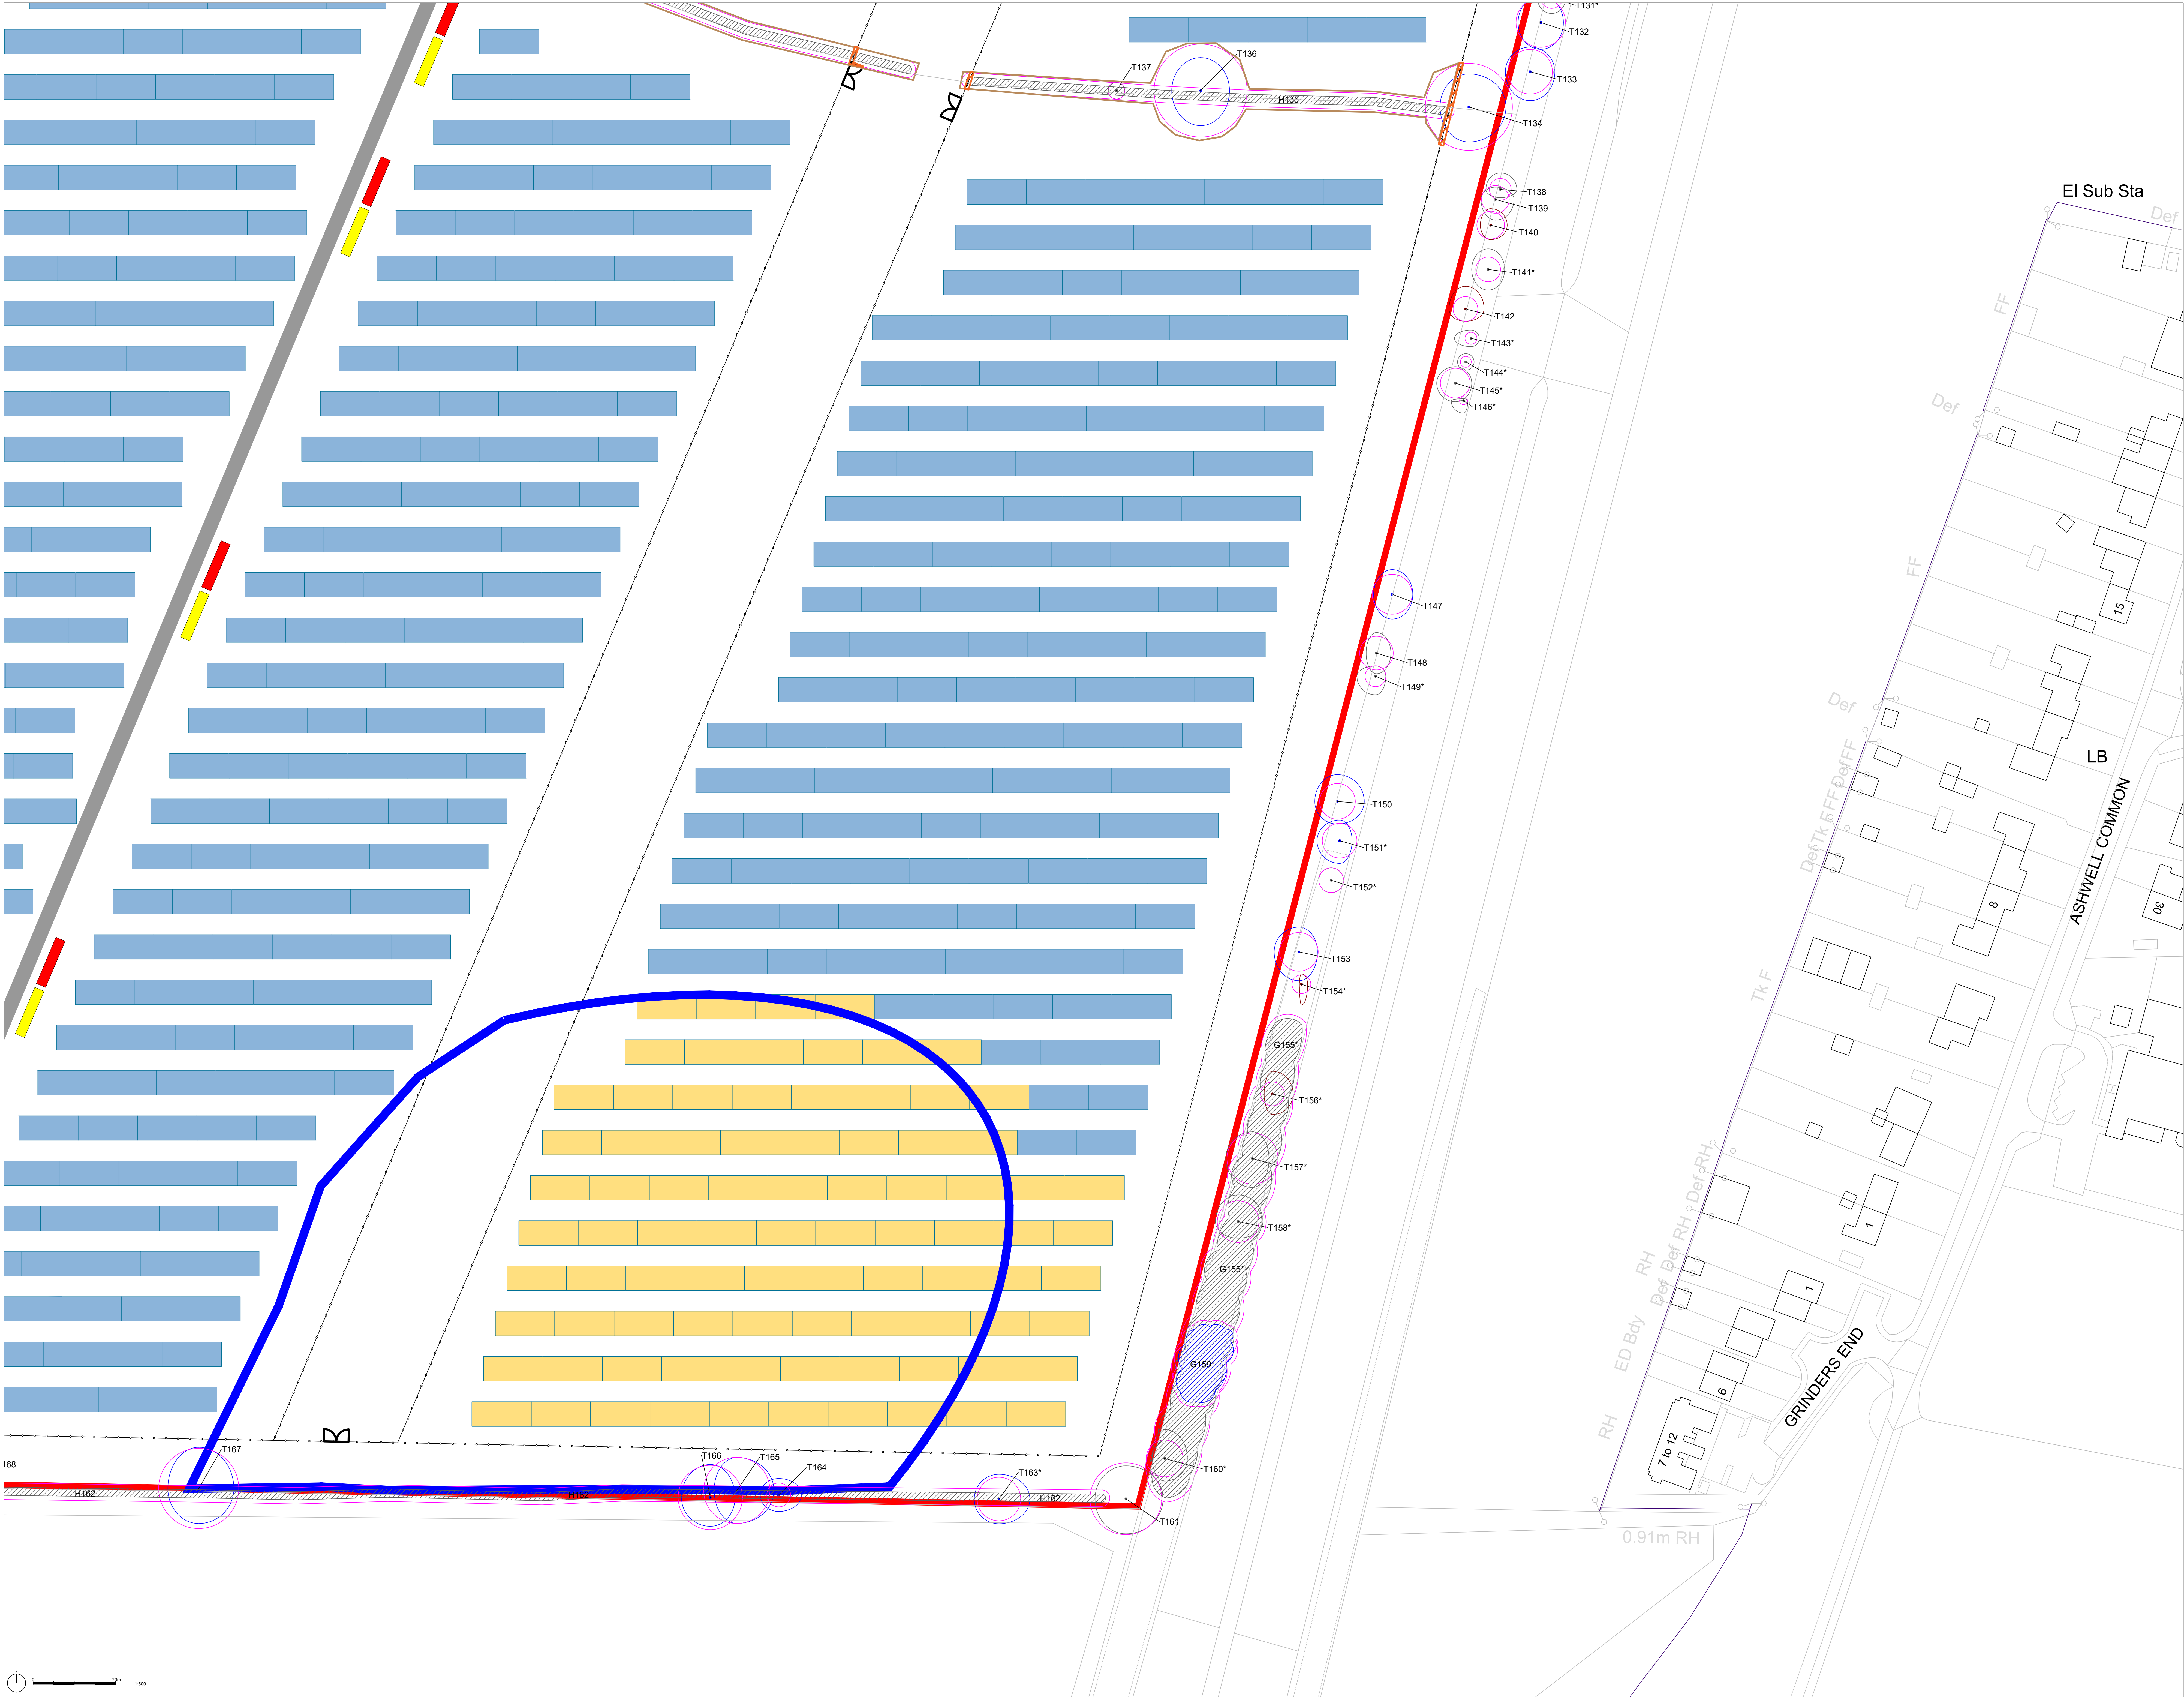

LEGEND

TREE CATEGORIES - NOTE: Quality class description derived from BS5837:2012

Category A
Trees / Groups of high quality: with an estimated remaining life expectancy of at least 40 years.

Category B
Trees / Groups of moderate quality: with an estimated remaining life expectancy of at least 20 years.

Category C
Trees / Groups of low quality: with an estimated remaining life expectancy of at least 10 years, or young trees with a stem diameter below 150mm.

Category U
Trees / Groups: in such a condition that they cannot realistically be retained as living trees in the context of current land use for longer than 10 years.

Root Protection Area (RPA)

Temporary Tree Protection Fencing

Areas of Incursion within RPAs

Areas of Partial Removals

Area of Horizontal Directional Drilling

Indicative Position of Cable Route

The cable route has been added by ADAS to the drawing provided by the client as no CAD file was available detailing the cable route. ADAS have not verified the accuracy of the cable route, therefore its position and all arboricultural features located along it are indicative.

T#*
Trees not included in original site survey and therefore positions are indicative only.

Based on Axis drawing 'General Arrangement' drawing number 3004-01-003, [3004-01-003 General Arrangement Rev F.dwg] and based upon OS MasterMap, (OS_MasterMap_705081_916114_OS_Mastermap.dwg). Please see originals for details.
This drawing was produced in colour; a monochrome copy should not be relied upon.


SHEET LOCATION PLAN

Not to scale

First Issue	Rev	Issue Details	July 2024	Date
Client:	Axis			
Project:	Wymondley Solar Farm			
Drawing Title:	Tree Protection Plan (Sheet 8)			
Drawing No:	ADAS_1052454_Axis_Wymondley_TPP			
Scale:	1:500 @ A0			
Drawn by:	AVH	Date:	10/07/2024	
Checked by:	IW	Date:	10/07/2024	

© Crown copyright and database rights (2020). OS 0300020694
For reference purposes only. No further copies may be made.

ADAS, 110 Park House, Milton Park,
Milton, Abingdon, Oxford, OX14 4RS
Tel: 01235 355630
BS58 ADAS Limited.

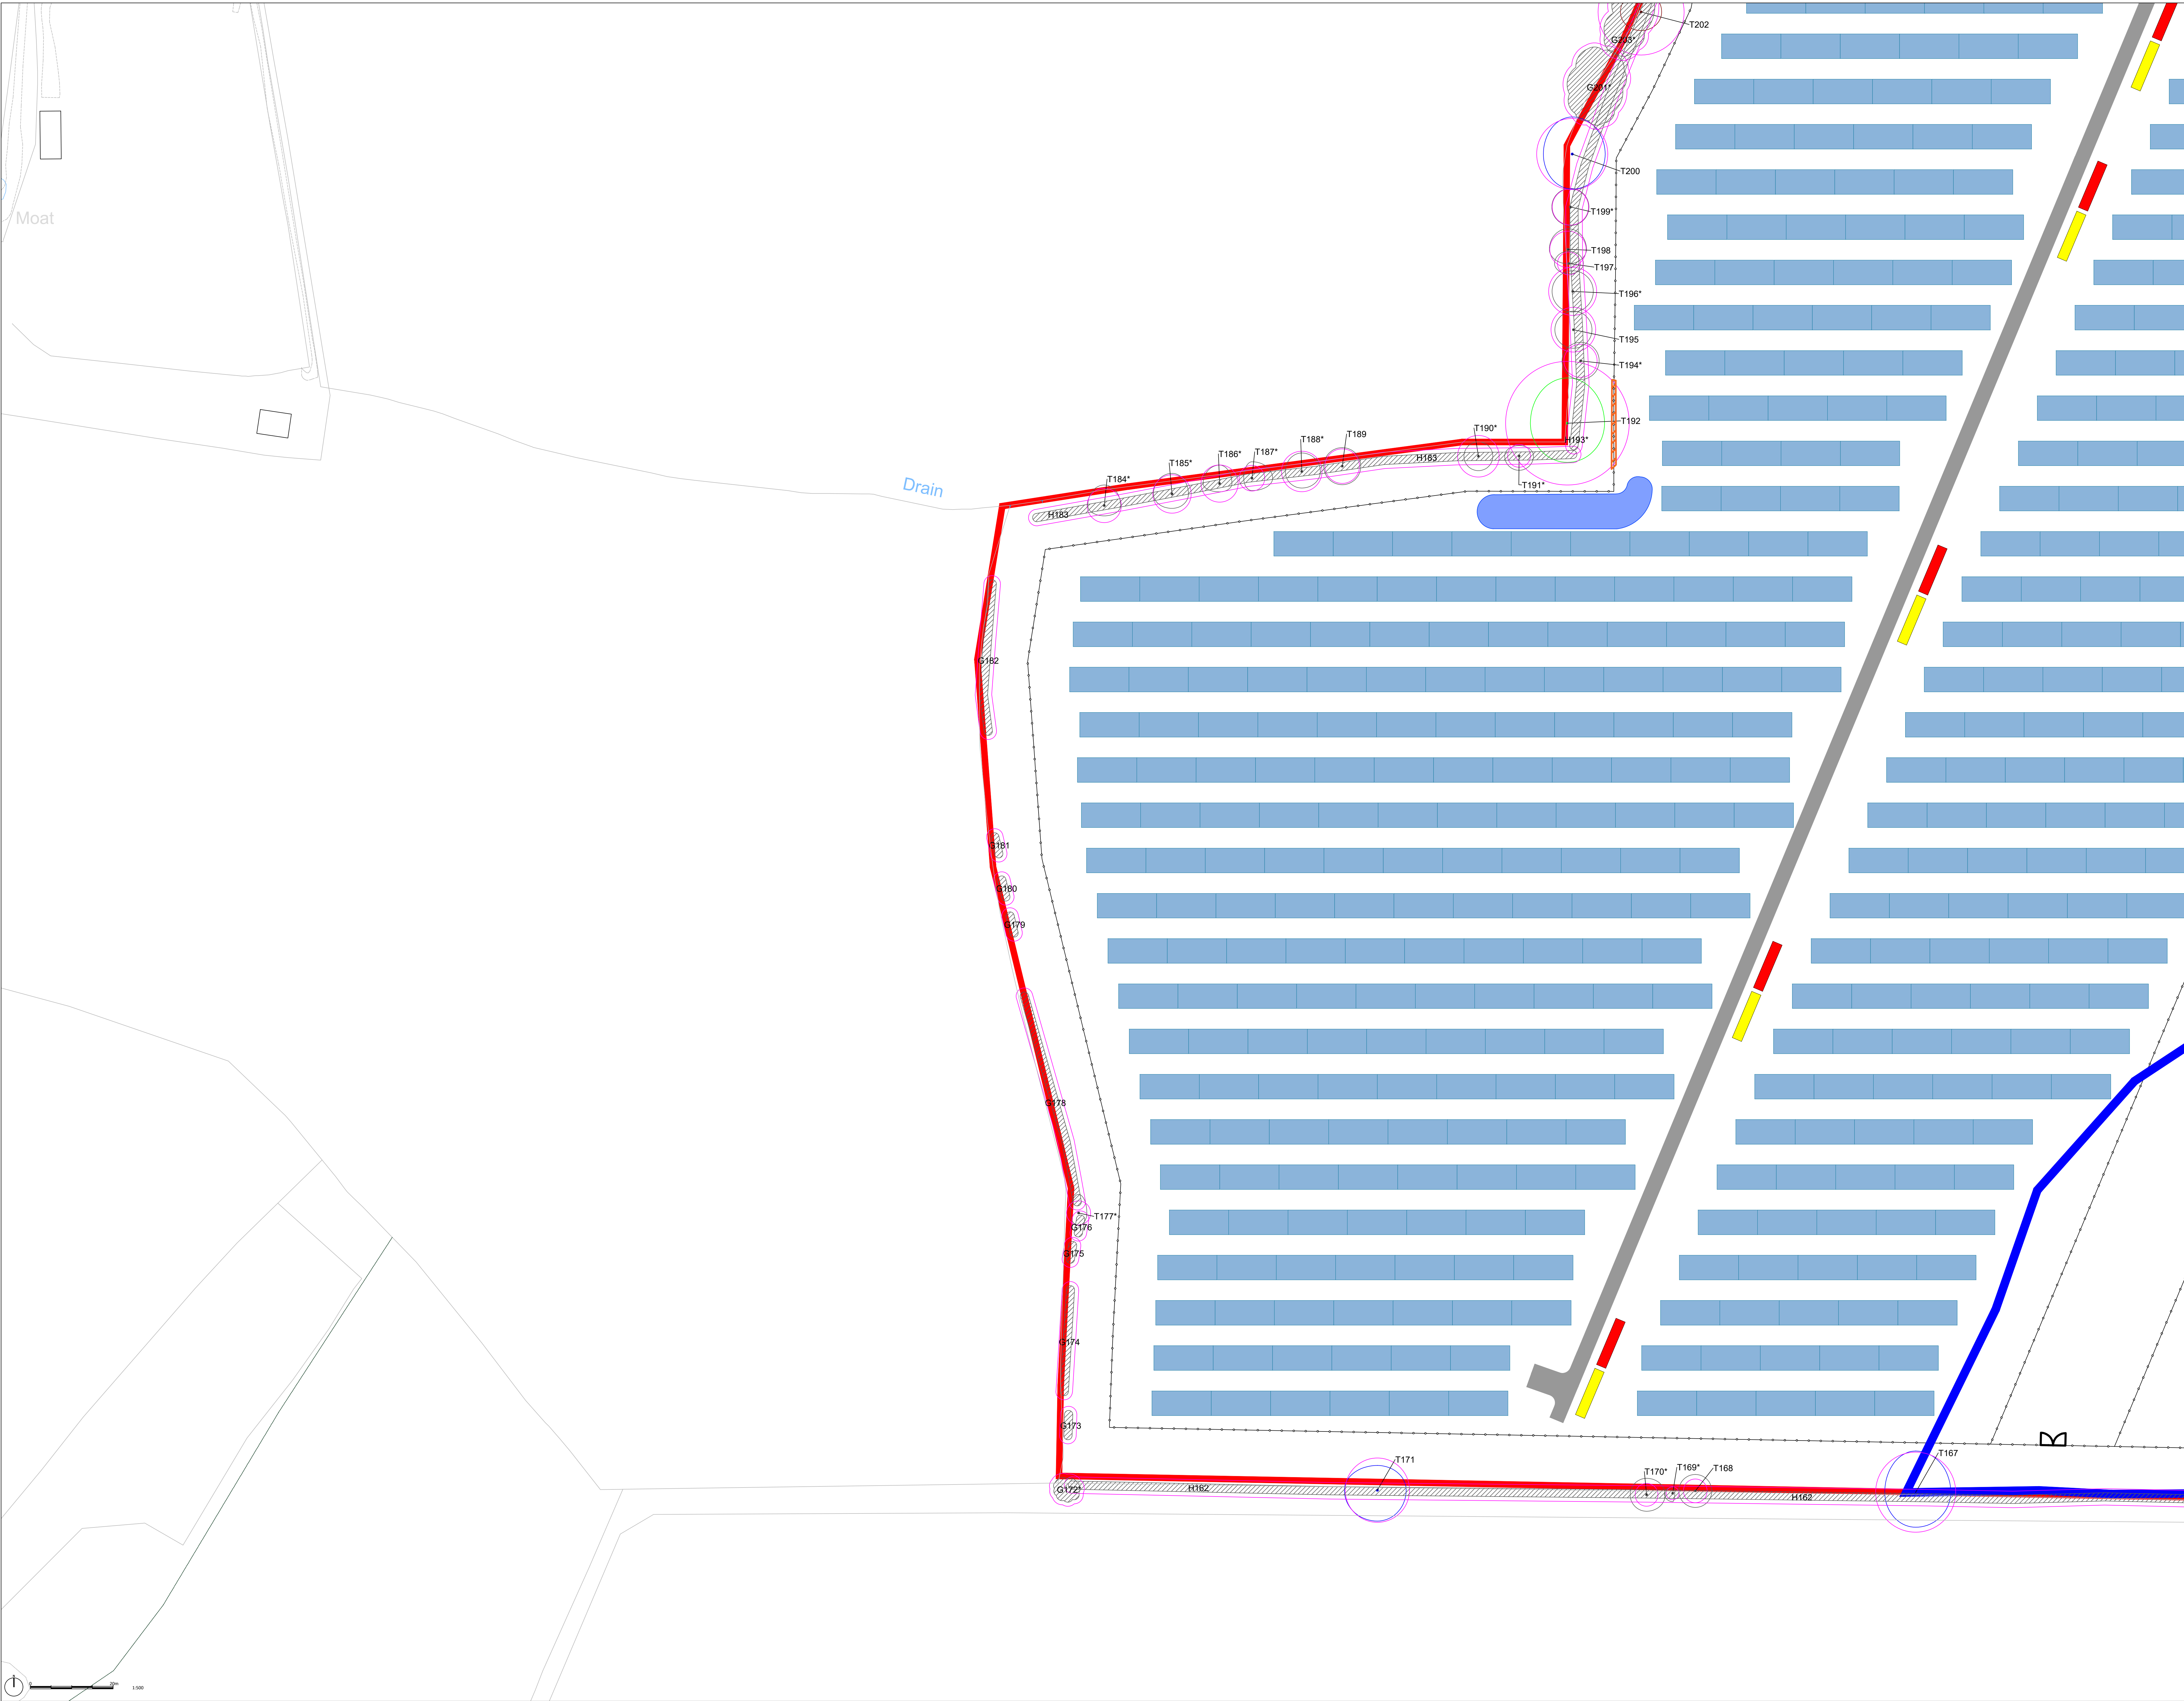

LEGEND

TREE CATEGORIES - NOTE: Quality class description derived from BS5837:2012

Category A
Trees / Groups of high quality: with an estimated remaining life expectancy of at least 40 years.

Category B
Trees / Groups of moderate quality: with an estimated remaining life expectancy of at least 20 years.

Category C
Trees / Groups of low quality: with an estimated remaining life expectancy of at least 10 years, or young trees with a stem diameter below 150mm.

Category U
Trees / Groups: in such a condition that they cannot realistically be retained as living trees in the context of current land use for longer than 10 years.

Root Protection Area (RPA)

Temporary Tree Protection Fencing

Areas of Incursion within RPAs

Areas of Partial Removals

Area of Horizontal Directional Drilling


Indicative Position of Cable Route

The cable route has been added by ADAS to the drawing provided by the client as no CAD file was available detailing the cable route. ADAS have not verified the accuracy of the cable route, therefore its position and all arboricultural features located along it are indicative.

T#*
Trees not included in original site survey and therefore positions are indicative only.

Based on Axis drawing 'General Arrangement' drawing number 3004-01-003, [3004-01-003 General Arrangement Rev F.dwg] and based upon OS MasterMap, (OS_MasterMap_705081_916114_OS_Mastermap.dwg). Please see originals for details.
This drawing was produced in colour; a monochrome copy should not be relied upon.

SHEET LOCATION PLAN

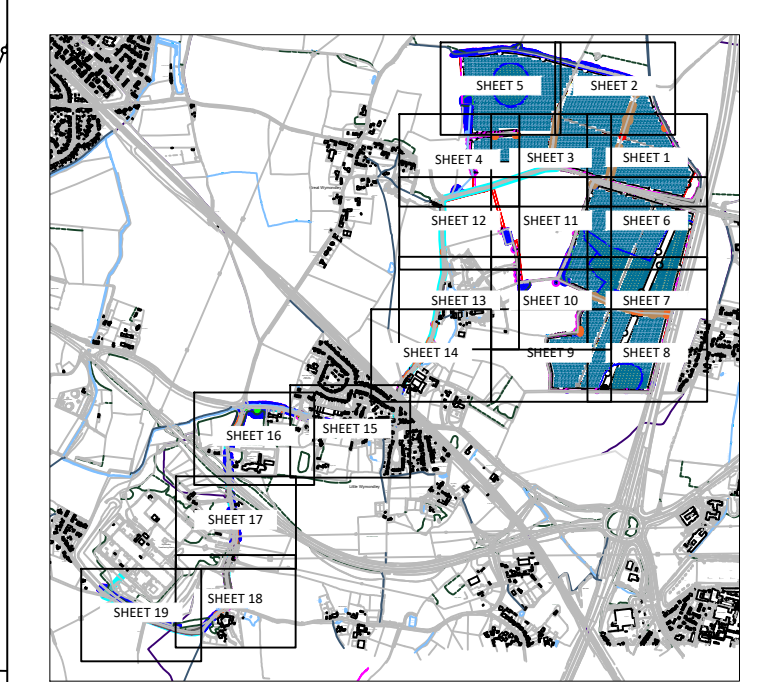


First Issue
Rev.
Client:
Project:
Drawing Title:
Drawing No:
Scale:
Drawn by:
Checked by:

Issue Details
Date:
Wymondley Solar Farm
Tree Protection Plan (Sheet 9)
ADAS_1052454_Axis_Wymondley_TPP
1:500 @ A0
AVH
IW

July 2024
Date:
10/07/2024
Date:
10/07/2024

© Crown copyright and database rights (2020). OS 0300020694
For reference purposes only. No further copies may be made.
ADAS, 114 Park House, Milton Park,
Milton, Abingdon, Oxford, OX14 4RS
Tel: 01235 355630
Email: ADAS.Limited

ADAS

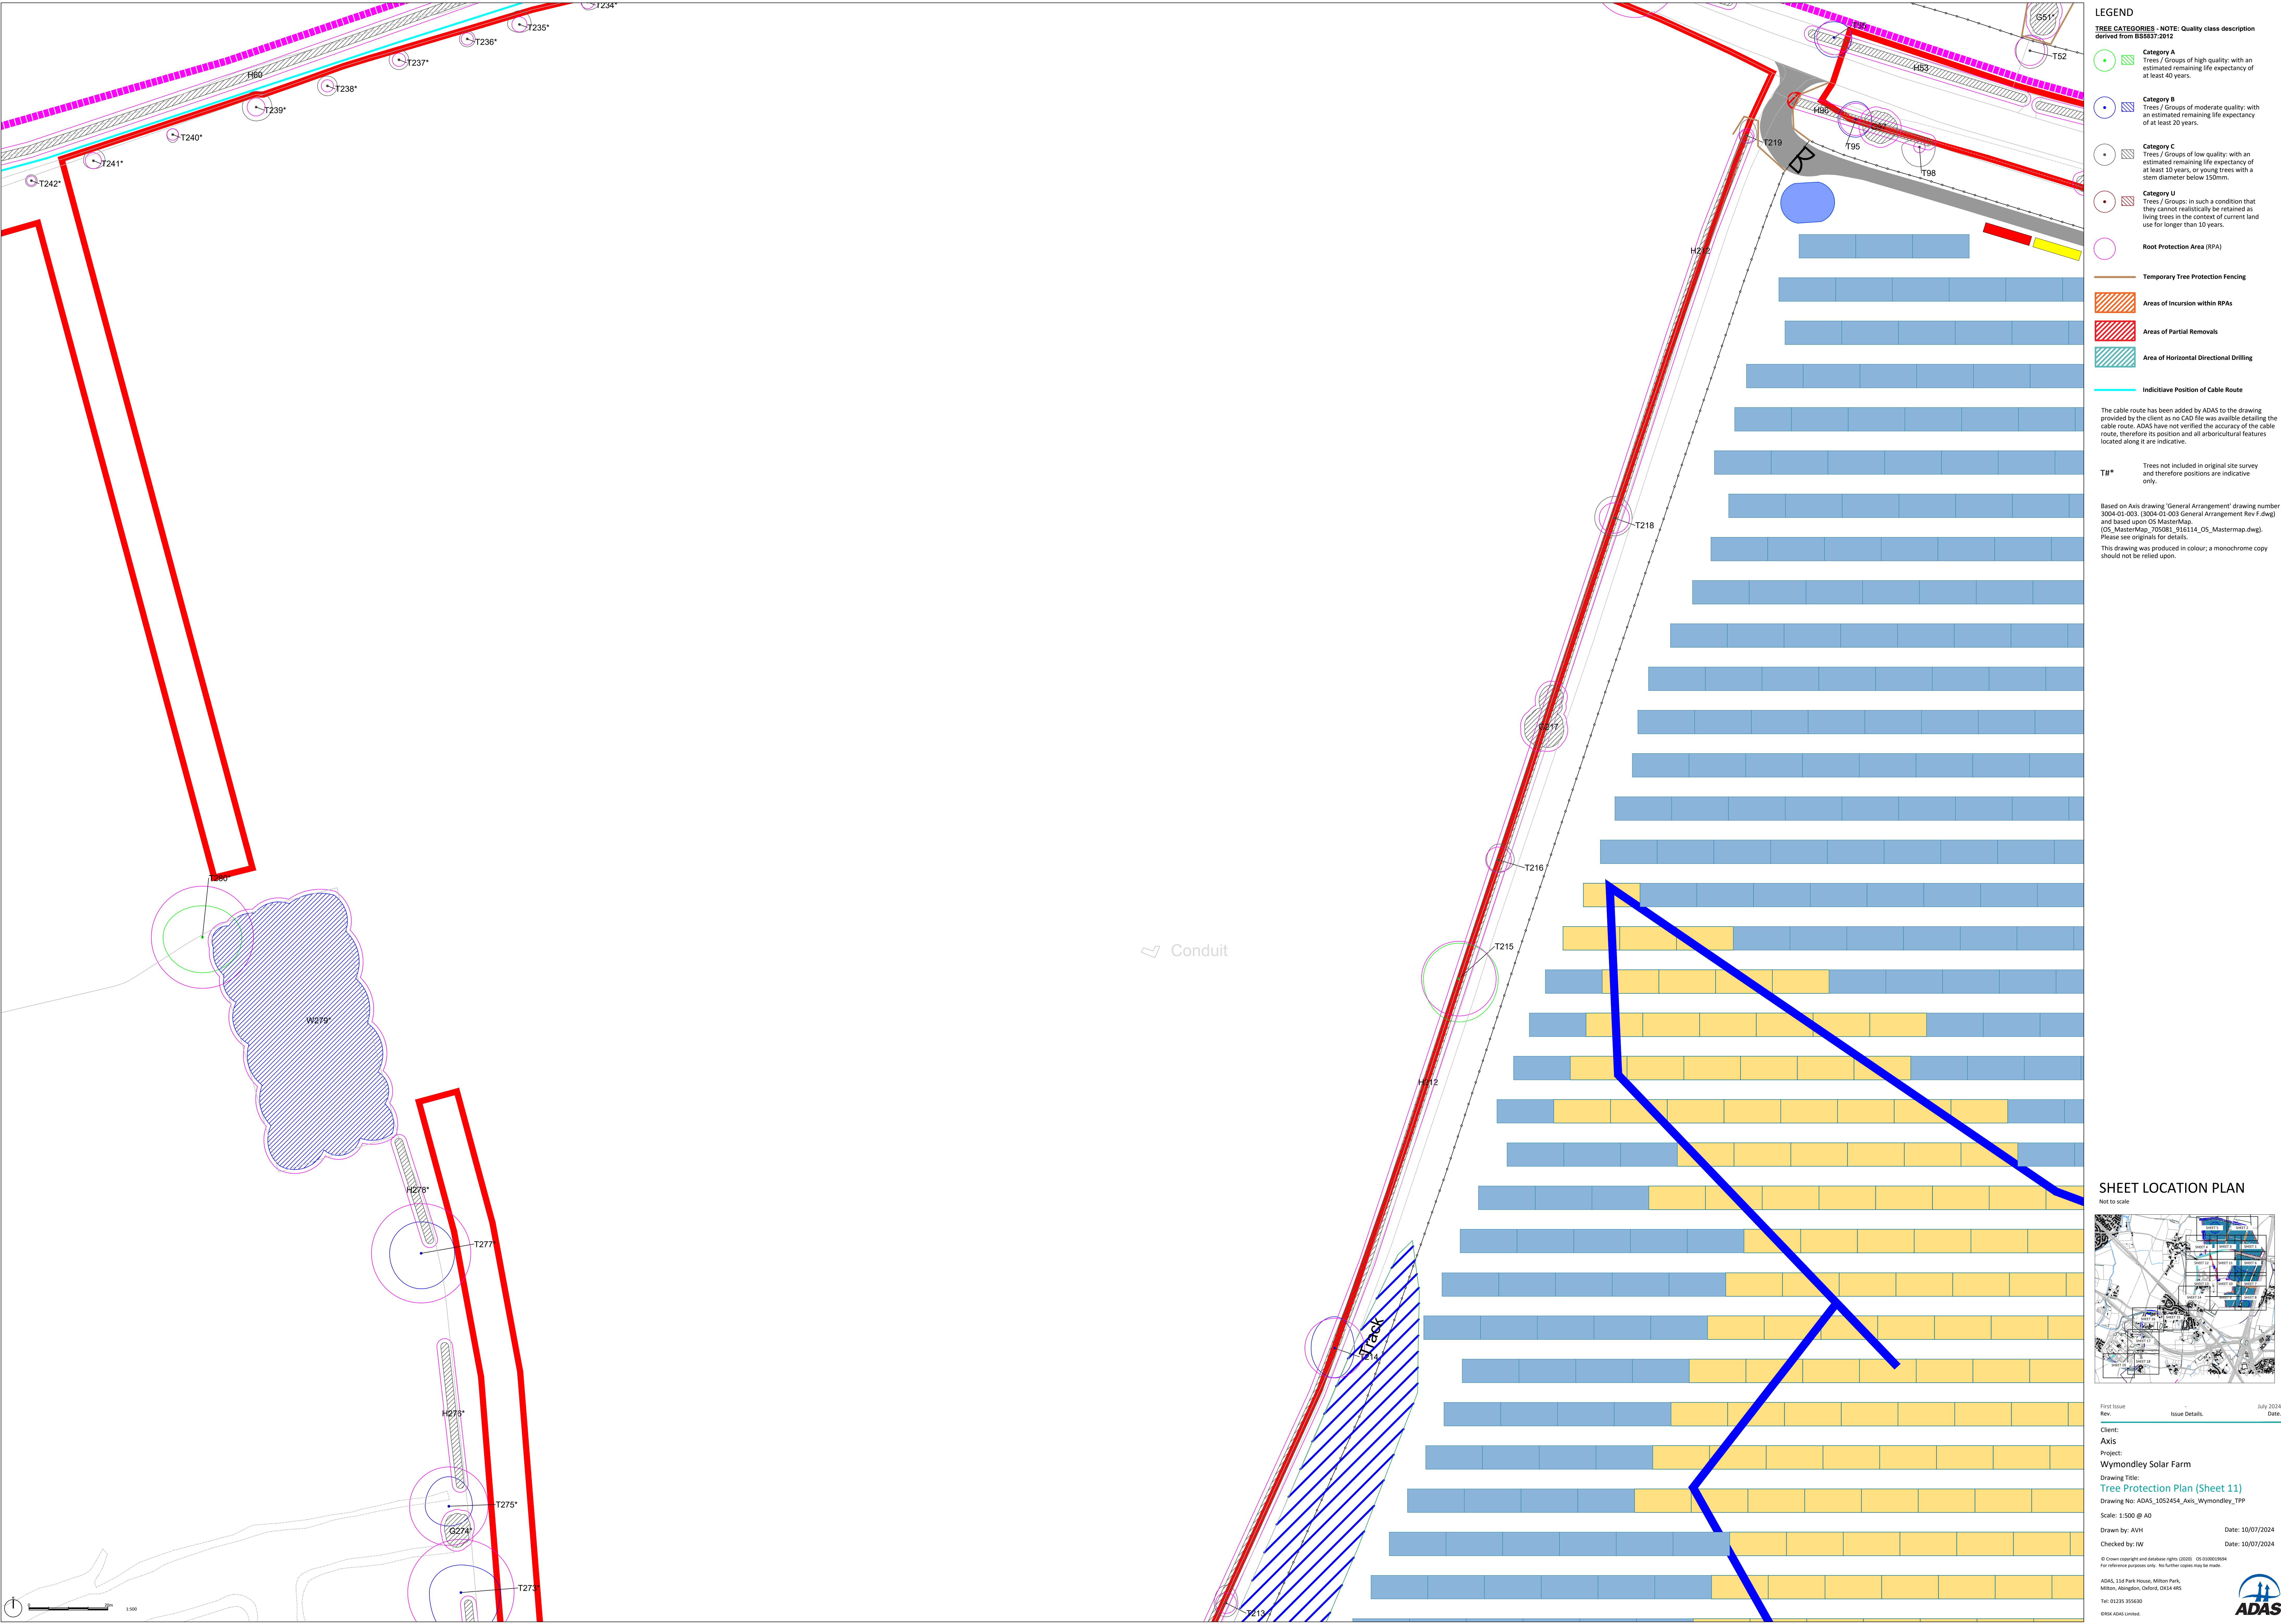

LEGEND

TREE CATEGORIES - NOTE: Quality class description derived from BS5837:2012

- Category A**
Trees / Groups of high quality: with an estimated remaining life expectancy of at least 40 years.
- Category B**
Trees / Groups of moderate quality: with an estimated remaining life expectancy of at least 20 years.
- Category C**
Trees / Groups of low quality: with an estimated remaining life expectancy of at least 10 years, or young trees with a stem diameter below 150mm.
- Category U**
Trees / Groups: in such a condition that they cannot realistically be retained as living trees in the context of current land use for longer than 10 years.
- Root Protection Area (RPA)**

- Temporary Tree Protection Fencing**
- Areas of Incursion within RPAs**
- Areas of Partial Removals**
- Area of Horizontal Directional Drilling**

Indicative Position of Cable Route

The cable route has been added by ADAS to the drawing provided by the client as no CAD file was available detailing the cable route. ADAS have not verified the accuracy of the cable route, therefore its position and all arboricultural features located along it are indicative.


T#* Trees not included in original site survey and therefore positions are indicative only.

Based on Axis drawing 'General Arrangement' drawing number 3004-01-003, [3004-01-003 General Arrangement Rev F.dwg] and based upon OS MasterMap, (OS_MasterMap_705081_916114_OS_Mastermap.dwg). Please see originals for details.

This drawing was produced in colour; a monochrome copy should not be relied upon.

SHEET LOCATION PLAN

Not to scale

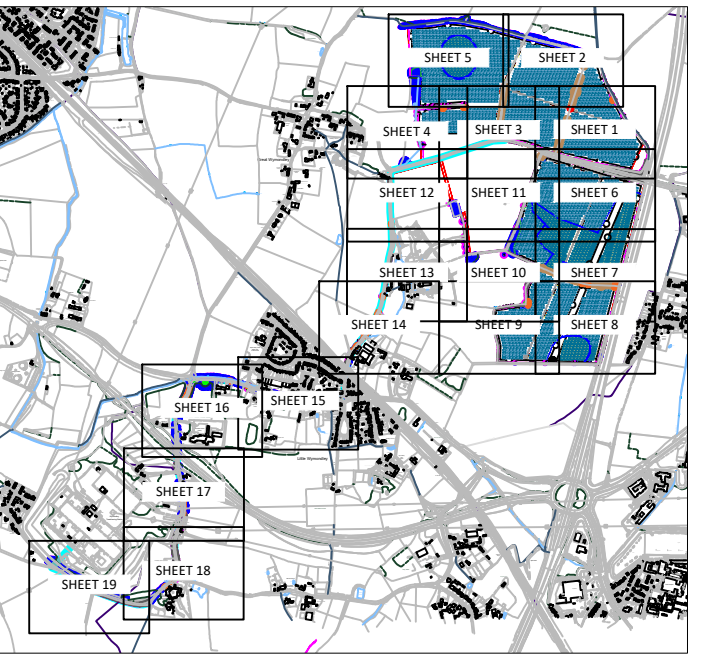

First Issue
Rev. Issue Details. Date.

Client:
Axis

Project:
Wymondley Solar Farm

Drawing Title:
Tree Protection Plan (Sheet 11)

Drawing No: ADAS_1052454_Axis_Wymondley_TPP

Scale: 1:500 @ A0

Drawn by: AVH

Checked by: IW


Date: 10/07/2024

Date: 10/07/2024

© Crown copyright and database rights (2020). OS 0300020694
For reference purposes only. No further copies may be made.

ADAS, 110 Park House, Milton Park,
Milton, Abingdon, Oxford, OX14 4RS
Tel: 01235 355630
BSA ADAS Limited.



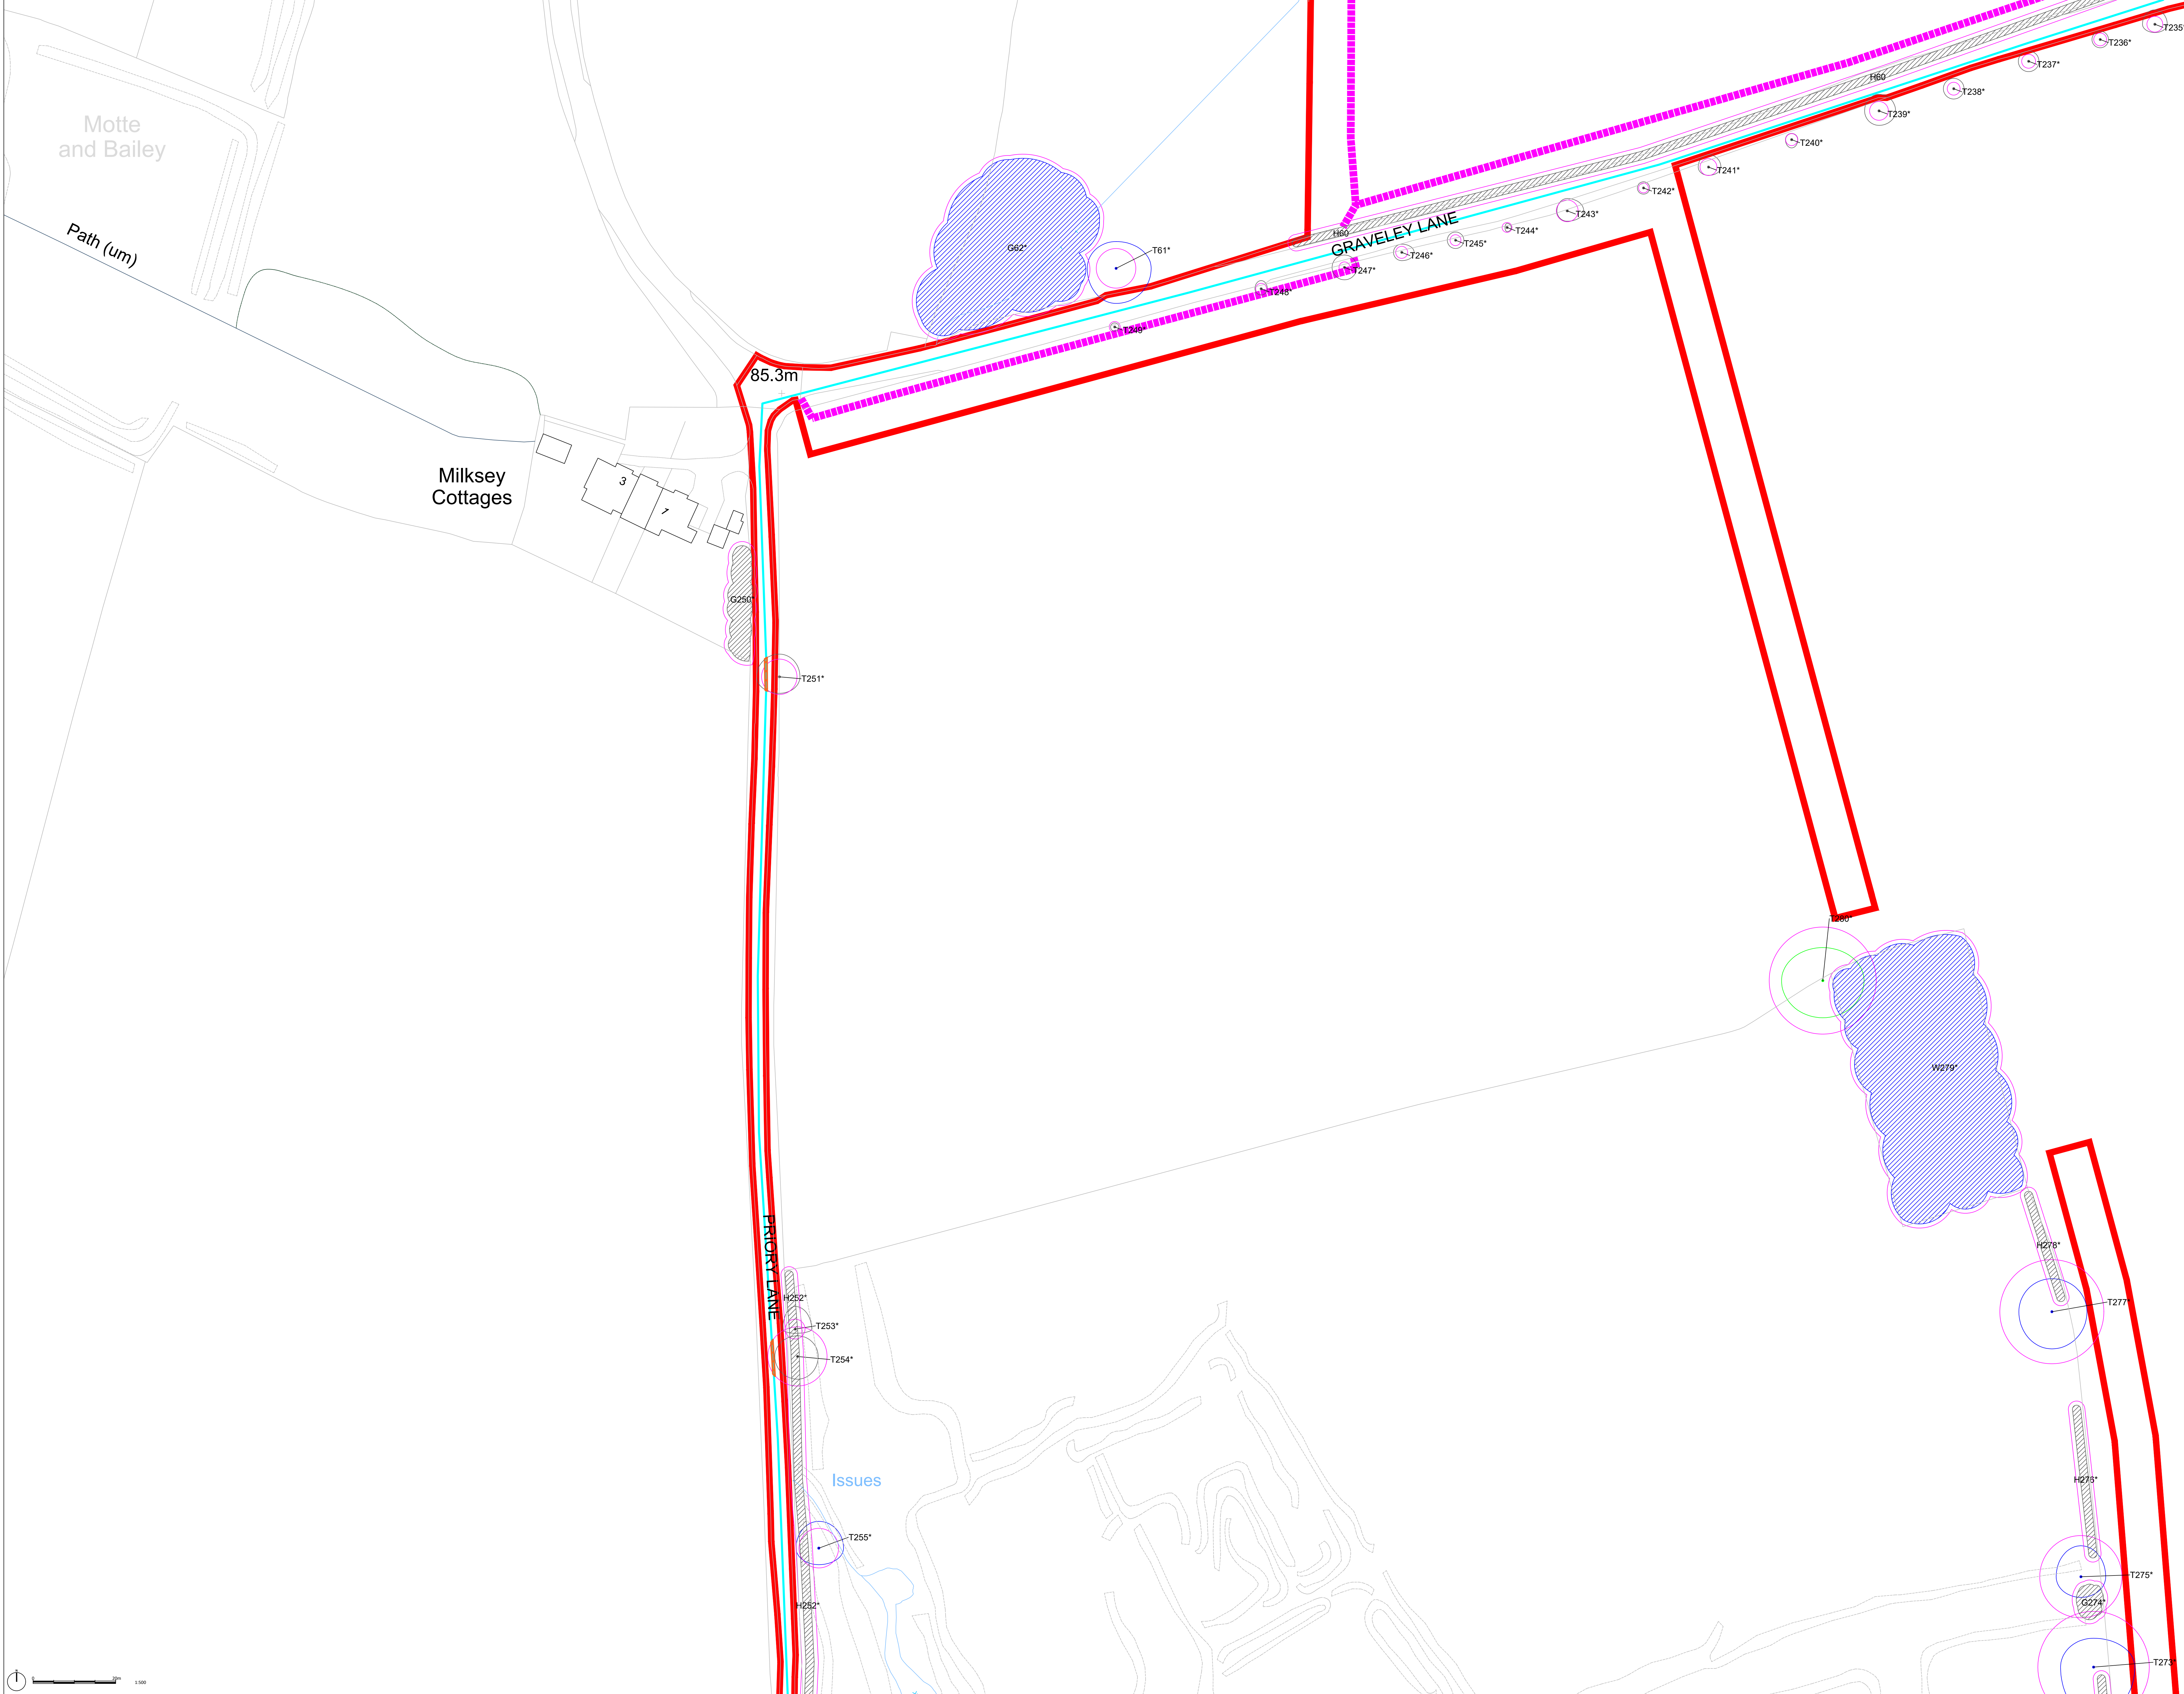

LEGEND

TREE CATEGORIES - NOTE: Quality class description derived from BS5837:2012

- Category A**
Trees / Groups of high quality: with an estimated remaining life expectancy of at least 40 years.
- Category B**
Trees / Groups of moderate quality: with an estimated remaining life expectancy of at least 20 years.
- Category C**
Trees / Groups of low quality: with an estimated remaining life expectancy of at least 10 years, or young trees with a stem diameter below 150mm.
- Category U**
Trees / Groups: in such a condition that they cannot realistically be retained as living trees in the context of current land use for longer than 10 years.

- Root Protection Area (RPA)**
- Temporary Tree Protection Fencing**
- Areas of Incursion within RPAs**
- Areas of Partial Removals**
- Area of Horizontal Directional Drilling**
- Indicative Position of Cable Route**


The cable route has been added by ADAS to the drawing provided by the client as no CAD file was available detailing the cable route. ADAS have not verified the accuracy of the cable route, therefore its position and all arboricultural features located along it are indicative.

T#* Trees not included in original site survey and therefore positions are indicative only.


Based on Axis drawing 'General Arrangement' drawing number 3004-01-003, [3004-01-003 General Arrangement Rev F.dwg] and based upon OS MasterMap, (OS_MasterMap_705081_916114_OS_Mastermap.dwg). Please see originals for details.


This drawing was produced in colour; a monochrome copy should not be relied upon.

SHEET LOCATION PLAN

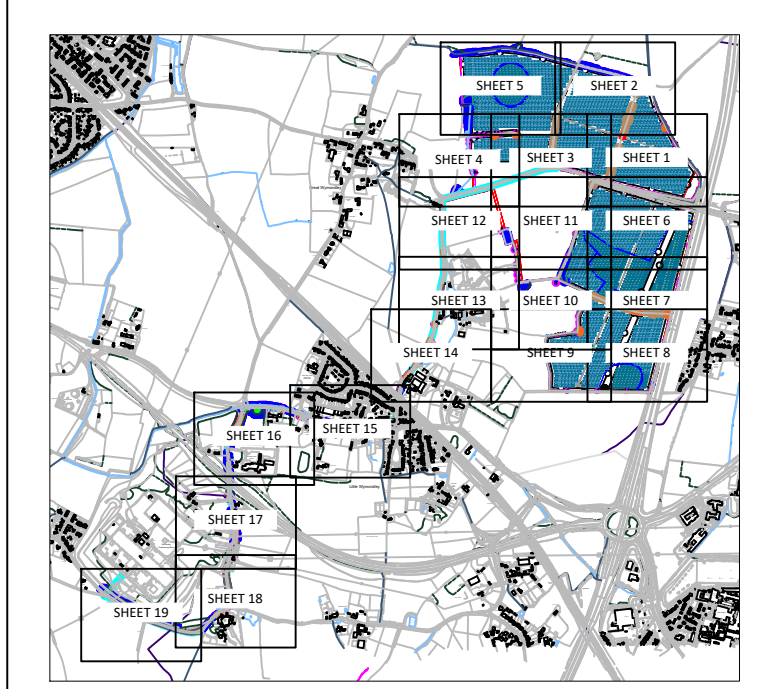

First Issue	Rev	Issue Details	July 2024	Date
Axis				
Client:				
Project:				
Wymondley Solar Farm				
Drawing Title:				
Tree Protection Plan (Sheet 12)				
Drawing No:				
ADAS_1052454_Axis_Wymondley_TPP				
Scale:				
1:500 @ A0				
Drawn by:				
AVH				
Checked by:				
IW				
Date:				
10/07/2024				
Date:				
10/07/2024				
© Crown copyright and database rights (2020). OS 0300010694				
For reference purposes only. No further copies may be made.				
ADAS, 110 Park House, Milton Park,				
Milton, Abingdon, Oxford, OX14 4RS				
Tel 01235 355630				
BSK ADAS Limited				

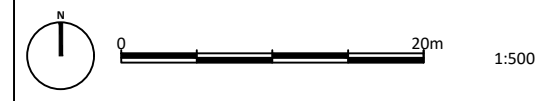

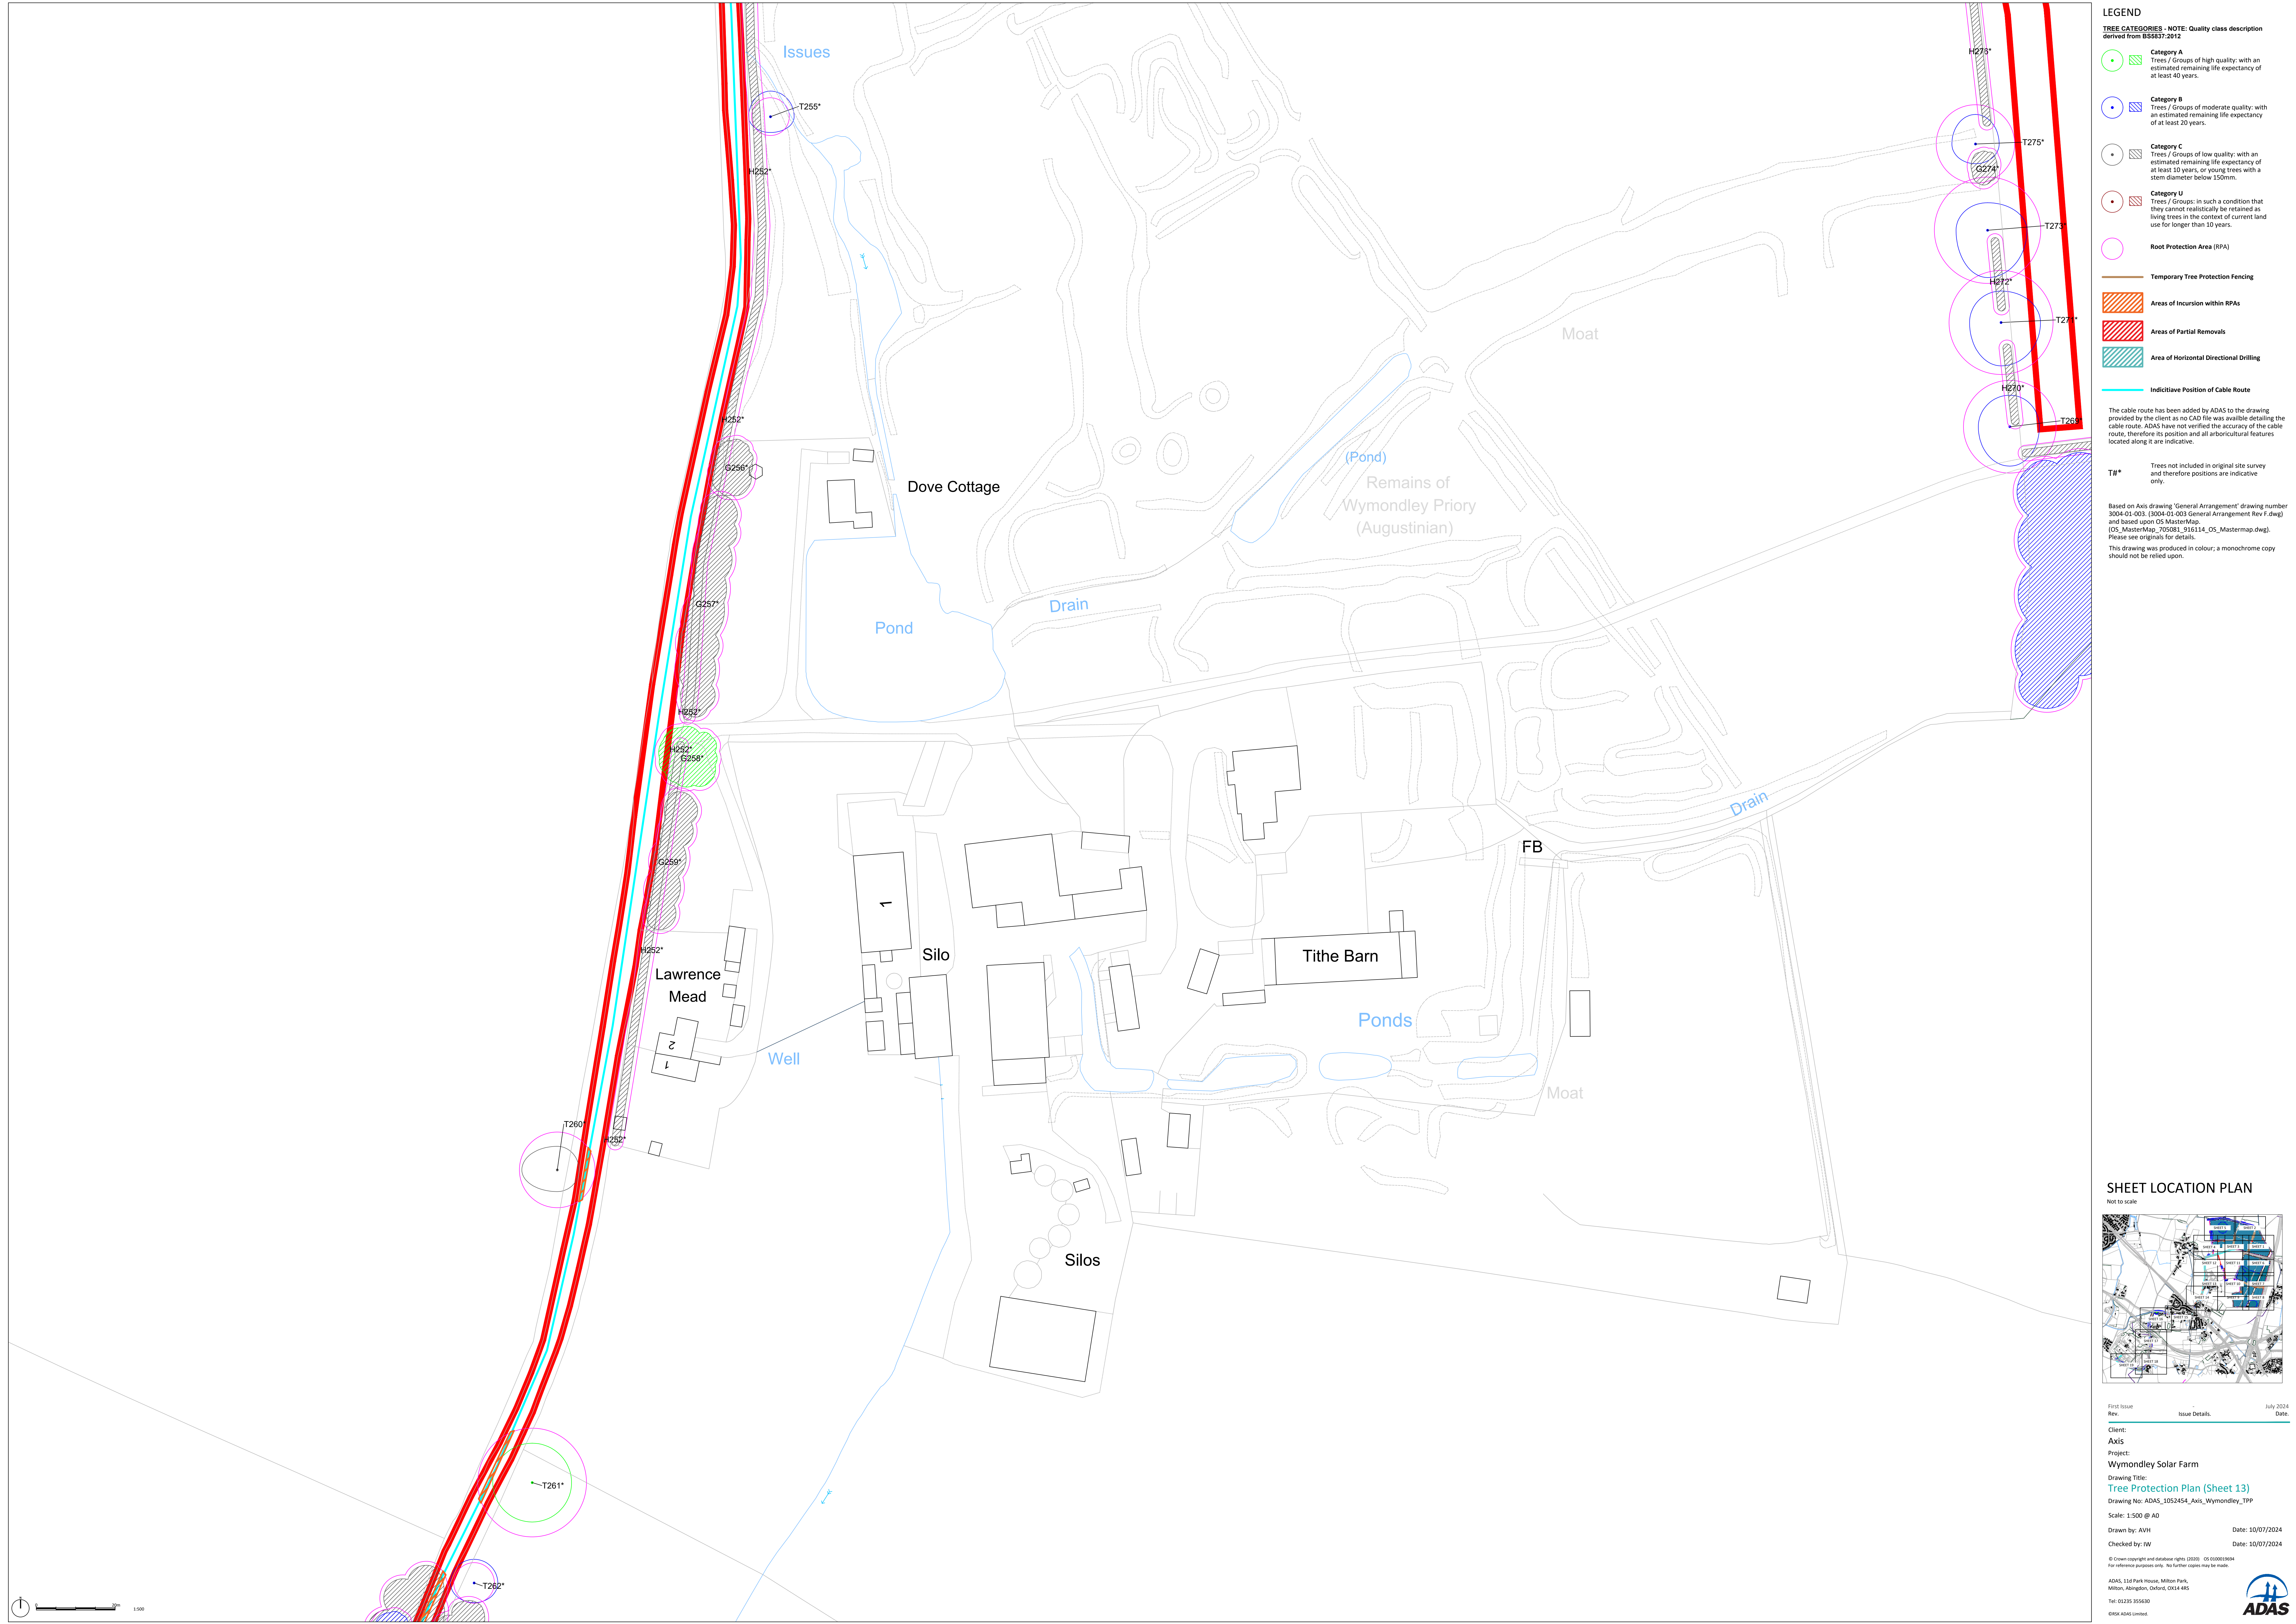

LEGEND

TREE CATEGORIES - NOTE: Quality class description derived from BS5837:2012

- Category A** Trees / Groups of high quality: with an estimated remaining life expectancy of at least 40 years.
- Category B** Trees / Groups of moderate quality: with an estimated remaining life expectancy of at least 20 years.
- Category C** Trees / Groups of low quality: with an estimated remaining life expectancy of at least 10 years, or young trees with a stem diameter below 150mm.
- Category U** Trees / Groups: in such a condition that they cannot realistically be retained as living trees in the context of current land use for longer than 10 years.
- Root Protection Area (RPA)**
- Temporary Tree Protection Fencing**
- Areas of Incursion within RPAs**
- Areas of Partial Removals**
- Area of Horizontal Directional Drilling**
- Indicative Position of Cable Route**

The cable route has been added by ADAS to the drawing provided by the client as no CAD file was available detailing the cable route. ADAS have not verified the accuracy of the cable route, therefore its position and all arboricultural features located along it are indicative.


T#* Trees not included in original site survey and therefore positions are indicative only.

Based on Axis drawing 'General Arrangement' drawing number 3004-01-003, [3004-01-003 General Arrangement Rev F.dwg] and based upon OS MasterMap, (OS_MasterMap_705081_916114_OS_Mastermap.dwg). Please see originals for details.

This drawing was produced in colour; a monochrome copy should not be relied upon.

SHEET LOCATION PLAN

Not to scale

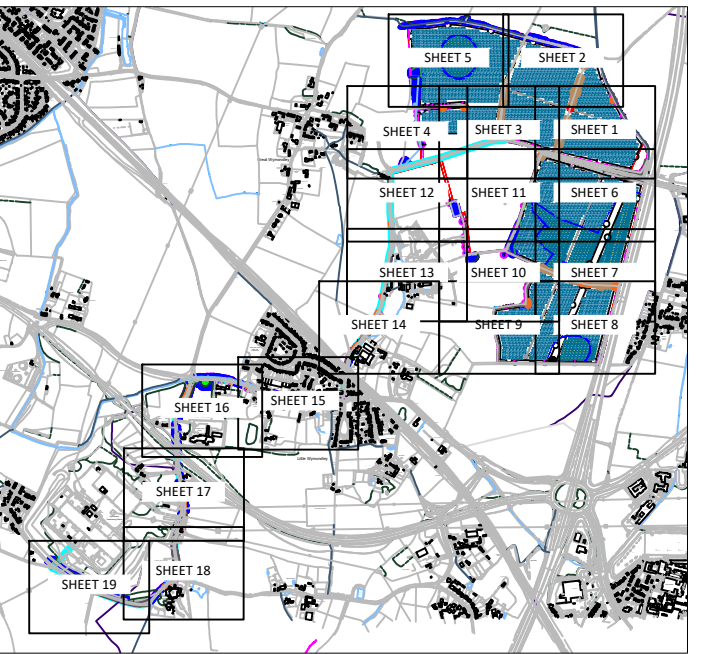

First Issue	Rev	Issue Details	July 2024	Date
Client:	Axis			
Project:	Wymondley Solar Farm			
Drawing Title:	Tree Protection Plan (Sheet 13)			
Drawing No:	ADAS_1052454_Axis_Wymondley_TPP			
Scale:	1:500 @ A0			
Drawn by:	AVH		10/07/2024	Date
Checked by:	IW		10/07/2024	Date

