



LEGEND

TREE CATEGORIES - NOTE: Quality class description derived from BS5837:2012


- Category A**
Trees / Groups of high quality: with an estimated remaining life expectancy of at least 40 years.
- Category B**
Trees / Groups of moderate quality: with an estimated remaining life expectancy of at least 20 years.
- Category C**
Trees / Groups of low quality: with an estimated remaining life expectancy of at least 10 years, or young trees with a stem diameter below 150mm.
- Category U**
Trees / Groups: in such a condition that they cannot realistically be retained as living trees in the context of current land use for longer than 10 years.
- Root Protection Area (RPA)**
- Temporary Tree Protection Fencing**
- Areas of Incursion within RPAs**
- Areas of Partial Removals**
- Area of Horizontal Directional Drilling**
- Indicative Position of Cable Route**

The cable route has been added by ADAS to the drawing provided by the client as no CAD file was available detailing the cable route. ADAS have not verified the accuracy of the cable route, therefore its position and all arboricultural features located along it are indicative.

T#* Trees not included in original site survey and therefore positions are indicative only.

Based on Axis drawing 'General Arrangement' drawing number 3004-01-003, [3004-01-003 General Arrangement Rev F.dwg] and based upon OS MasterMap, (OS_MasterMap_705081_916114_OS_Mastermap.dwg). Please see originals for details.
This drawing was produced in colour; a monochrome copy should not be relied upon.


SHEET LOCATION PLAN
Not to scale

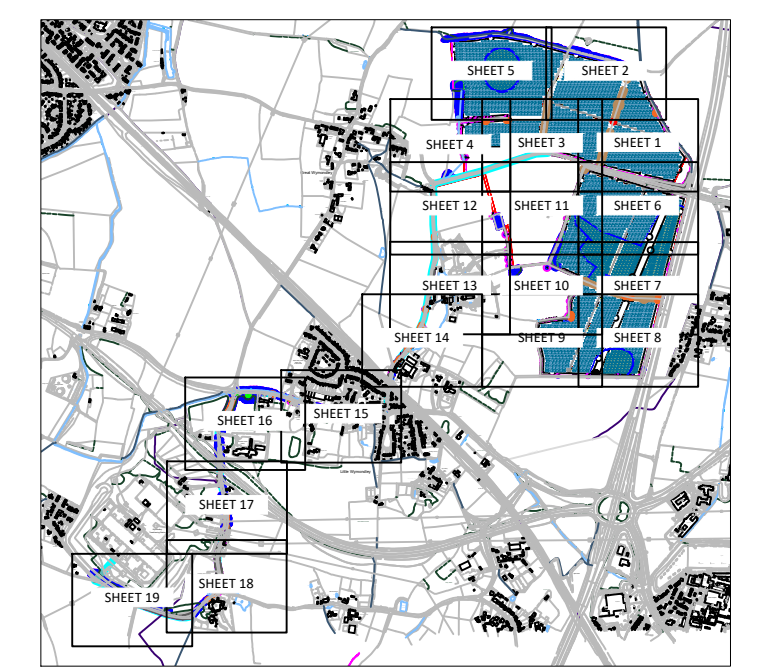

First Issue	Rev	Issue Details	July 2024	Date

Client:
Axis
Project:
Wymondley Solar Farm
Drawing Title:
Tree Protection Plan (Sheet 14)
Drawing No: ADAS_1052454_Axis_Wymondley_TPP
Scale: 1:500 @ A0
Drawn by: AVH
Checked by: IW
Date: 10/07/2024
Date: 10/07/2024

© Crown copyright and database rights (2020). OS 0300020694
For reference purposes only. No further copies may be made.
ADAS, 110 Park House, Milton Park,
Milton, Abingdon, Oxford, OX14 4RS
Tel: 01235 355630
BSA ADAS Limited.

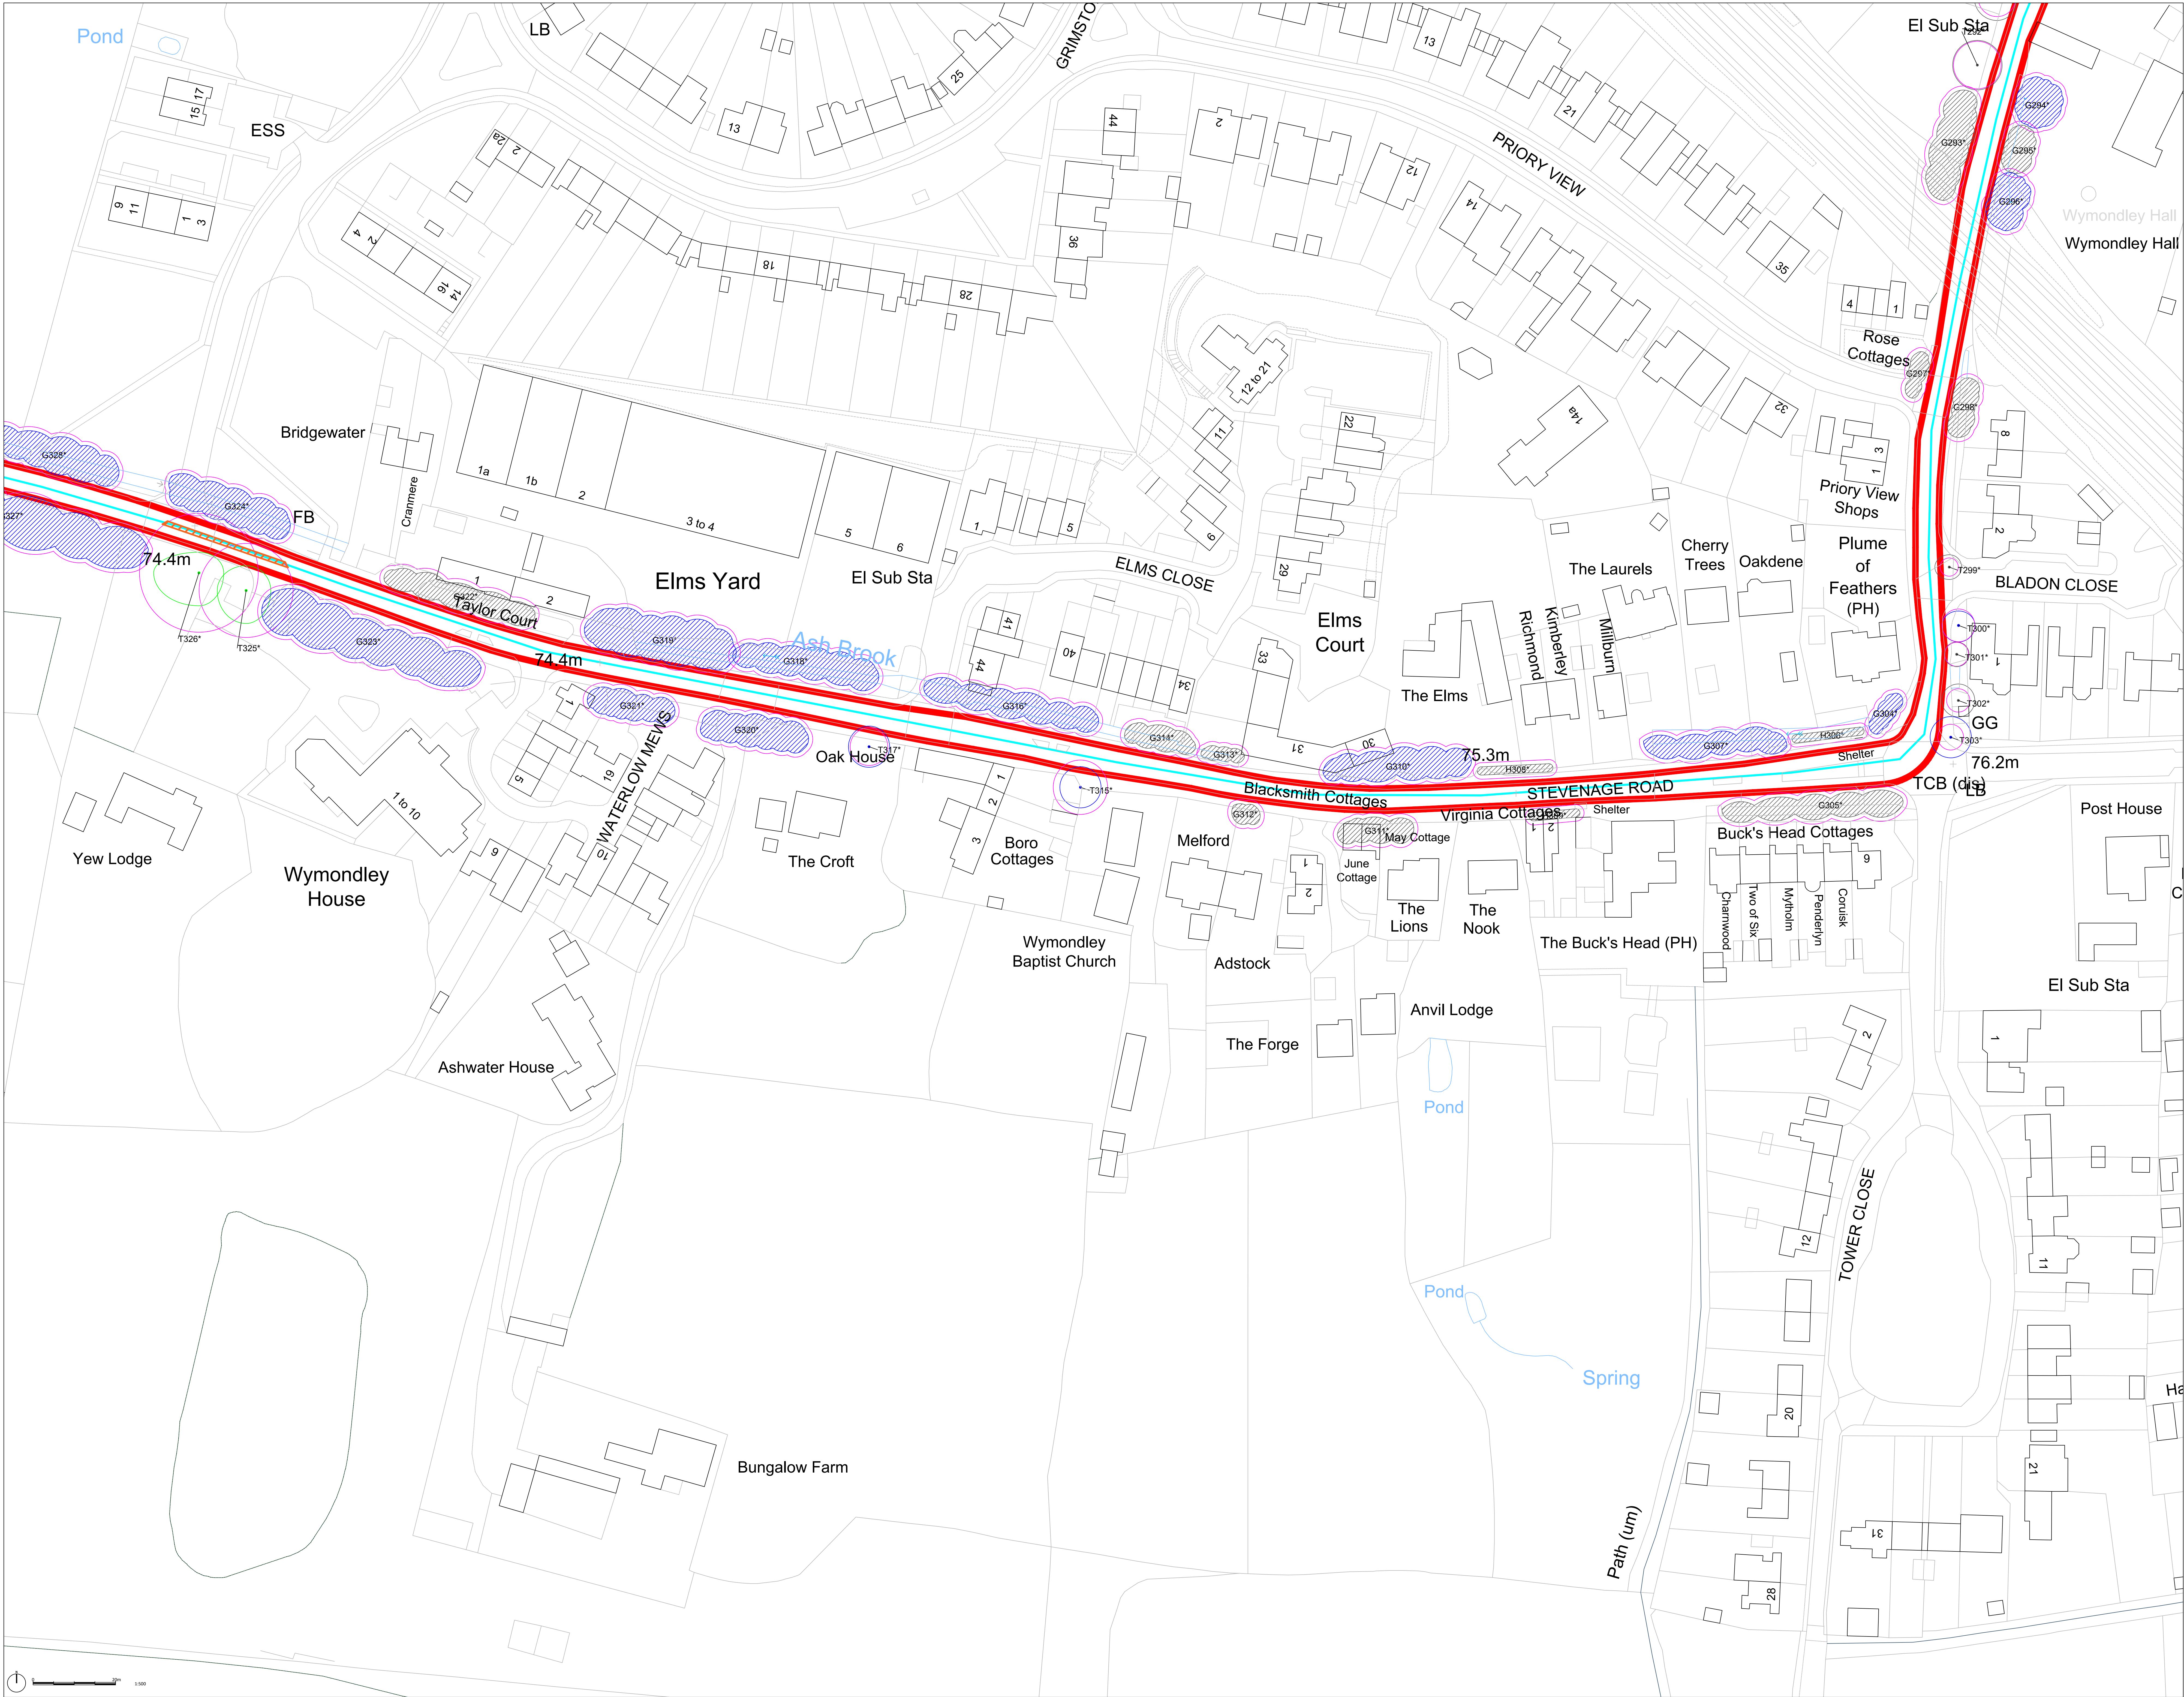

LEGEND

TREE CATEGORIES - NOTE: Quality class description derived from BS5837:2012


- Category A**
Trees / Groups of high quality: with an estimated remaining life expectancy of at least 40 years.
- Category B**
Trees / Groups of moderate quality: with an estimated remaining life expectancy of at least 20 years.
- Category C**
Trees / Groups of low quality: with an estimated remaining life expectancy of at least 10 years, or young trees with a stem diameter below 150mm.
- Category U**
Trees / Groups: in such a condition that they cannot realistically be retained as living trees in the context of current land use for longer than 10 years.
- Root Protection Area (RPA)**
- Temporary Tree Protection Fencing**
- Areas of Incursion within RPAs**
- Areas of Partial Removals**
- Area of Horizontal Directional Drilling**
- Indicative Position of Cable Route**

The cable route has been added by ADAS to the drawing provided by the client as no CAD file was available detailing the cable route. ADAS have not verified the accuracy of the cable route, therefore its position and all arboricultural features located along it are indicative.

T#*
Trees not included in original site survey and therefore positions are indicative only.

Based on Axis drawing 'General Arrangement' drawing number 3004-01-003, (3004-01-003 General Arrangement Rev F.dwg) and based upon OS MasterMap, (OS_MasterMap_705081_916114_OS_Mastermap.dwg). Please see originals for details.
This drawing was produced in colour; a monochrome copy should not be relied upon.

SHEET LOCATION PLAN

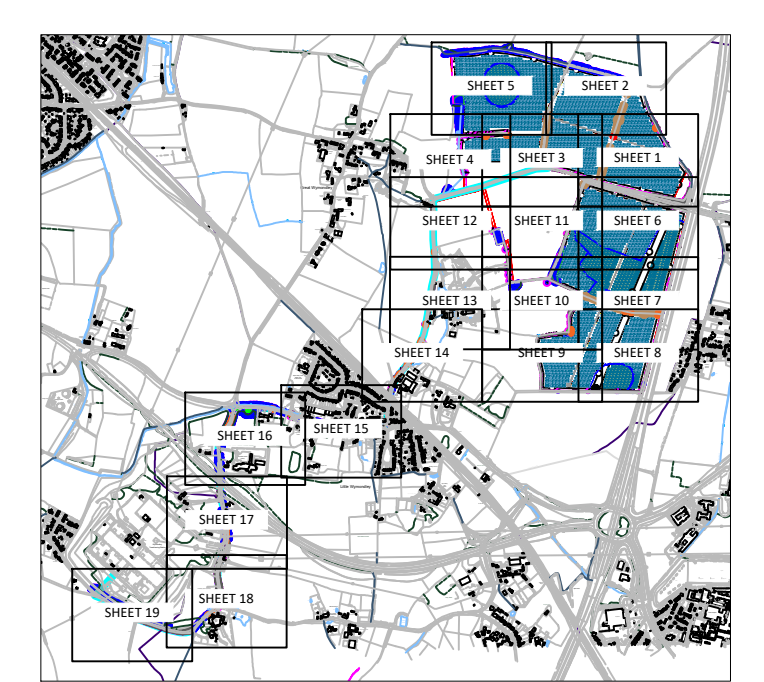

First Issue: Rev. Date: July 2024

Client: Axis

Project: Wymondley Solar Farm

Drawing Title: Tree Protection Plan (Sheet 15)

Drawing No: ADAS_1052454_Axis_Wymondley_TPP

Scale: 1:500 @ A0

Drawn by: AVH


Checked by: IW

Date: 10/07/2024

Date: 10/07/2024

© Crown copyright and database rights (2020). OS 0300020694
For reference purposes only. No further copies may be made.

ADAS, 110 Park House, Milton Park, Milton, Abingdon, Oxford, OX14 4RS
Tel: 01235 355630
BSA ADAS Limited.

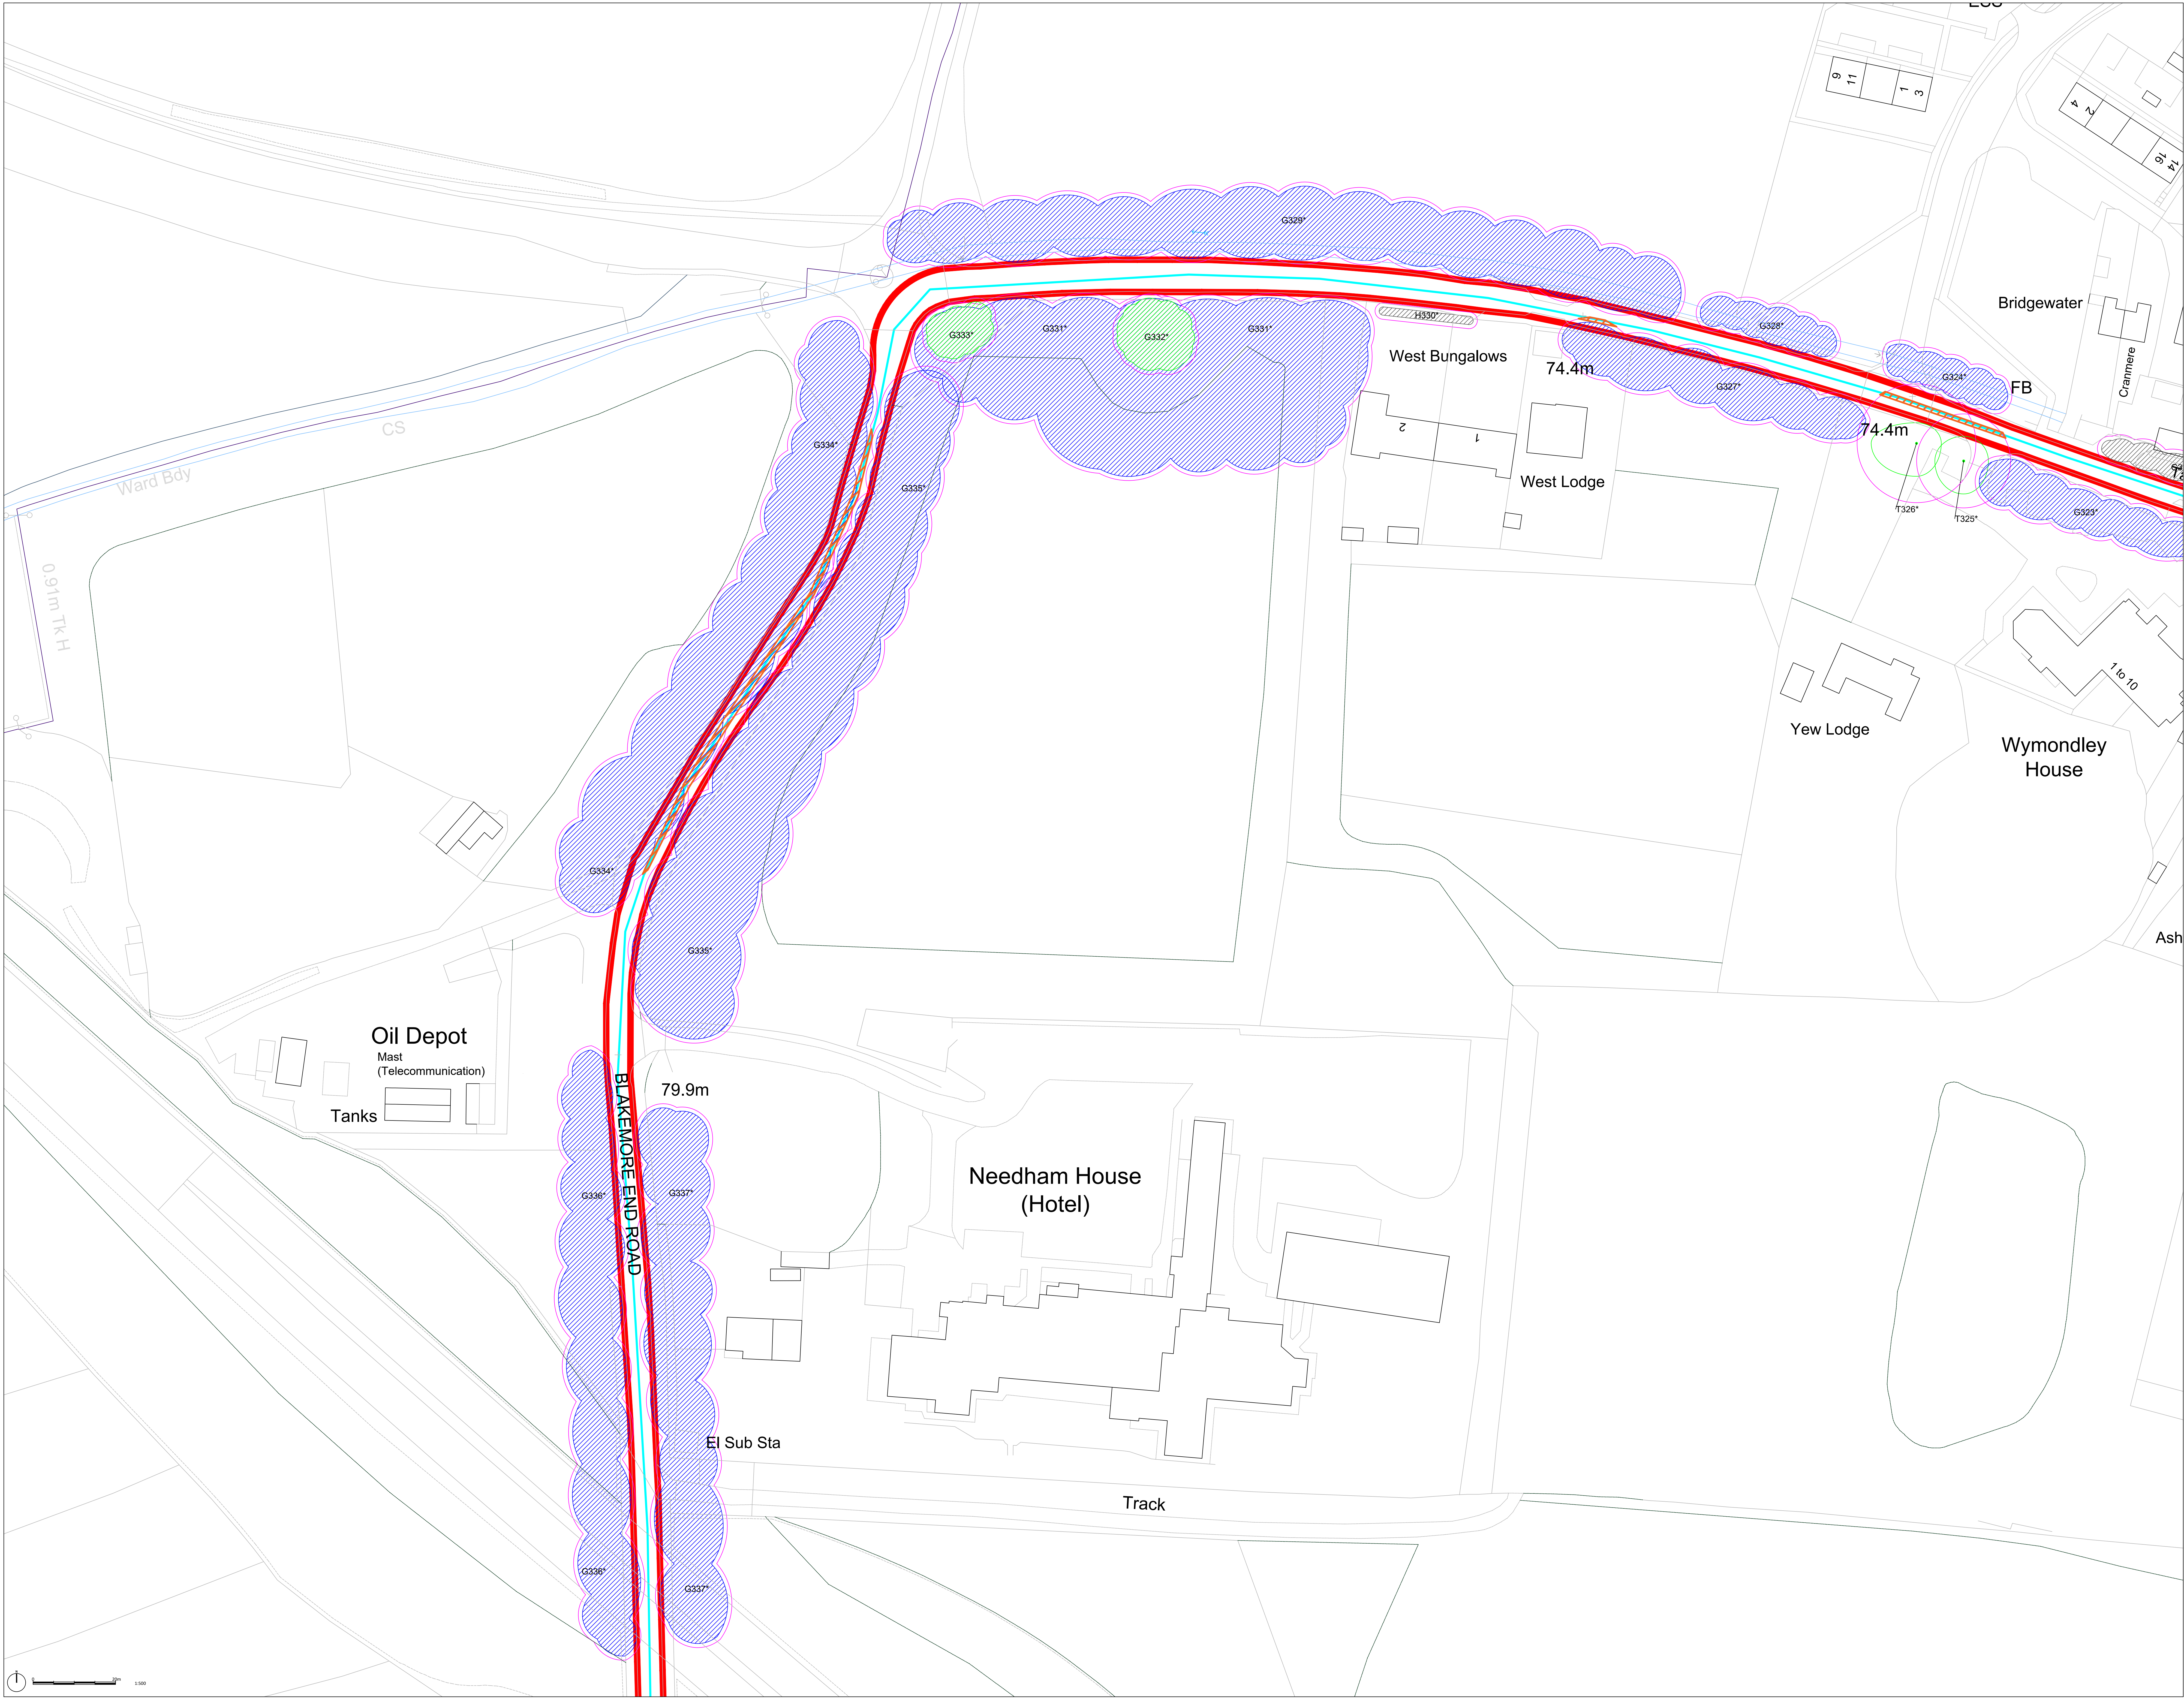

LEGEND

TREE CATEGORIES - NOTE: Quality class description derived from BS5837:2012

- Category A**
Trees / Groups of high quality: with an estimated remaining life expectancy of at least 40 years.
- Category B**
Trees / Groups of moderate quality: with an estimated remaining life expectancy of at least 20 years.
- Category C**
Trees / Groups of low quality: with an estimated remaining life expectancy of at least 10 years, or young trees with a stem diameter below 150mm.
- Category U**
Trees / Groups: in such a condition that they cannot realistically be retained as living trees in the context of current land use for longer than 10 years.
- Root Protection Area (RPA)**
- Temporary Tree Protection Fencing**
- Areas of Incursion within RPAs**
- Areas of Partial Removals**
- Area of Horizontal Directional Drilling**
- Indicative Position of Cable Route**

The cable route has been added by ADAS to the drawing provided by the client as no CAD file was available detailing the cable route. ADAS have not verified the accuracy of the cable route, therefore its position and all arboricultural features located along it are indicative.

T#*
Trees not included in original site survey and therefore positions are indicative only.



Based on Axis drawing 'General Arrangement' drawing number 3004-01-003, [3004-01-003 General Arrangement Rev F.dwg] and based upon OS MasterMap, (OS_MasterMap_705081_916114_OS_Mastermap.dwg). Please see originals for details.
This drawing was produced in colour; a monochrome copy should not be relied upon.

SHEET LOCATION PLAN
Not to scale

First Issue: Rev. Issue Details. Date: July 2024.

Client: Axis
Project: Wymondley Solar Farm
Drawing Title: Tree Protection Plan (Sheet 16)
Drawing No: ADAS_1052454_Axis_Wymondley_TPP
Scale: 1:500 @ A0
Drawn by: AVH
Checked by: IW
Date: 10/07/2024

© Crown copyright and database rights (2020). OS 0300020694
For reference purposes only. No further copies may be made.
ADAS, 110 Park House, Milton Park, Milton, Abingdon, Oxford, OX14 4RS
Tel: 01235 355630
Email: ADAS.Limited

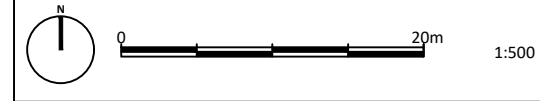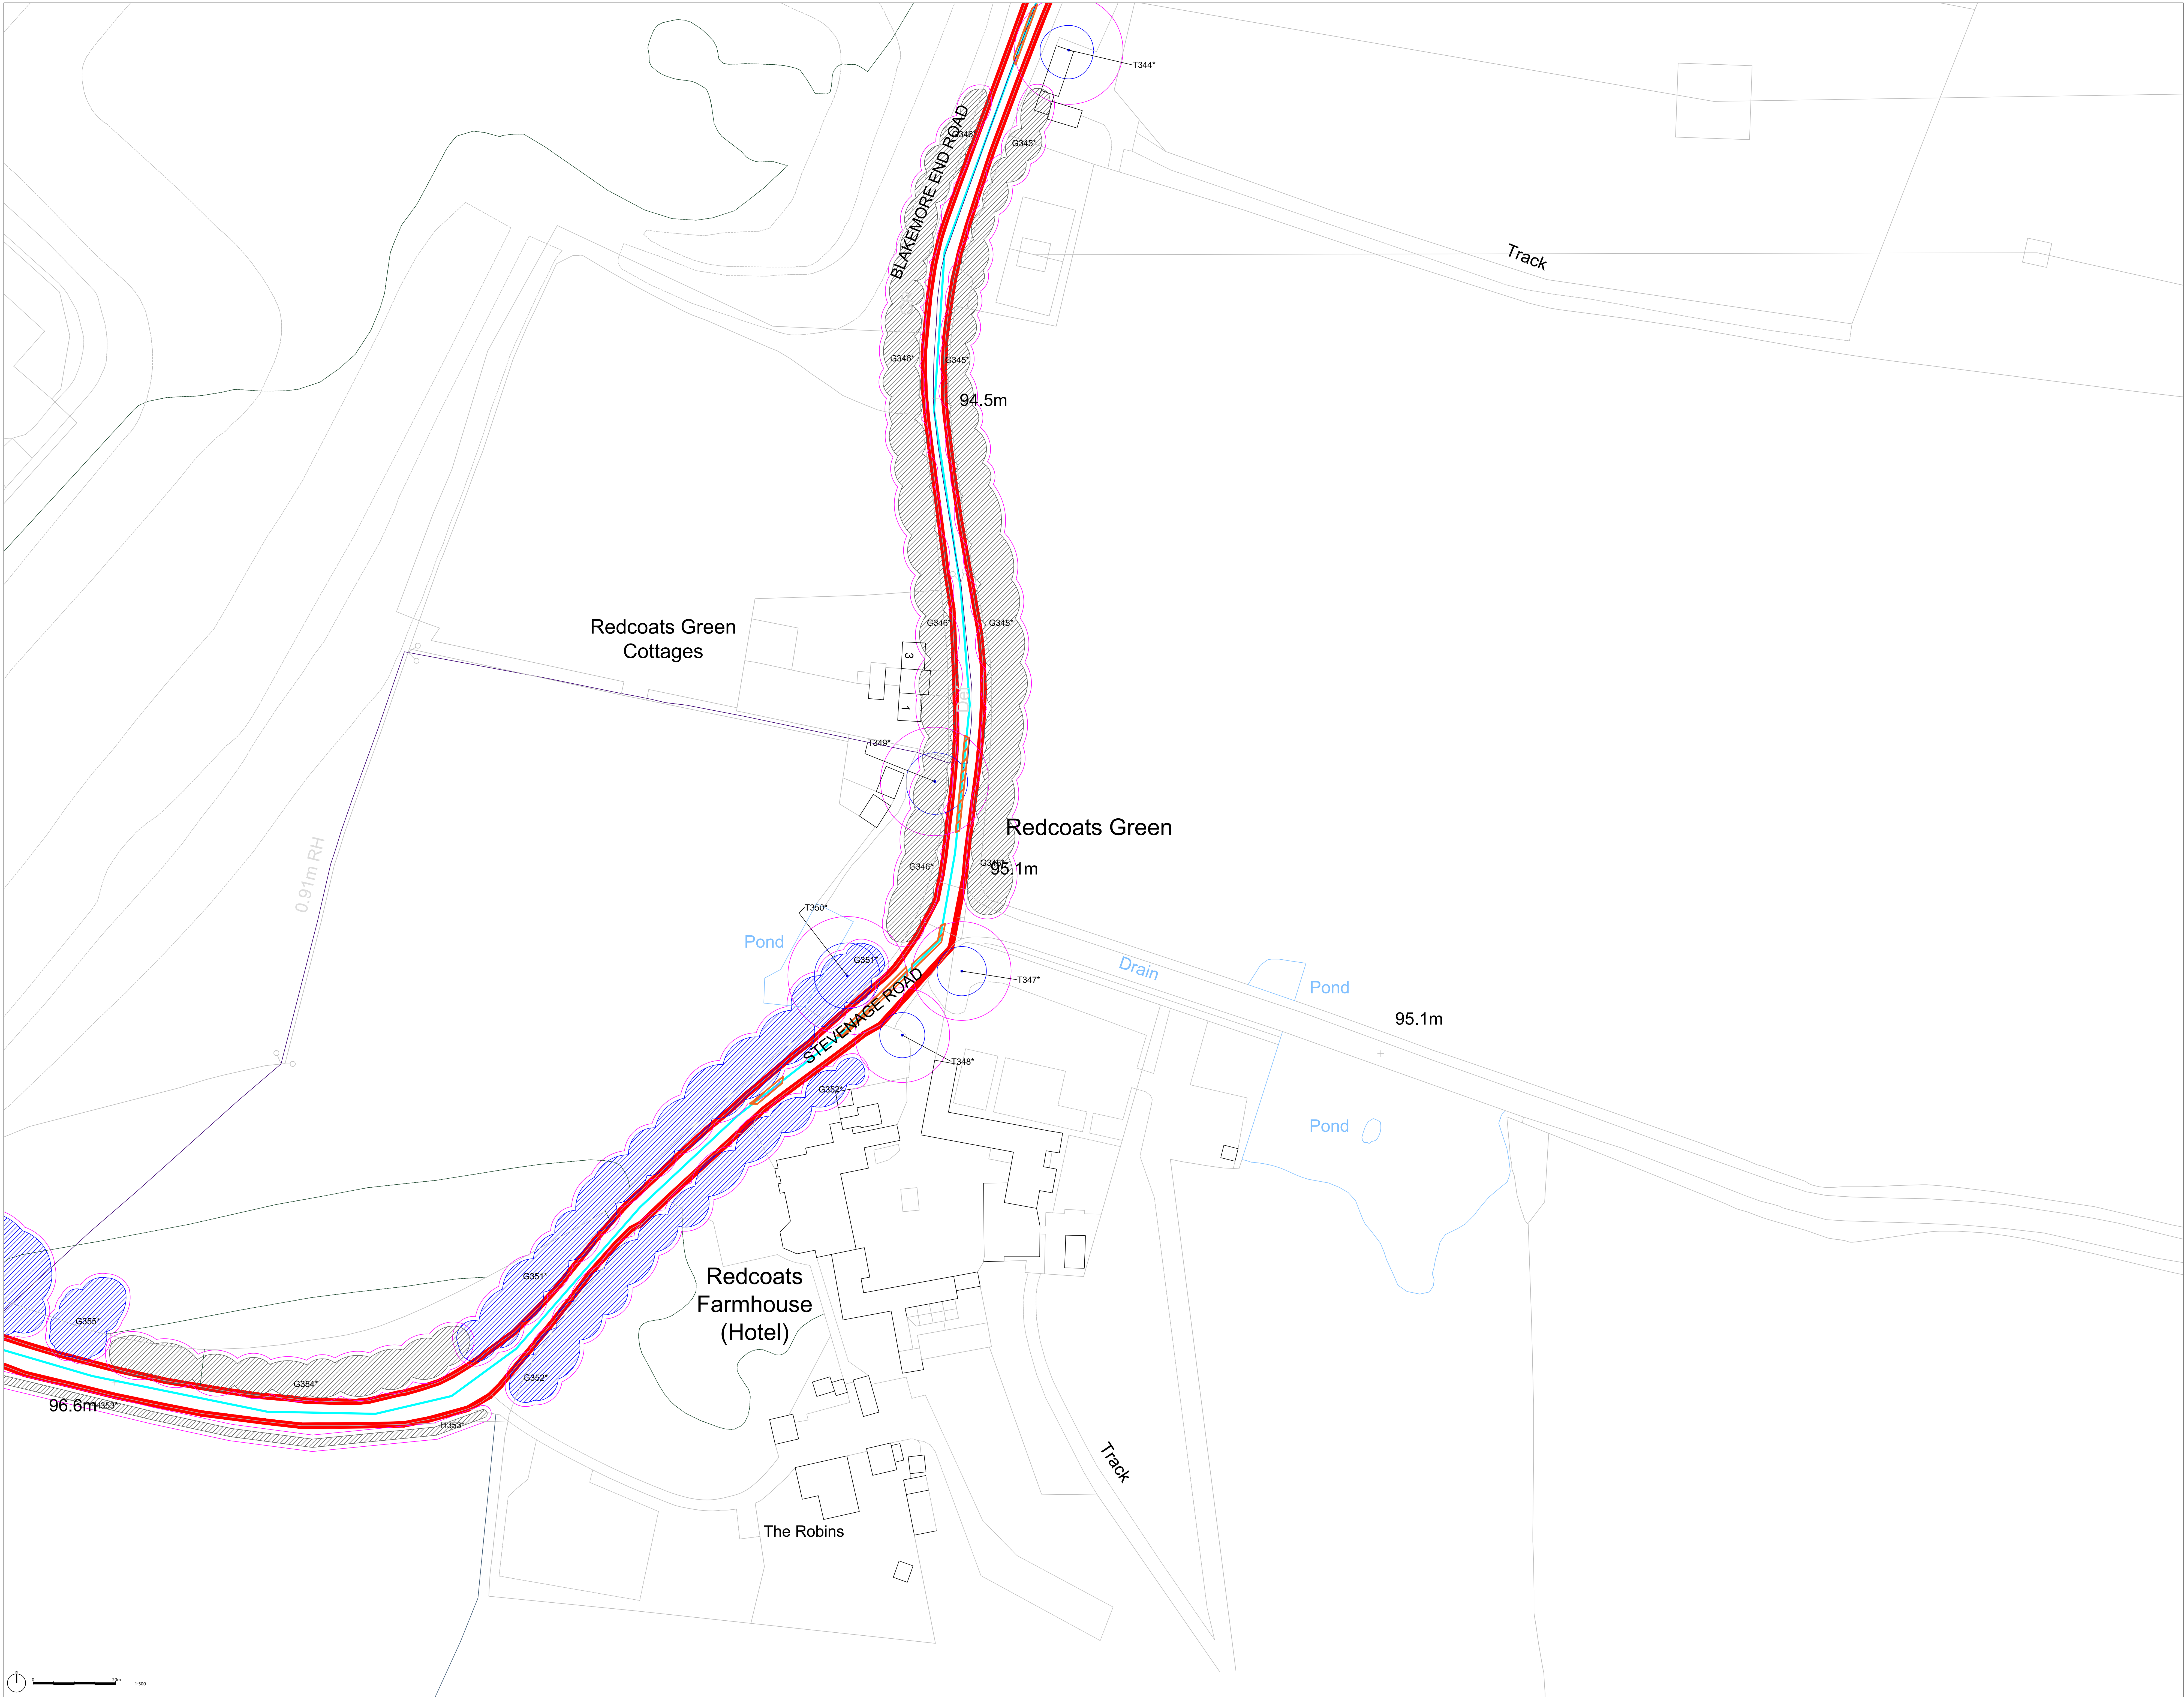

LEGEND

TREE CATEGORIES - NOTE: Quality class description derived from BS5837:2012


- Category A** Trees / Groups of high quality: with an estimated remaining life expectancy of at least 40 years.
- Category B** Trees / Groups of moderate quality: with an estimated remaining life expectancy of at least 20 years.
- Category C** Trees / Groups of low quality: with an estimated remaining life expectancy of at least 10 years, or young trees with a stem diameter below 150mm.
- Category U** Trees / Groups: in such a condition that they cannot realistically be retained as living trees in the context of current land use for longer than 10 years.
- Root Protection Area (RPA)**
- Temporary Tree Protection Fencing**
- Areas of Incursion within RPAs**
- Areas of Partial Removals**
- Area of Horizontal Directional Drilling**
- Indicative Position of Cable Route**

The cable route has been added by ADAS to the drawing provided by the client as no CAD file was available detailing the cable route. ADAS have not verified the accuracy of the cable route, therefore its position and all arboricultural features located along it are indicative.

T#* Trees not included in original site survey and therefore positions are indicative only.


Based on Axis drawing 'General Arrangement' drawing number 3004-01-003, [3004-01-003 General Arrangement Rev F.dwg] and based upon OS MasterMap, (OS_MasterMap_705081_916114_OS_Mastermap.dwg). Please see originals for details.
This drawing was produced in colour; a monochrome copy should not be relied upon.

SHEET LOCATION PLAN

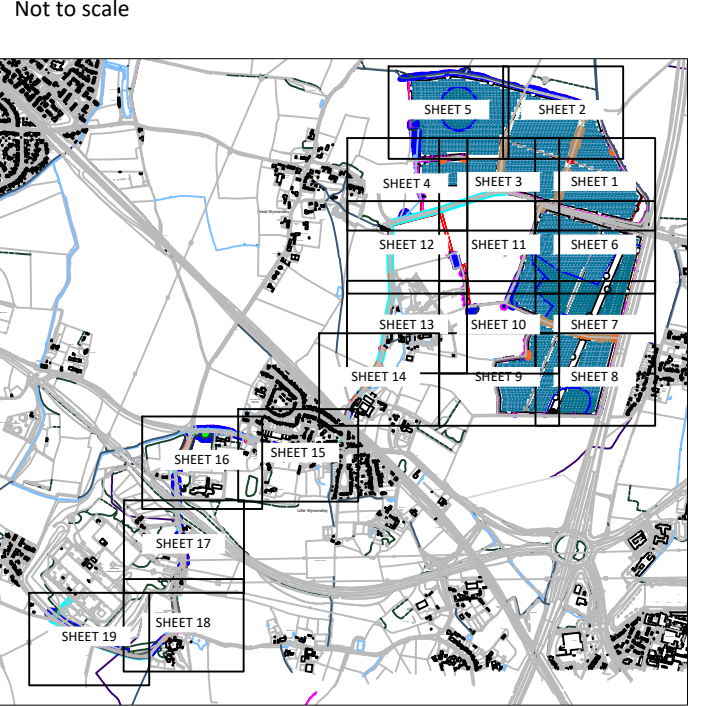

First Issue	Issue Details	July 2024
Rev		Date
Client:	Axis	
Project:	Wymondley Solar Farm	
Drawing Title:	Tree Protection Plan (Sheet 18)	
Drawing No:	ADAS_1052454_Axis_Wymondley_TPP	
Scale:	1:500 @ A0	
Drawn by:	AVH	Date: 10/07/2024
Checked by:	IW	Date: 10/07/2024



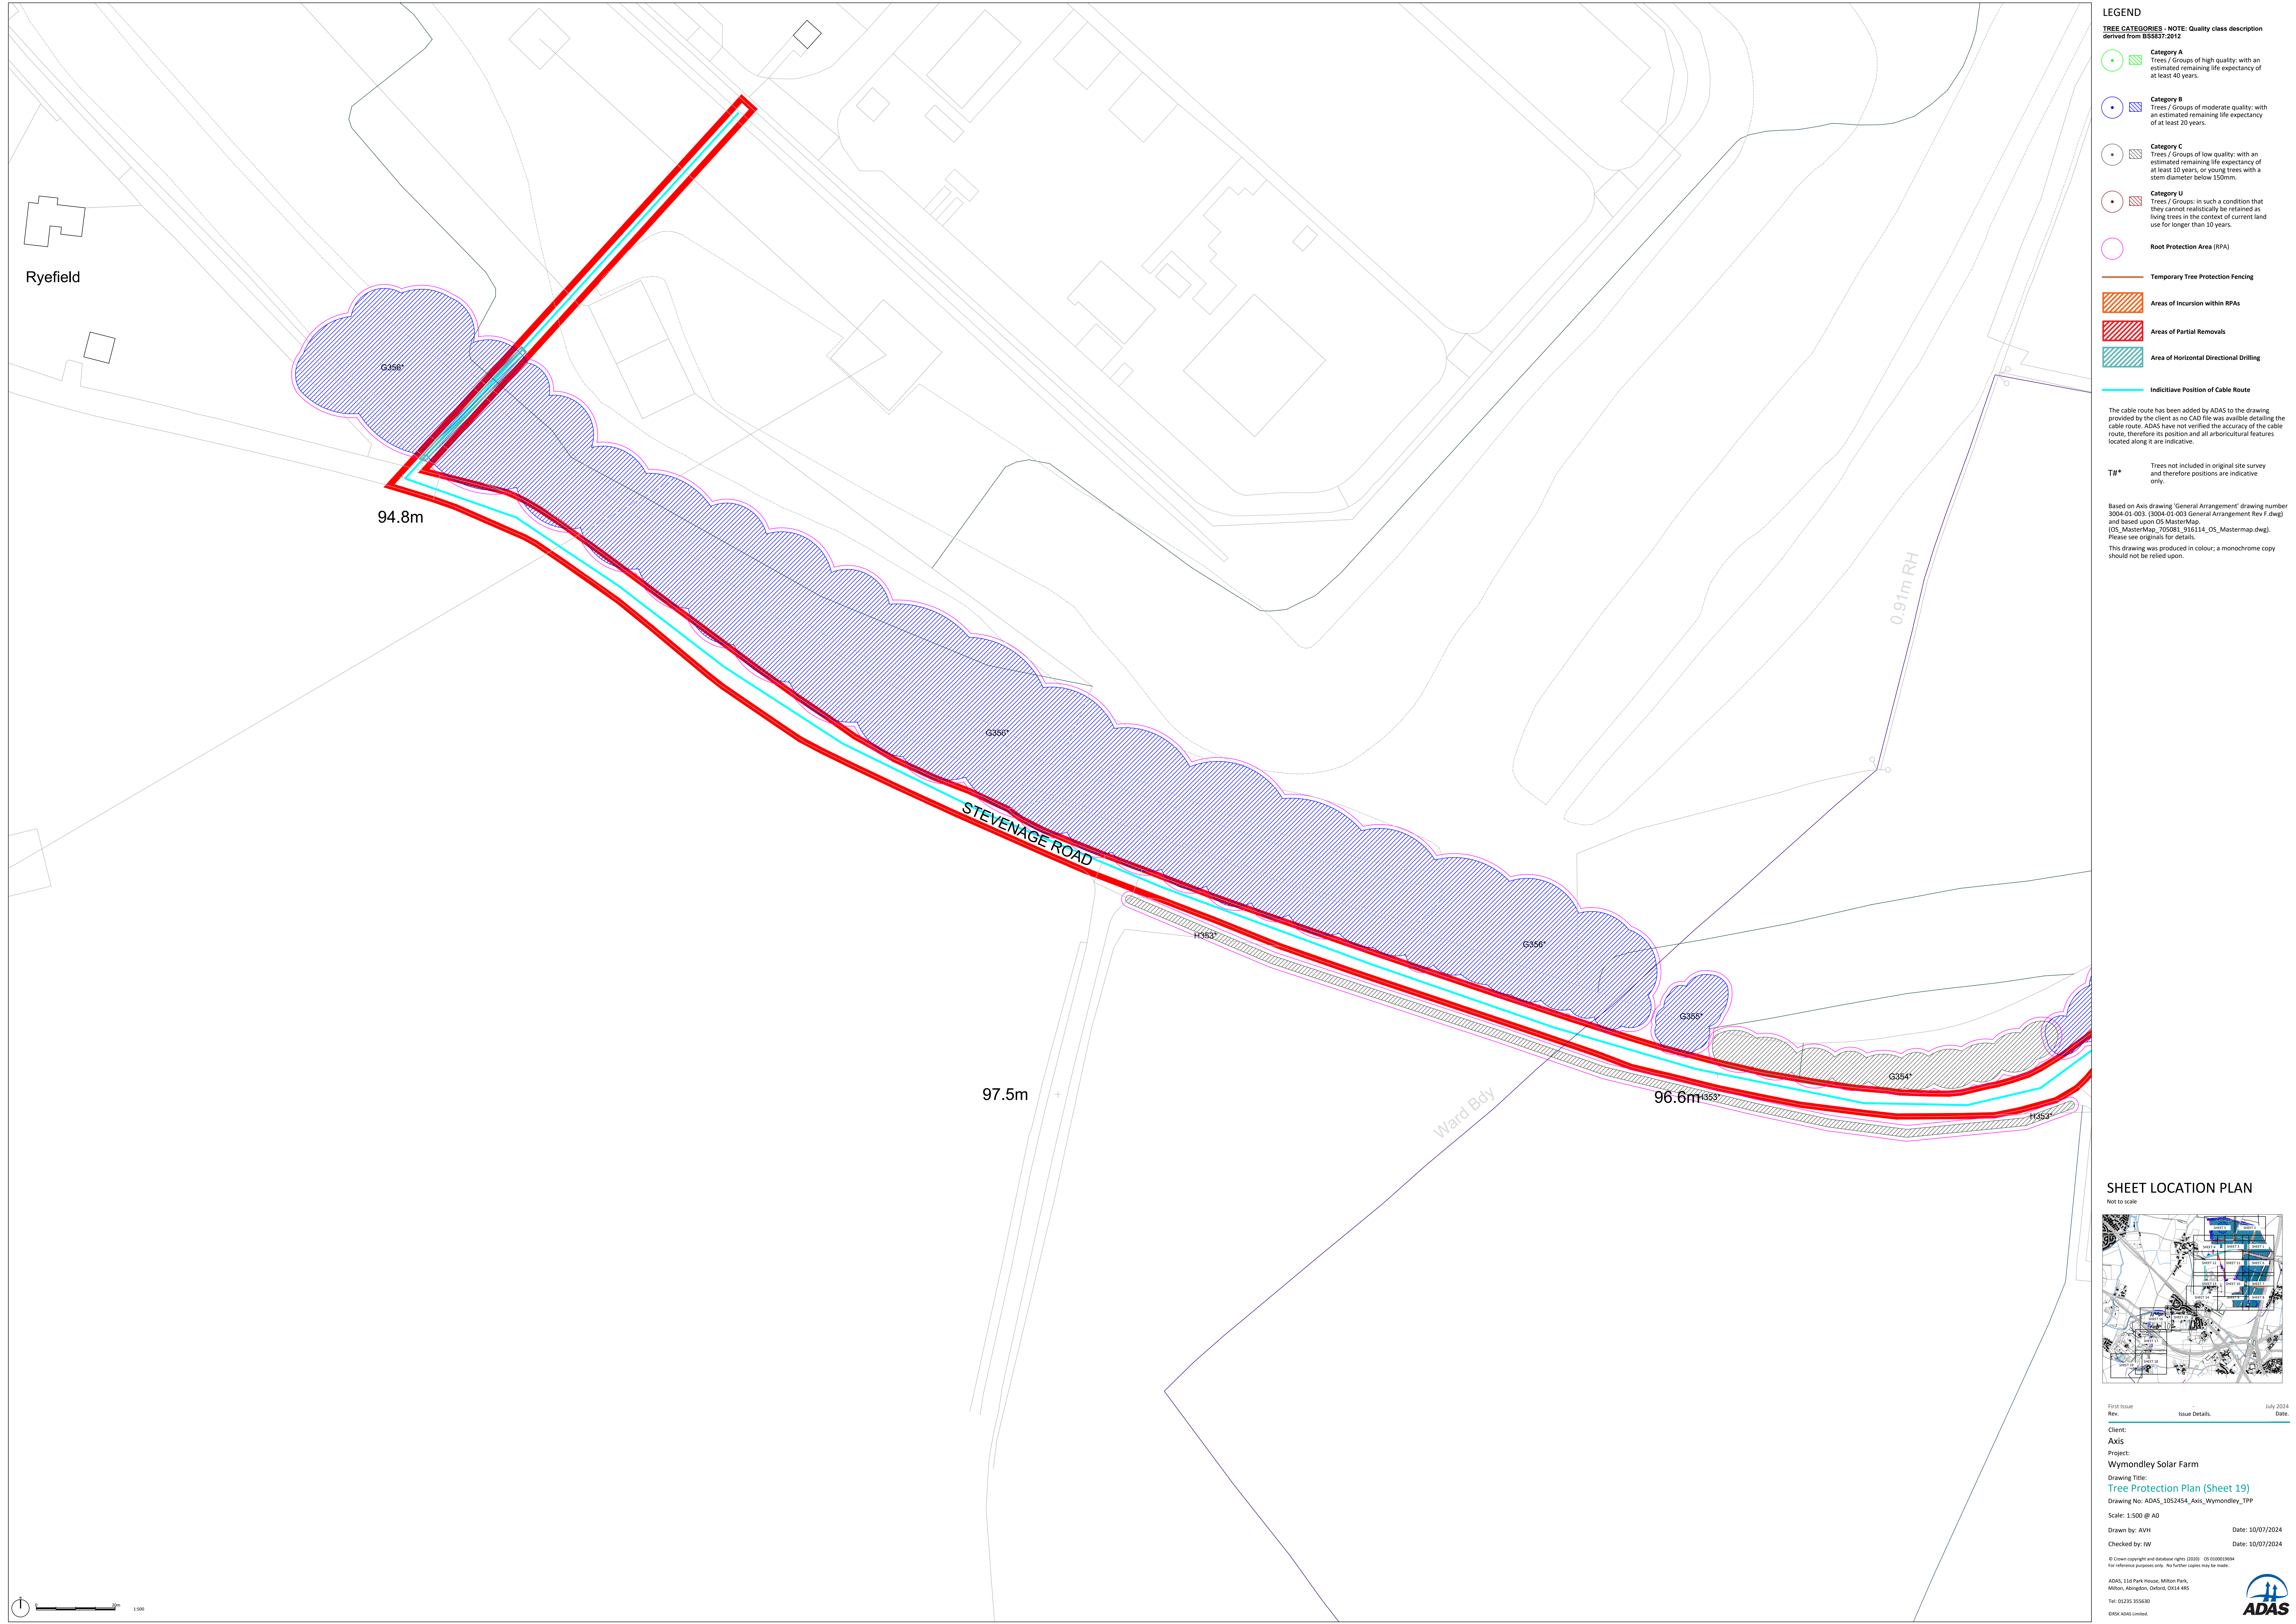

LEGEND

TREE CATEGORIES - NOTE: Quality class description derived from BS5837:2012

Category A
Trees / Groups of high quality: with an estimated remaining life expectancy of at least 40 years.

Category B
Trees / Groups of moderate quality: with an estimated remaining life expectancy of at least 20 years.

Category C
Trees / Groups of low quality: with an estimated remaining life expectancy of at least 10 years, or young trees with a stem diameter below 150mm.

Category U
Trees / Groups: in such a condition that they cannot realistically be retained as living trees in the context of current land use for longer than 10 years.

Root Protection Area (RPA)

Temporary Tree Protection Fencing

Areas of Incursion within RPAs

Areas of Partial Removals

Area of Horizontal Directional Drilling


Indicative Position of Cable Route

The cable route has been added by ADAS to the drawing provided by the client as no CAD file was available detailing the cable route. ADAS have not verified the accuracy of the cable route, therefore its position and all arboricultural features located along it are indicative.

T#* Trees not included in original site survey and therefore positions are indicative only.

Based on Axis drawing 'General Arrangement' drawing number 3004-01-003, [3004-01-003 General Arrangement Rev F.dwg] and based upon OS MasterMap, [OS_MasterMap_705081_916114_OS_Mastermap.dwg]. Please see originals for details.
This drawing was produced in colour; a monochrome copy should not be relied upon.

SHEET LOCATION PLAN

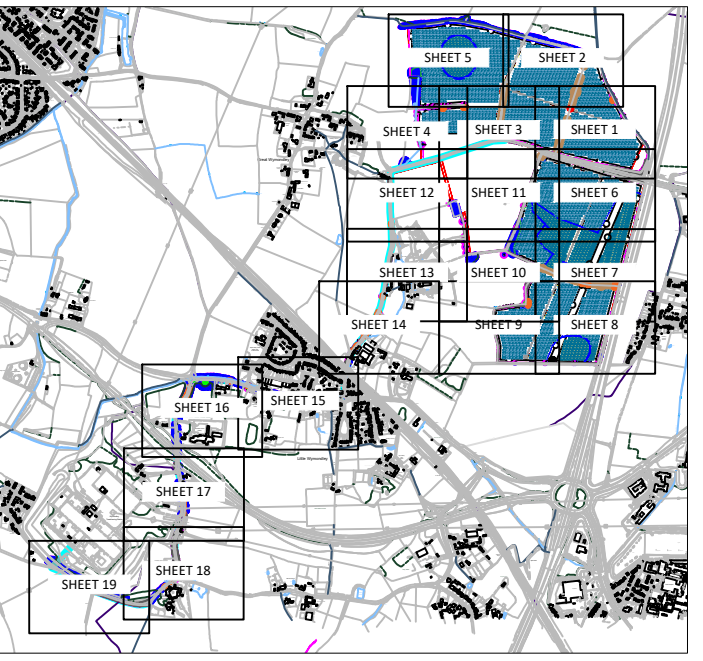

First Issue	Rev.	Issue Details	Date

Client:
Axis

Project:
Wymondley Solar Farm

Drawing Title:
Tree Protection Plan (Sheet 19)

Drawing No: ADAS_1052454_Axis_Wymondley_TPP

Scale: 1:500 @ A0

Drawn by: AVH
Checked by: IW

Date: 10/07/2024
Date: 10/07/2024

© Crown copyright and database rights (2020). OS 0300010694
For reference purposes only. No further copies may be made.

ADAS, 110 Park House, Milton Park,
Milton, Abingdon, Oxford, OX14 4RS
Tel: 01235 355630
© ADAS ADAS Limited.

Appendix 3: Cascade Chart for Tree Quality Assessment


See following page.

Table 1 Cascade chart for tree quality assessment

Category and definition	Criteria (including subcategories where appropriate)			Identification on plan
Trees unsuitable for retention (see Note)				
Category U Those in such a condition that they cannot realistically be retained as living trees in the context of the current land use for longer than 10 years	- Trees that have a serious, irremediable, structural defect, such that their early loss is expected due to collapse, including those that will become unviable after removal of other category U trees (e.g. where, for whatever reason, the loss of companion shelter cannot be mitigated by pruning) - Trees that are dead or are showing signs of significant, immediate, and irreversible overall decline - Trees infected with pathogens of significance to the health and/or safety of other trees nearby, or very low quality trees suppressing adjacent trees of better quality <i>NOTE Category U trees can have existing or potential conservation value which it might be desirable to preserve; see 4.5.7.</i>			See Table 2
	1 Mainly arboricultural qualities	2 Mainly landscape qualities	3 Mainly cultural values, including conservation	
Trees to be considered for retention				
Category A Trees of high quality with an estimated remaining life expectancy of at least 40 years	Trees that are particularly good examples of their species, especially if rare or unusual; or those that are essential components of groups or formal or semi-formal arboricultural features (e.g. the dominant and/or principal trees within an avenue)	Trees, groups or woodlands of particular visual importance as arboricultural and/or landscape features	Trees, groups or woodlands of significant conservation, historical, commemorative or other value (e.g. veteran trees or wood-pasture)	See Table 2
Category B Trees of moderate quality with an estimated remaining life expectancy of at least 20 years	Trees that might be included in category A, but are downgraded because of impaired condition (e.g. presence of significant though remediable defects, including unsympathetic past management and storm damage), such that they are unlikely to be suitable for retention for beyond 40 years; or trees lacking the special quality necessary to merit the category A designation	Trees present in numbers, usually growing as groups or woodlands, such that they attract a higher collective rating than they might as individuals; or trees occurring as collectives but situated so as to make little visual contribution to the wider locality	Trees with material conservation or other cultural value	See Table 2
Category C Trees of low quality with an estimated remaining life expectancy of at least 10 years, or young trees with a stem diameter below 150 mm	Unremarkable trees of very limited merit or such impaired condition that they do not qualify in higher categories	Trees present in groups or woodlands, but without this conferring on them significantly greater collective landscape value; and/or trees offering low or only temporary/transient landscape benefits	Trees with no material conservation or other cultural value	See Table 2

Appendix 4: TPO and CA Search Confirmation

See following page.

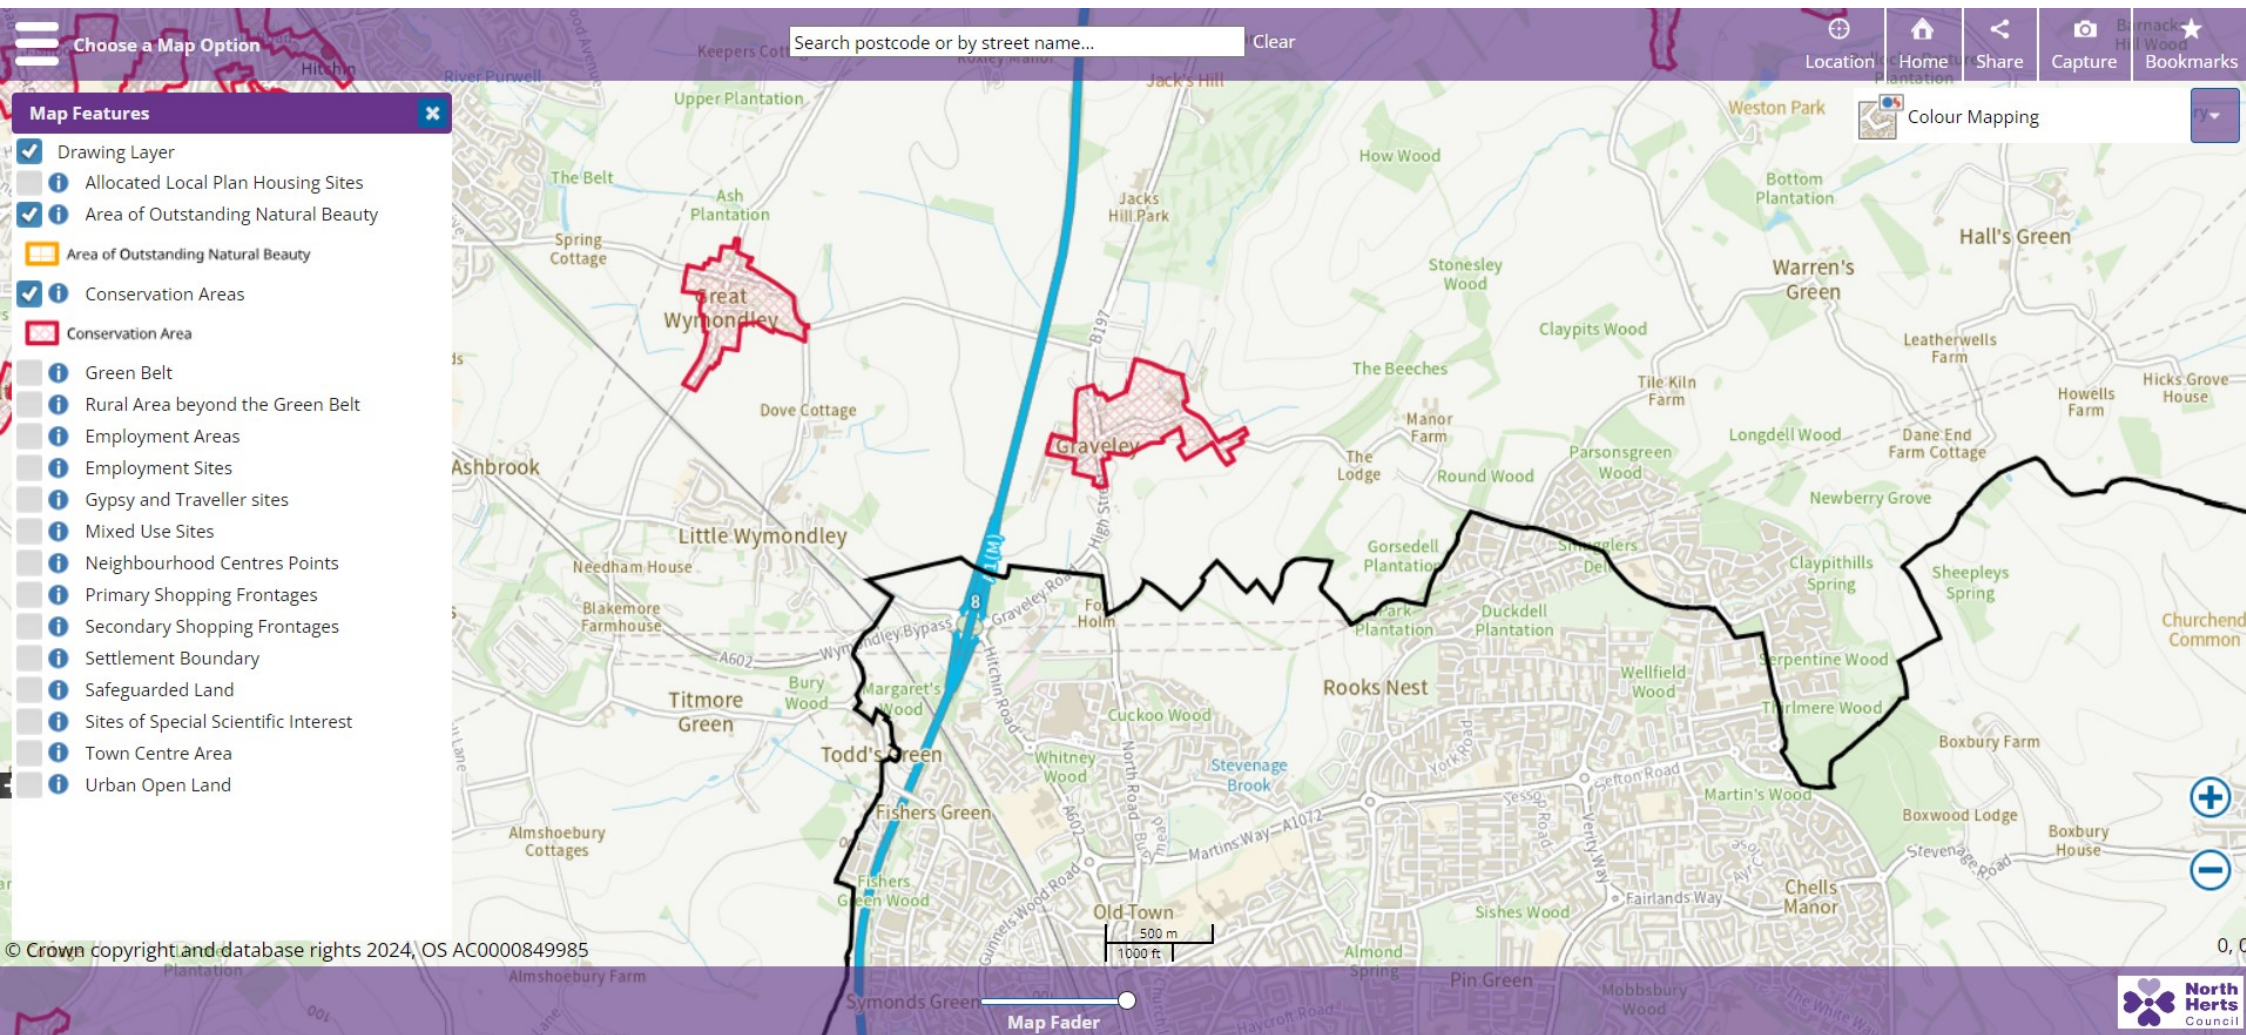

Arno Van Heygen

From: Henry Thomas <Henry.Thomas@north-herts.gov.uk>
Sent: 19 July 2024 08:00
To: Arno Van Heygen
Subject: RE: TPO Check

Follow Up Flag: Follow up
Flag Status: Flagged

CAUTION: This email originated from outside the Organization. Do not click links or open attachments unless you recognize the sender and know the content is safe.

Good morning,

Sorry for the delay.

From what I have found, there are not many TPOs within that map area:

