


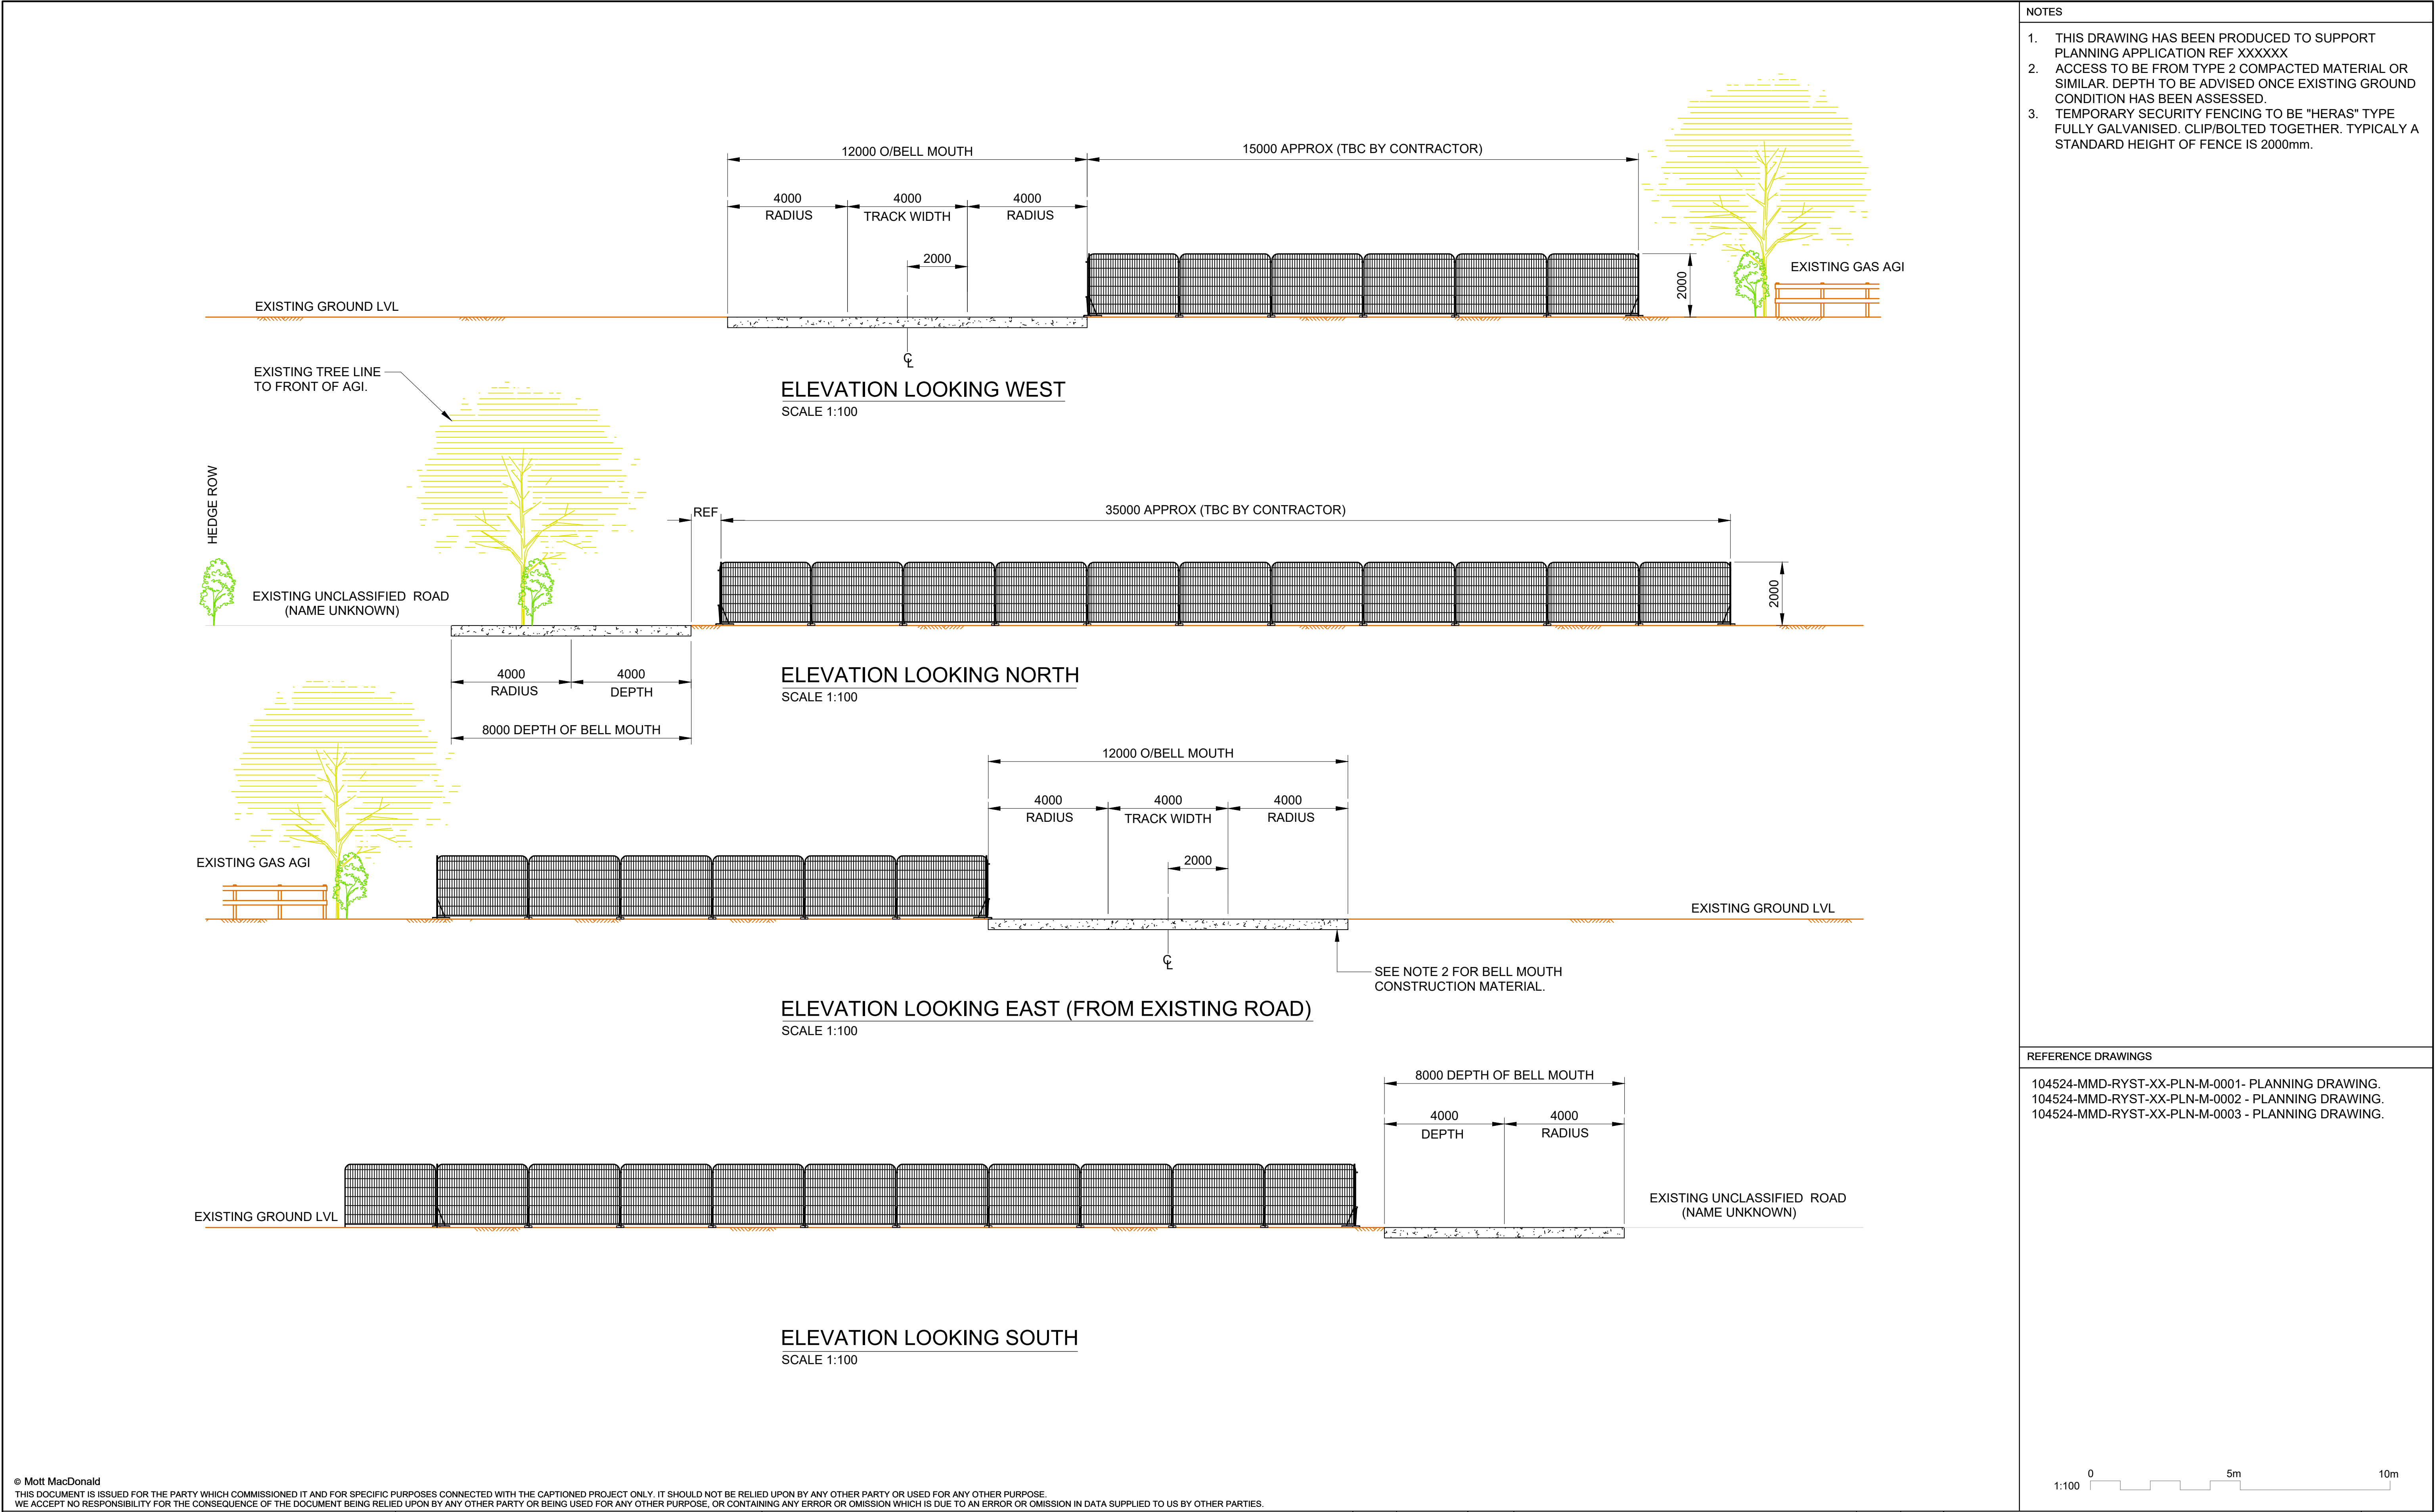

© Mott MacDonald
THIS DOCUMENT IS ISSUED FOR THE PARTY WHICH COMMISSIONED IT AND FOR SPECIFIC PURPOSES CONNECTED WITH THE CAPTIONED PROJECT ONLY. IT SHOULD NOT BE RELIED UPON BY ANY OTHER PARTY OR USED FOR ANY OTHER PURPOSE.
WE ACCEPT NO RESPONSIBILITY FOR THE CONSEQUENCE OF THE DOCUMENT BEING RELIED UPON BY ANY OTHER PARTY OR BEING USED FOR ANY OTHER PURPOSE, OR CONTAINING ANY ERROR OR OMISSION WHICH IS DUE TO AN ERROR OR OMISSION IN DATA SUPPLIED TO US BY OTHER PARTIES.

M M MOTT MACDONALD Mott MacDonald Wheatfield House Wheatfield Way Hinckley Leicestershire LE10 1YG T: +44 (0)1455 254500 W: www.mottmac.com	CLIENT Cadent Your Gas Network	KEY TO SYMBOLS									TITLE	CADENT METERING UPGRADE DD ROYSTON PLANNING DRAWING ELEVATION VIEWS				STATUS		
												PRE				SECURITY		
												STD						
												SHEET 1 OF 1				SCALE 1:100	A1	REV
												DRG NO 104524-MMD-RYST-XX-PLN-M-0004				P2		
P2	05.02.24	M.B	ISSUED FOR COMMENT	-	-													
P1	23.01.24	M.B	PRELIMINARY ISSUE	J.C	J.C													
REV	DATE	DRN	DESCRIPTION	CHK'D	APP'D													