

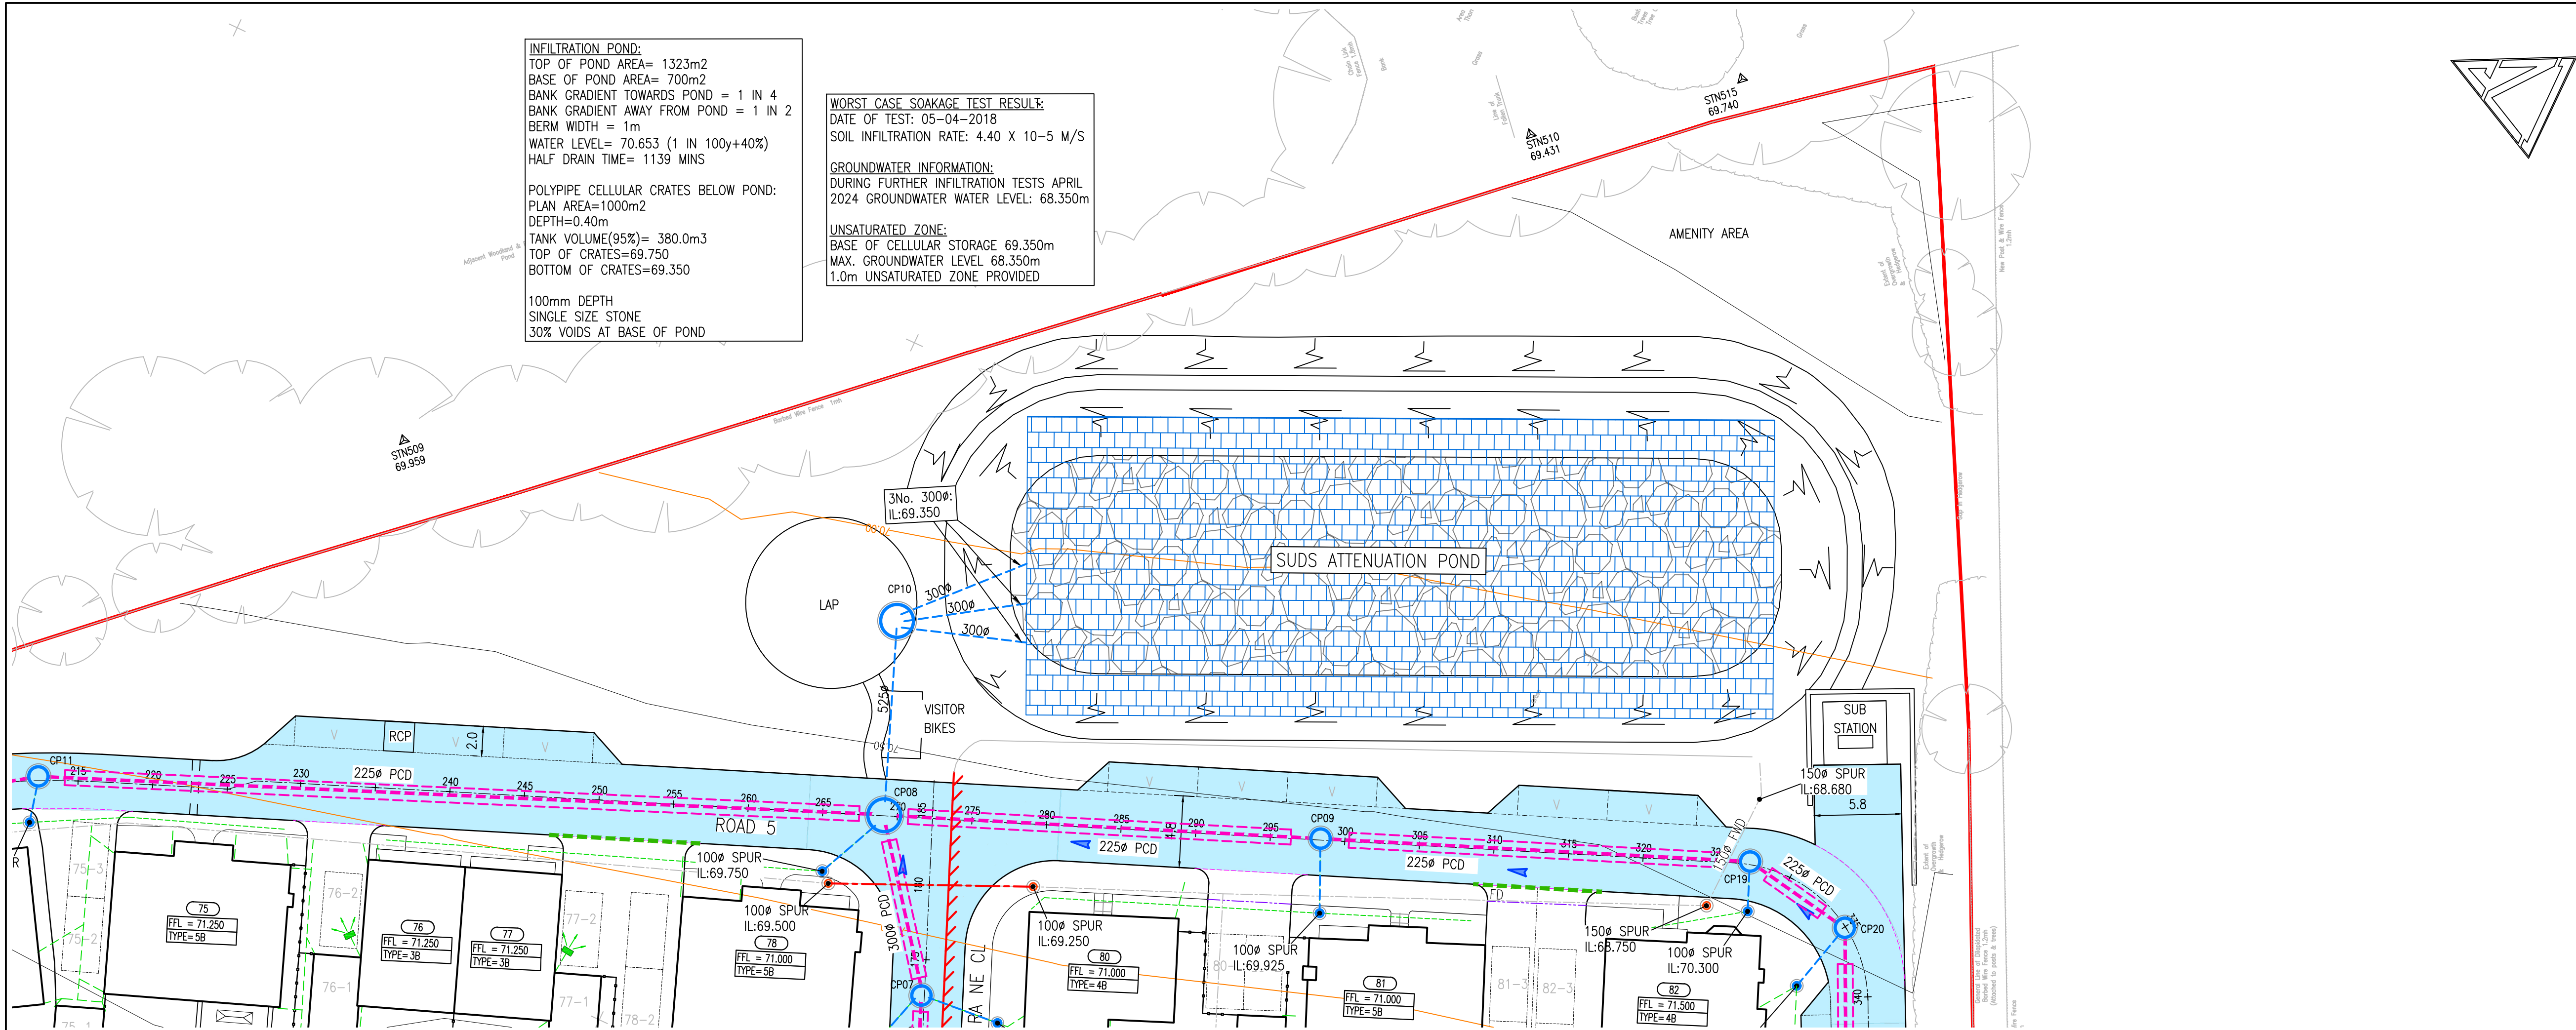


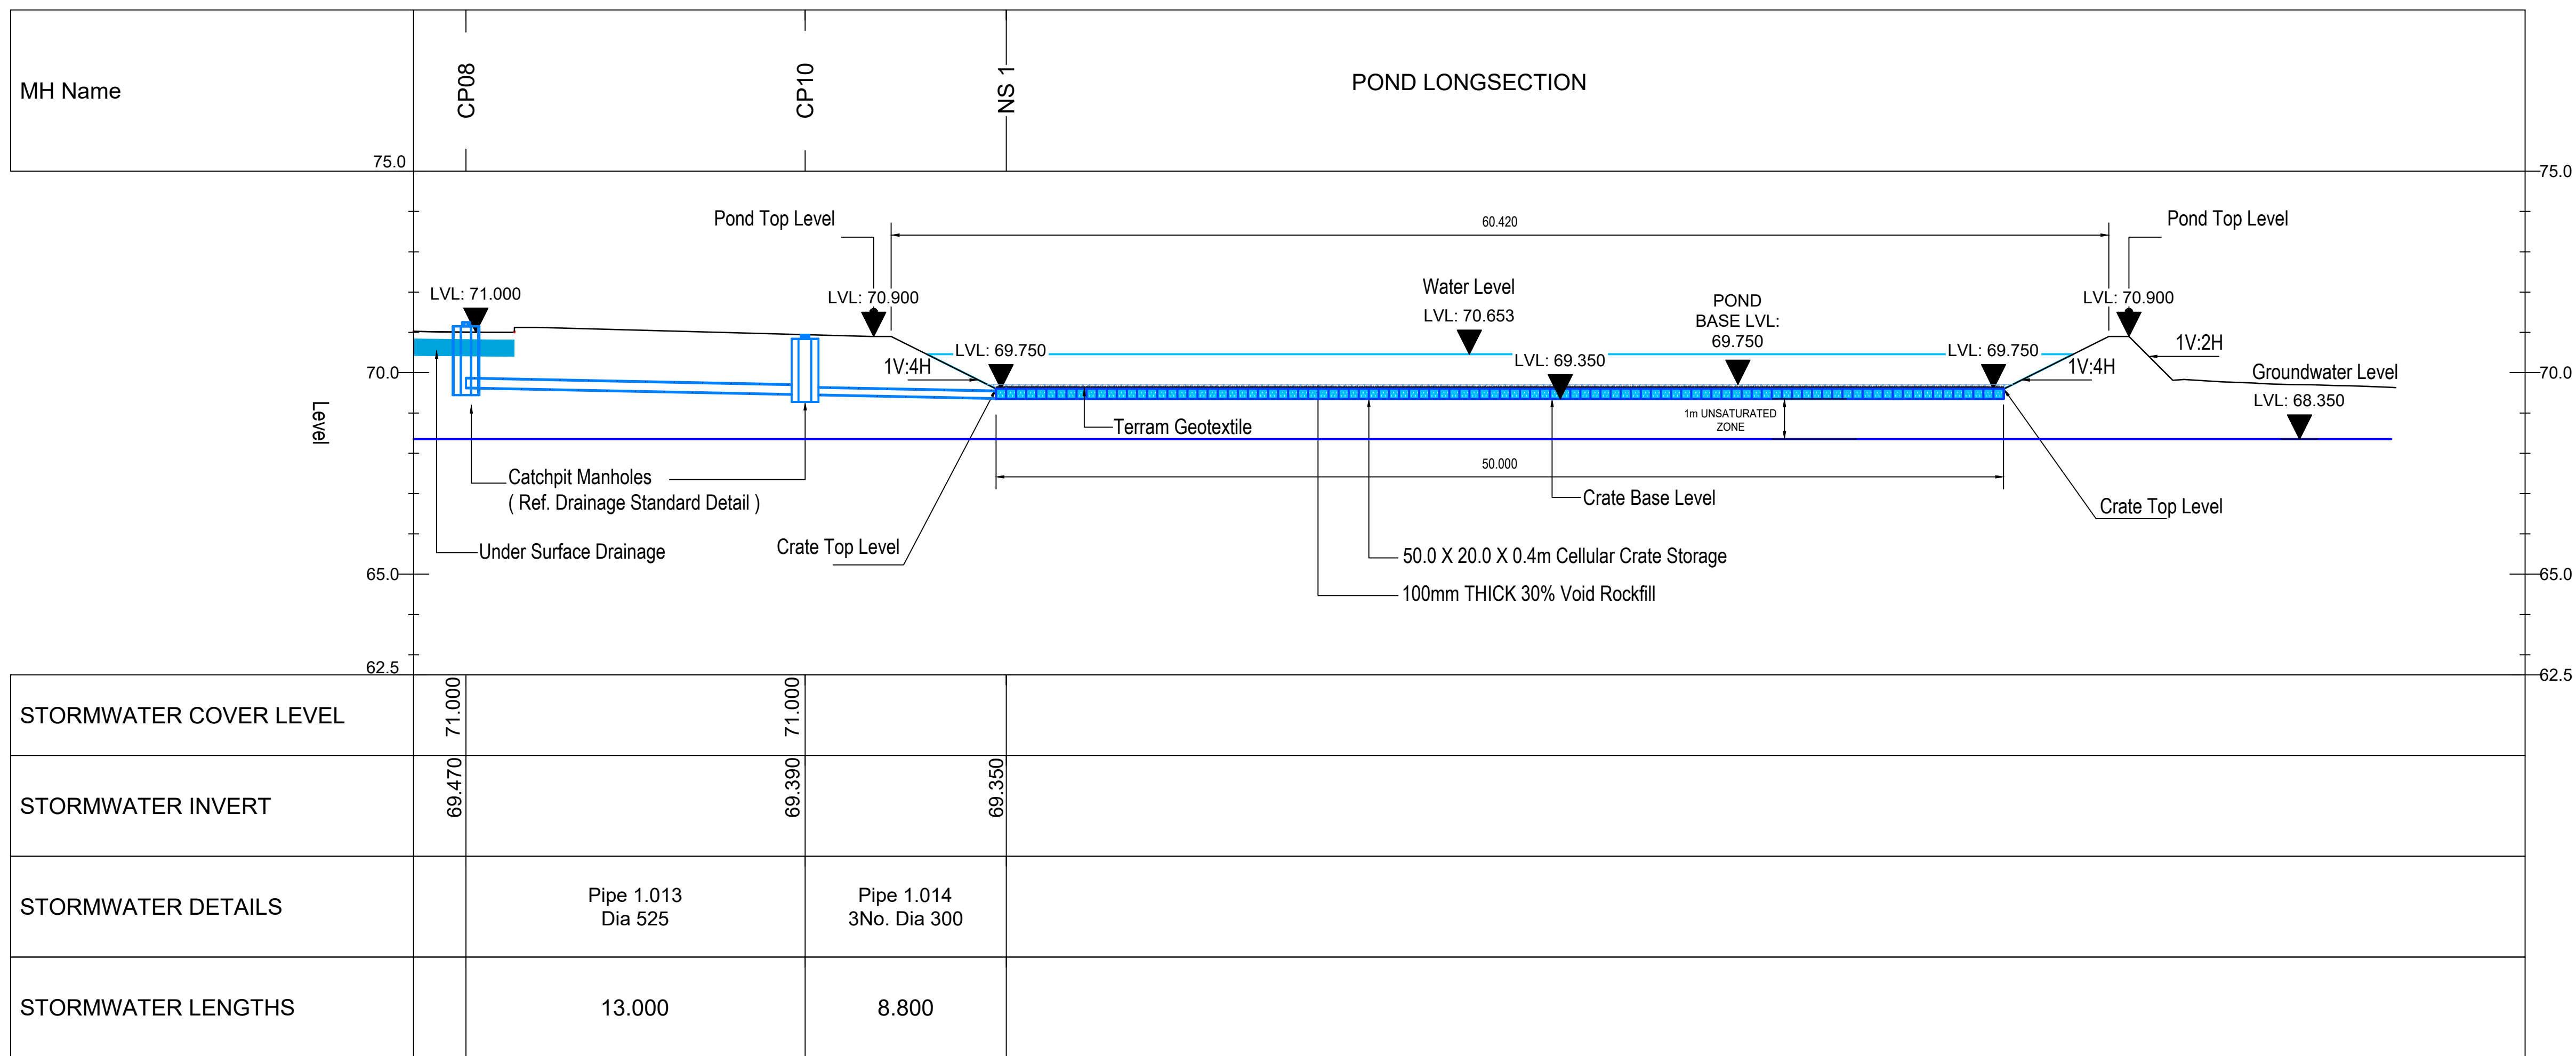

- NOTES
- ALL DIMENSIONS ARE IN METRES UNLESS STATED OTHERWISE
 - THIS DRAWING SHALL BE READ IN CONJUNCTION WITH ALL RELEVANT ENGINEER'S DRAWINGS. ANY DISCREPANCIES FOUND BETWEEN INFORMATION SHOWN ON THIS OR ANY OTHER DRAWING SHALL BE REPORTED TO THE ENGINEER IMMEDIATELY AND PRIOR TO ANY WORKS COMMENCING ON SITE.
 - IT IS THE CONTRACTOR'S RESPONSIBILITY TO ENSURE THAT ALL SERVICES THAT ARE LIKELY TO BE AFFECTED BY THE PROPOSED WORKS ARE LOCATED PRIOR TO WORKS COMMENCING. TRIAL HOLES ARE TO BE DUG IF NECESSARY.
- KEY
- STORM SEWER PIPE & MANHOLE
 - MAJOR CONTOUR AT 0.5m INTERVAL
 - MINOR CONTOUR AT 0.1m INTERVAL
 - MANHOLE NAME
CL COVER LEVEL
IL INVERT LEVEL
TYPE TYPE OF MANHOLES
 - STORM SEWER PIPE & MANHOLES IN LONGITUDINAL SECTION

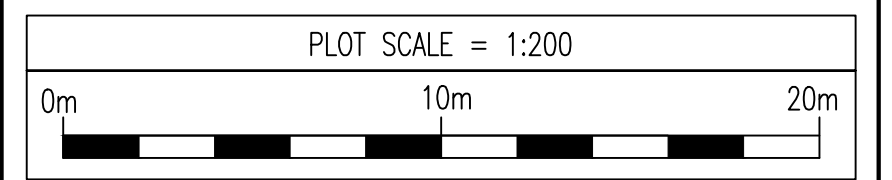

C1 WIP 24 ISSUED FOR CONSTRUCTION. BH NG

REV DATE DESCRIPTION BY CHK

STATUS

CONSTRUCTION

This drawing is the property and copyright of the Consulting Engineer and shall not be without written consent be communicated to a third party. ©

ELIVIA HOMES

SITE

POUNDFIELDS HITCHIN – PHASE 1

TITLE

Stormwater Drainage Network Outfall Section Detail to Attenuation Pond

wintech

Civil and Structural Engineering
Suite 3 Salar House, Campfield Road, St Albans, Herts, AL1 5HT
civils.structures@wintech-group.com : 01727 844606 : wintech-group.com

SCALE AT A1

1: 200

DRAWN KB

CHECKED

DATE DEC 2022

PROCESSED

DRAWING NO.

E22-032 C_207

REV.

C1