



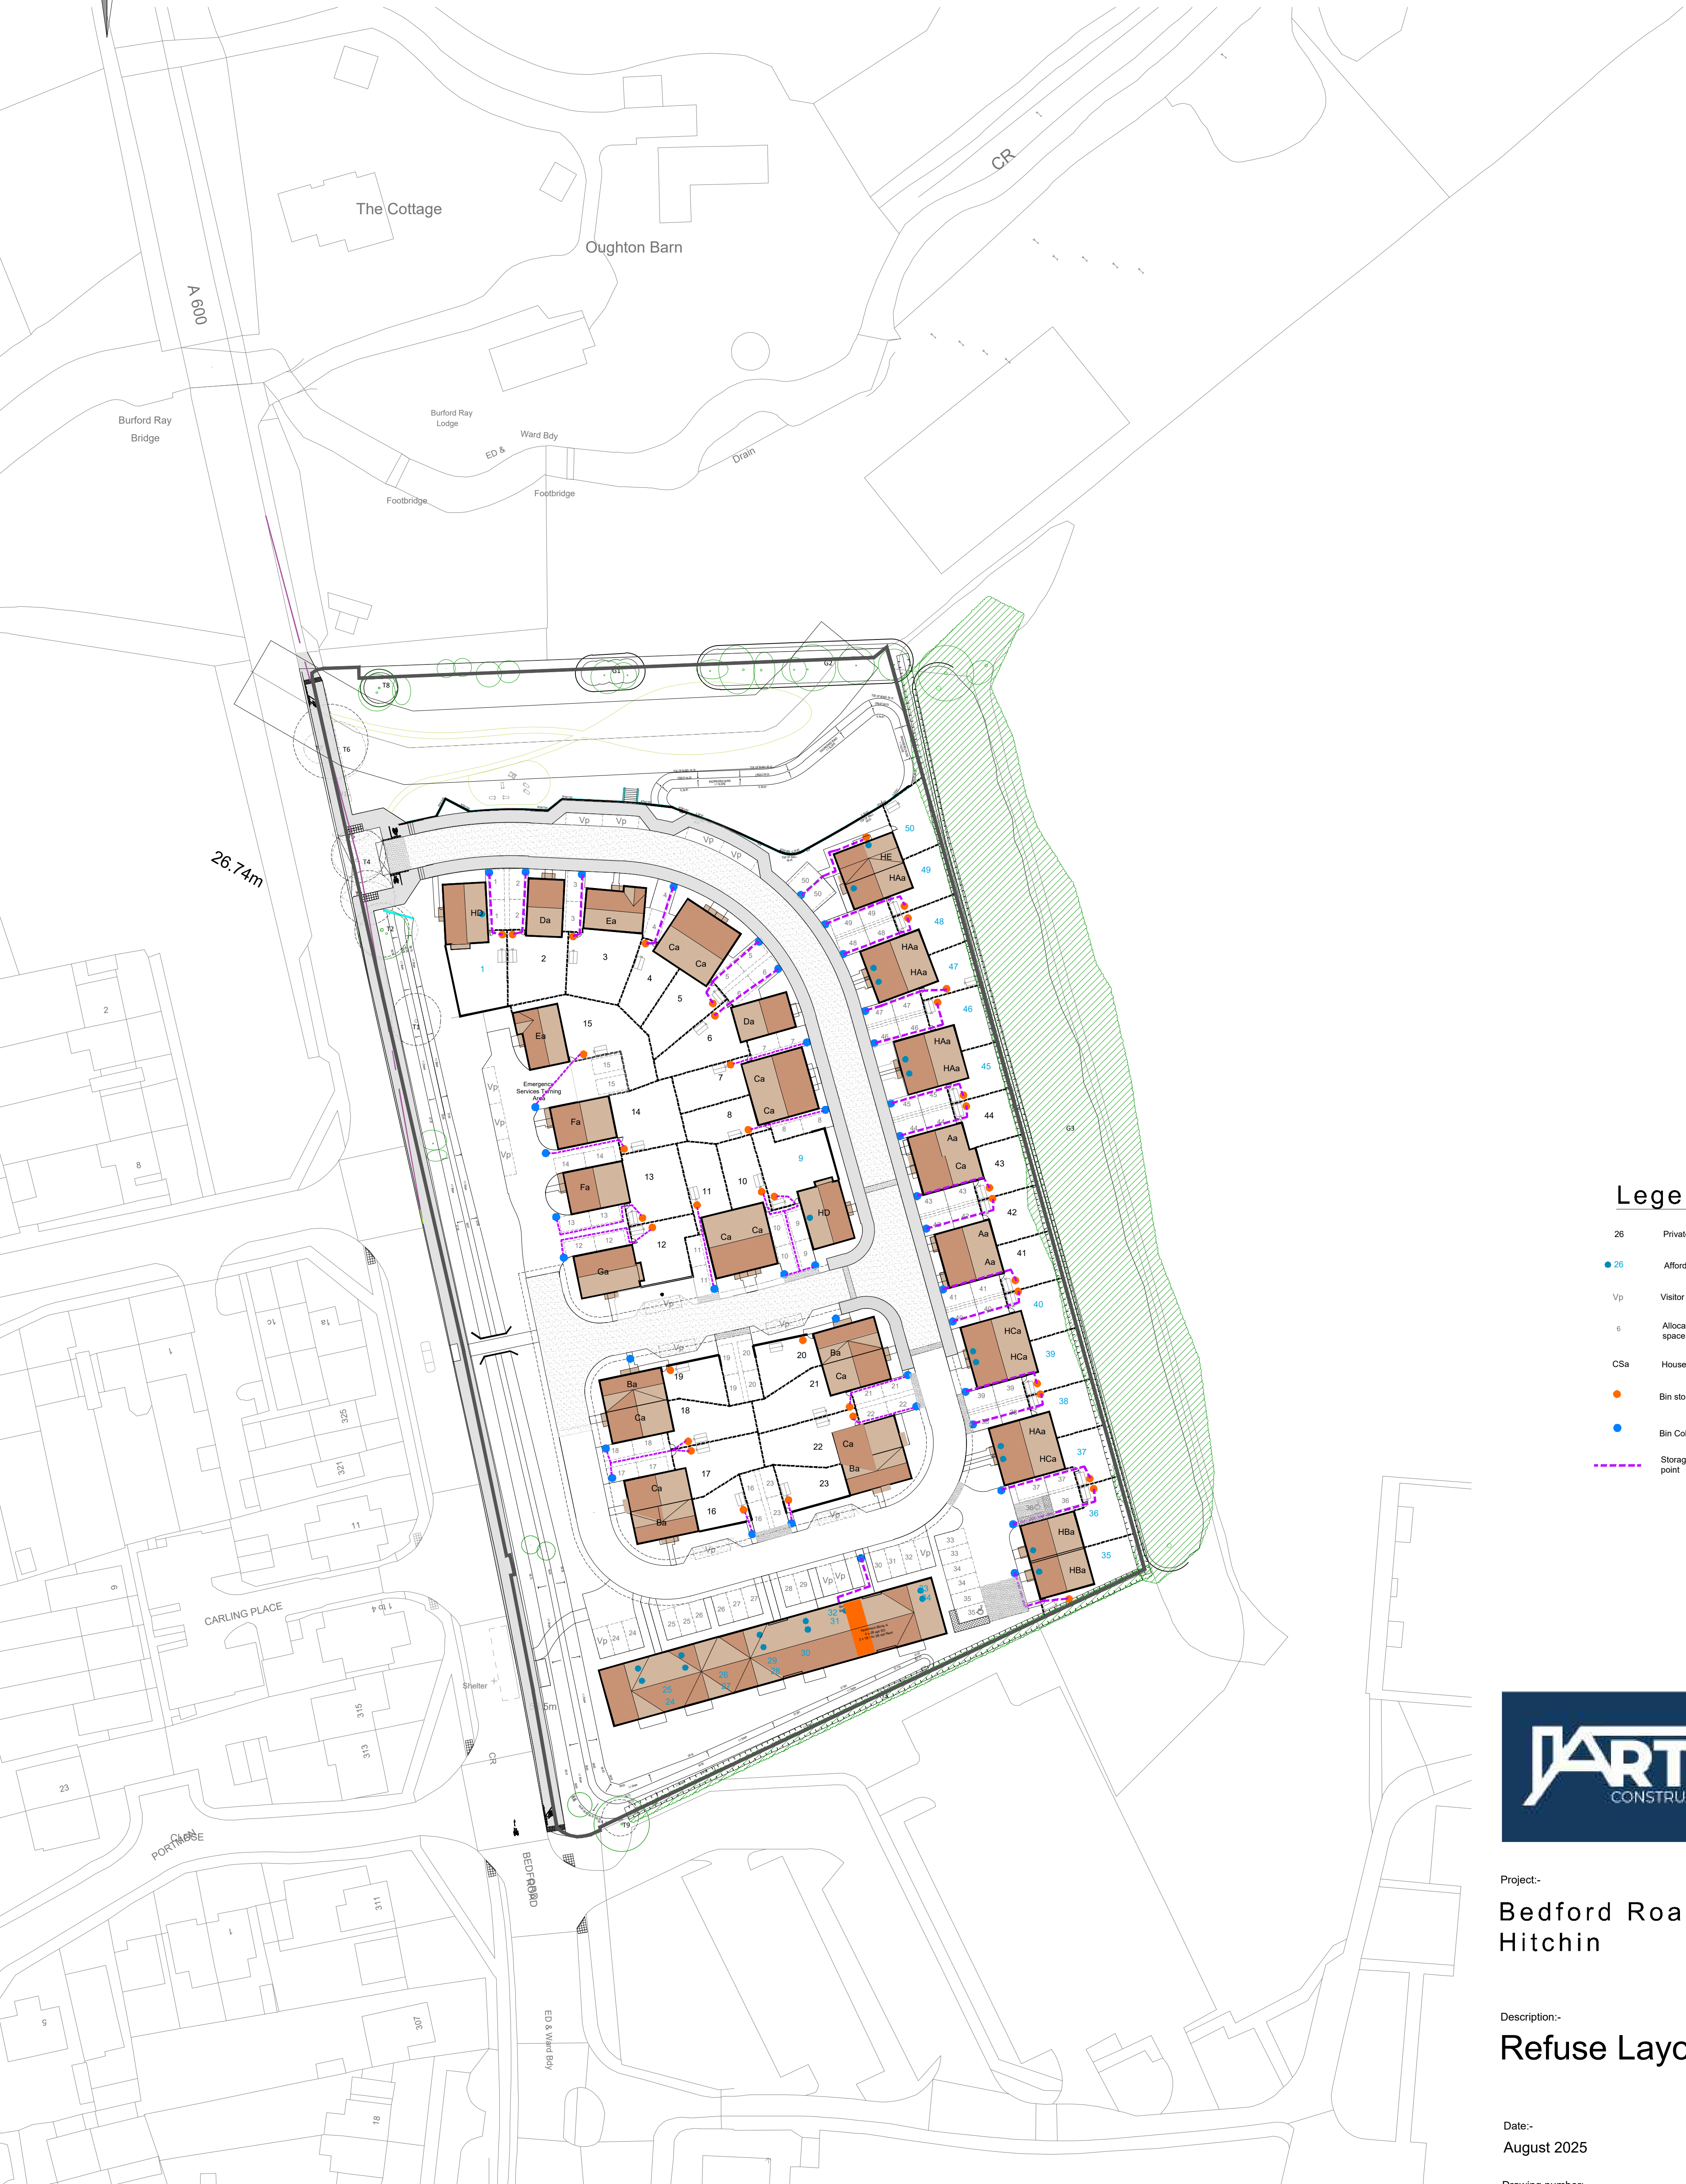

Legend

- 26 Private plot number
- 26 Affordable plot number
- Vp Visitor Parking Space
- 6 Allocated parking space
- CSa House Type Reference
- Bin storage point
- Bin Collection Point
- Storage to Collection point

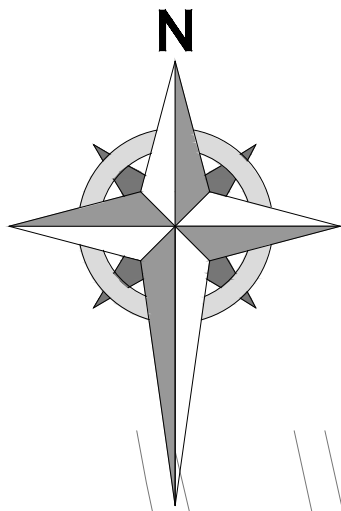

Project:-
**Bedford Road
Hitchin**

Description:-
Refuse Layout

Date:-
August 2025

Drawing Scale:-
1 / 500 @ A1

Drawing number:-
AC001-PL-07

Revision:-
F