
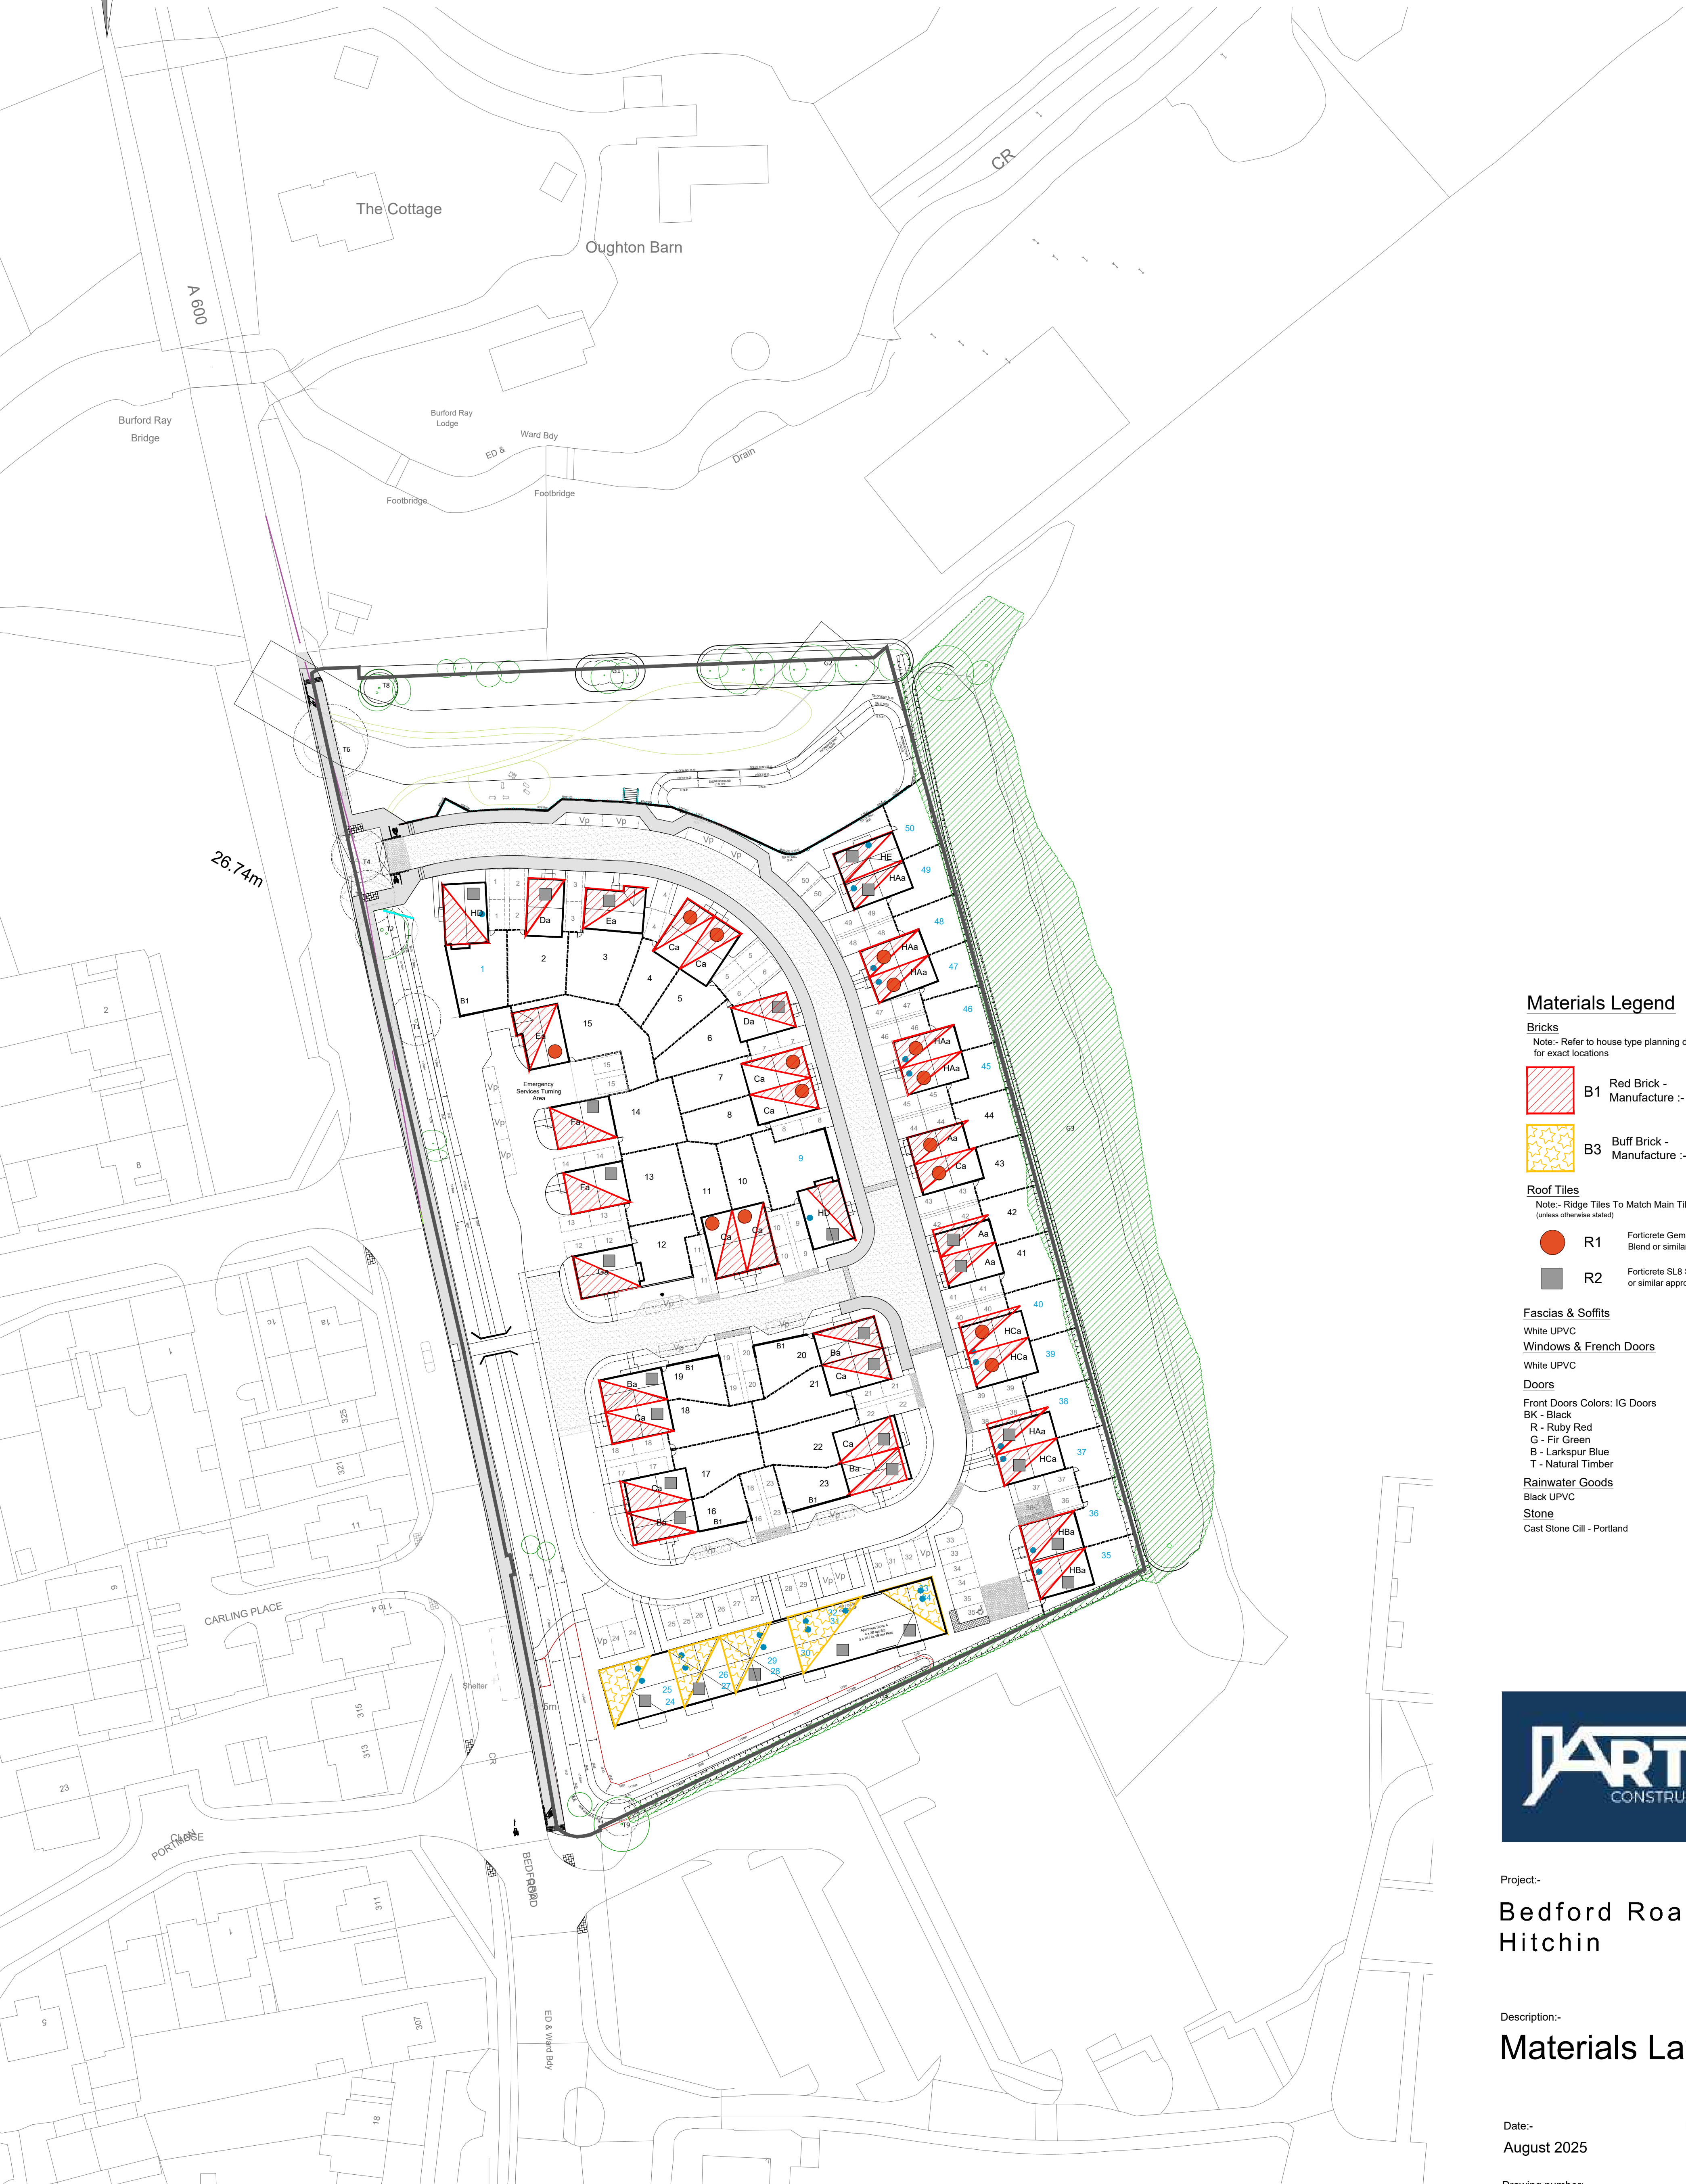


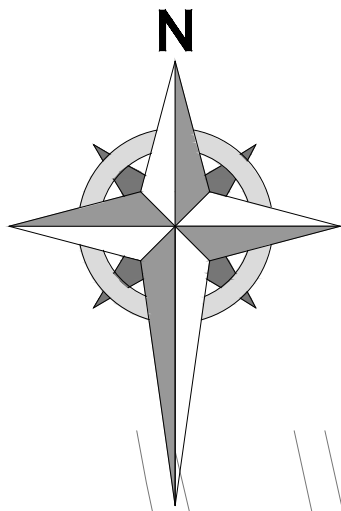

Materials Legend

Bricks
Note:- Refer to house type planning drawings for exact locations

- B1 Red Brick - Manufacture :- tbc
- B3 Buff Brick - Manufacture :- tbc

Roof Tiles
Note:- Ridge Tiles To Match Main Tiles (unless otherwise stated)

- R1 Forticrete Gemini Sunrise Blend or similar approved
- R2 Forticrete SL8 Slate Grey or similar approved

- Fascias & Soffits
White UPVC
- Windows & French Doors
White UPVC
- Doors
Front Doors Colors: IG Doors
BK - Black
R - Ruby Red
G - Fir Green
B - Larkspur Blue
T - Natural Timber
- Rainwater Goods
Black UPVC
- Stone
Cast Stone Cill - Portland



Project:-
Bedford Road
Hitchin

Description:-
Materials Layout

Date:- August 2025
Drawing number:- AC001-PL-08
Drawing Scale:- 1 / 500 @ A1
Revision:- F