


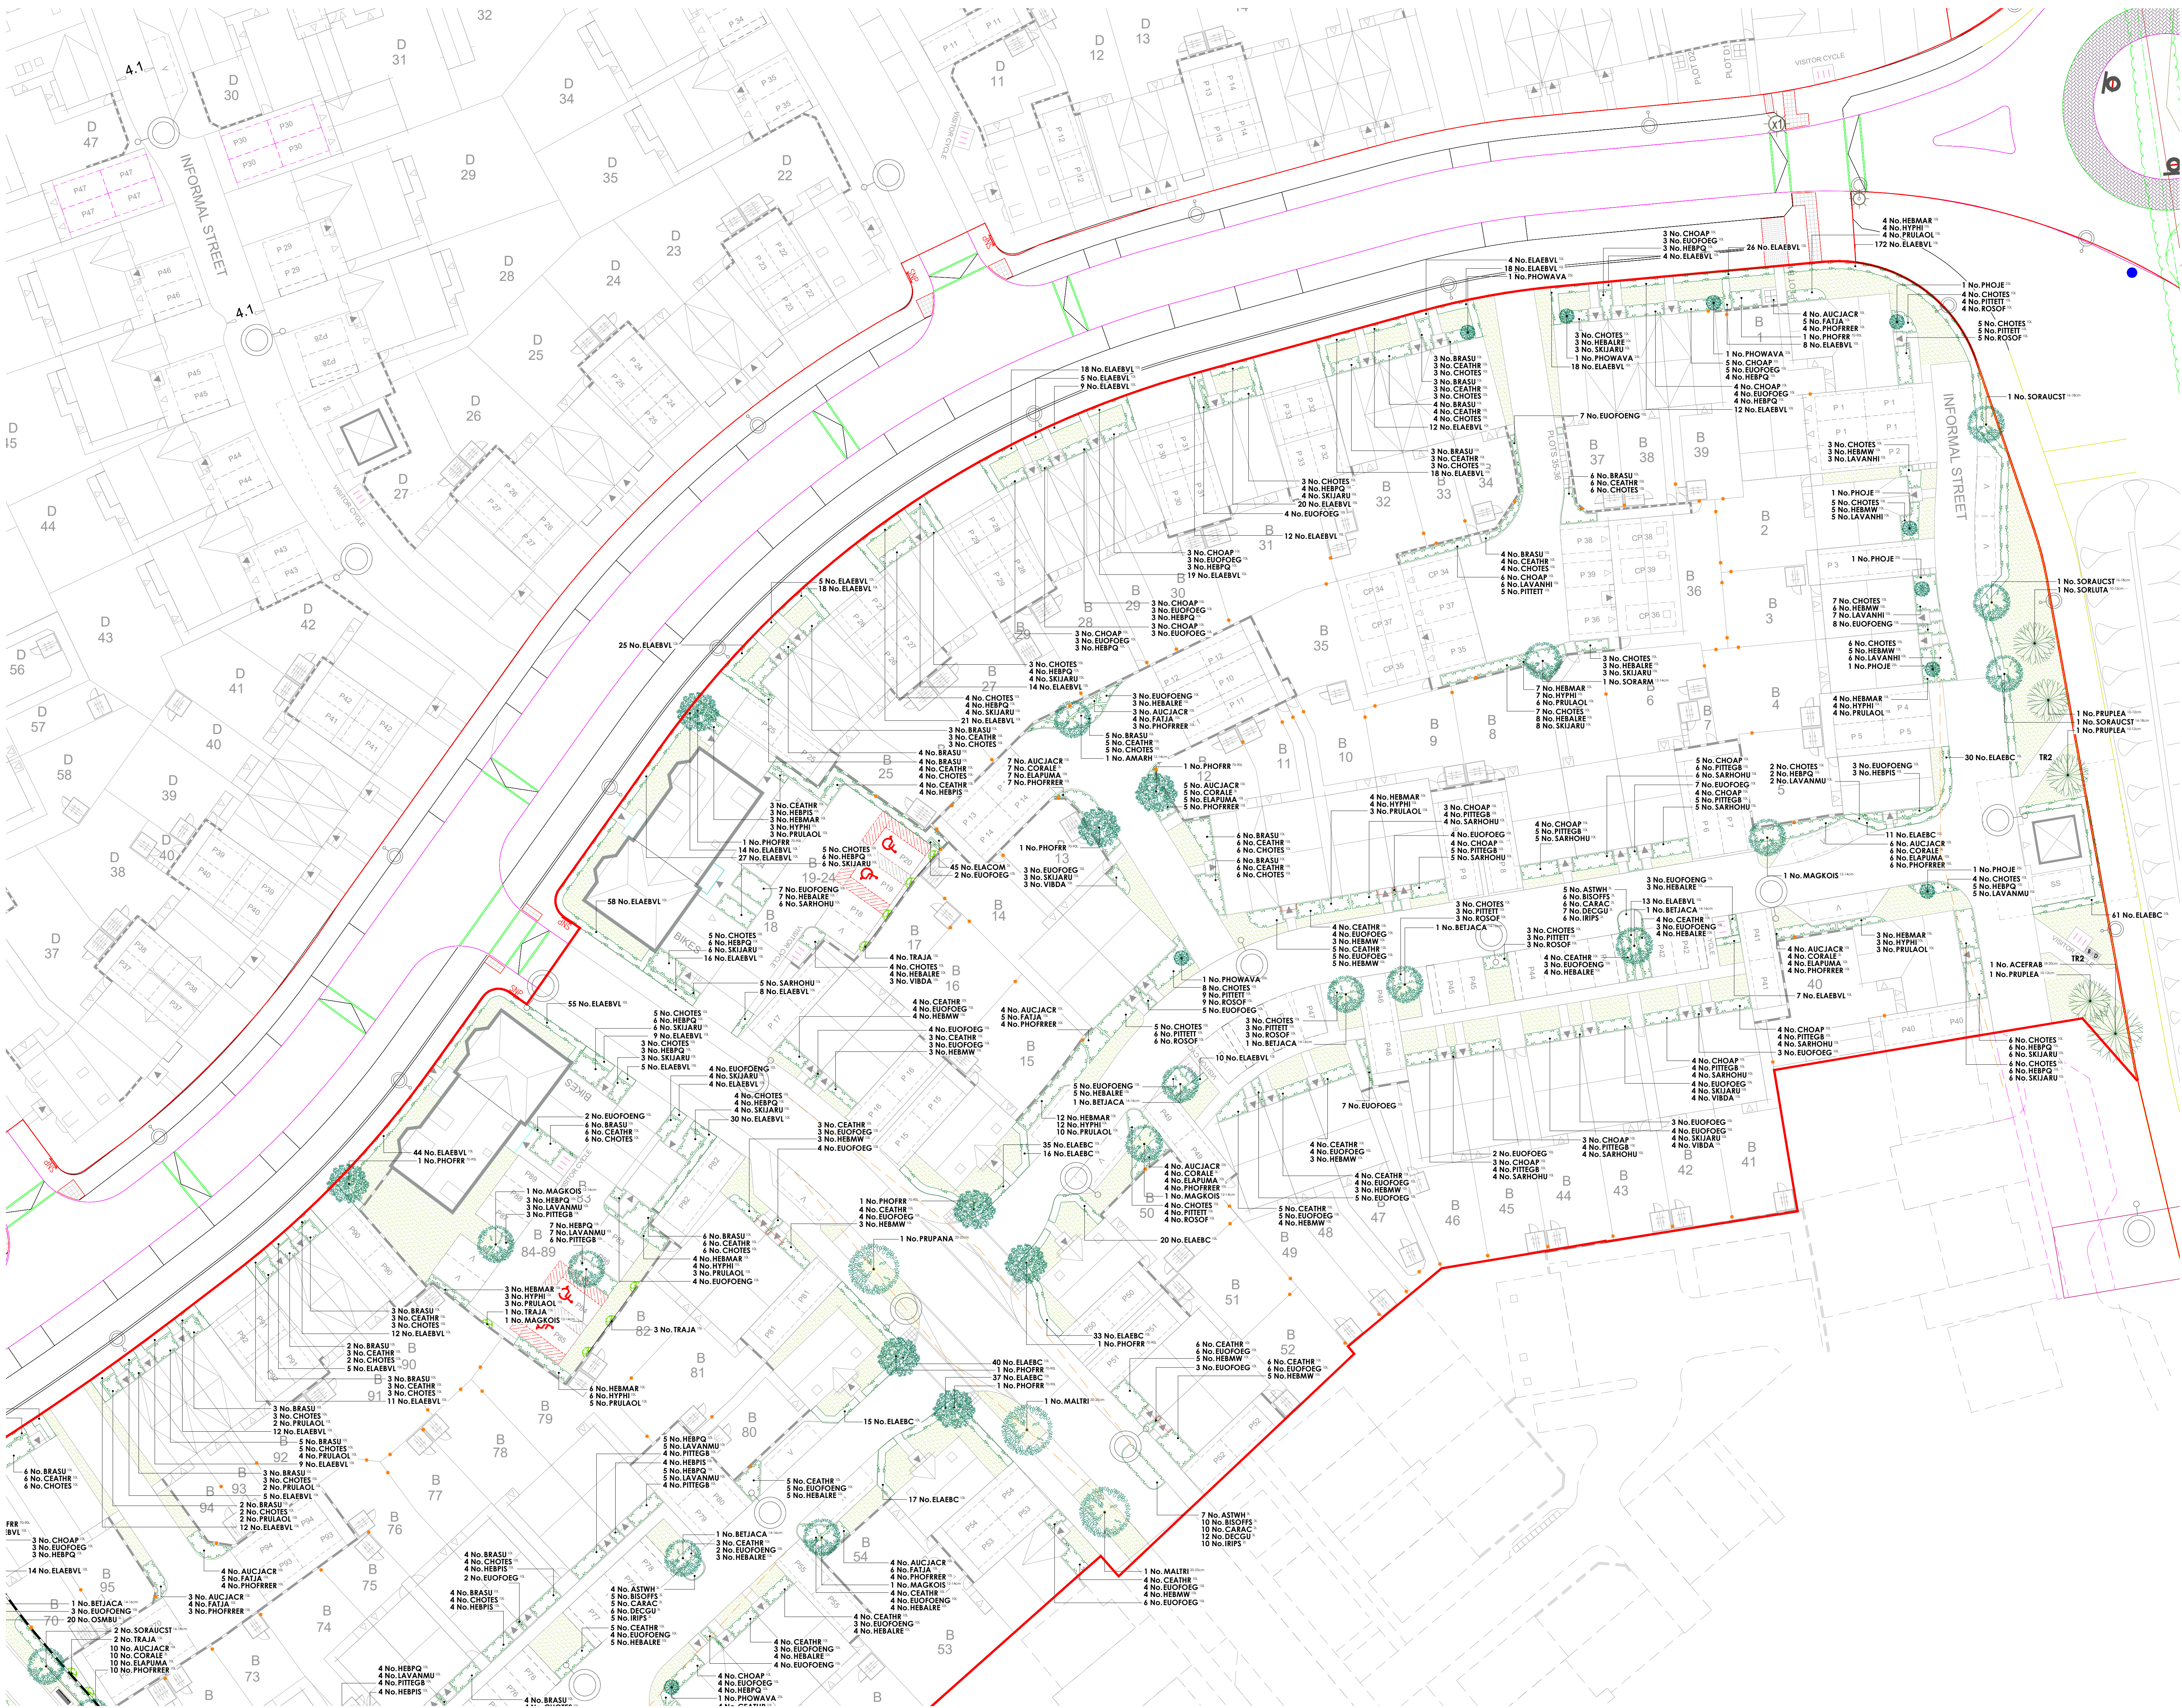

Key		Application boundary				
	Footpath	2m wide bitumen macadam finish with precast concrete edging.				
	Sealing	Litchard Seal (Ref: BX17 4071/S) heavy duty galvanised steel framed seat with seven slots in sturdy timber and a double slatted backrest and armrests. As supplied by Broxap Ltd or similar approved. Installed on semi bound surface (haggin) as per the footpaths.				
	Litter bin	Derby weyburn (Ref: BX 2550-WBN) steel litter bin as supplied by Broxap or similar approved.				
	Dog bin	Sirus Dog Waste Bin (Ref: BX45G 2591-FW) galvanised steel bin with a top-opening lid as supplied by Broxap or similar approved.				
	Play on the Way	POW2 - Japanese Steps (Ref: J4904). Supplied by Pruldic: Play Ltd or similar approved.				
	POW5 - Climbing Logs	(Ref: J4905). Supplied by Pruldic: Play Ltd or similar approved.				
All play equipment and layout proposals to be specified in accordance with the requirements set out under the European Play Safety Standard EN1176 and the Disability Discrimination Act.						
	Reinforced grass safety surfacing	Play manufacturers to detail in accordance with EN 1176.				
	Gravel margins	Loose gravel to be laid over weed suppressing membrane where no planting is possible due to restricted space.				
	Hedgehog highways	Gap/holes built into the bottom of a garden fence, wall or hedge, which enables hedgehogs to easily move between gardens. Additional ecological enhancements are detailed within the Landscape and Ecological Management and Enhancements document, which forms part of the site wide OLEMP.				
Plant Schedule						
Trees - On Plot						
Abbr	Species	Supply				
AMARH	Amelanchier arborea 'Robin Hill'	PLT: Heavy Standard :Clear Stem 175-200 :BR				
MAGKOIS	Magnolia kobus 'Isis'	PLT: Heavy Standard :Clear Stem 175-200 :BR				
SORAM	Sorbus aria 'Magnifica'	PLT: Heavy Standard :Clear Stem 175-200 :BR				
BETJACA	Betula utilis 'jacquemontii'	PLT: Extra Heavy Standard :Clear Stem 175-200 :C: SOL				
SORAUSTR	Sorbus aucuparia 'Streetwise'	PLT: Extra Heavy Standard :Clear Stem 175-200 :BR				
PRUAMAA	Prunus 'Amanogawa'	PLT: Extra Heavy Standard :Clear Stem 175-200 :BR				
		Total :29				
Trees - Street Trees						
Abbr	Species	Supply				
MALTRI	Malus tiliifolia	STR: Semi Mature :Clear Stem 175-200 :RB 600cm+ 20-25cm 4				
PRUPANA	Prunus 'Pandora'	STR: Semi Mature :Clear Stem 175-200 :RB 600cm+ 20-25cm 1				
		Total :5				
Trees - POS						
Abbr	Species	Supply				
PRUPELA	Prunus avium 'Plena'	POS: Selected Standard :Clear Stem 175-200 :BR				
SORLUTA	Sorbus aria 'Lutescens'	POS: Selected Standard :Clear Stem 175-200 :BR				
ACEFRAB	Acer x freemantii 'Autumn Blaze'	POS: Extra Selected Standard :Clear Stem 175-200 :RB 300-350cm 18-20cm				
		Total :5				
Specimen Shrubs						
Abbr	Species	Pot Size	Height	Habit	Density	Number
PHOJE	Phormium 'Jester'	25L	100-125cm	Triple Crown		7
PHOWAVA	Phormium 'Yellow Wave'	25L	100-125cm	Triple Crown		13
PHOPFR	Phoroxia x fraseri 'Red Robin'	70-90L	225-250cm	Standard	12-14cm gth	13
TRAJA	Trachelospermum jasminoides	15L	100-150cm	Several Shoots :3/5 brks	Framed 14	Total :39
Single Species Hedgerows						
Abbr	Species	Pot Size	Height	Habit	Density	Number
ELACOM	Elaeagnus x ebbingei 'Compacta'	5L	60-80cm	Bushy 0.5Ctr	133	
ELAEBC	Elaeagnus x ebbingei 'Compacta'	10L	80-100cm	Bushy 0.4Ctr	604	
ELAEVL	Elaeagnus ebbingei 'Vivaleg'	10L	80-100cm	Bushy 0.4Ctr	1240	
OSMBU	Osmanthus burkwoodii	5L	40-60cm	Bushy 0.35Ctr	86	Total: 2063
Shrubs - On Plot						
Abbr	Species	Pot Size	Height	Habit	Density	Number
BRASU	Brachyglottis 'Sunshine'	10L	40-60cm	Bushy 0.7Ctr	135	
CEATHR	Ceanothus thyrsiflorus repens	10L	40-60cm	Bushy 0.7Ctr	251	
CHOAP	Choiysia 'Aztec Pearl'	10L	40-60cm	Bushy 0.7Ctr	117	
CHOIES	Choiysia ternata 'Sundance'	10L	40-60cm	Bushy 0.7Ctr	381	
EUOFOENG	Euonymus fortunei 'Emerald 'n' Gold'	10L	30-40cm	Bushy 0.7Ctr	185	
EUOFOEG	Euonymus fortunei 'Emerald Gaiety'	10L	30-40cm	Bushy 0.7Ctr	221	
HEBMAR	Hebe 'Marjorie'	10L	40-60cm	Bushy 0.7Ctr	58	
HEBMW	Hebe 'Mrs Winder'	10L	40-60cm	Bushy 0.7Ctr	112	
HEBPQ	Hebe 'Purple Queen'	10L	40-60cm	Bushy 0.7Ctr	212	
HEBALRE	Hebe abataensis 'Red Edge'	10L	30-40cm	Bushy 0.7Ctr	190	
HEBPIS	Hebe pinguifolia 'Sutherlandii'	10L	30-40cm	Bushy 0.7Ctr	54	
HYPHI	Hypericum 'Hidcote'	10L	40-60cm	Bushy 0.7Ctr	58	
LAVANHII	Lavandula angustifolia 'Hidcote'	10L	30-40cm	Bushy 0.7Ctr	75	
LAVANMU	Lavandula angustifolia 'Munstead'	10L	30-40cm	Bushy 0.7Ctr	45	
PITTEGB	Pittosporum tenuifolium 'Golf Ball'	10L	30-40cm	Bushy 0.7Ctr	114	
PITTEI	Pittosporum tenuifolium 'Tom Thumb'	10L	30-40cm	Bushy 0.7Ctr	69	
PRULAOL	Prunus laurocerasus 'Otto Luyken'	10L	60-80cm	Bushy 0.7Ctr	60	
ROSOF	Rosmarinus officinalis	10L	40-60cm	Bushy 0.7Ctr	64	
SARHOHI	Sarcococca humilis	10L	30-40cm	Bushy 0.7Ctr	62	
SKJARIU	Skimmia japonica 'Rubella'	10L	40-60cm	Bushy 0.7Ctr	158	
VIBDA	Viburnum davidii	10L	40-60cm	Bushy 0.7Ctr	14	Total :2635
Shrubs Screen Mix						
Abbr	Species	Pot Size	Height	Habit	Density	Number
AUCJACR	Aucuba japonica 'Crotanifolia'	10L	60-80cm	Bushy 0.75Ctr	100	
CORALE	Cornus alba 'Elegantissima'	3L	60-80cm	Branched 0.75Ctr	46	
ELAPUMA	Elaeagnus pungens 'Maculata'	10L	80-100cm	Bushy 0.75Ctr	46	
FATJIA	Fatsia japonica	10L	80-100cm	Bushy 0.75Ctr	70	
PHOPFRER	Phoroxia x fraseri 'Red Robin'	10L	80-100cm	Bushy 0.75Ctr	100	Total :362
Rain Gardens						
Abbr	Species	Pot Size	Height	Habit	Density	Number
ASTWH	Astilbe White	3L	Full Pot	0.45Ctr	21	
BISOFFS	Bistorta officinalis 'Superba'	3L	Full Pot	0.45Ctr	27	
CARAC	Carex acuta	2L	Well Rooted	0.45Ctr	27	
DECGU	Deschampsia cespitosa 'Goldtau'	3L	Full Pot	0.45Ctr	33	
IRIPS	Iris pseudocorus	2L	Well Rooted	0.45Ctr	27	Total :135
Turf Areas						
Seed Mix Name	Seed Mix Supplier					
Medallion turf	Rotolow Ltd					

Drawing to be read in conjunction with GL2024 SP 01 Landscape Specification.