




Landscape
Institute
Registered
Practice

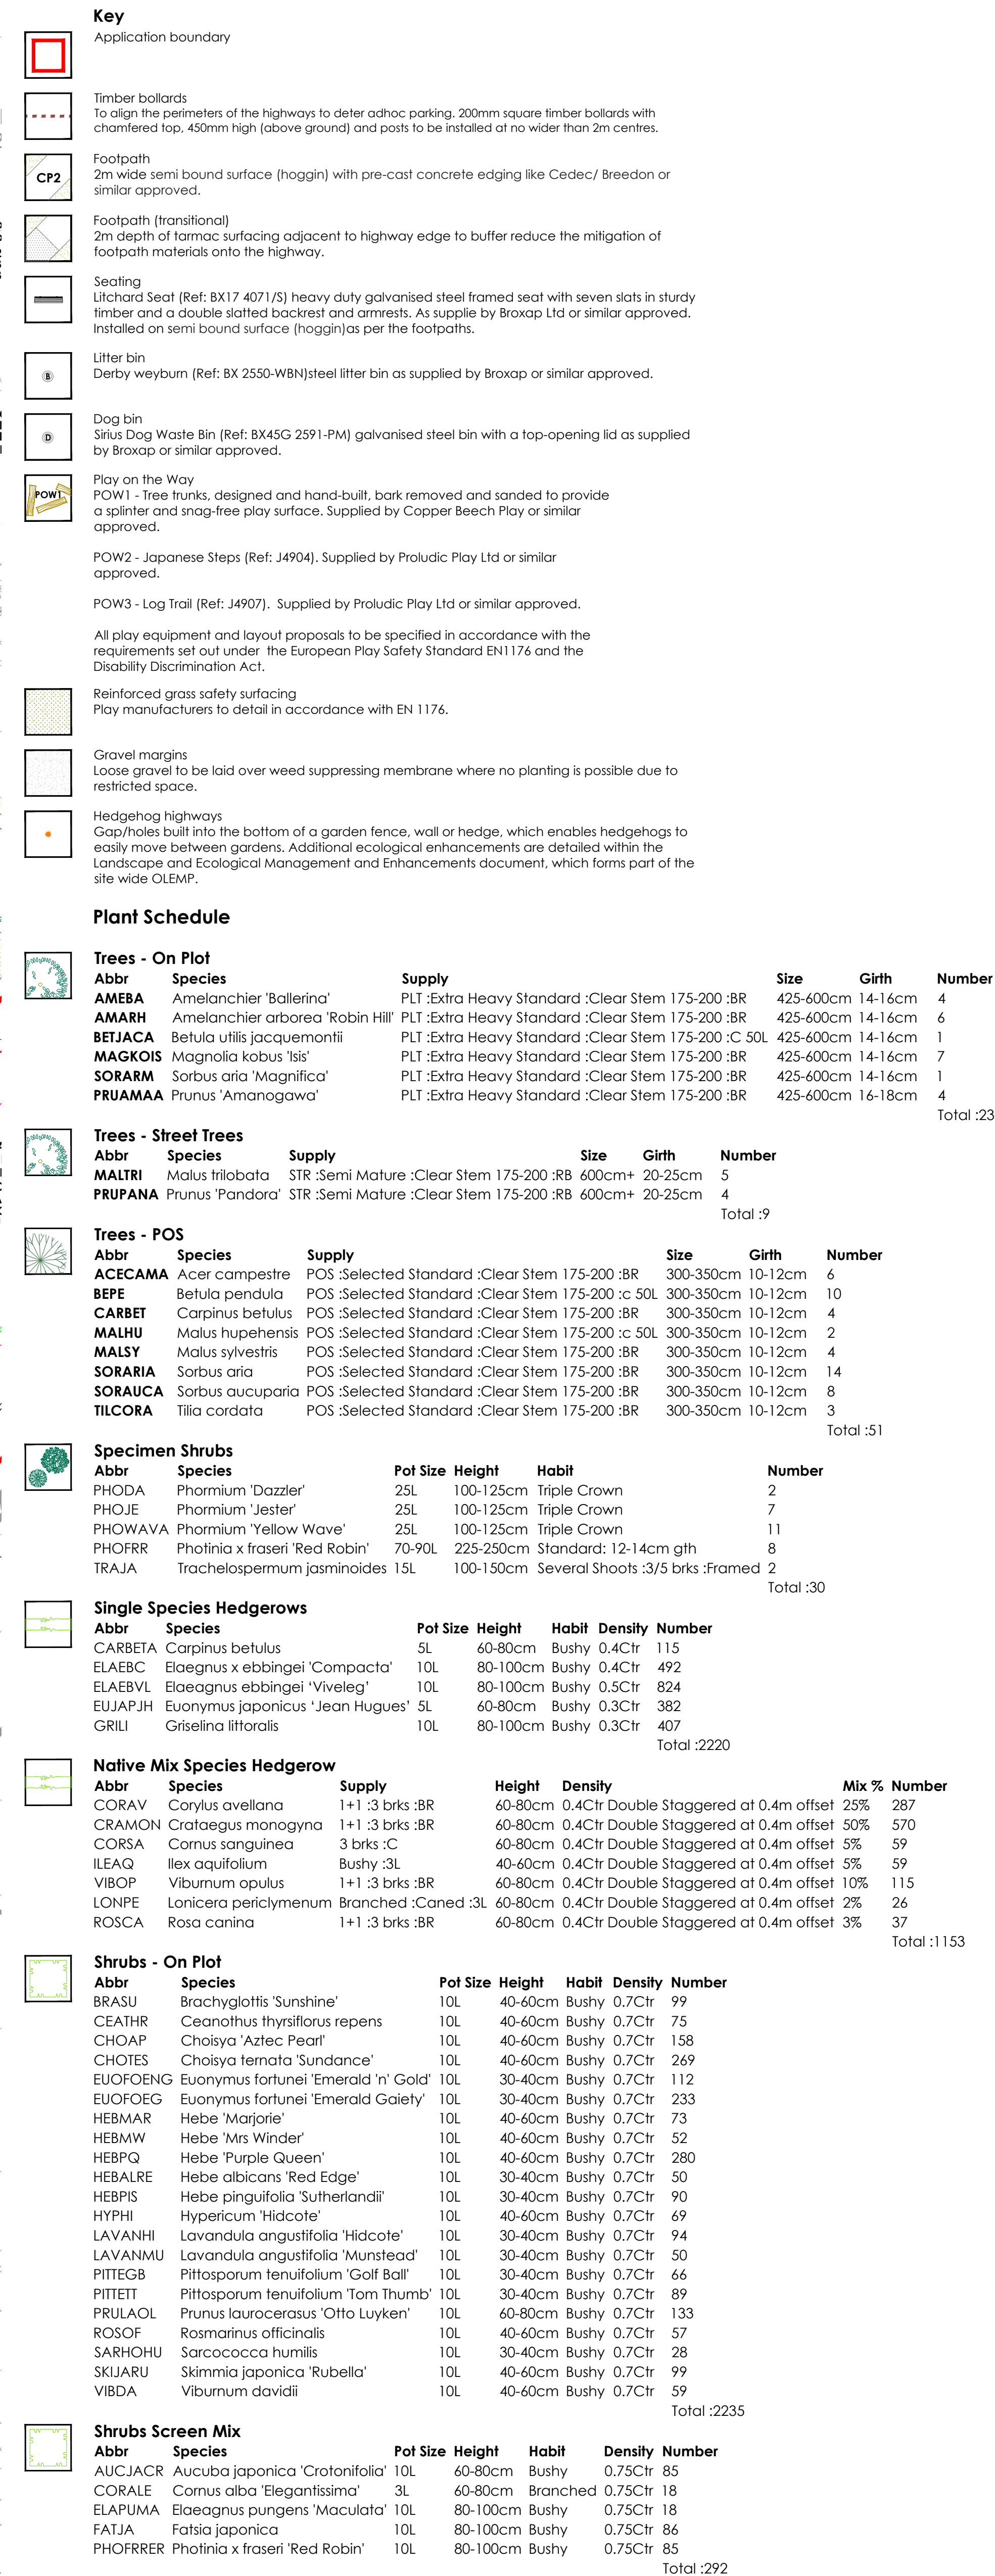

The diagram includes a North Arrow pointing upwards, labeled 'N'. Below it is a Scale Bar with a total length of 25m, divided into five 5m segments. The first segment is shaded dark grey, and the fourth segment is also shaded dark grey. The segments are labeled 0m, 5m, 10m, 15m, 20m, and 25m.

tel: 01530 265688 | email: info@golbyanduck.co.uk | web: www.golbyanduck.co.uk

This drawing has been produced by GOLBY AND DUCK LTD. All rights reserved. Ordnance Survey Licence No. AC30000181 is registered with the Crown Copyright. All Rights Reserved. Ordnance Survey. Ordnance Survey is a registered trademark of the Ordnance Survey.

Rain Gardens		Pol Size	Height	Habit	Density	Number
ASTWH	Astilbe White	3L		Full Pot	0.45Cfr	79
BISOFFS	Bistorta officinalis 'Superba'	3L		Full Pot	0.45Cfr	103
CARAC	Corax acuta	2L		Well Rooted	0.45Cfr	103
DECGU	Deschampsia cespitosa 'Goldtau'	3L		Full Pot	0.45Cfr	127
IRIPS	Iris pseudacorus	2L		Well Rooted	0.45Cfr	103
						Total :51

	Turf Areas Seed Mix Name Seed Mix Supplier Medallion turf Rolawn Ltd
	Amenity Grassland Areas Seed Mix Name Seed Mix Supplier Density EL1 - Flowering Lawn Mix Emorsgate Seeds 4g/m²
	Amenity Meadow Areas Seed Mix Name Seed Mix Supplier Density BM6 - Chalk & Limestone Soils Emorsgate Seeds 4g/m²
	Relined Grassland (over seed were required) Seed Mix Name Seed Mix Supplier Density EH1 - Hedgerow Mix Emorsgate Seeds 4g/m²

Location Plan