
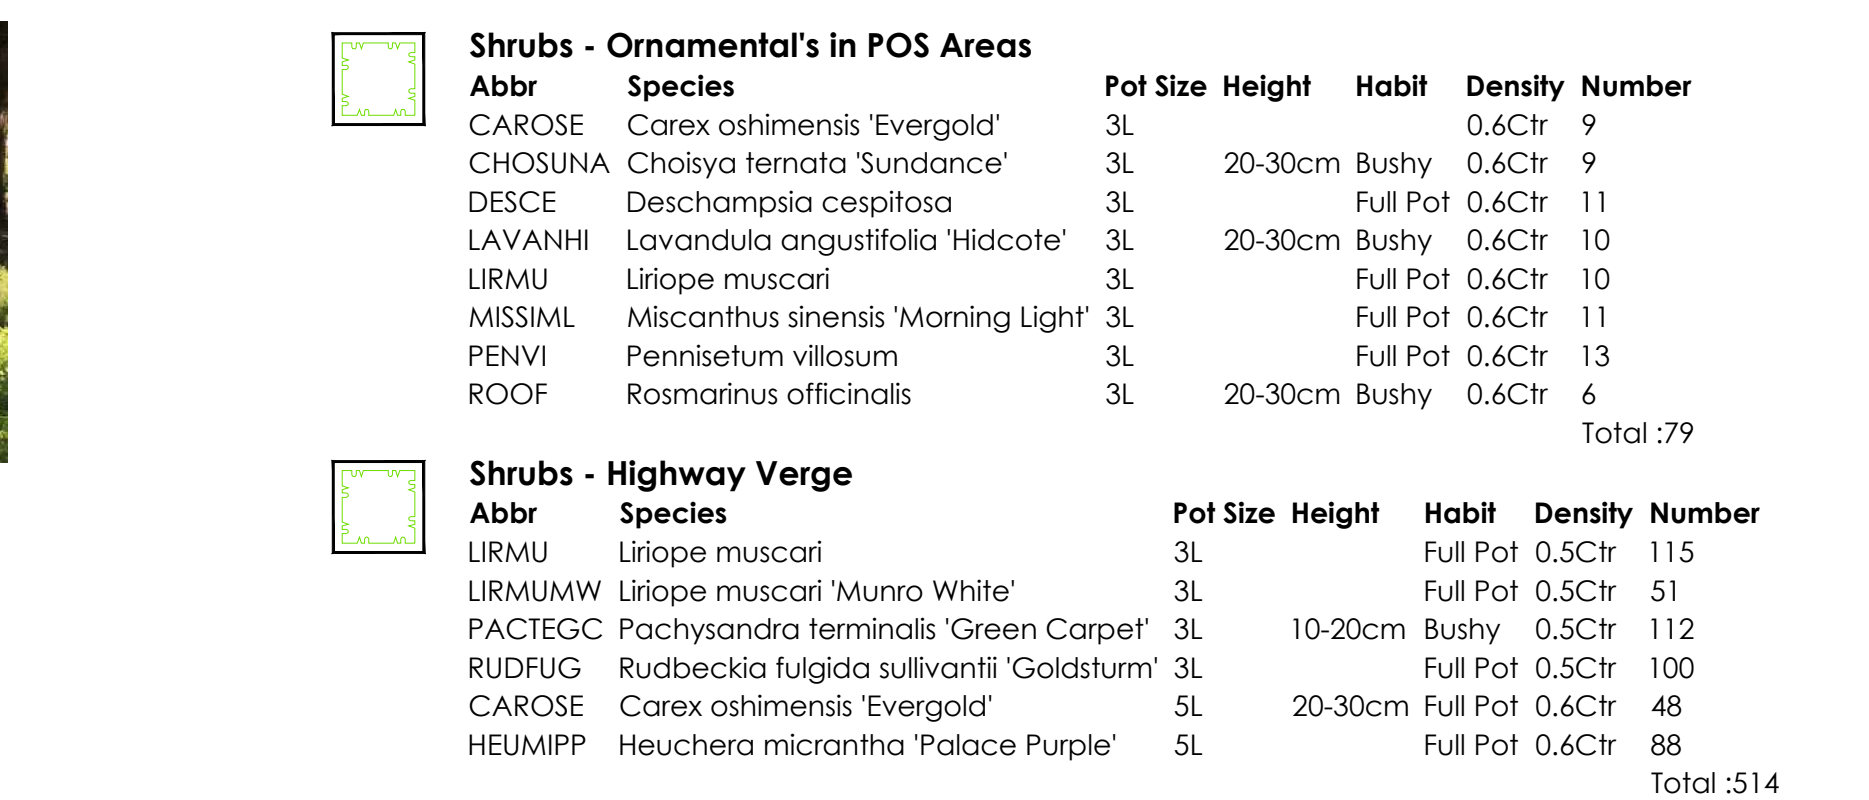
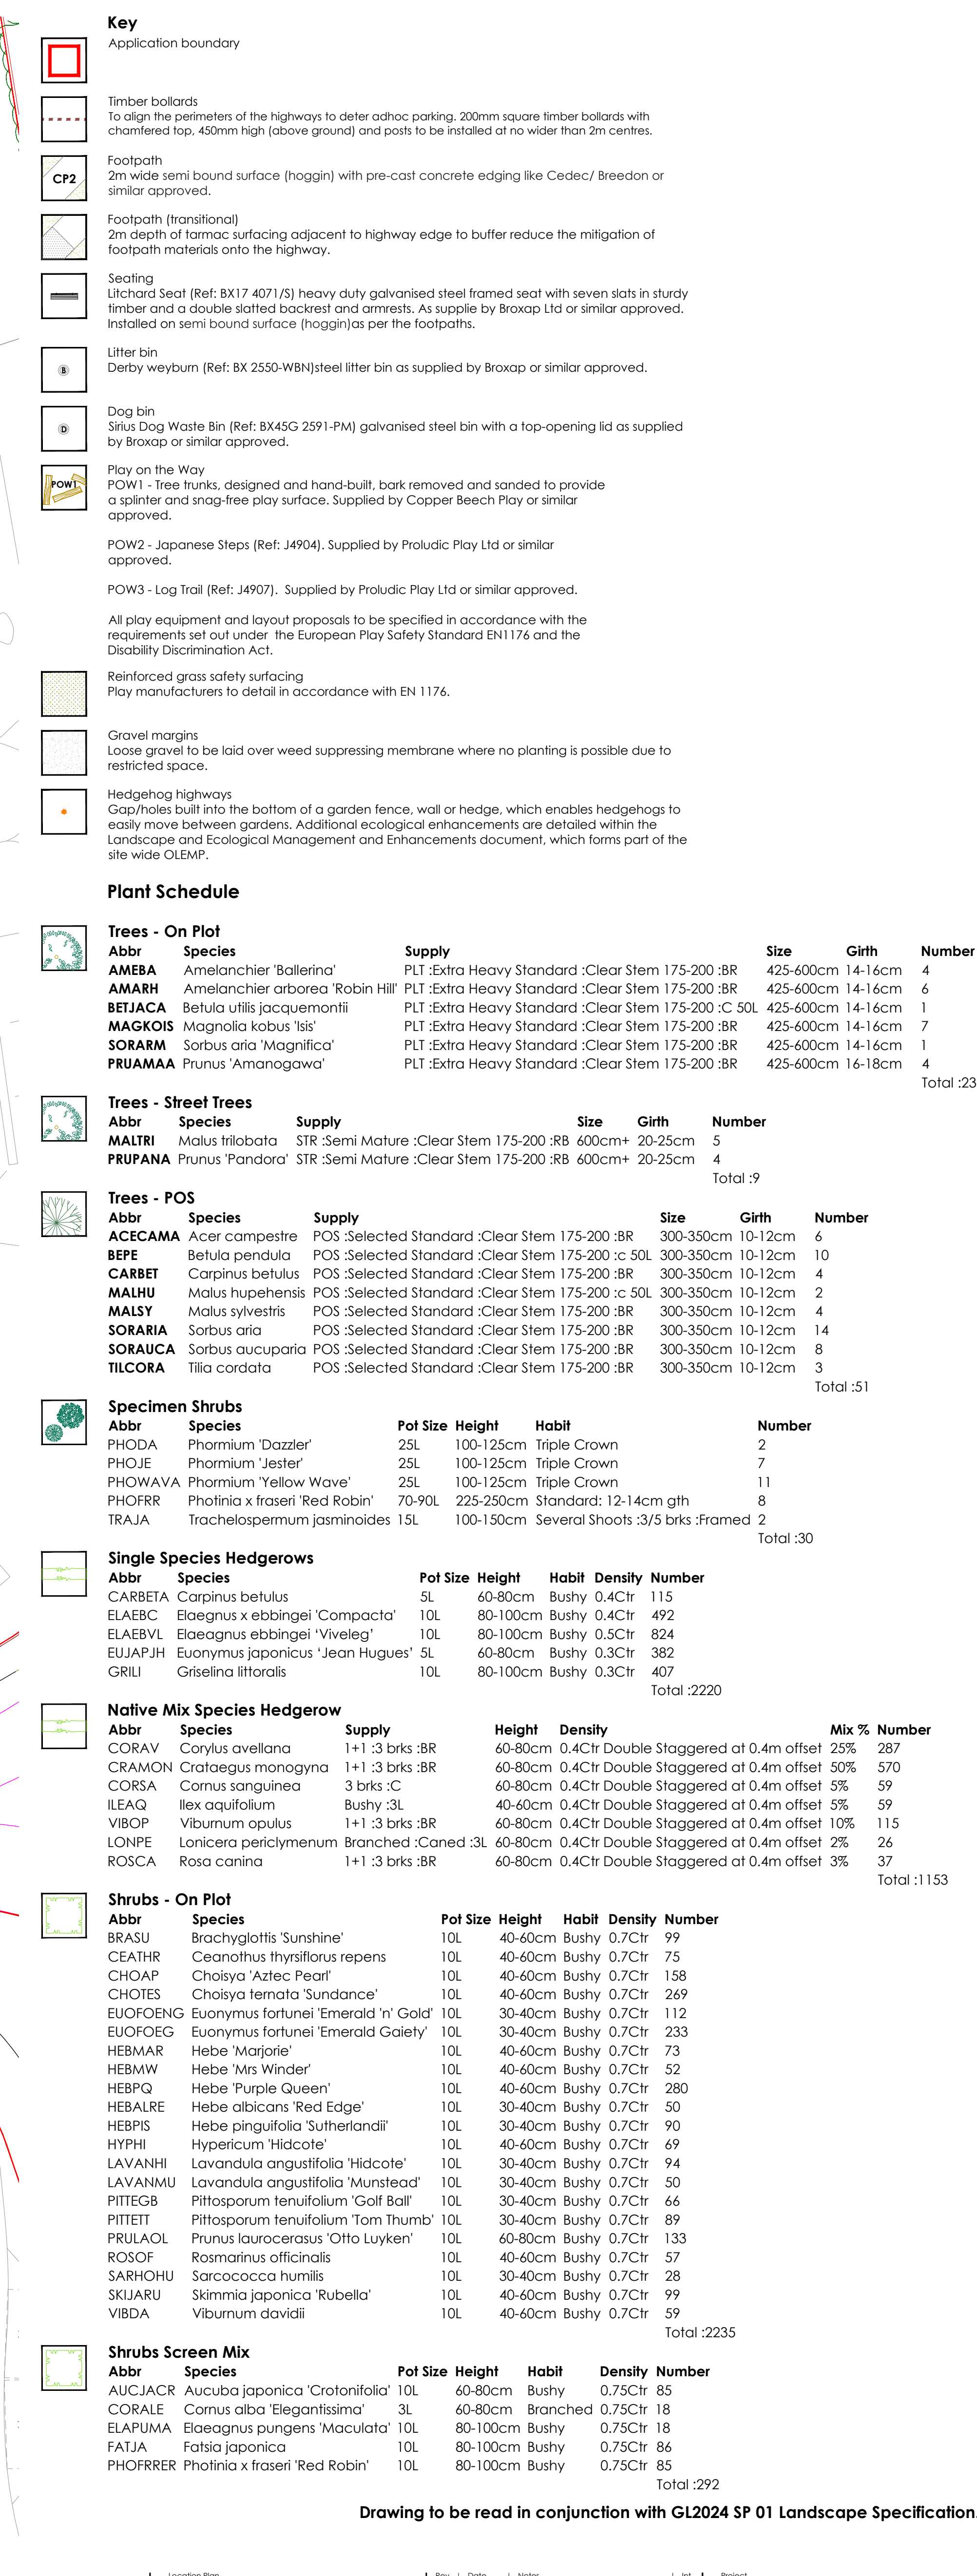


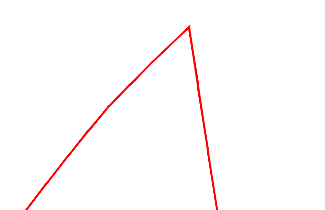

	Turf Areas Seed Mix Name Seed Mix Supplier Medallion turf Rolawn Ltd
	Amenity Grassland Areas Seed Mix Name Seed Mix Supplier Density EL1 - Flowering Lawn Mix Emorsgate Seeds 4g/m ²
	Amenity Meadow Areas Seed Mix Name Seed Mix Supplier Density EM6 - Chalk & Limestone Soils Emorsgate Seeds 4g/m ²
	Retained Grassland (over seed were required) Seed Mix Name Seed Mix Supplier Density EH1 - Hedgerow Mix Emorsgate Seeds 4g/m ²

	A	30/08/23	updated to the latest planning layout.	AL	Highover Farm, Hitchin,
	B	30/08/23	Application boundary and subdivision pattern adjusted.	AL	North Hertfordshire
	C	28/10/23	Tree species size revised.	JS	
	D	18/12/23	Updated to latest planning layout and LPA comments.	AL	
	E	24/02/24	updated to latest planning layout.	AL	
Drawing title On Plot Landscape Proposals David Wilson Homes - ph1 (Sheet 1 of 3) Notes PLANNING Client BDW North Thames Scale 1:250 @ A0 Date 19/05/2025 Drawn by AL Checked by HJ Reference GL2024 LP 10E golby+luck landscape architects					