


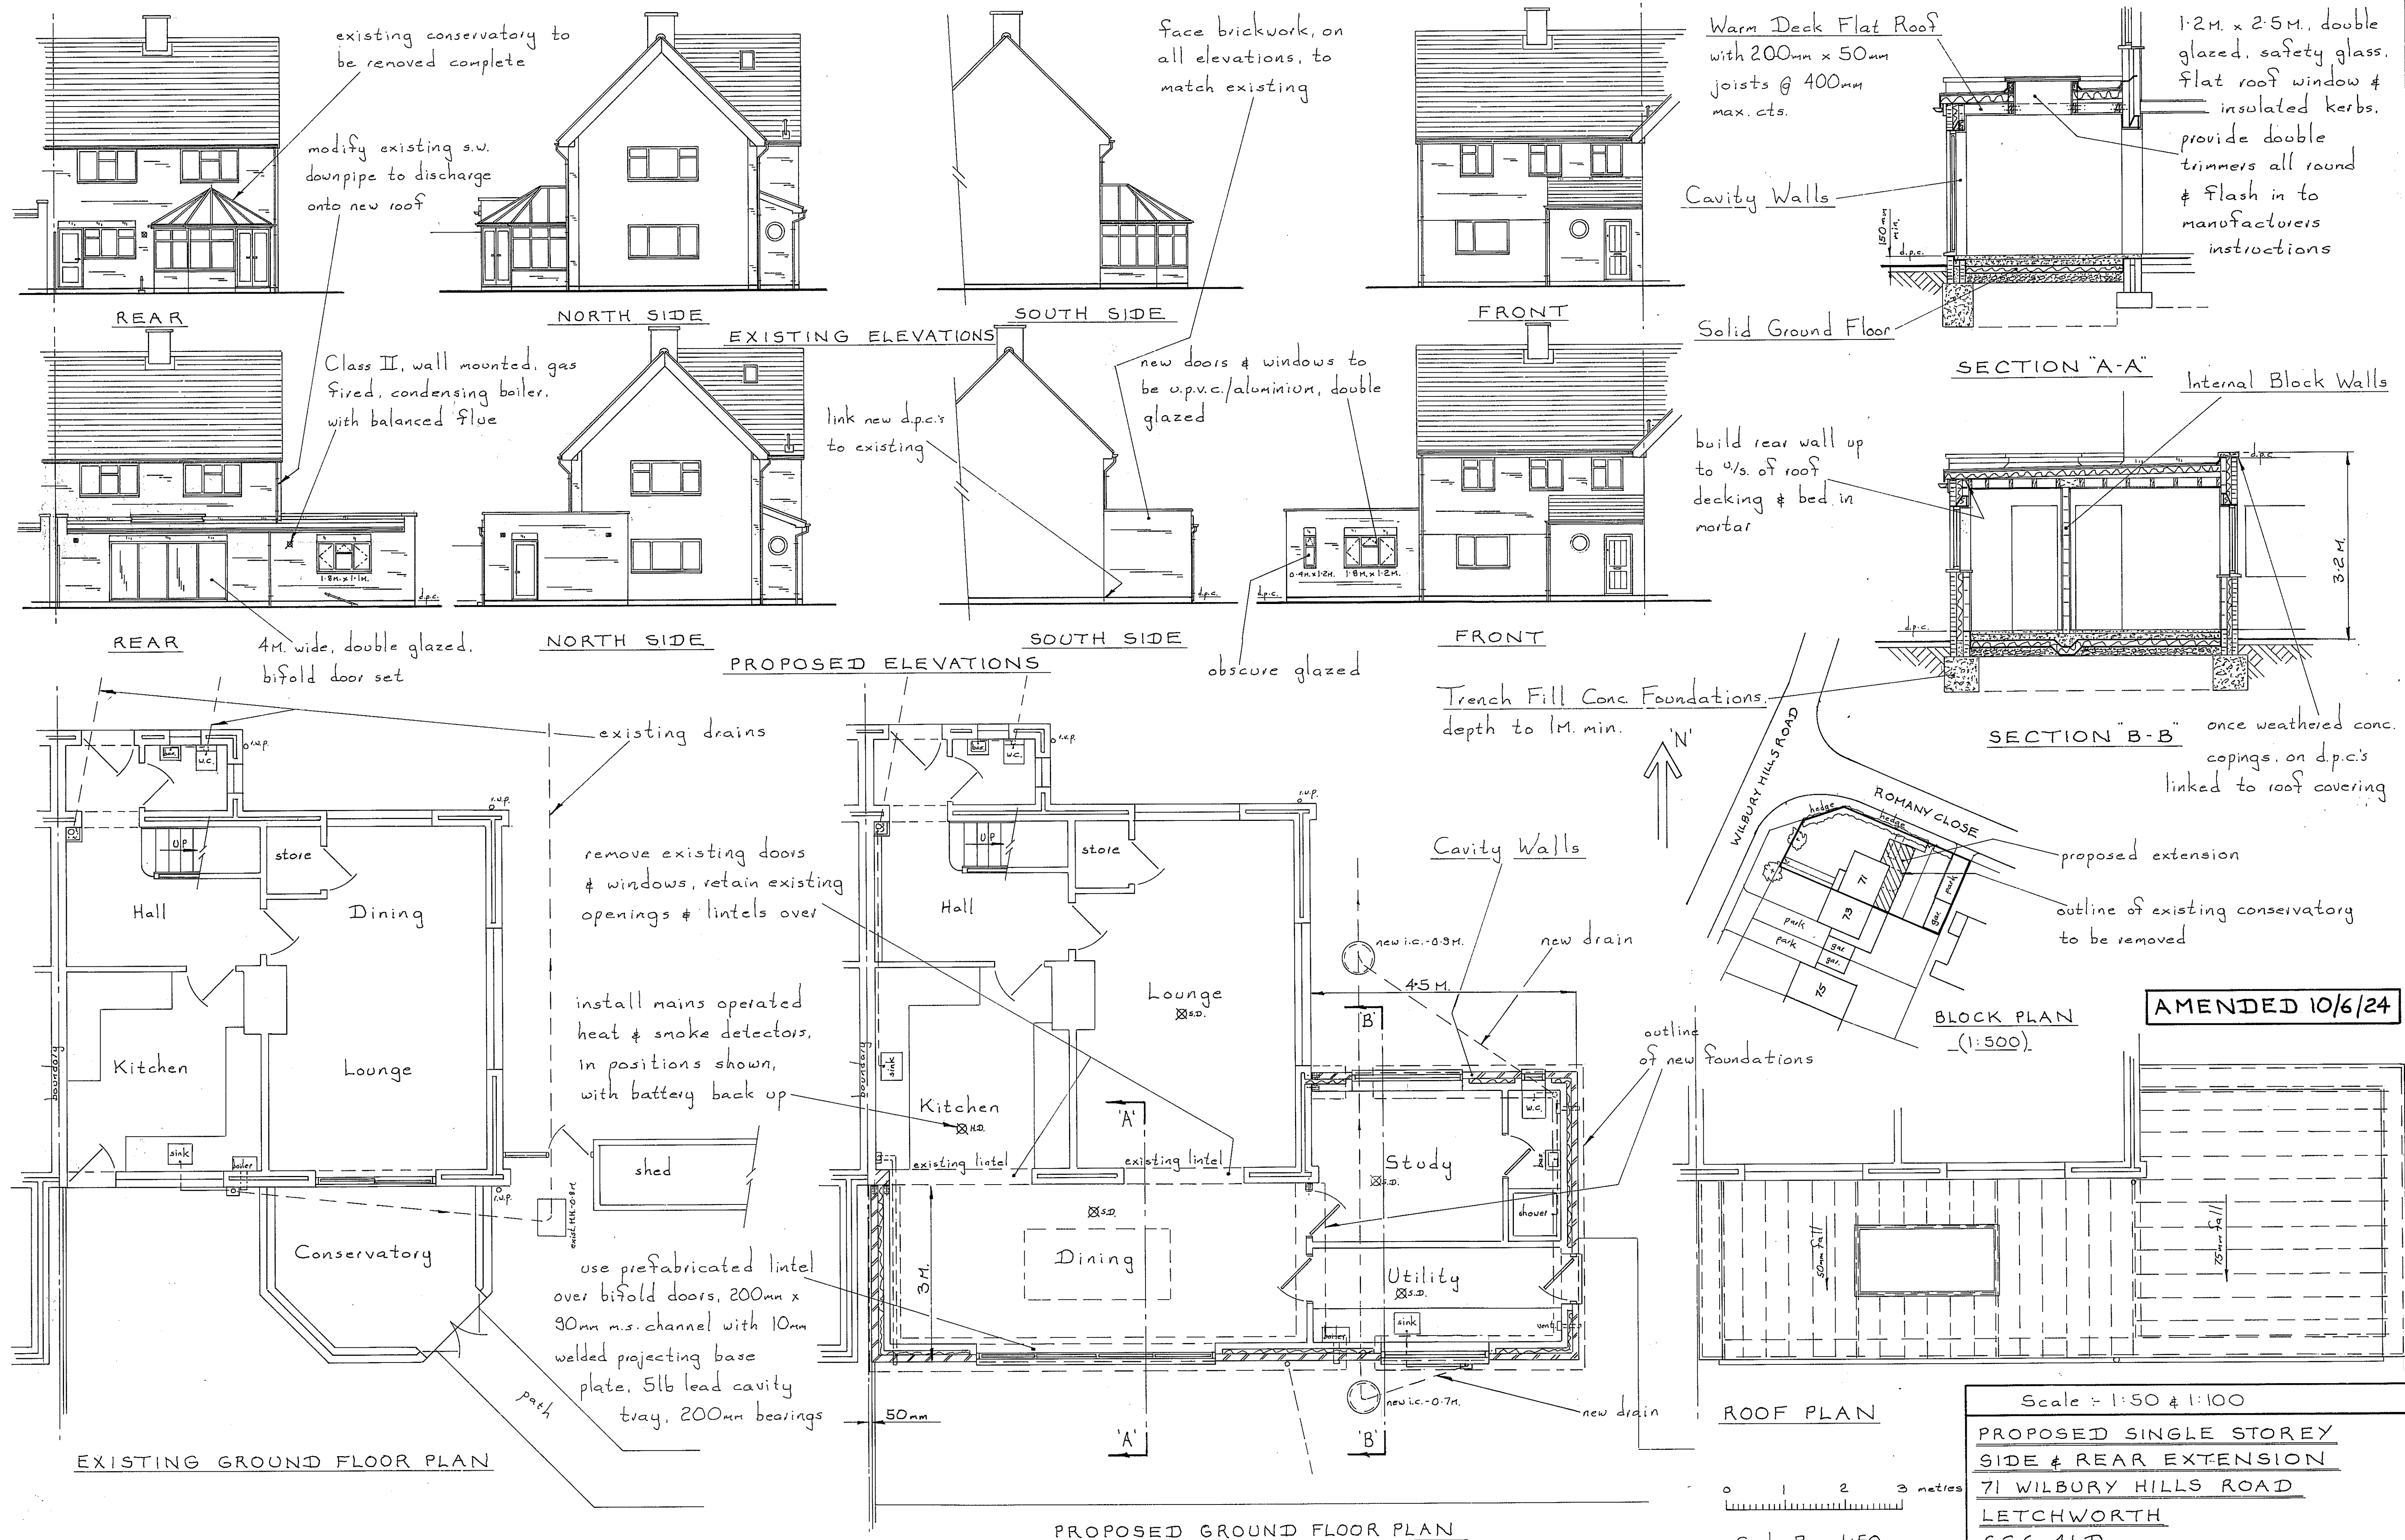

THIS DRAWING TO BE READ IN CONJUNCTION
WITH SEPARATE SPECIFICATION SHT'S.

AMENDED 10/6/24

ROOF PLAN

0 1 2 3 metres

Scale Bar 1:50

0 1 2 3 metres

Scale Bar 1:100

Scale - 1:50 & 1:100

PROPOSED SINGLE STOREY
SIDE & REAR EXTENSION
71 WILBURY HILLS ROAD
LETCWORTH
SG6 4LD

MR. M. HUCKETT MAY 2024
S.A.X.D.F. LTD. 01923 267322
EAST LODGE, ESSEX LANE, WD4 8PN.