


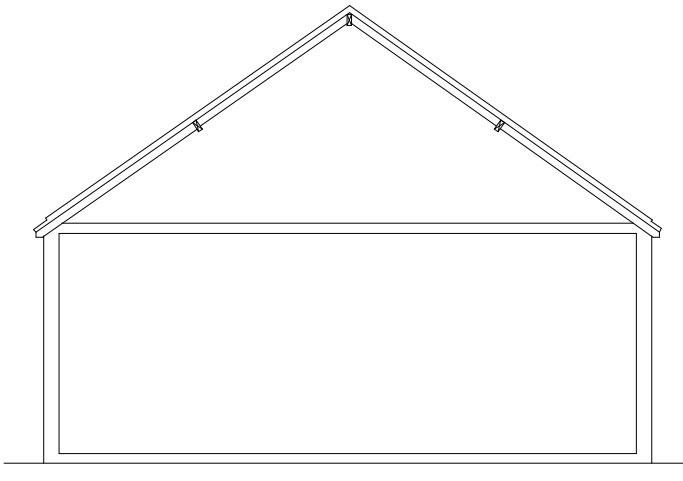
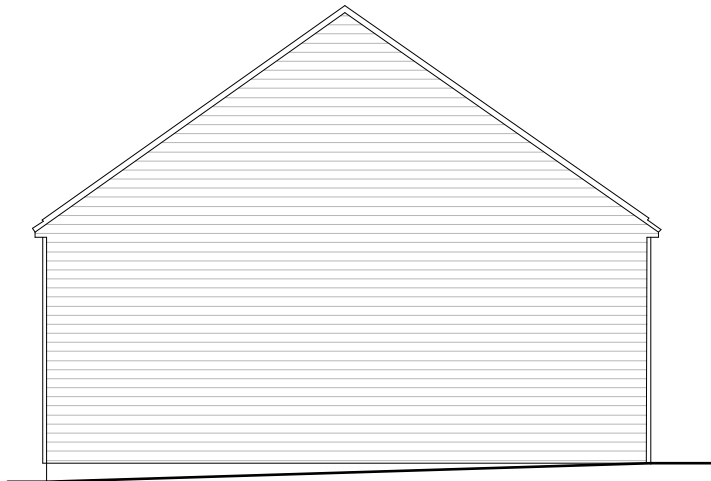
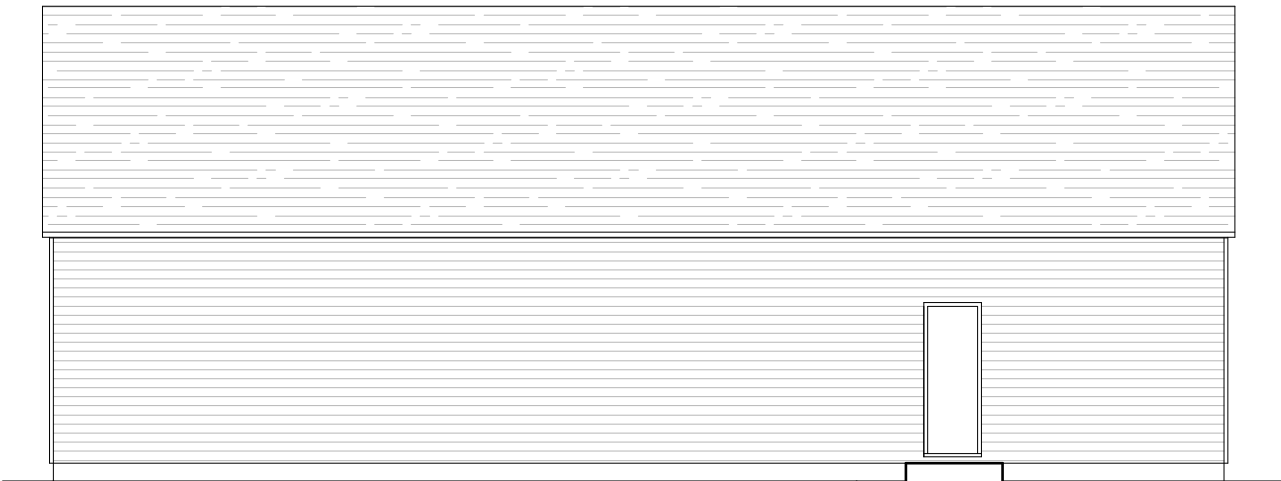


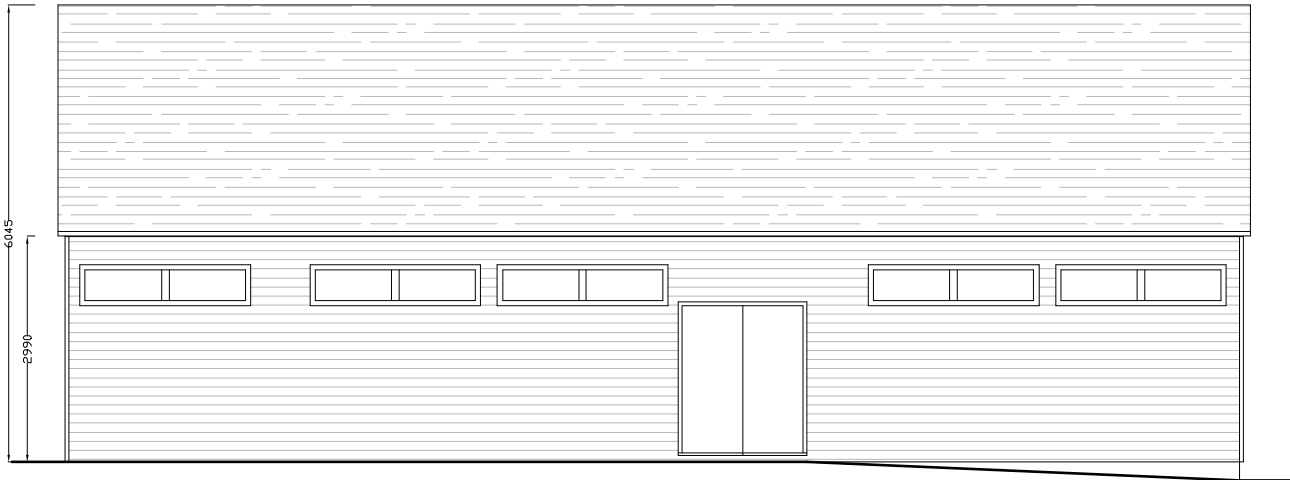

Schedule of Revisions:		
Rev:	Description:	Date:
X	X	X

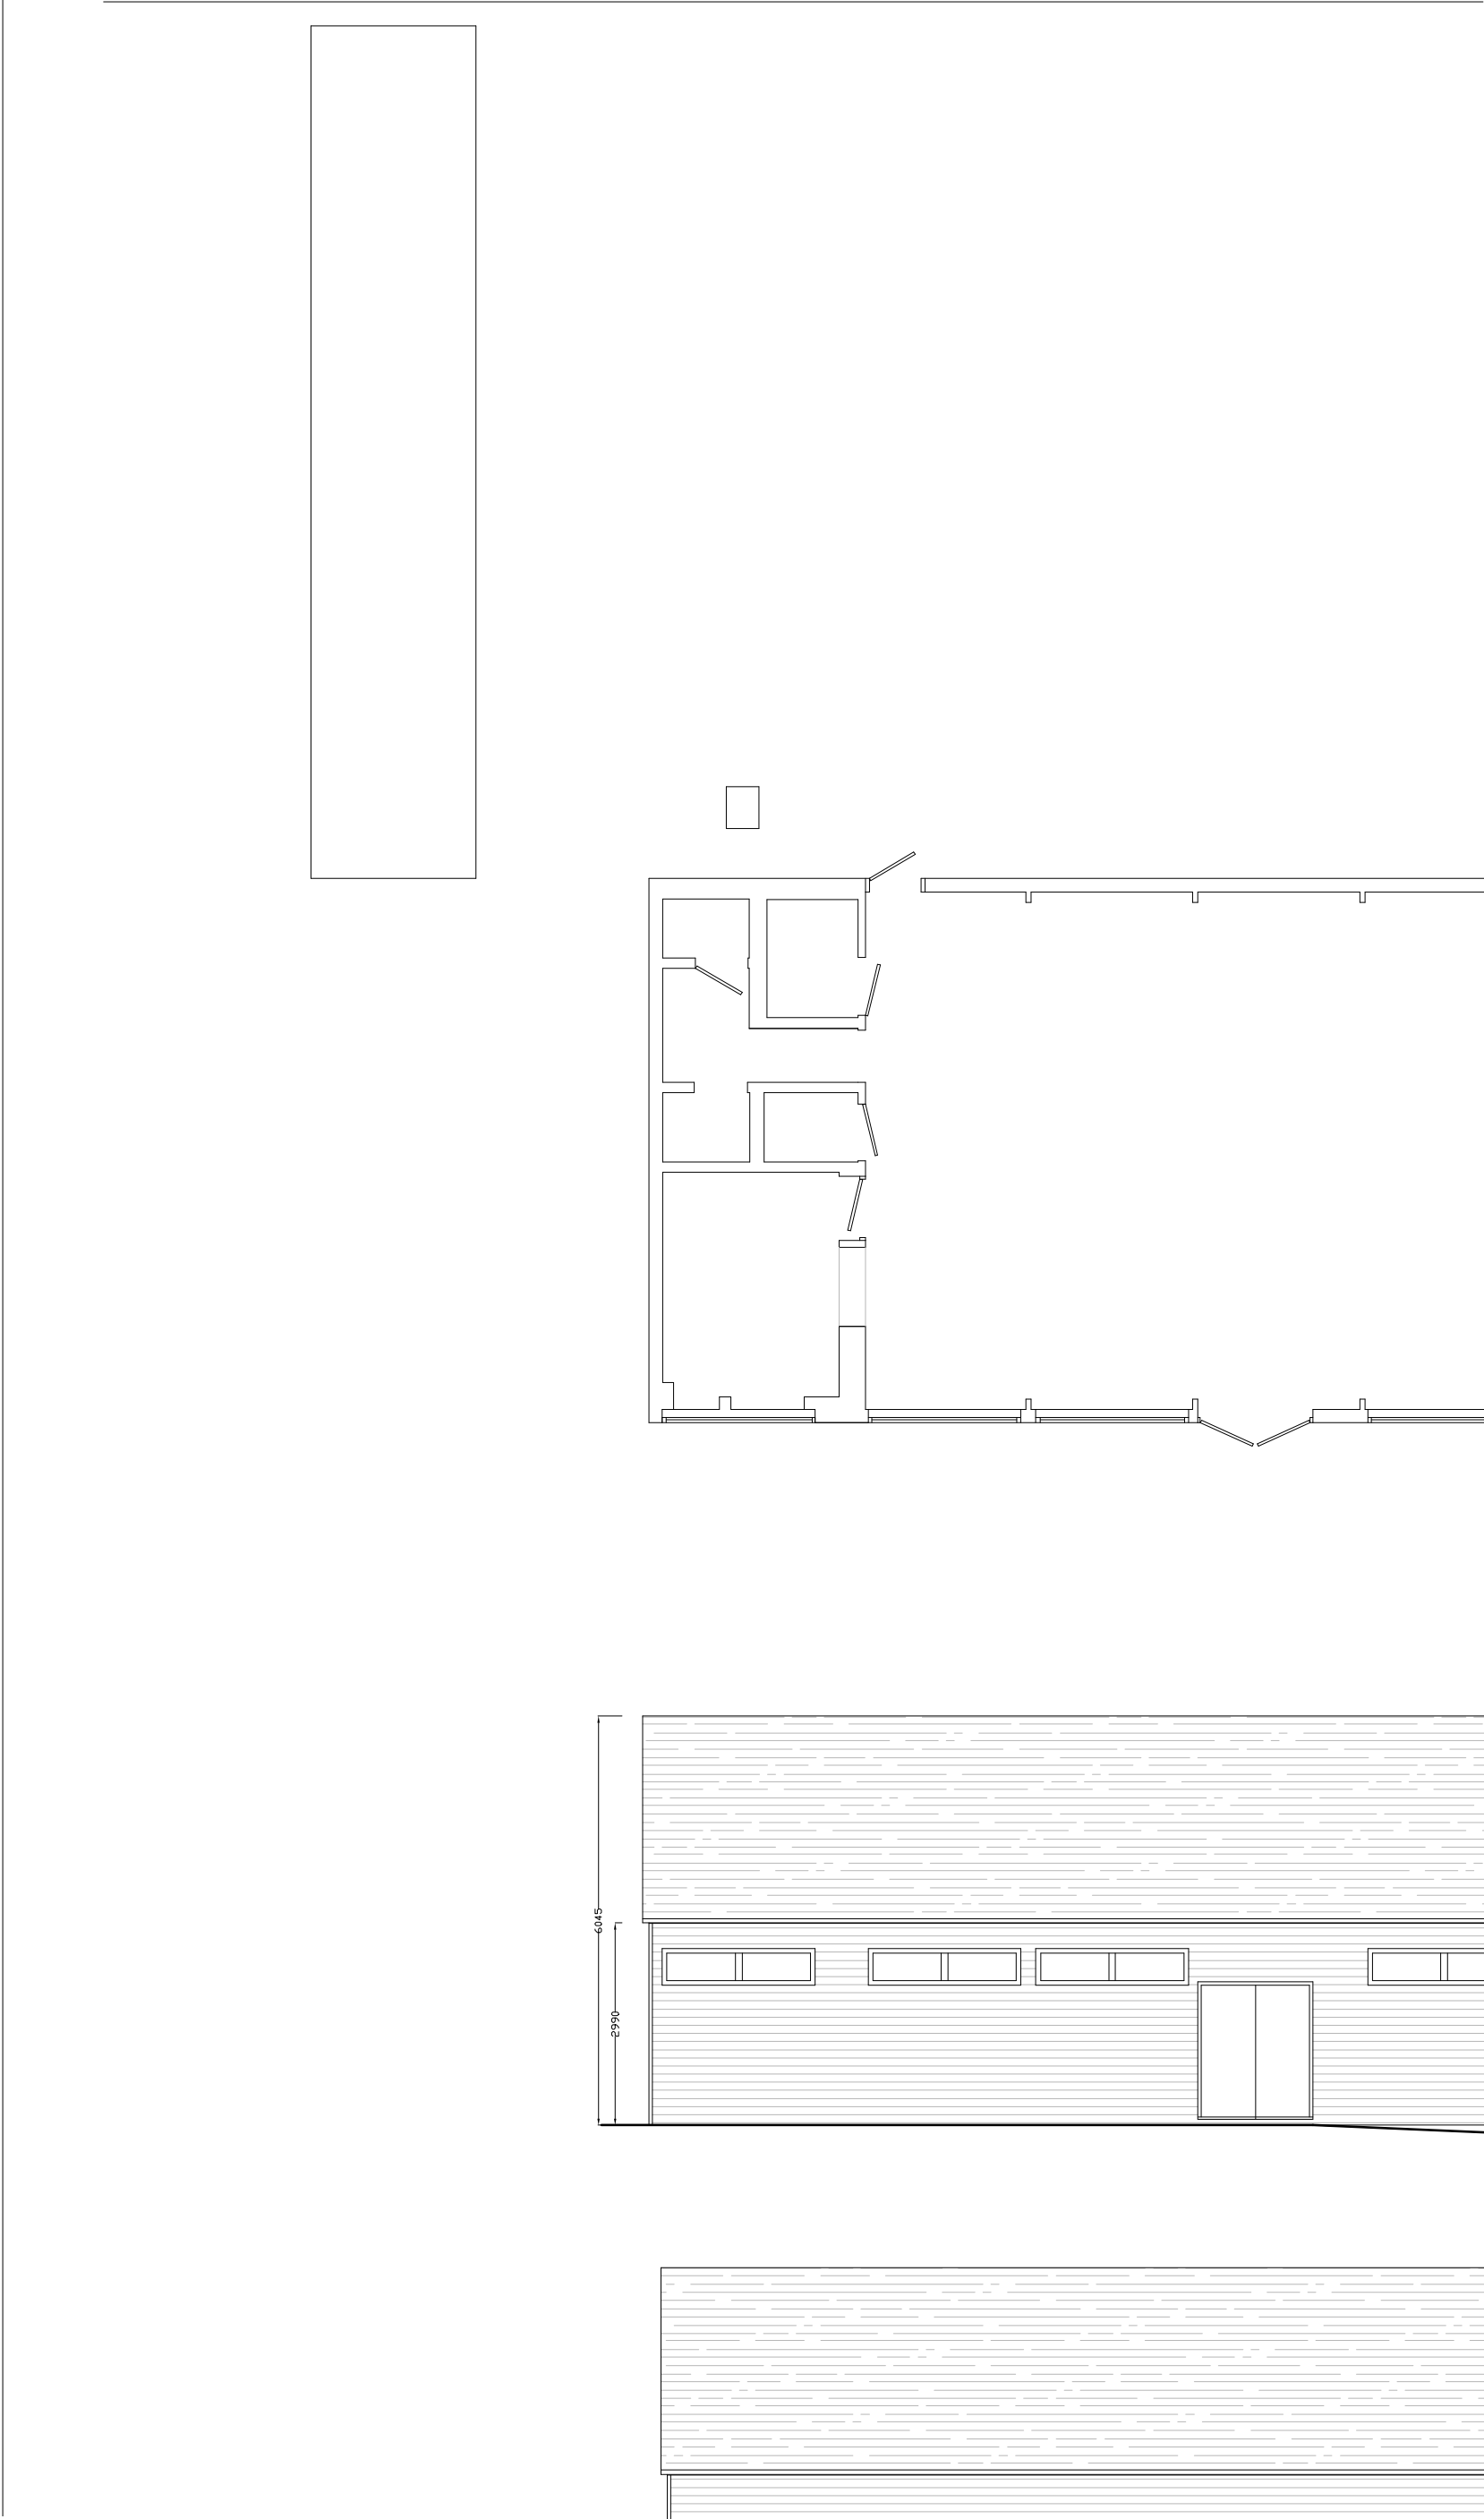

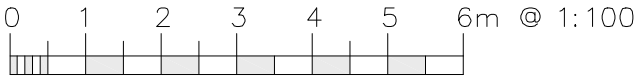

CANNON

Architectural Design Ltd.

36 Town Street, Thaxted, Dunmow, Essex, CM6 2LA

www.cannonad.co.uk
info@cannonad.co.uk
+44 (0)1799 334 113



Client:
Cordell

Project:
Barley Scout Hut

Drawing:
Plan and Elevations as Existing

Scale: As indicated @ A2	Scale: 1:100	
Date: X	Checked By:	Revision:
Drawing No: 268 - 02		

THIS DRAWING IS A COPYRIGHT
All dimension to be checked on site or in the worktop before work commences.
Only figured dimensions to be worked to. Any discrepancies to be reported to
CANNON Architectural Design Ltd.