


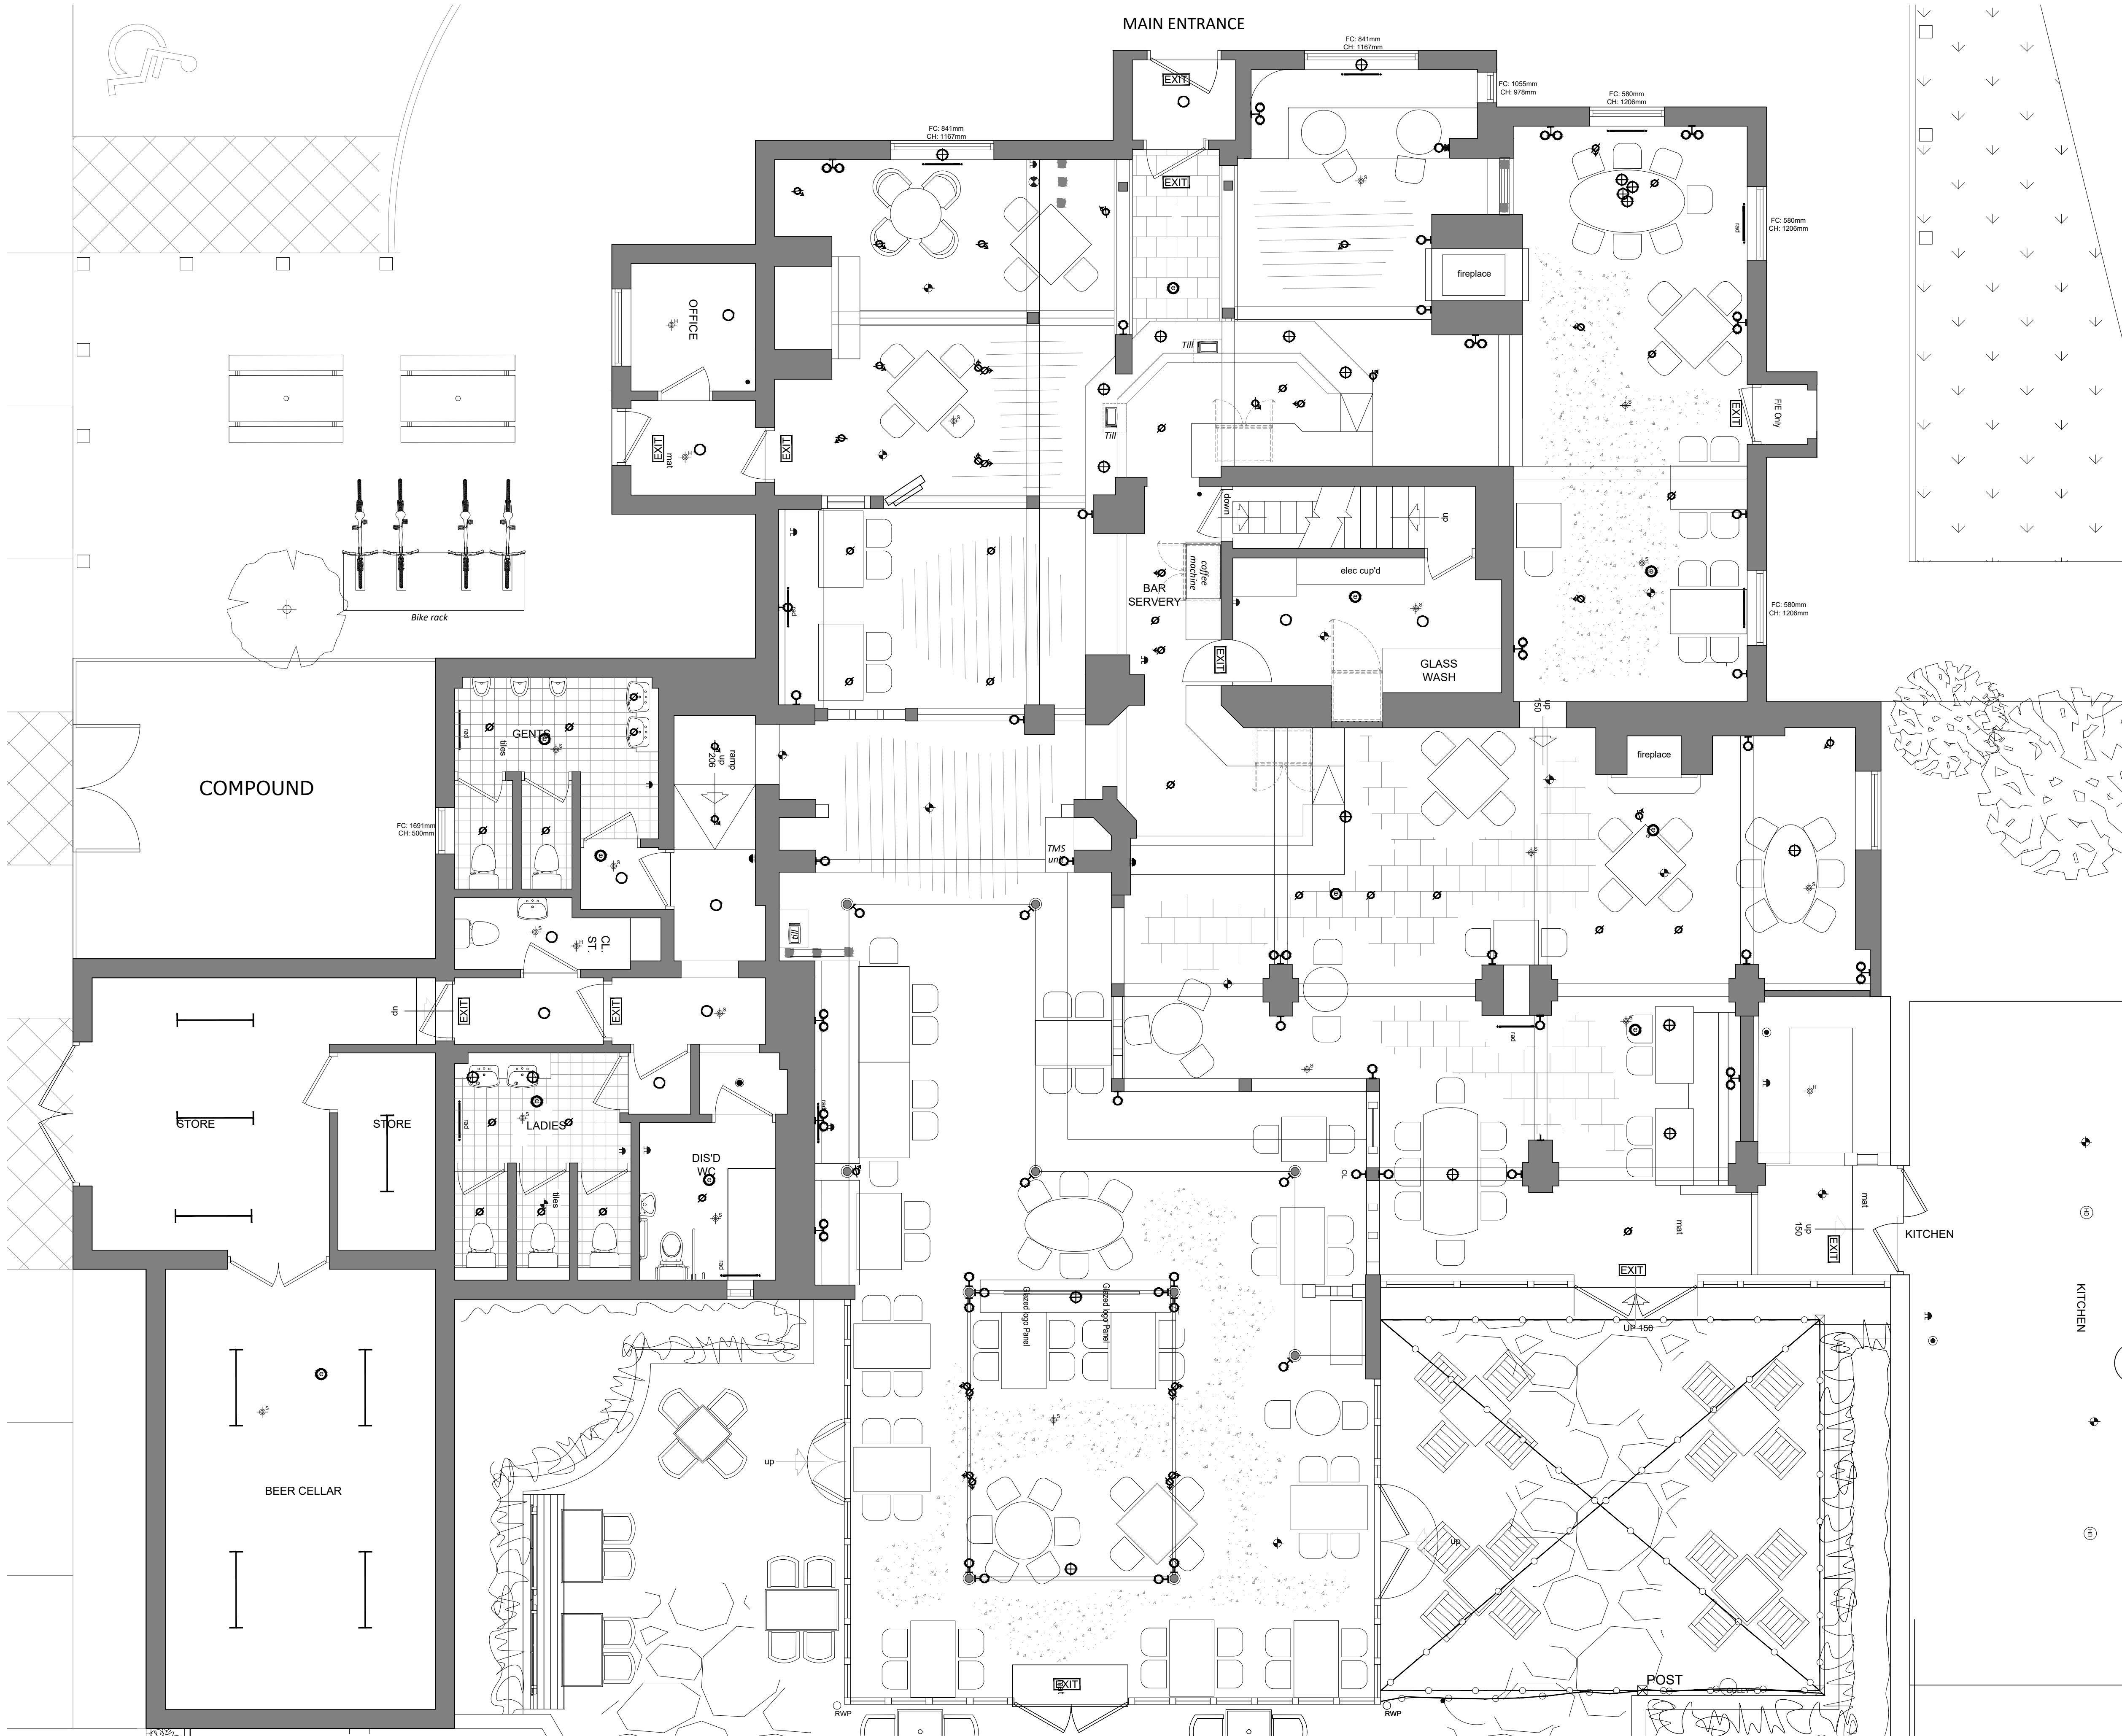

1:20 - 0 200mm 400mm 600mm 800mm 1000 1200 1400 1600 1800 2000

1:100 - 0 1m 2m 3m 4m 5m 6m 7m 8m 9m 10m

1:50 - 0 100mm 200mm 300mm 400mm 500mm

1:5 - 0 1m 2m 3m 4m 5m 500mm


NOTE: Do not scale dimensions from this drawing. If in doubt refer to JS Design.

This drawing remains the copyright of the JS Design Partnership alone all materials specified must be used in accordance with the manufacturers recommendations and all relevant current codes of practice.

Rev.	Description	Date:

Schedule of areas & covers.

EXISTING	
Bar	- 39 m2
Dining	- 126 m2
Servary	- 19 m2
WC's	- 30 m2
Internal Covers	
Dining	- 127
Bar	- 24
External Covers	
Rear terrace	- 184
Front terrace	- 36

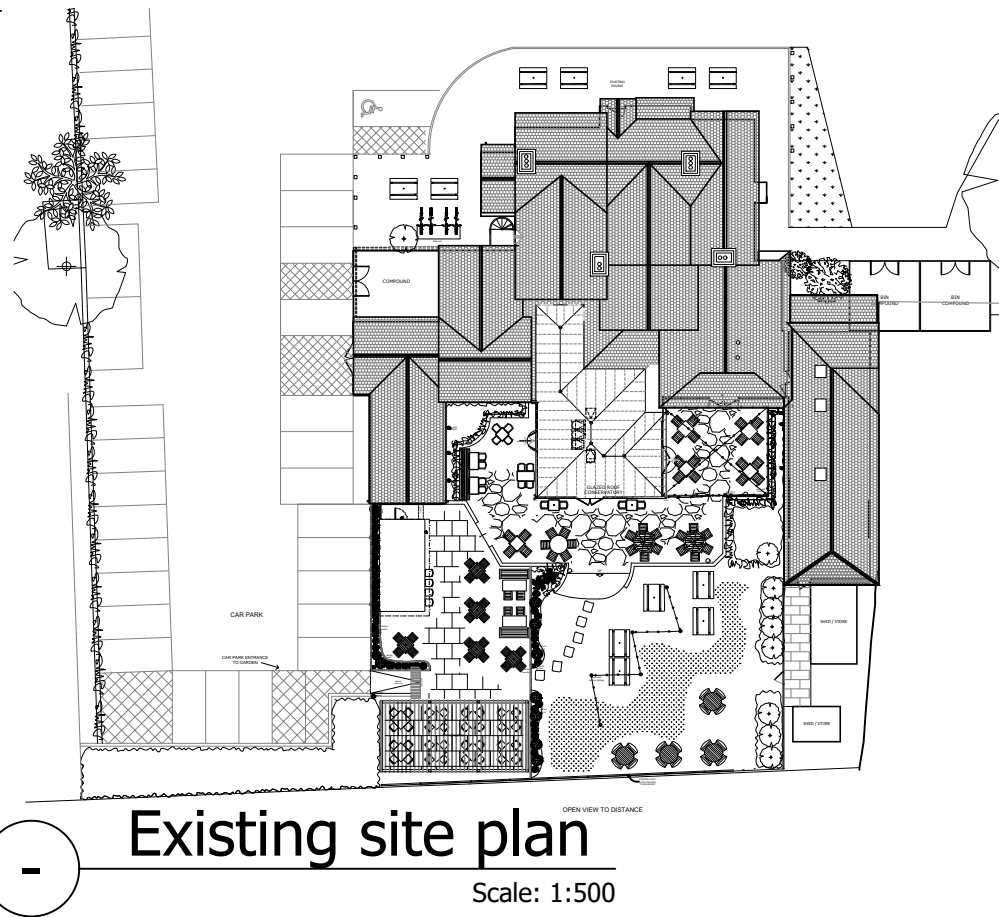

CDM 2015:
Under the CDM regulations there are no significant design risks.

JSDESIGN
PARTNERSHIP LLP

T: 01274 530022
E: info@jsdesignpartnership.co.uk
Unit 5, Peel House, 2 Taunton Street, Shipley Bradford, BD18 3NA.
The partnership is a limited liability partnership registered in UK 082011

Client:
GREENE KING

Project:
GREEN MAN
5 HIGH STREET,
HITCHIN
SG5 3AR

Title:
EXISTING PLAN

Drawing No: 9319-01-01	Rev: 1	Date: 18.11.25	Drawn By: JA	Checked: FP	Scale @ A1: 1:50& 1:1250
---------------------------	-----------	-------------------	-----------------	----------------	--------------------------------