



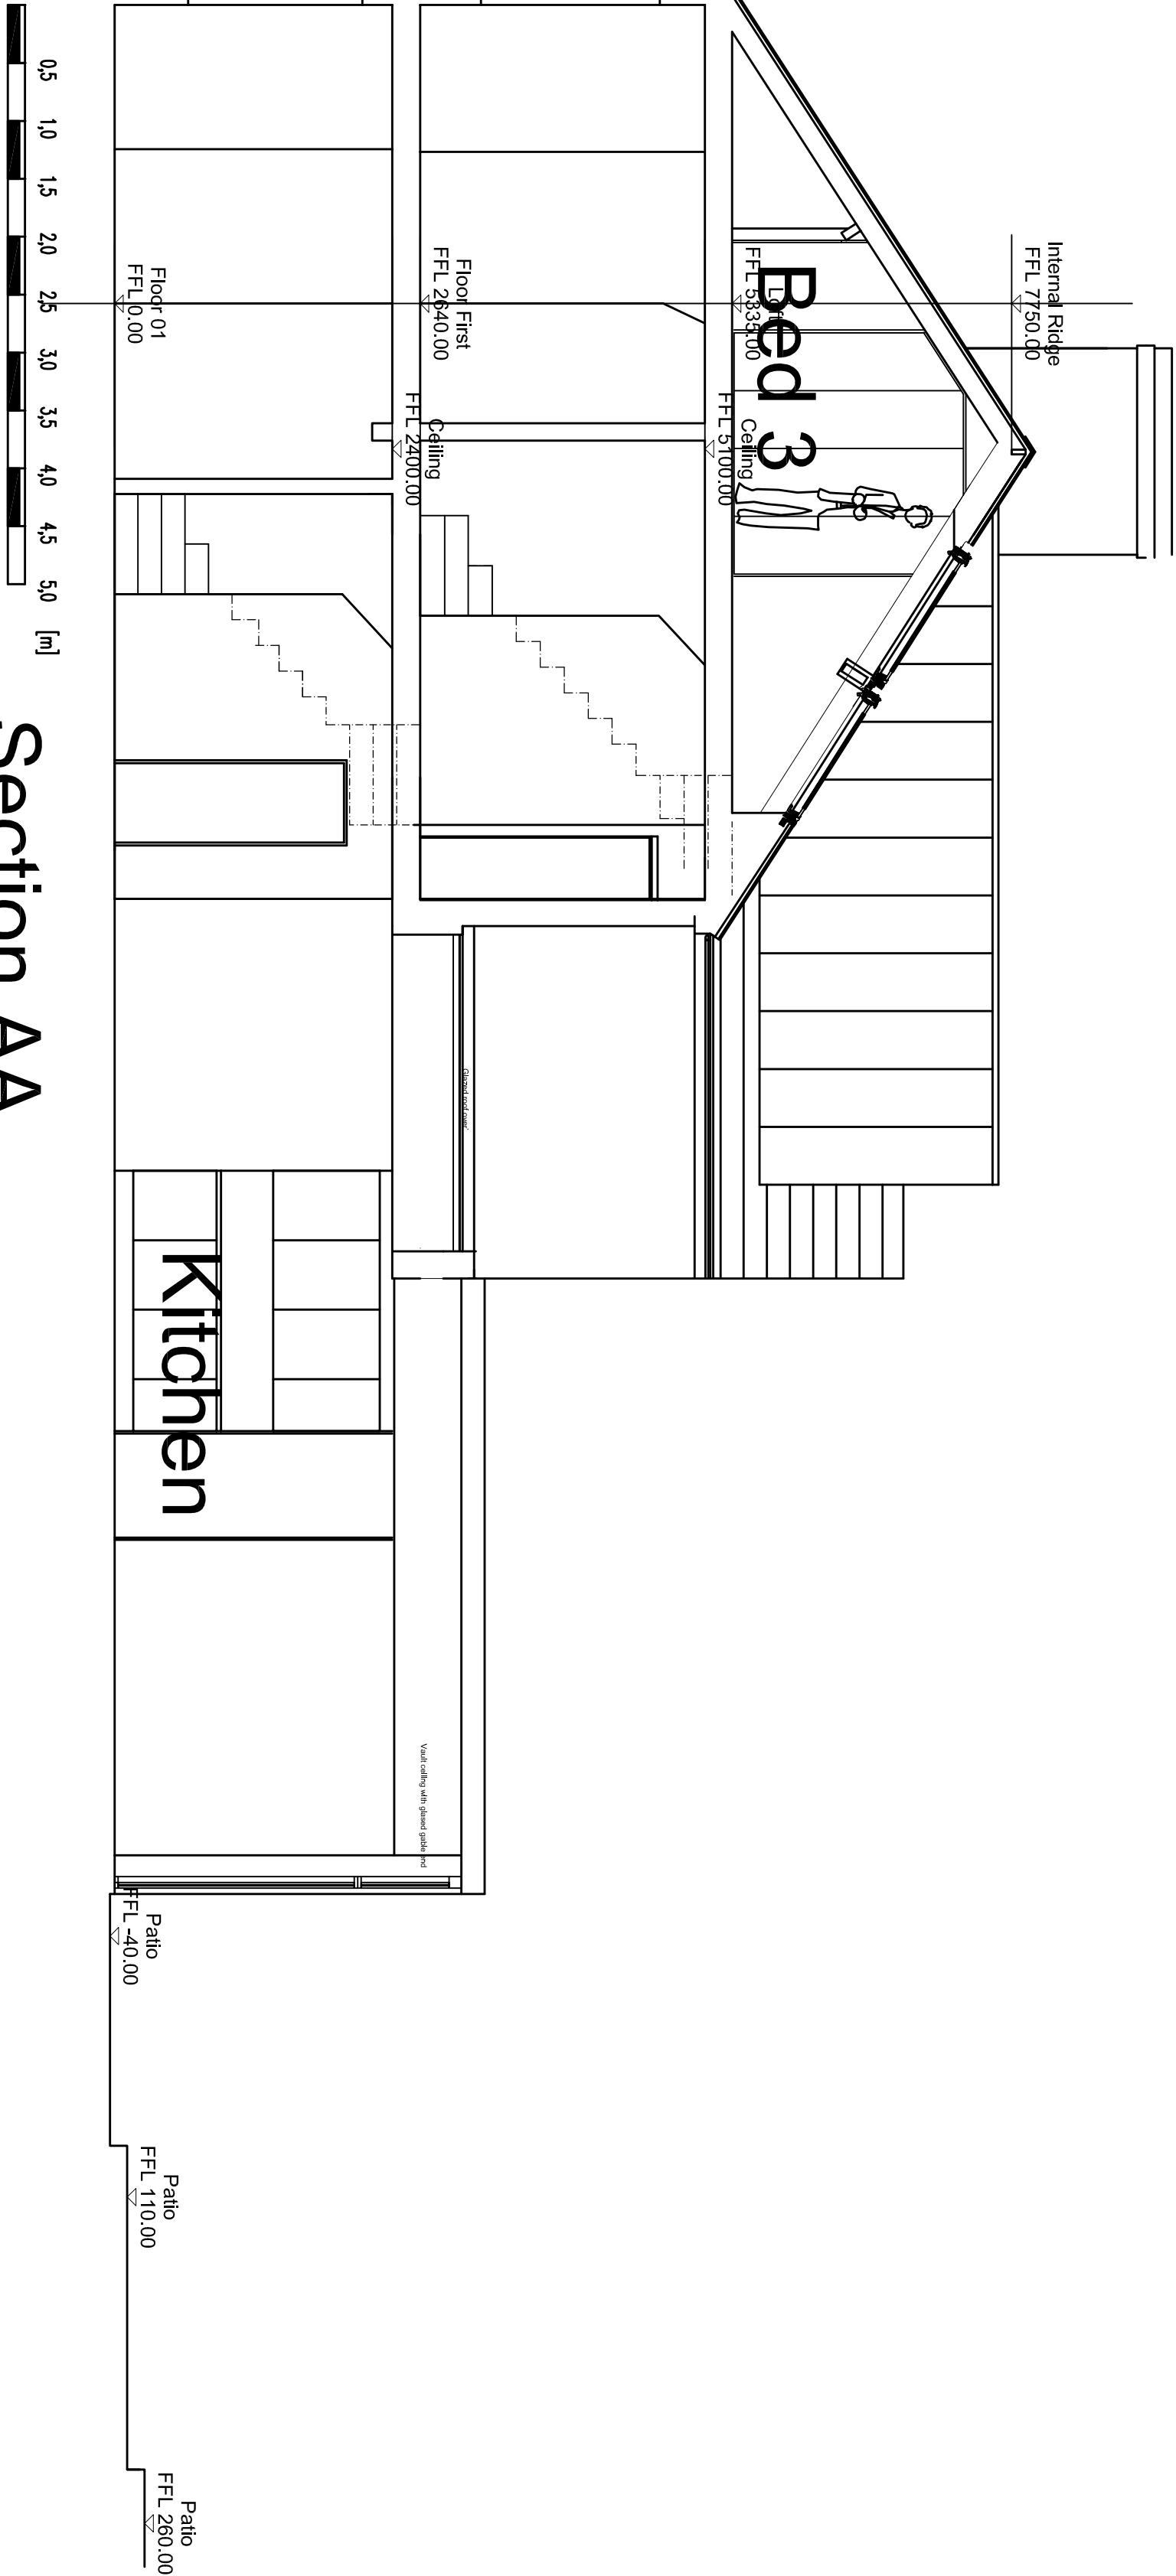

Section AA

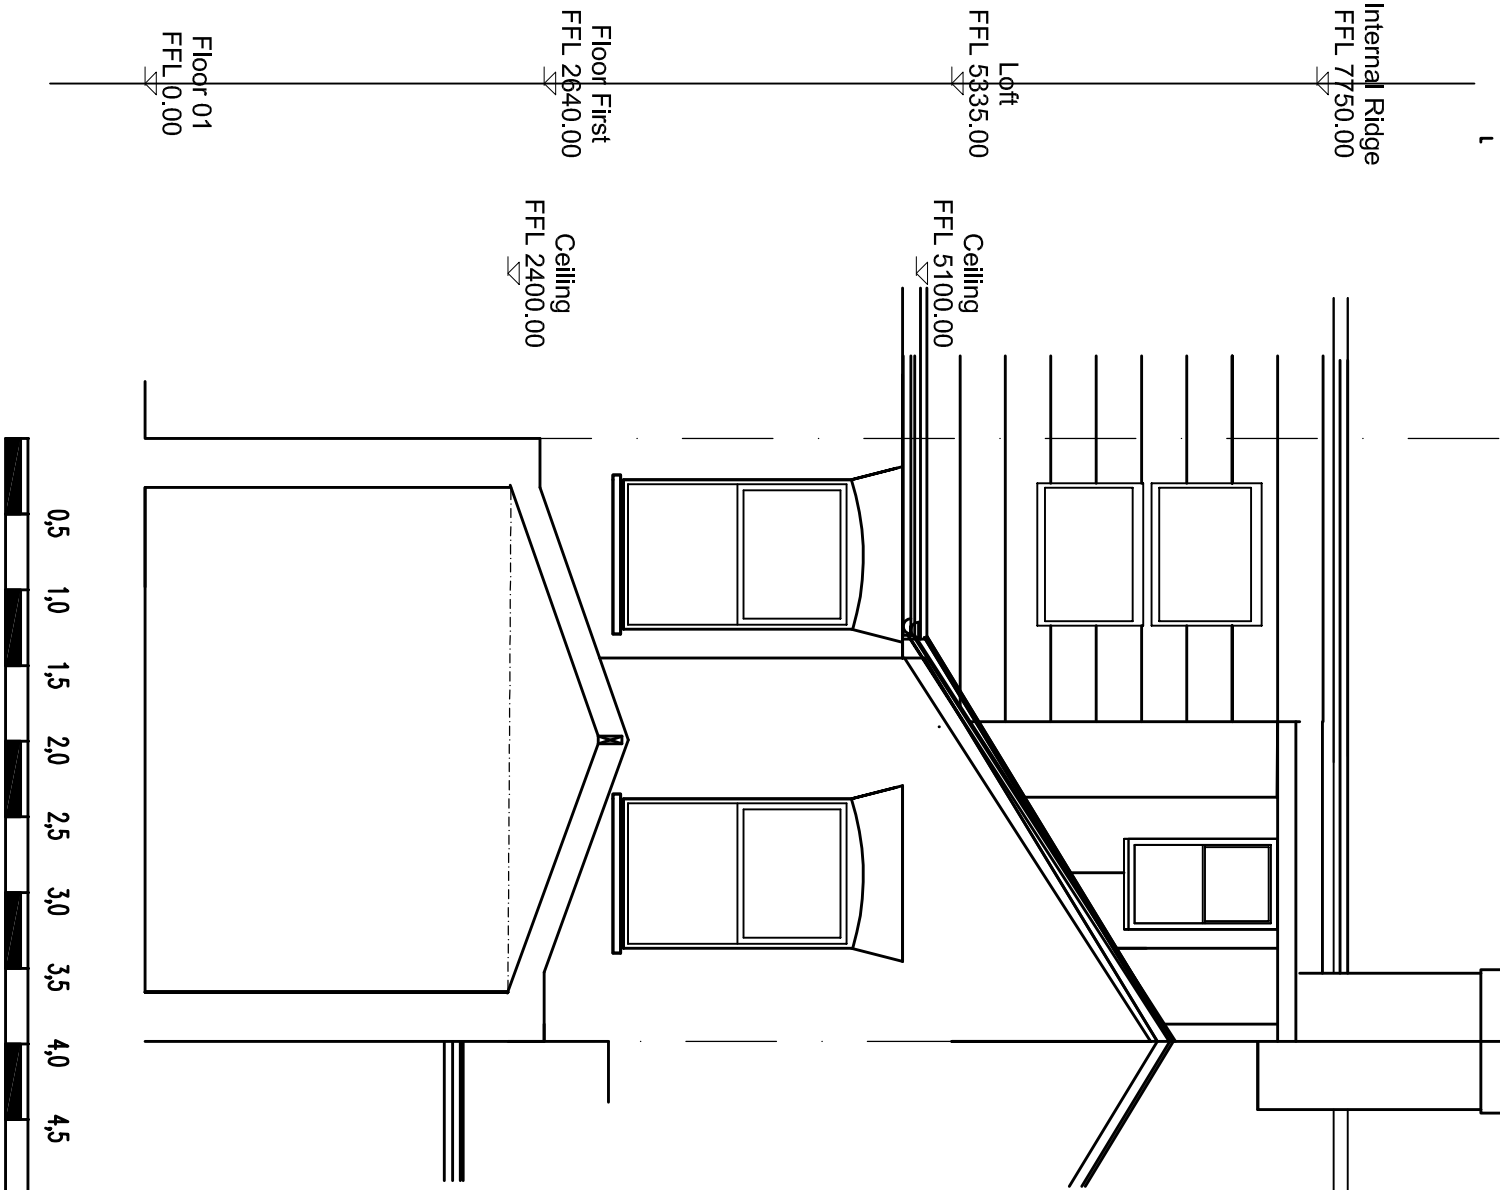

Section BB

REV	DESCRIPTION	DATE	DRAWN	AUTH	REV	DESCRIPTION	DATE	DRAWN	AUTH
P03	Submitted for Planning	01.02.2024	AMO	RB					
P04	Levels Added for Planning	13.02.2025	AMO	RB					