


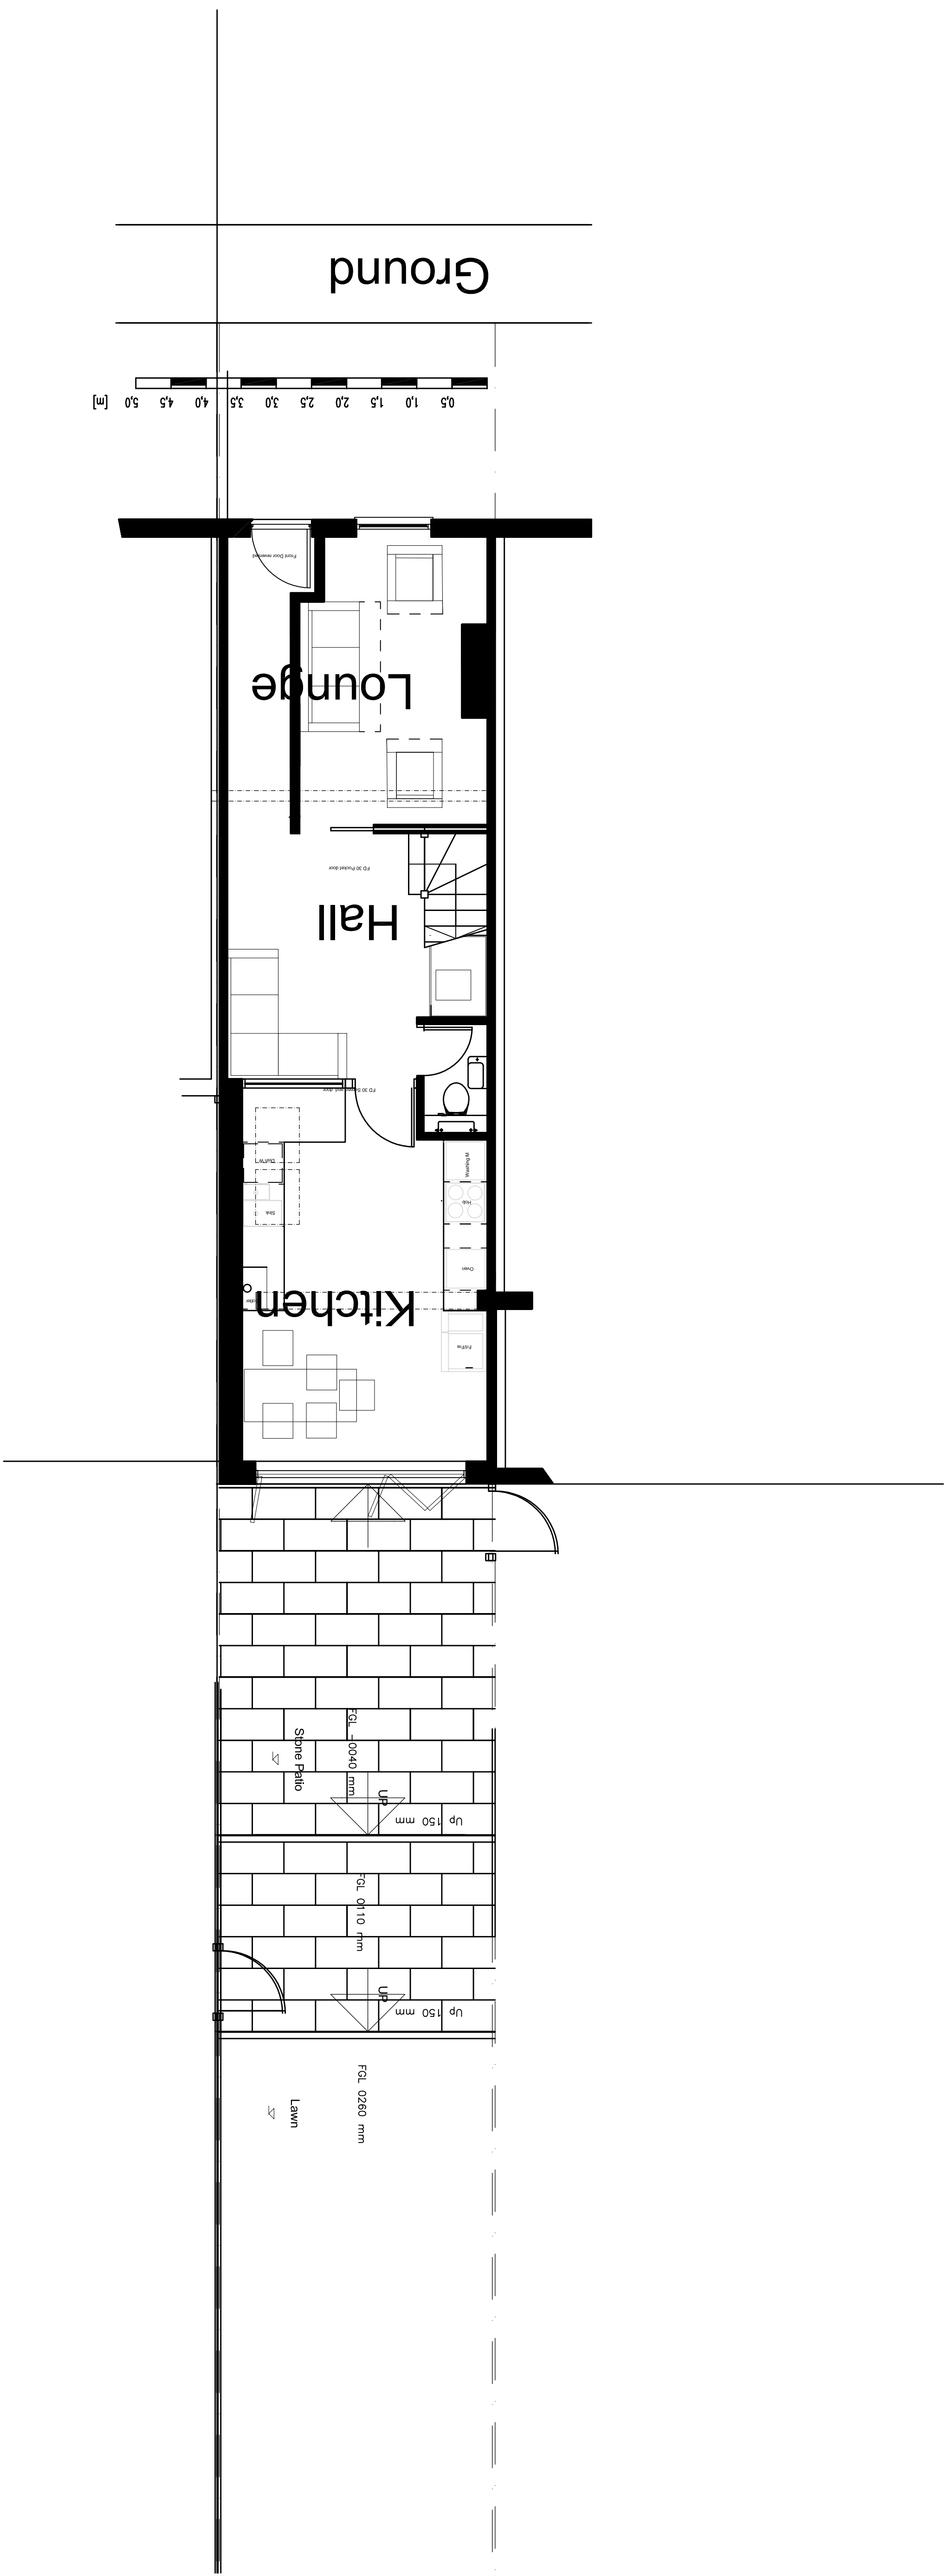

REV	DESCRIPTION	DATE	DRAWN	AUTH	REV	DESCRIPTION	DATE	DRAWN	AUTH	Do not scale from the drawing, work to figured dimensions only. All dimensions are to be checked on site. For the avoidance of any doubt, all dimensions are measured to wall structure and not finishes unless otherwise stated.	
P13	Submitted for Planning	30.01.2024	AMO	RB							
P05	Ground Extension reduce by 2850 in depth	01.05.2026	AMO	RB							
					</						