


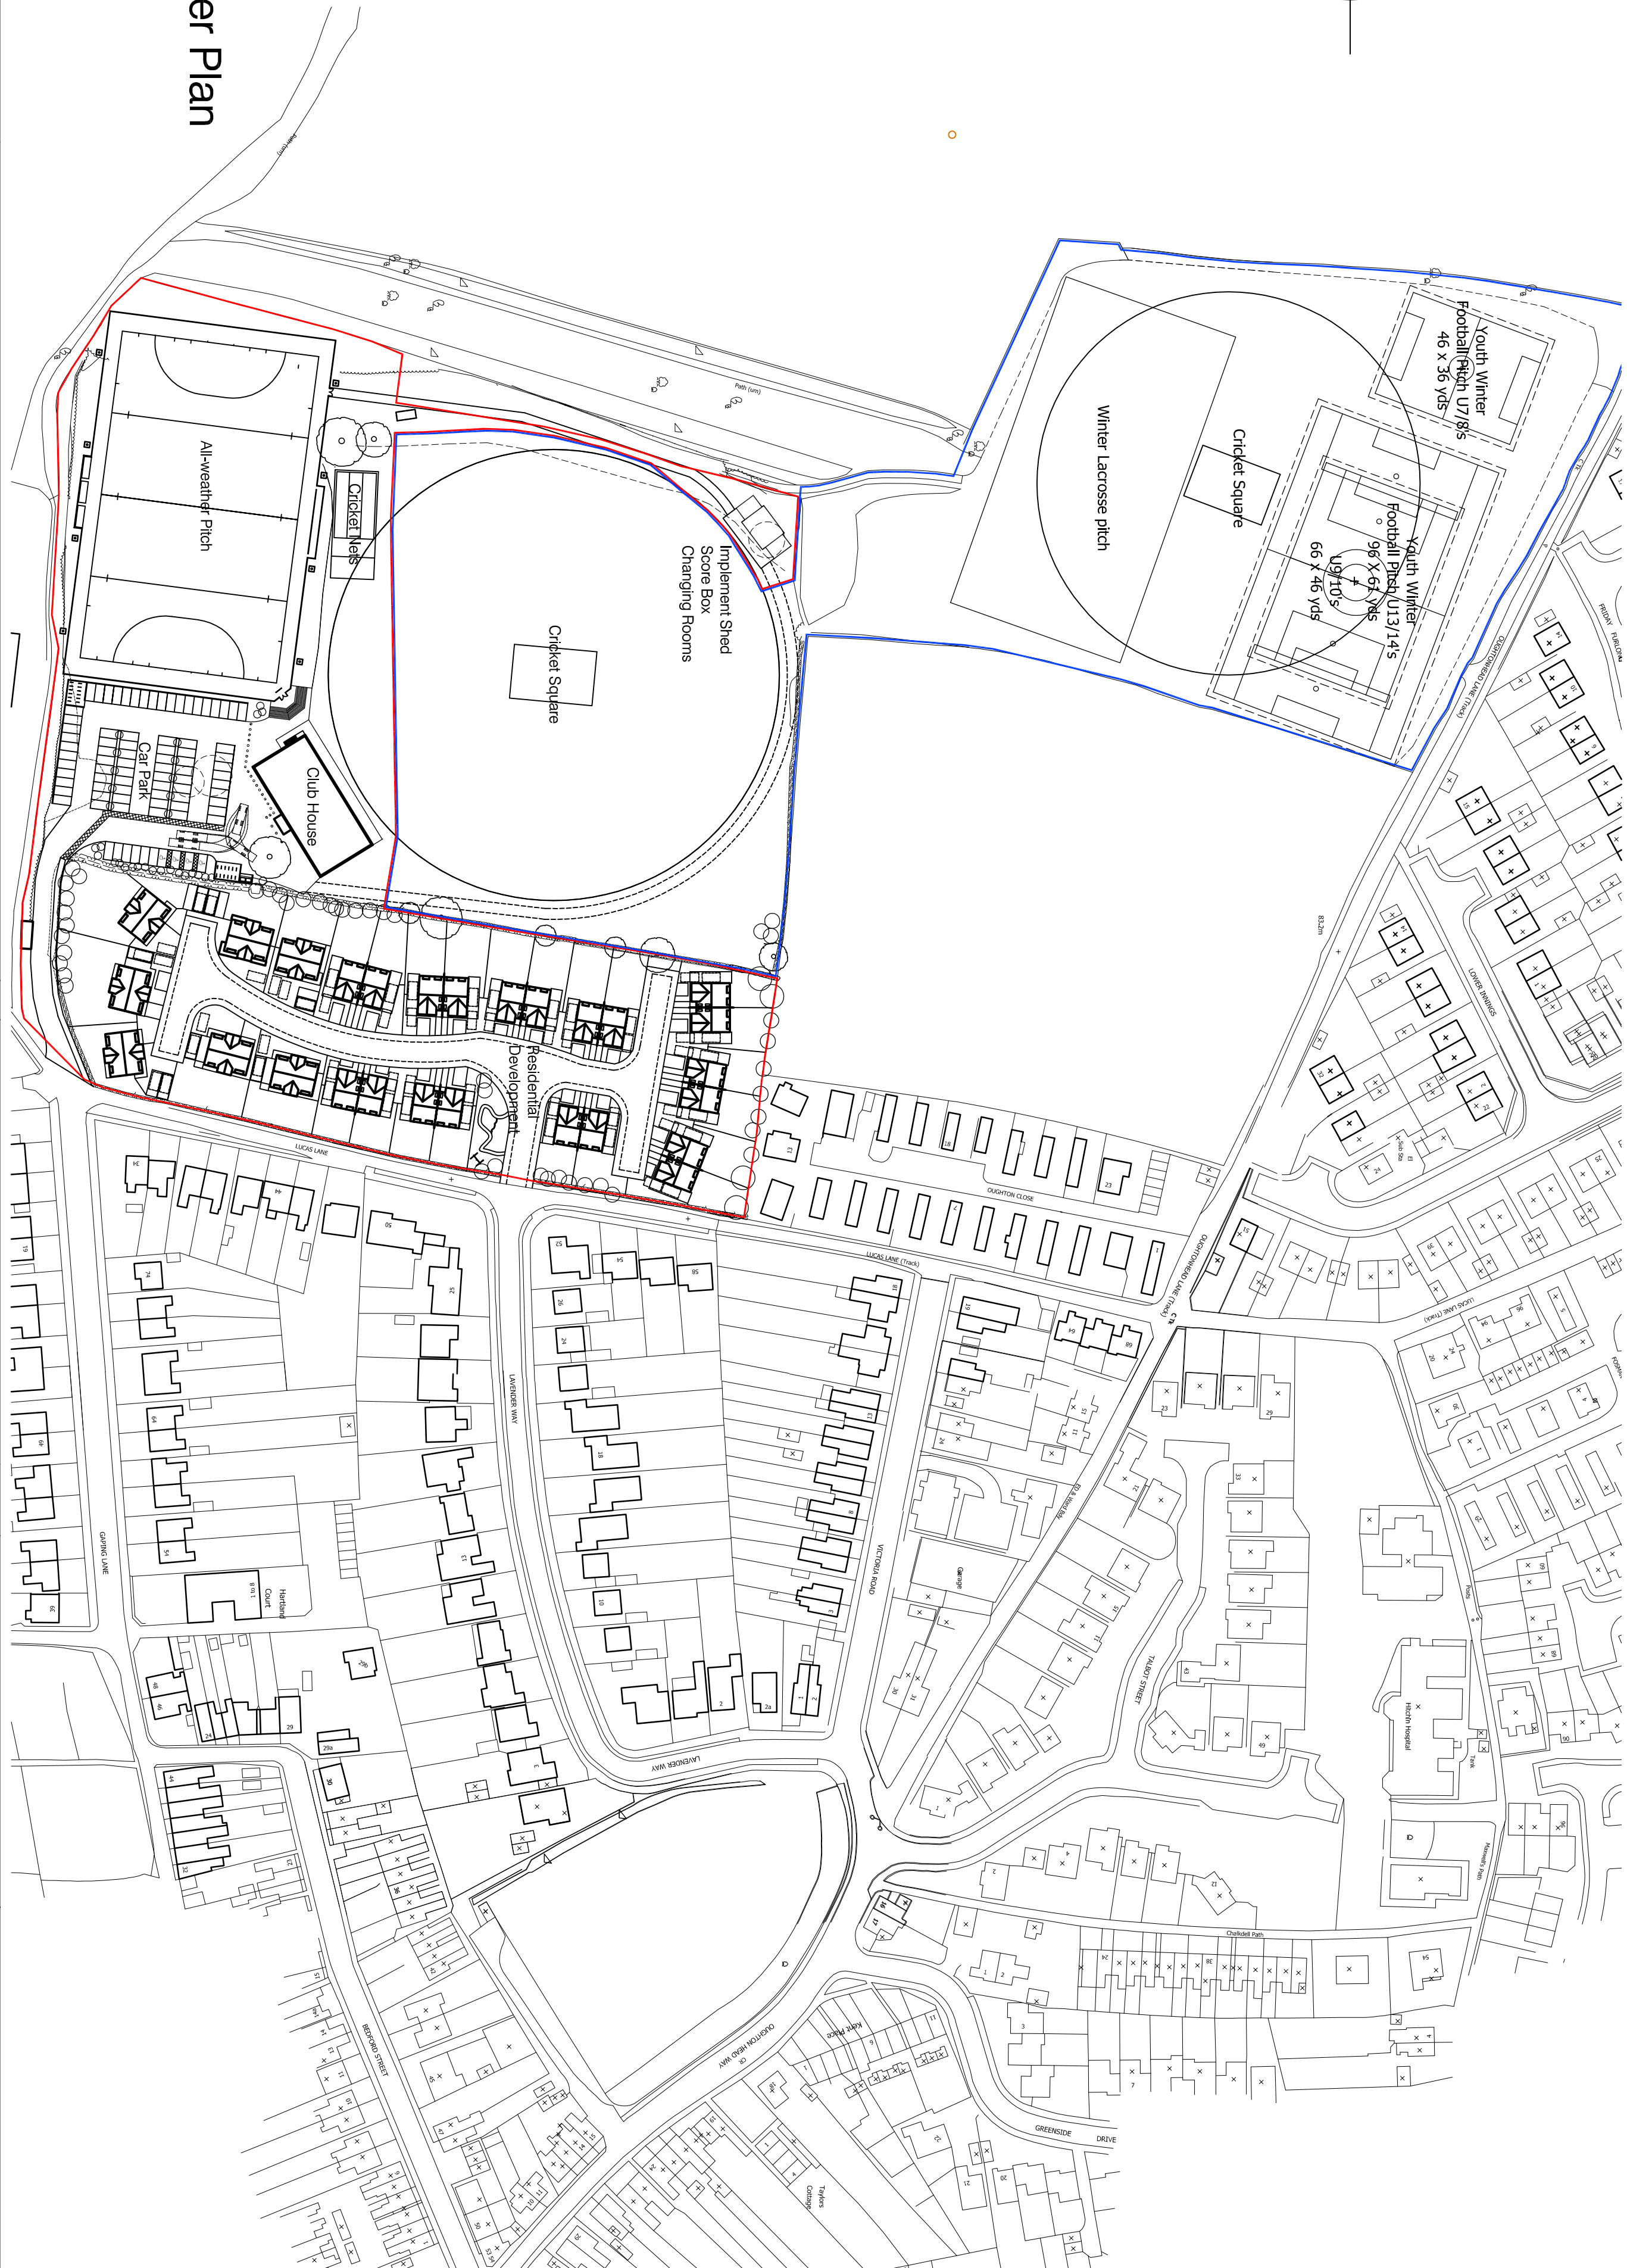

0m	10m	20m	30m	40m	50m	60m
						

FOR PLANNING

The scope of the designers work is limited to the production of drawings & information leading to the commencement of work on site.

The designers were responsible for the administration of the contract, not the quality of work on site. Decisions that are essential to the implementation of the construction on site are to be at the sole risk and discretion of the Contractor & no responsibility is taken in contract or tort for any such decision. The accuracy of its built information is reliant upon the quality & completeness of the information provided by the Main Contractor.

This drawing is not to be scaled, all dimensions to be checked on site prior to commencement of work. All feasibility are subject to a full topographical and measured site survey.

sevenam design		job title	
architectural - interior design		Lucas Lane Development	
a: The Euston Office : 1 Euston Square : 40 Melton Street London, NW1 2EDJ		drawing title	
t: 020 3574 4515		Proposed Master Plan	
e: info@sevenamdesign.com w: www.sevenamdesign.com			
index	revision	date	
		dn. date	scale
		BM Jan 2015	1:1250 @ A2
			job no.
			2012/19
			fig no.
			Pl. 100
			rev.

acupuncture, interior design
 a: The Euston Office : 1 Euston Square : 40 Melton Street
 London : NW1 2FD

e: info@sevenamdesign.com w: www.sevenamdesign.com

job title	Lucas Lane Development				
drawing title	Proposed Master Plan				
drn. date	scale	job no.	drn no.	rev.	
BA Jan 2015	1:1250 @ A2	2012/19	PL 100		

© sevenamdesign ltd