

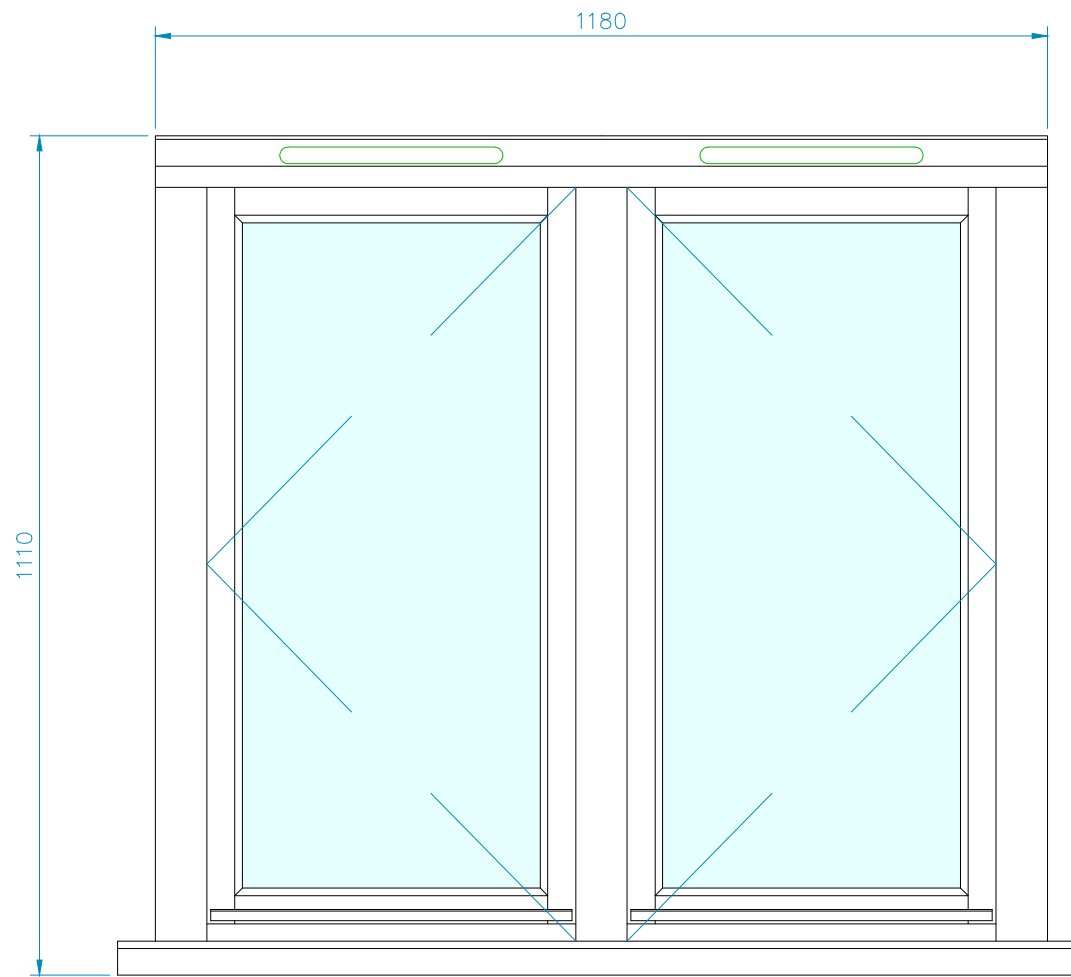
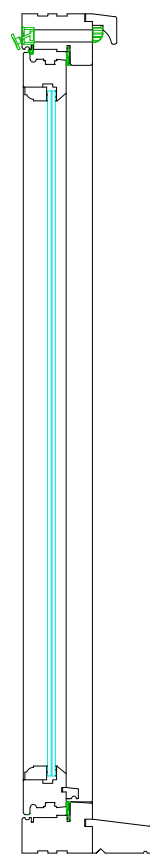
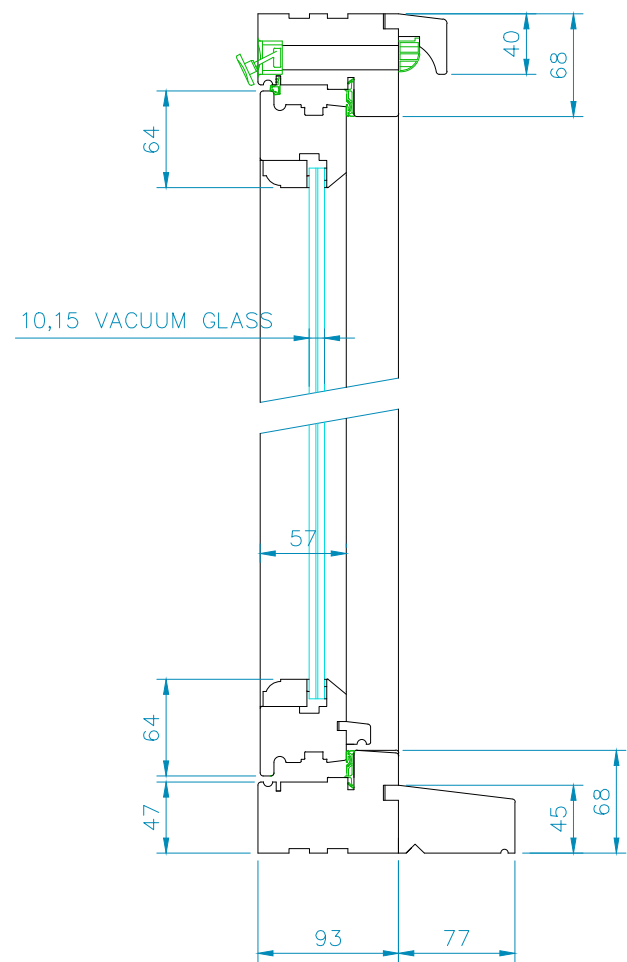


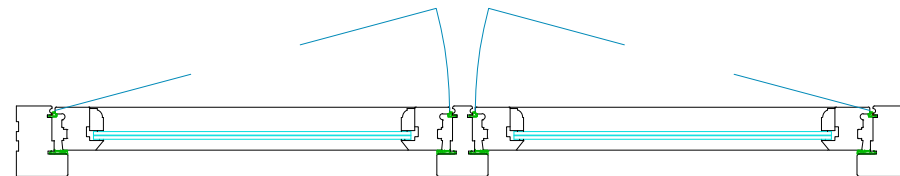

VIEW FROM OUTSIDE

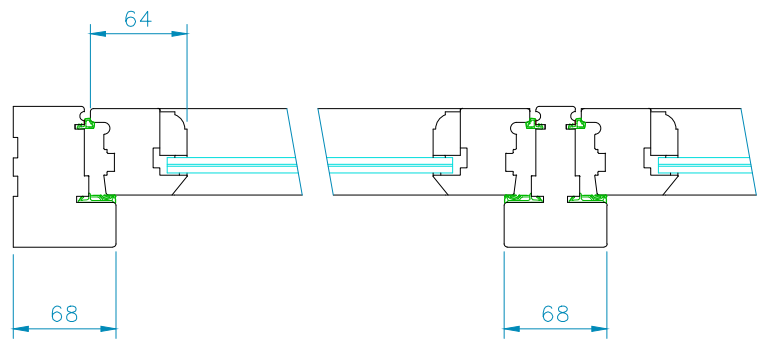

Notes:

1. Type: Casement windows OPEN IN,
2. Wood: Engineered redwood
3. Finish: Color paint RAL 8022
4. Glass: VACUUM GLASS 10.15 mm (PassivGlas Linear vacuum glass 10.15 mm Toughened, Ug=0.47)
5. Hardware:
 - * Kenrick EXCALIBUR Lock
 - * Easy Clean Friction Hinges
 - * Monkey-Tail black handle
6. Black seals
7. Rebated cover 42x40 for vent (HEAD-06), 1180mm x 1pcs Attached to the frame in factory; Rebated cill 77x45 (CILL-10), 1245mm x 1pcs Attached to the frame in factory
8. Weight 59 kg.
9. $U_w \leq 0.98$.

Description:

Proposed products



44 Mill Road
Cambridge
CB1 2AS
info@schnauber.co.uk
www.schnauber.co.uk

Client: **Mrs Linda Balmforth**
5 Priors Court
Baldock
SG7 6QU

Drawing number: 001601

Revision: sch - 1

Scale: 1:10 @ A3 Date: 18 05 2026