
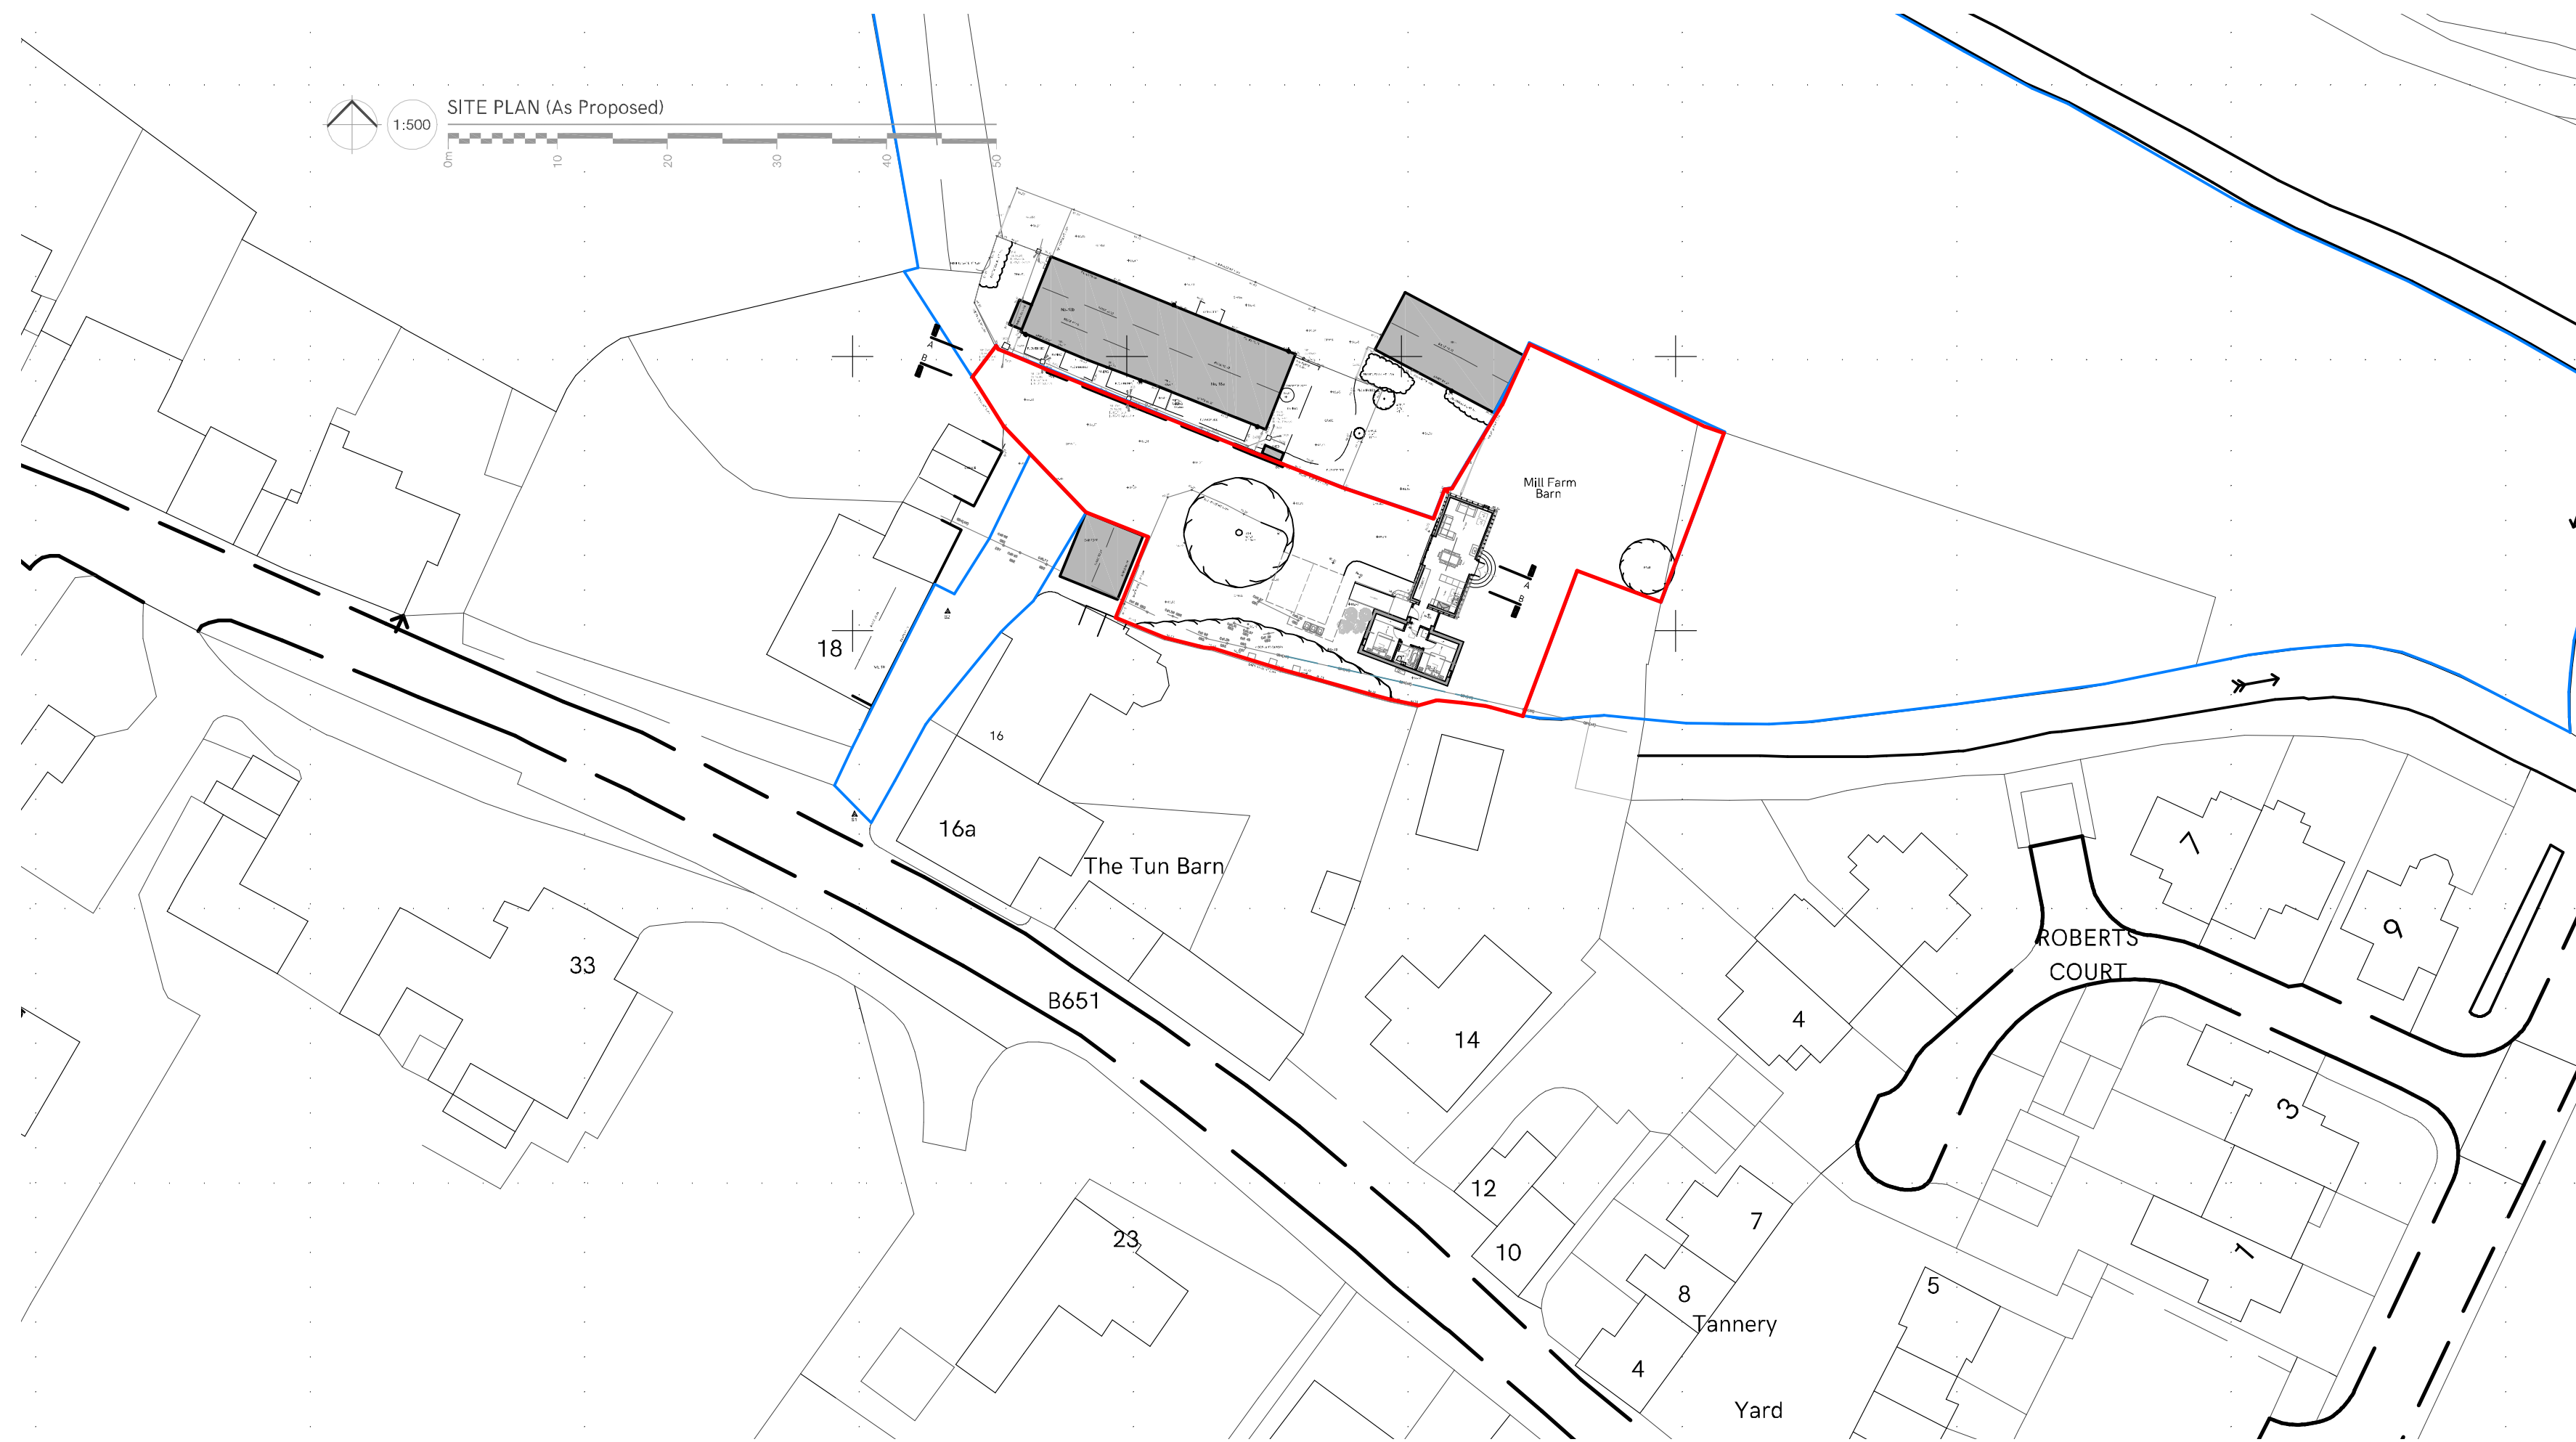


Refer to figured dimensions only- do not scale from this drawing.
All dimensions are to be checked on site and any discrepancies raised with the Architect.

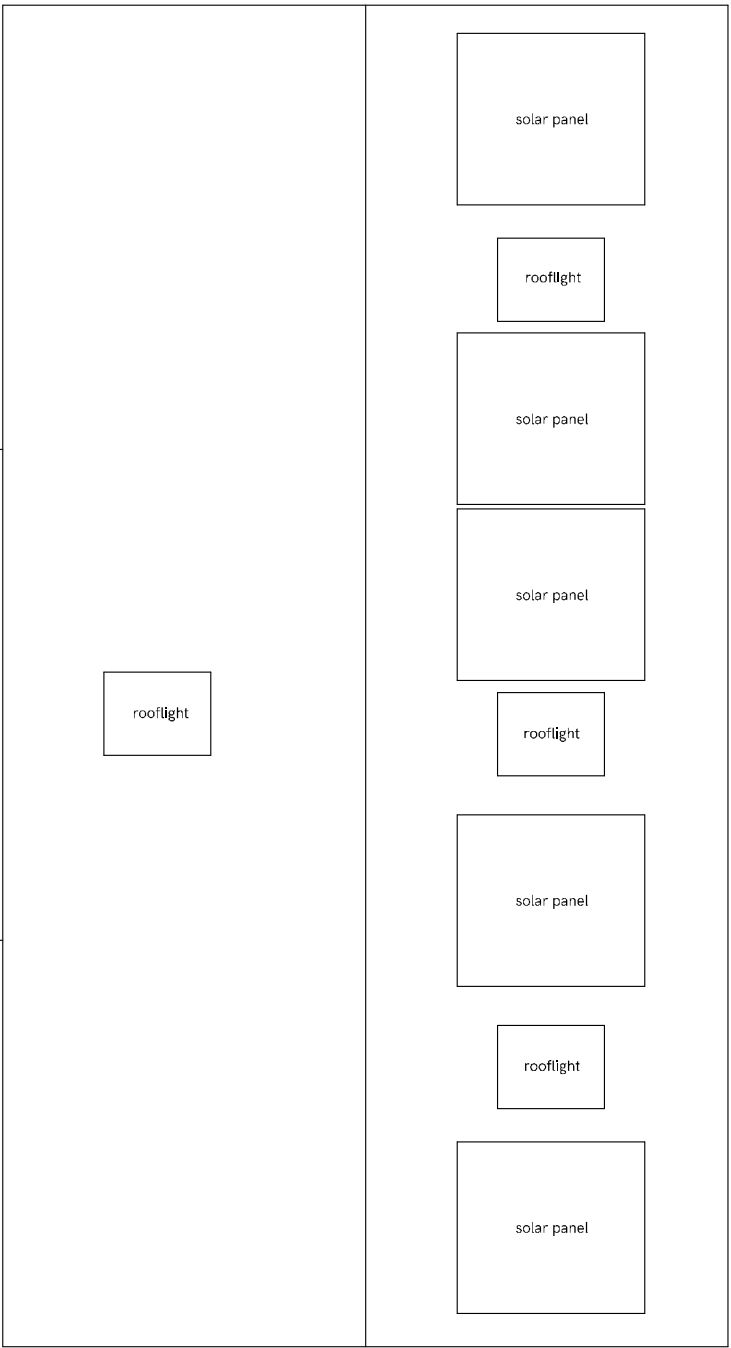

PROJECT REF	DRAWING NO	REVISIO
-------------	------------	---------

MICHAEL DALES PARTNERSHIP LT
65 Hermitage Roa
Hitchi
Hertfordshir
SG5 1A

01462 230803 | 01494 25727
mail@mdparchitects.uk | www.mdparchitects.uk
© Reserved on all drawings and design