
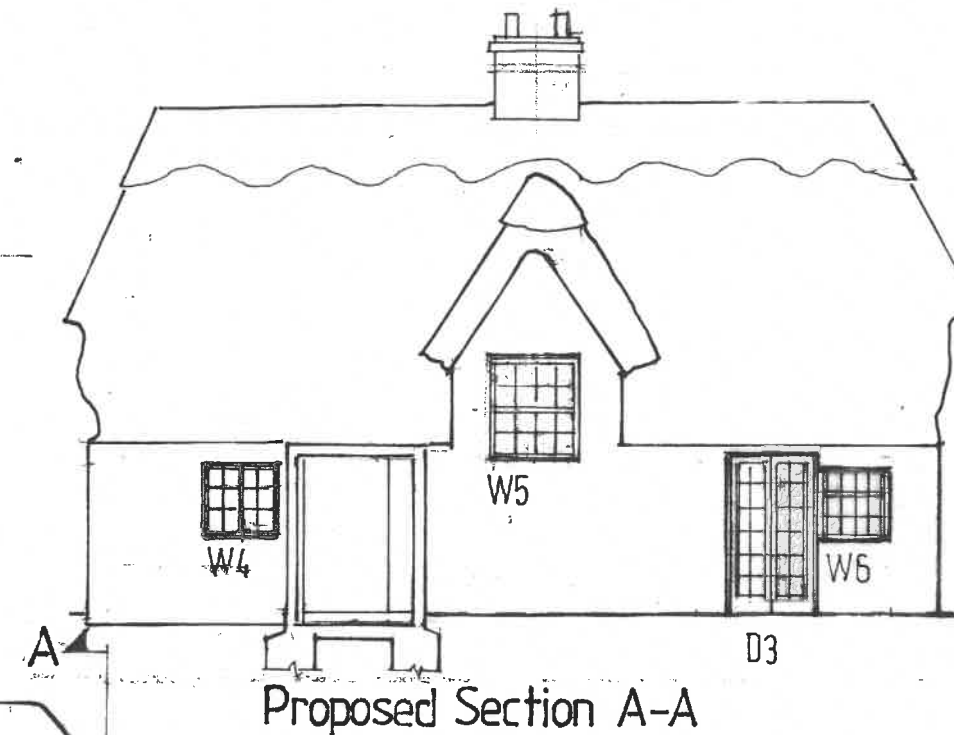
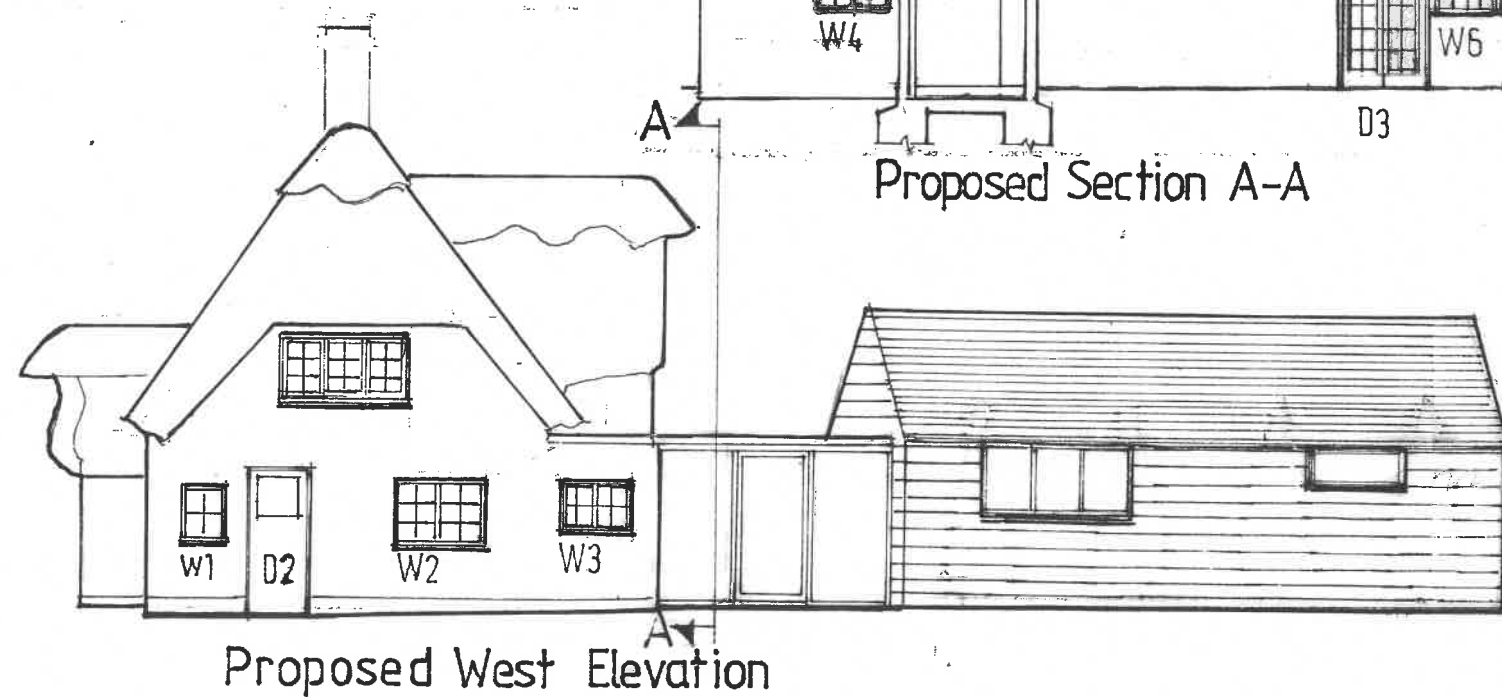
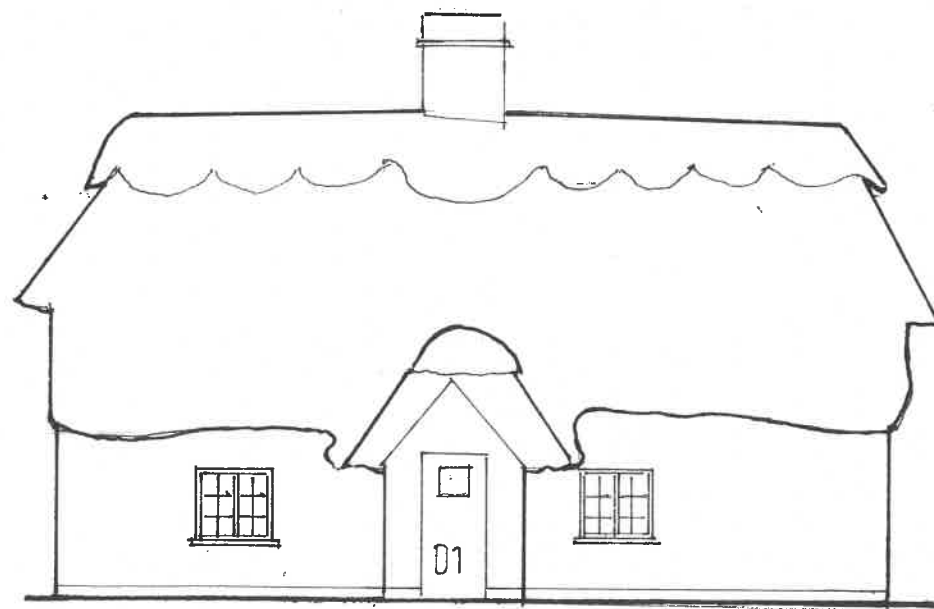
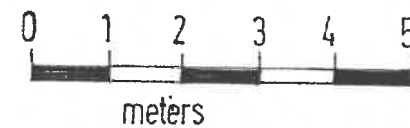
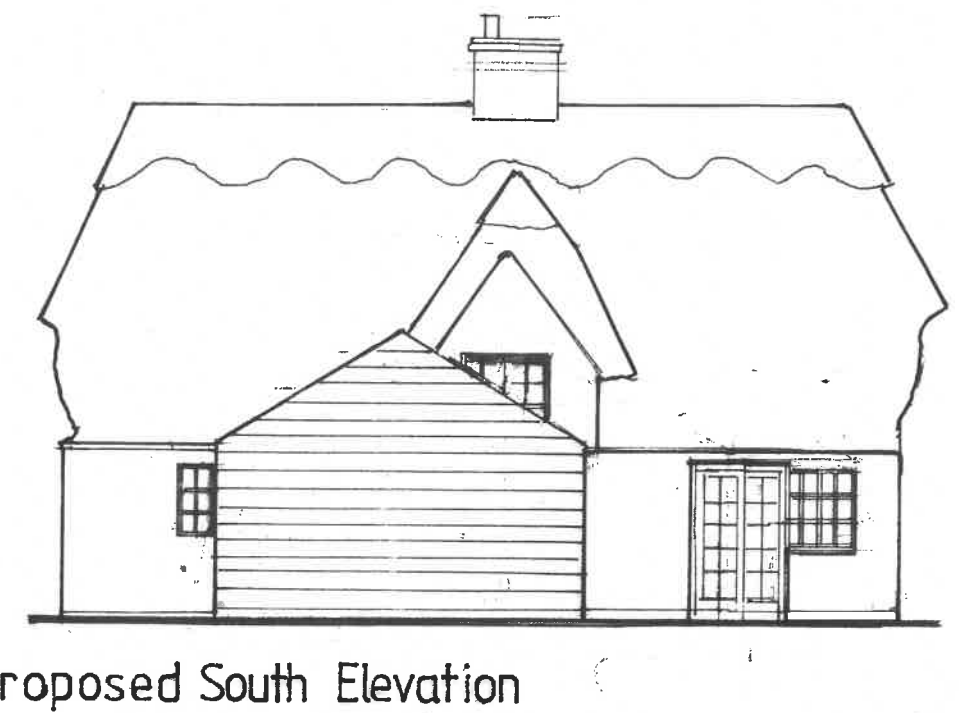


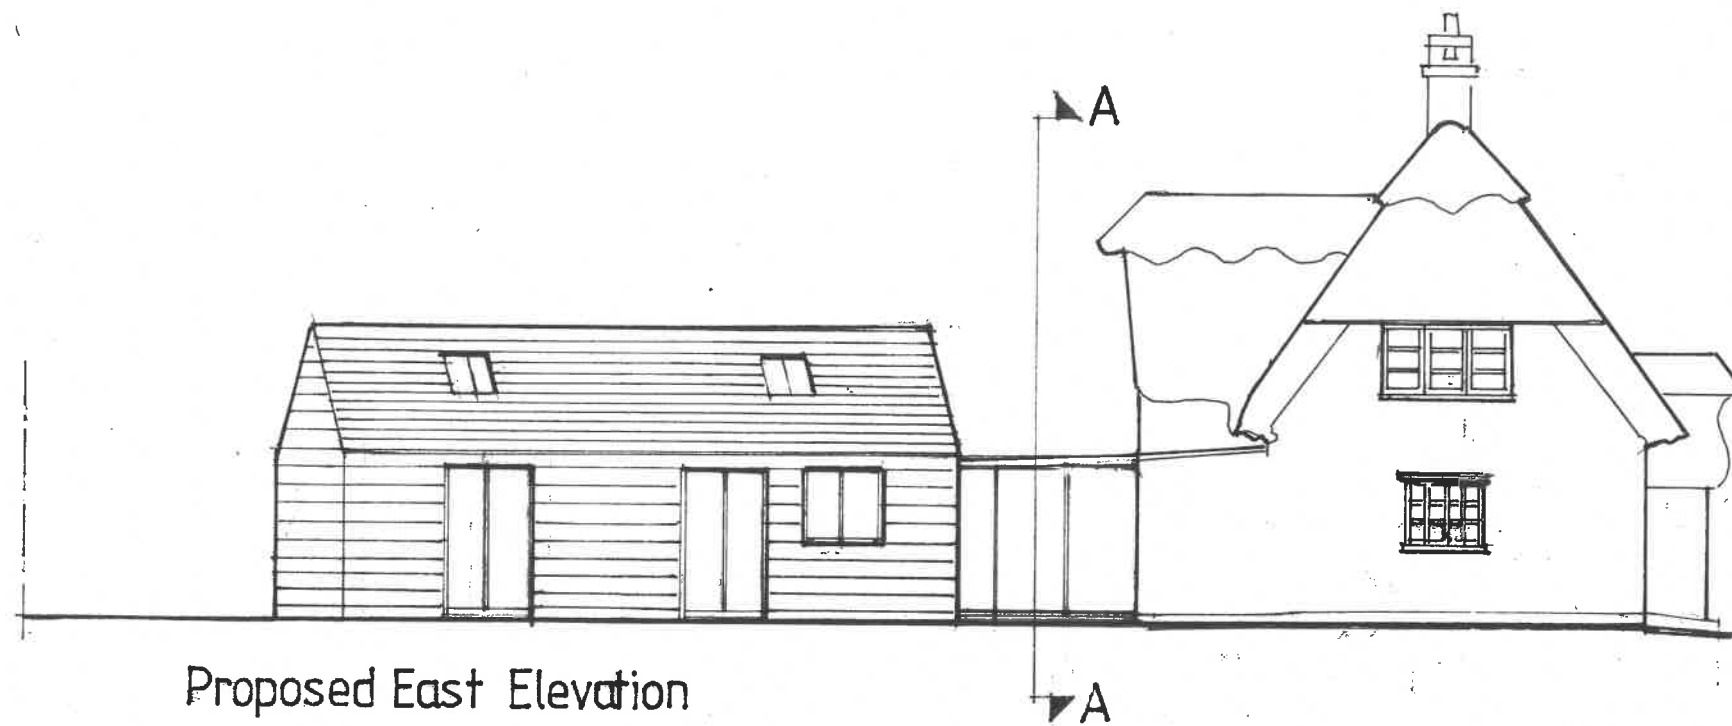

Wilson & MacGarry
11 Church Street
Thriplow
Nr. Royston
Herts SG8 7RE
Tel : 01763 208002
e-mail: p@macgarry.com
website: wilson.macgarry.com

JOB
MOSS ROSE COTTAGE
PAYNE END
SANDON
BUNTINGFORD
SG90QU

DRAWING

**PROPOSED
ELEVATIONS**

DATE **SCALE@A3**

7/1/26 **1:100**

DRG. NO.
389/06 A