

Quotation Prepared for: Robert & Beryl Ambler
1 Gun Lane
Knebworth
Hertfordshire
SG3 6BH

Scope of Project:

Replacement - Carefully remove existing items, prepare openings and supply and fit replacements. To include all making good of aperture ready for final decoration by others. All installed in full compliance with Building Regulations Document L (2021 edition incorporating 2023 amendments) by our trained and experienced installers.

Site Address: As quotation

Technical Specification:

All products in multi-layer Engineered European Redwood sections for added stability. Factory glazed with krypton gas filled double glazed units featuring soft-coat energy saving glass. Fully factory finished with high performance, micro-porous paint treatments. Stormproof windows with high security multi-point locking systems and locking handles. Where CoC is shown against an item joinery will be supplied as Chain of Custody certified product.

Item	Qty	Item Reference	Product	Style	Remarks
1	1	Kitchen	Stormproof Window	DL17	Special Item. Monkeytail - Black. Astragal Squares. Dual Colour. CoC
2	1	Dining Room	Stormproof Window	DL17	Special Item. Monkeytail - Black. Astragal Squares. Dual Colour. CoC
3	1	Utility Room	Stormproof Window	DL17	Special Item. Monkeytail - Black. Astragal Squares. Dual Colour. CoC
4	1	Bathroom	Stormproof Window	One Off	Monkeytail - Black. Astragal Squares. Dual Colour. CoC
5	1	Master Bedroom	Stormproof Window	DL17	Special Item. Monkeytail - Black. Astragal Squares. Dual Colour. CoC
6	1	Dressing Room	Stormproof Window	DL17	Special Item. Monkeytail - Black. Astragal Squares. Dual Colour. CoC
7	1	Bedroom Two	Stormproof Window	DL17	Special Item. Monkeytail - Black. Astragal Squares. Dual Colour. CoC
8	1	Bedroom Two Back	Stormproof Window	DL2	Monkeytail - Black. Astragal Squares. Dual Colour. CoC
9	1	Bathroom	Stormproof Window	One Off	Monkeytail - Black. Astragal Squares. Dual Colour. CoC
10	4	External Jambs	Trim	Cover Strip - 8x20 2350mm	Farrow & Ball Colourmatch. CoC
11	5	External Jambs	Trim	Cover Strip - 8x20 3000mm	Farrow & Ball Colourmatch. CoC
12	10	Internal	Trim	Cover Strip - 8x20 3000mm	White Finished. CoC
13	6	Internal	Trim	Cover Strip - 8x20 2350mm	White Finished. CoC

Head drips added as per customers request Exterior Colour to be Farrow & Ball castle grey confirmed by the factory

Prepared By:

Kerry Burke
Sales Consultant

Your Project is covered by:

Showroom: St Albans

Valid upon registration. Ask for full details

QUOTATION VALID FOR: 30 DAYS

Lead Time:

* Approximately 9-11 weeks from Sign Off of Final Detail.

Terms:

Deposit with Order: 50%
Stage payment approximately two weeks prior to installation: 40%
On day of completion: 10%

Your Guarantees:

Fungal & Insect	Sealed Unit	14mm Listed Sealed Unit	Hardware	Workmanship	Paint	Stain
						
30 YEARS GUARANTEE	10 YEARS GUARANTEE	5 YEARS GUARANTEE	10 YEARS GUARANTEE	10 YEARS GUARANTEE	12 YEARS GUARANTEE	UP TO 6 YEARS* GUARANTEE

*6 years for Meranti and Redwood, 1 year for Oak.

Item: 4

STORMPROOF WINDOW IN EUROPEAN REDWOOD

●

Quantity: 1

Style: One Off

Item Reference: Bathroom


Quote Ref: 12627/1 V9

Key Features:

A

B



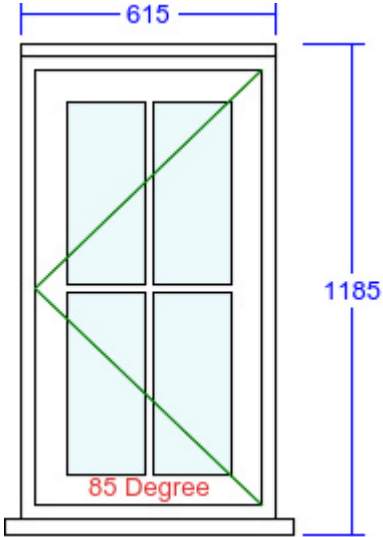

Detailed Specification:

VIEWED FROM OUTSIDE. POINT OF ARROW DENOTES HINGE POSITION.


Width (mm)	615	Head Drip	30mm (included in overall ht)	Glass Pattern	Clear
Height (mm)	1185	Head Drip Horns	No		
Frame Head Size	60mm	Factory Fit Head Drip	No	Glass Type	4mm Toughened/10mm Krypton/4mm Toughened LowE (18mm)
Feature Mould	Ovolo	Add Ons Required	No	Glazing Features	Astragal Squares
				Size of Bar	18mm
Internal Colour	White (RAL 9003) (B)	Trickle Vents Required	No		
External Colour	F&B Castle Gray (Match) (A)			Handle	Monkeytail - Black
		Window Board Required	No	Peg Stay Alignment	No Pegstay
Cill	145mm x 38mm (inc. in overall ht) (external)			Hinge System	Friction with Kenrick locks (with night vent)
Cill Species	Engineered European Redwood			TW (85 Degree Hinge)	Cotswold Egress Easy Clean Hinge
Cill Horns	40mm Each Side				
Factory Fit Cill	Yes			CoC Certified	Yes

Notes:

External Colour finish F&B Castle Gray match, swatch approved. Hinge position changed to match existing, Left hand side viewed from outside. Standard Lipped 30mm head drip supplied loose.

Page 4 of 10

item	qty	style	species	colour	
10	4	Cover Strip - 8x20 2350mm External Jambs	European Redwood CoC	Farrow & Ball Castle Gray	
11	5	Cover Strip - 8x20 3000mm External Jambs	European Redwood CoC	Farrow & Ball Castle Gray	
12	10	Cover Strip - 8x20 3000mm Internal	European Redwood CoC	White (RAL 9003)	
13	6	Cover Strip - 8x20 2350mm Internal	European Redwood CoC	White (RAL 9003)	

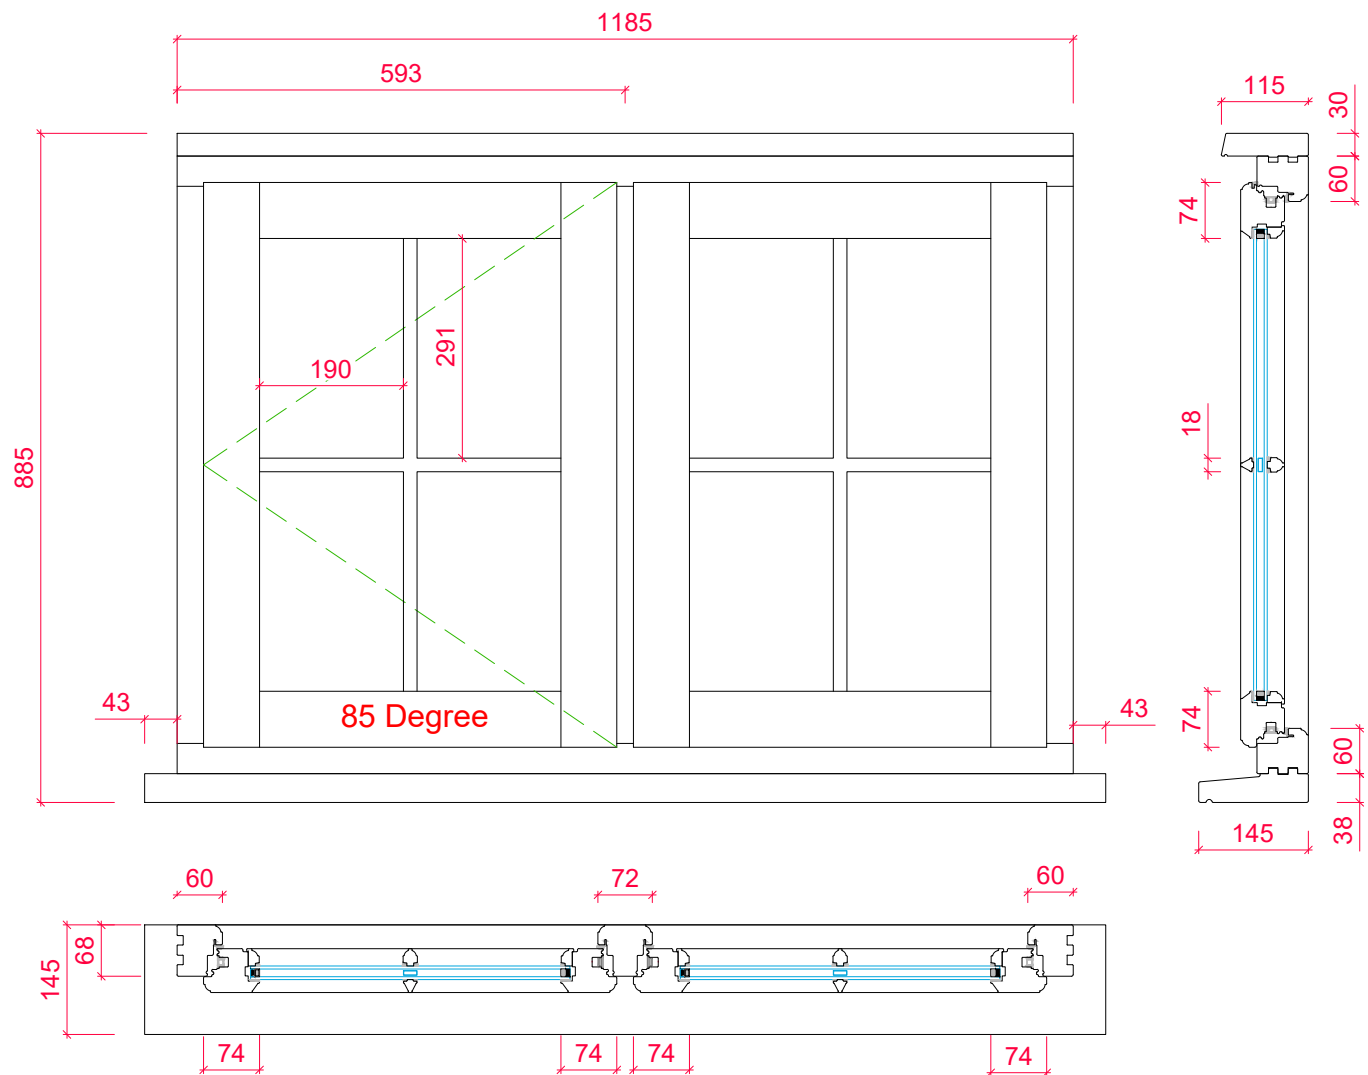

Scale Bar @ 1:10 (mm)




PRODUCT RANGE:
LIPPED CASEMENT (*Ovolo*)
18mm Double Glazed Unit

TITLE
Ambler Quote Ref 12627-1-V9

Item 1 Ref : Kitchen


DRAWN BY: PR DATE DRAWN: 14/08/2025 SCALE: 1:10 @A3

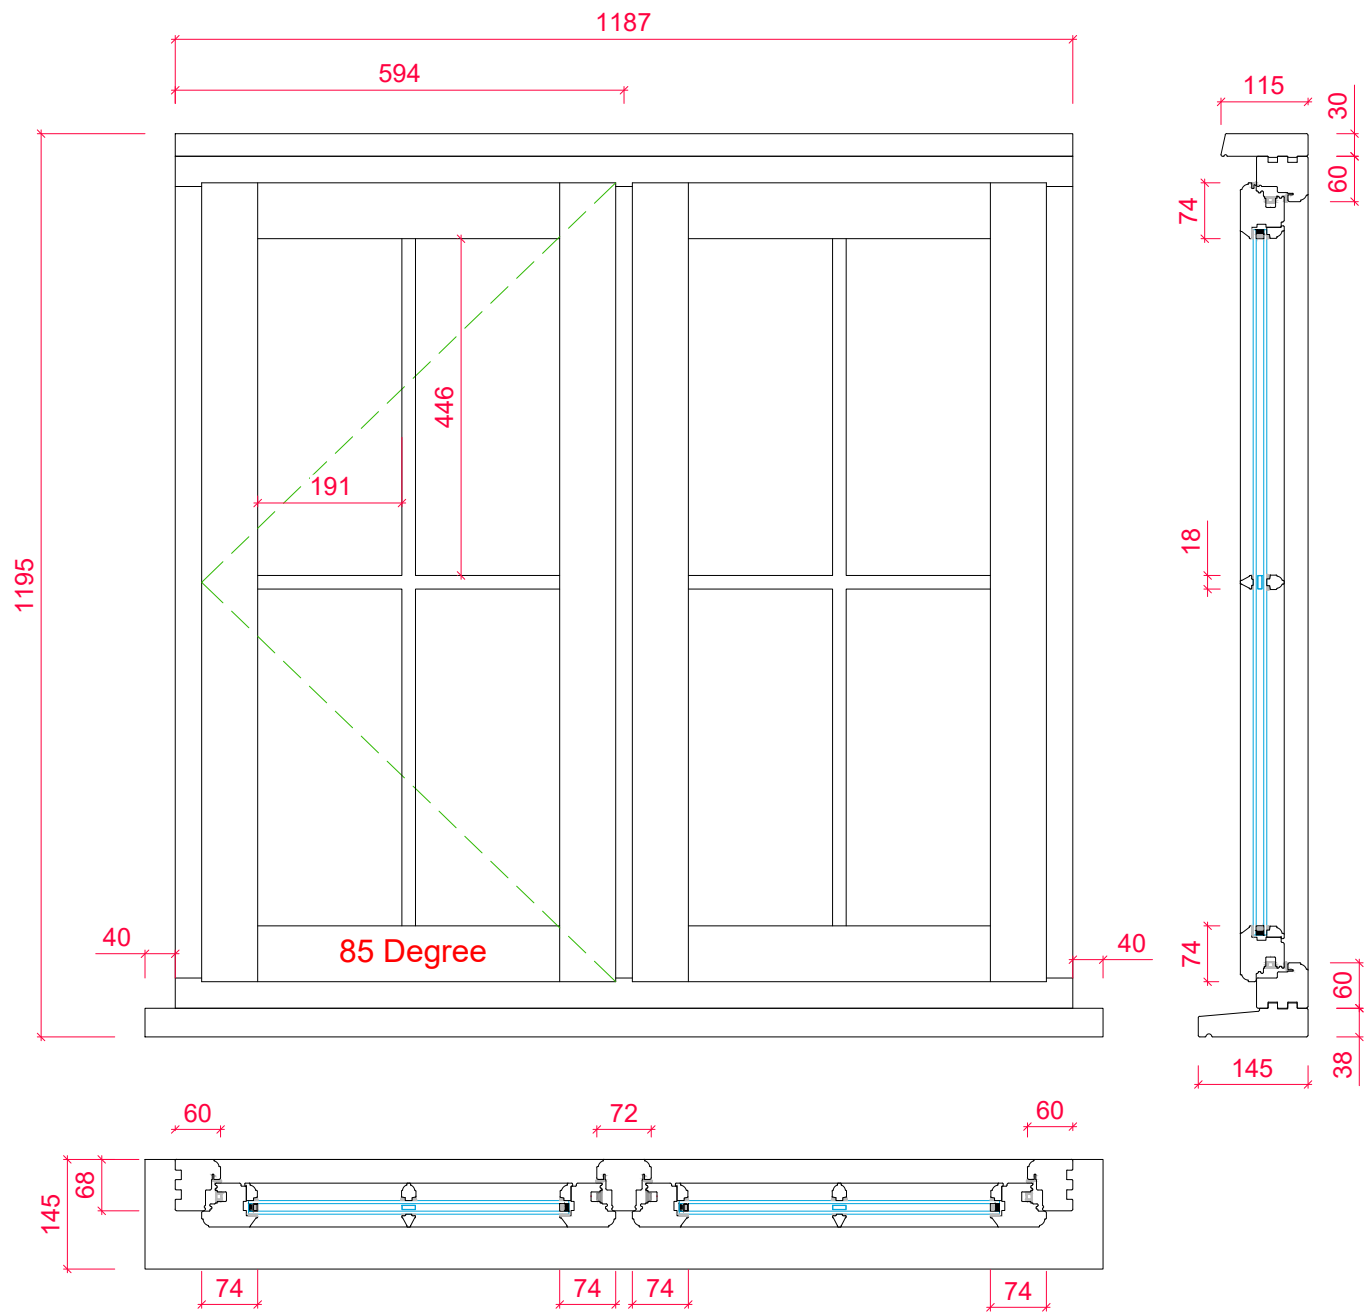


Scale Bar @ 1:10 (mm)



PRODUCT RANGE:			
LIPPED CASEMENT (Ovolo)			
18mm Double Glazed Unit			
TITLE			
Ambler Quote Ref 12627-1-V9			
Item 2 Ref : Dining Room			
DRAWN BY:	PR	DATE DRAWN:	14/08/2025
SCALE:	1:10 @A3		

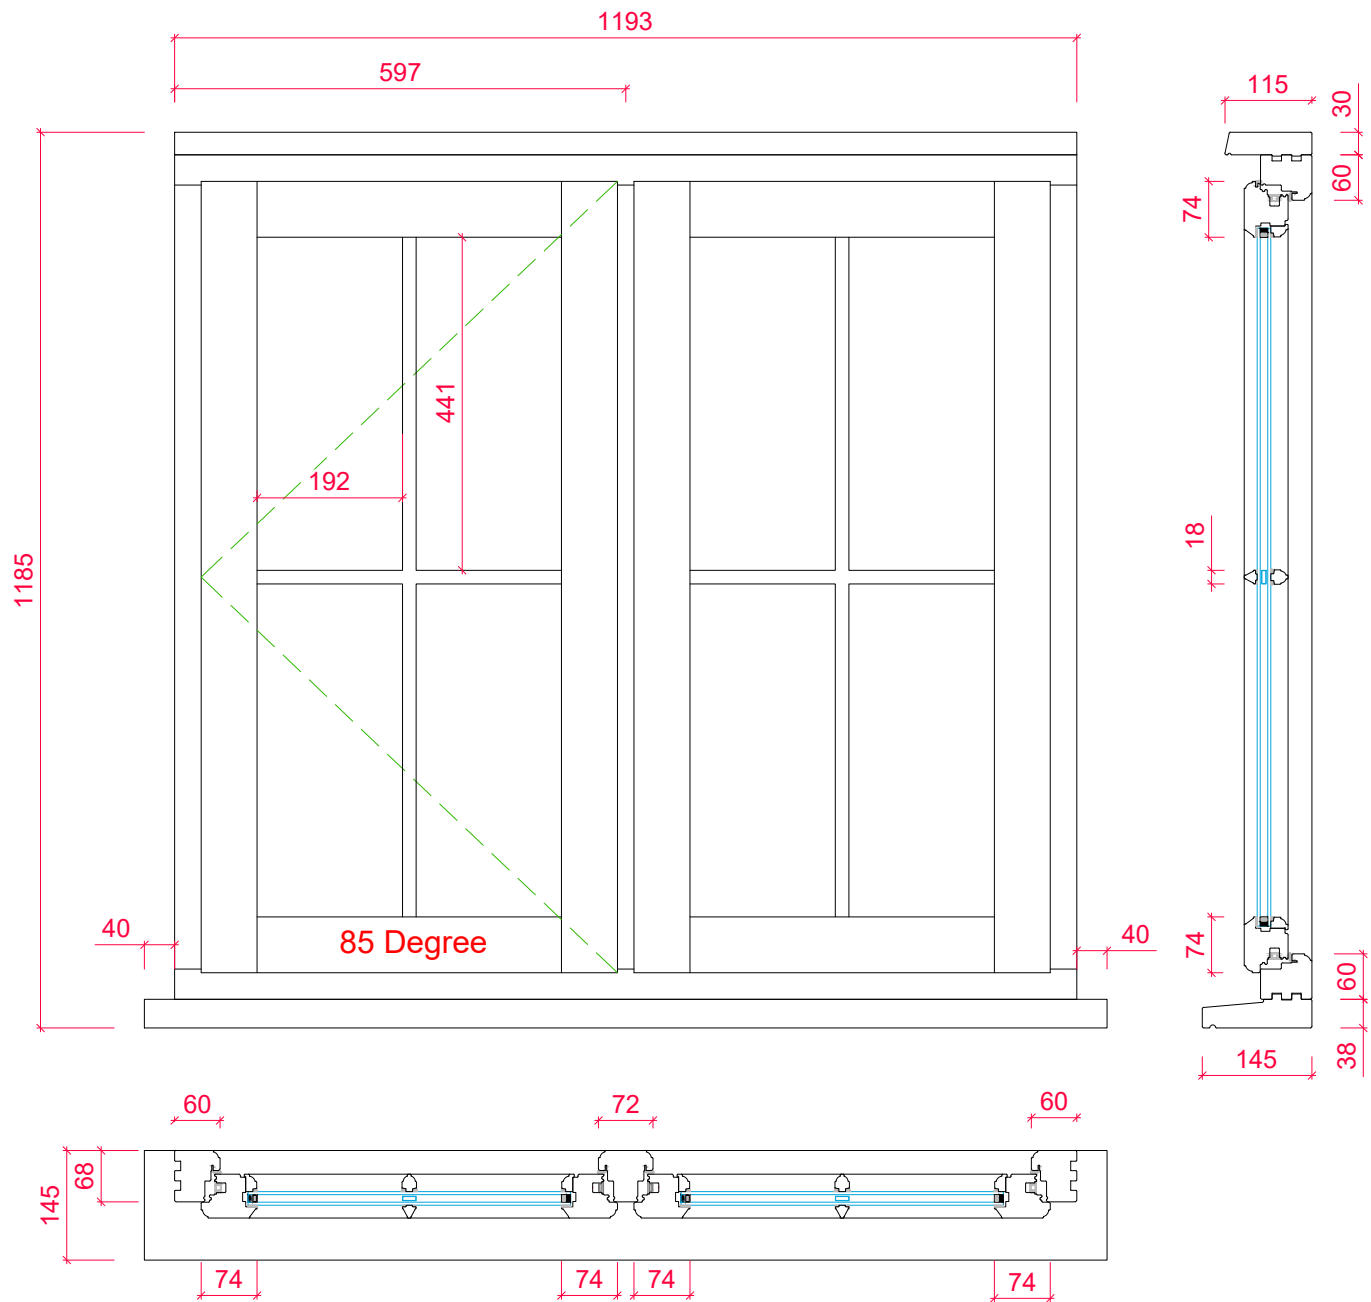

Scale Bar @ 1:10 (mm)

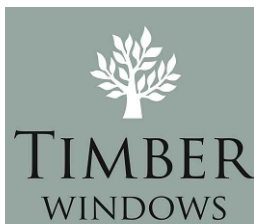


PRODUCT RANGE:
LIPPED CASEMENT (Ovolo)
18mm Double Glazed Unit

TITLE
Ambler Quote Ref 12627-1-V9

Item 3 Ref : Utility Room


DRAWN BY: PR DATE DRAWN: 14/08/2025 SCALE: 1:10 @A3

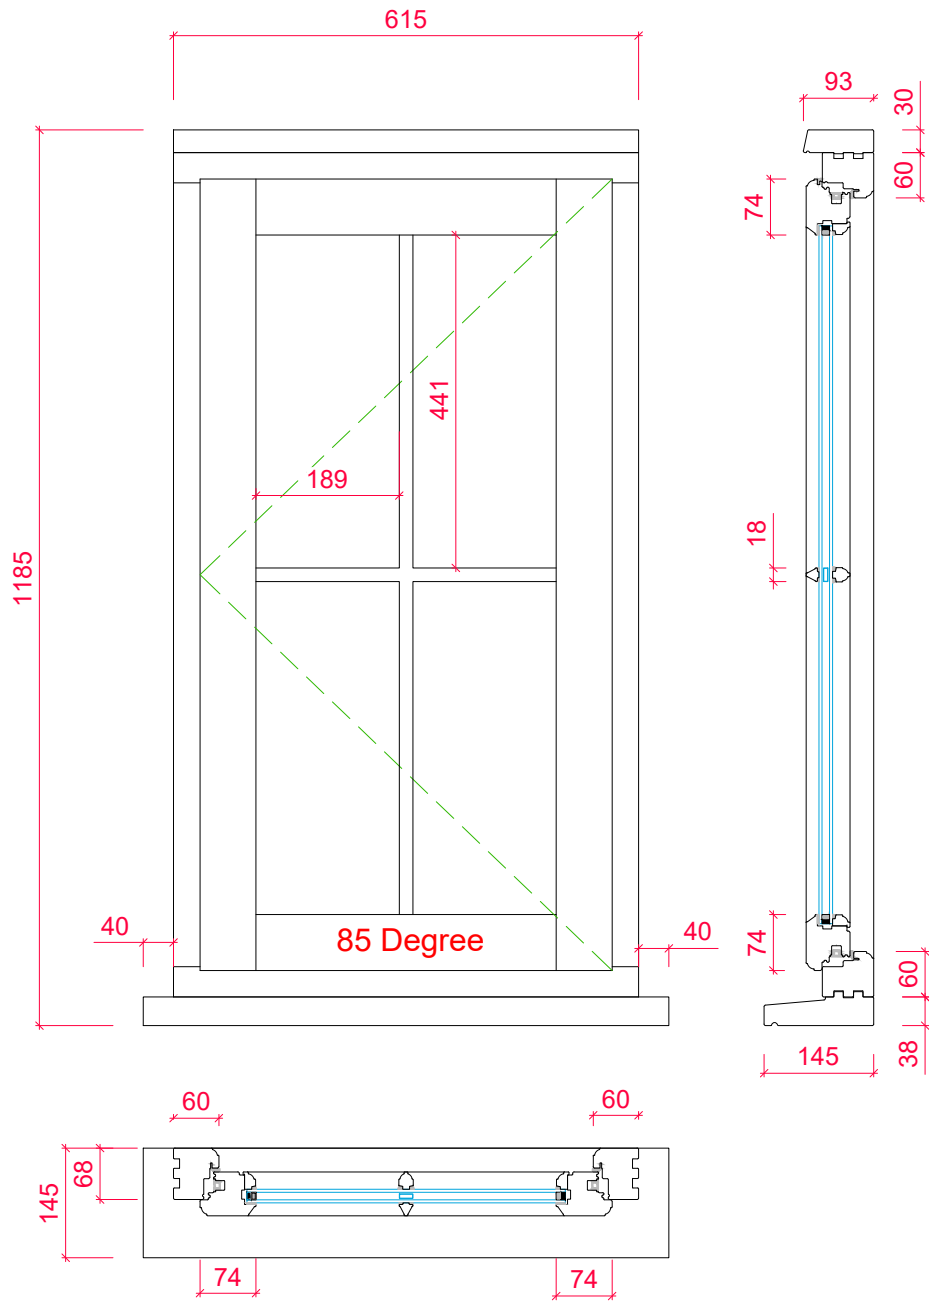

Scale Bar @ 1:10 (mm)



PRODUCT RANGE:			
LIPPED CASEMENT (<i>Ovolo</i>) 18mm Double Glazed Unit			
TITLE			
Ambler Quote Ref 12627-1-V9			
Item 4 Ref : Bathroom			
DRAWN BY:	PR	DATE DRAWN:	14/08/2025
SCALE:	1:10 @A3		

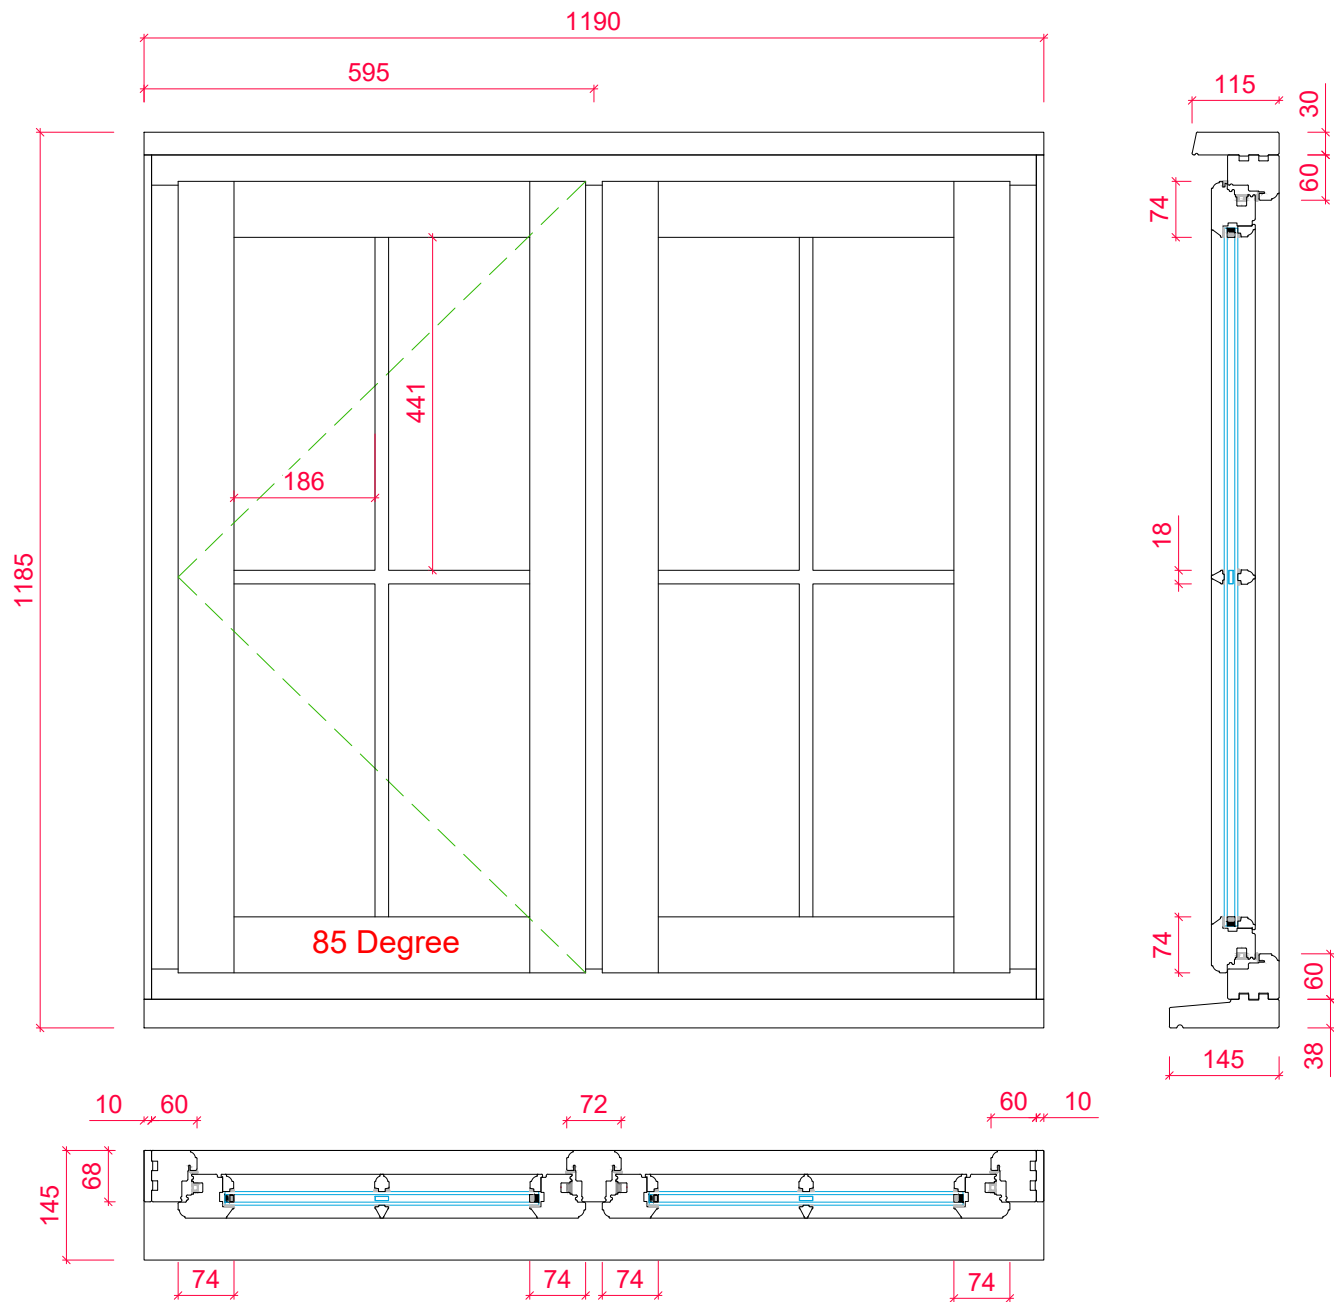

Scale Bar @ 1:10 (mm)




PRODUCT RANGE:
LIPPED CASEMENT (*Ovolo*)
18mm Double Glazed Unit

TITLE
Ambler Quote Ref 12627-1-V9

Item 5 Ref : Master Bedroom


DRAWN BY: PR DATE DRAWN: 14/08/2025 SCALE: 1:10 @A3

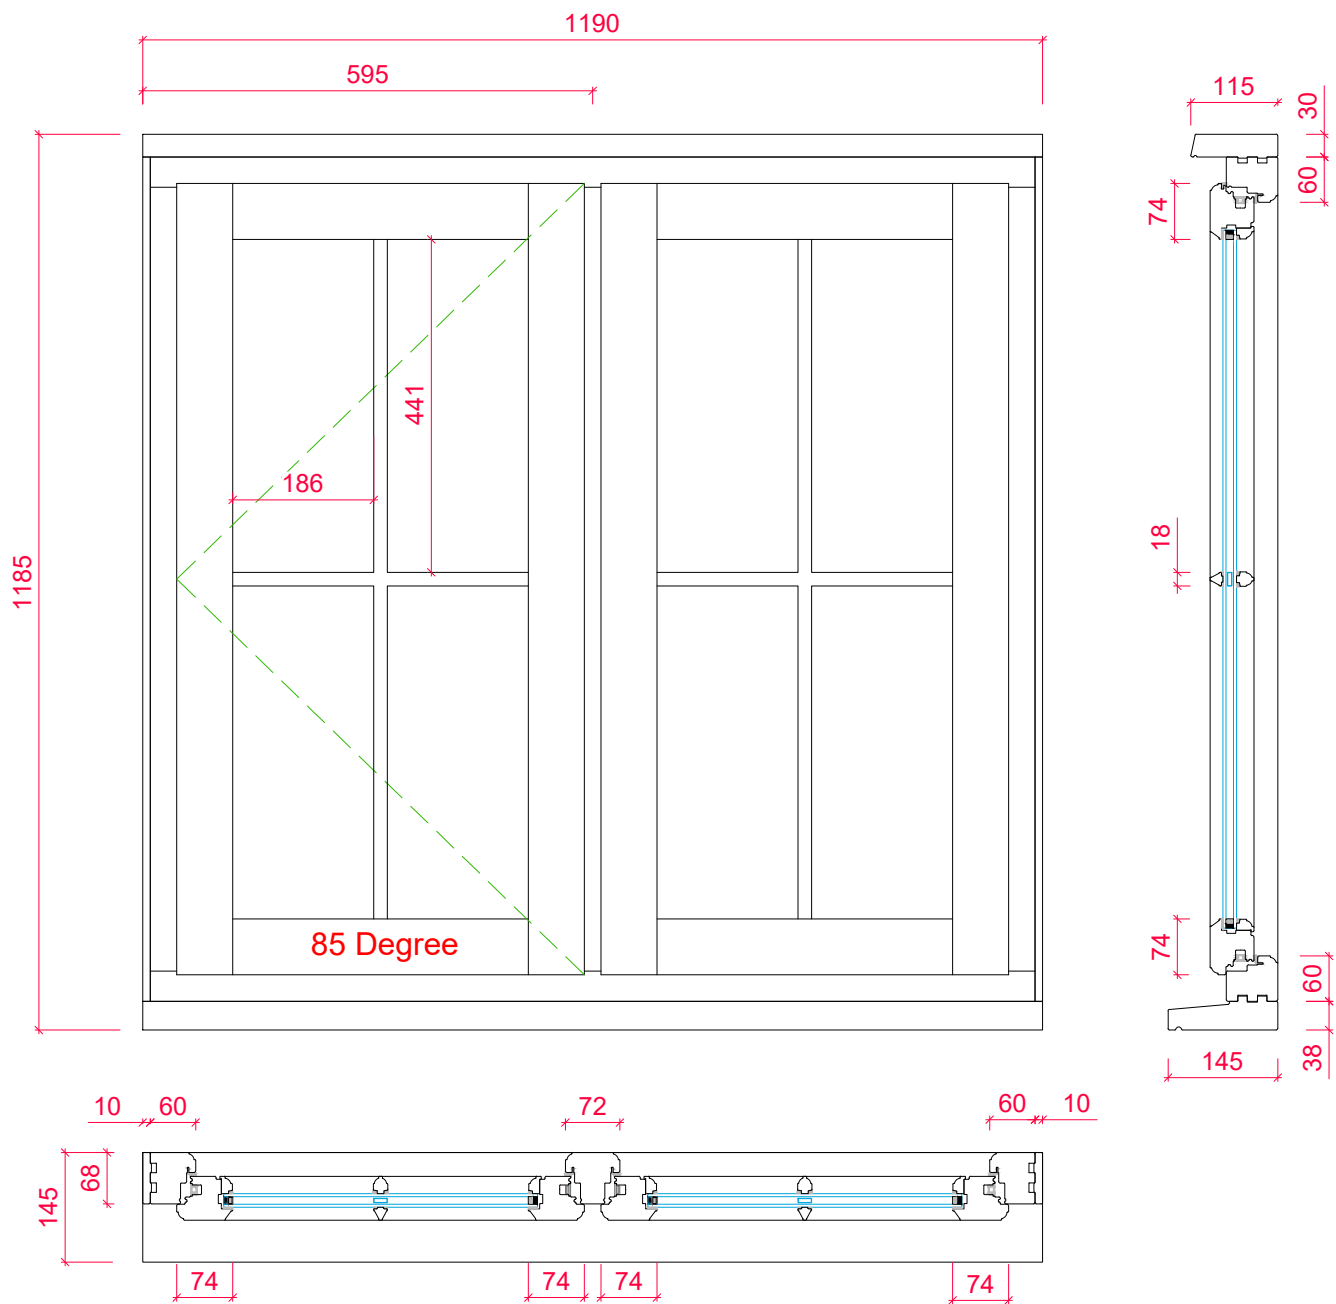

Scale Bar @ 1:10 (mm)




PRODUCT RANGE:			
LIPPED CASEMENT (Ovolo)			
18mm Double Glazed Unit			
TITLE			
Ambler Quote Ref 12627-1-V9			
Item 6 Ref : Dressing Room			
DRAWN BY:	PR	DATE DRAWN:	14/08/2025
SCALE:	1:10 @A3		

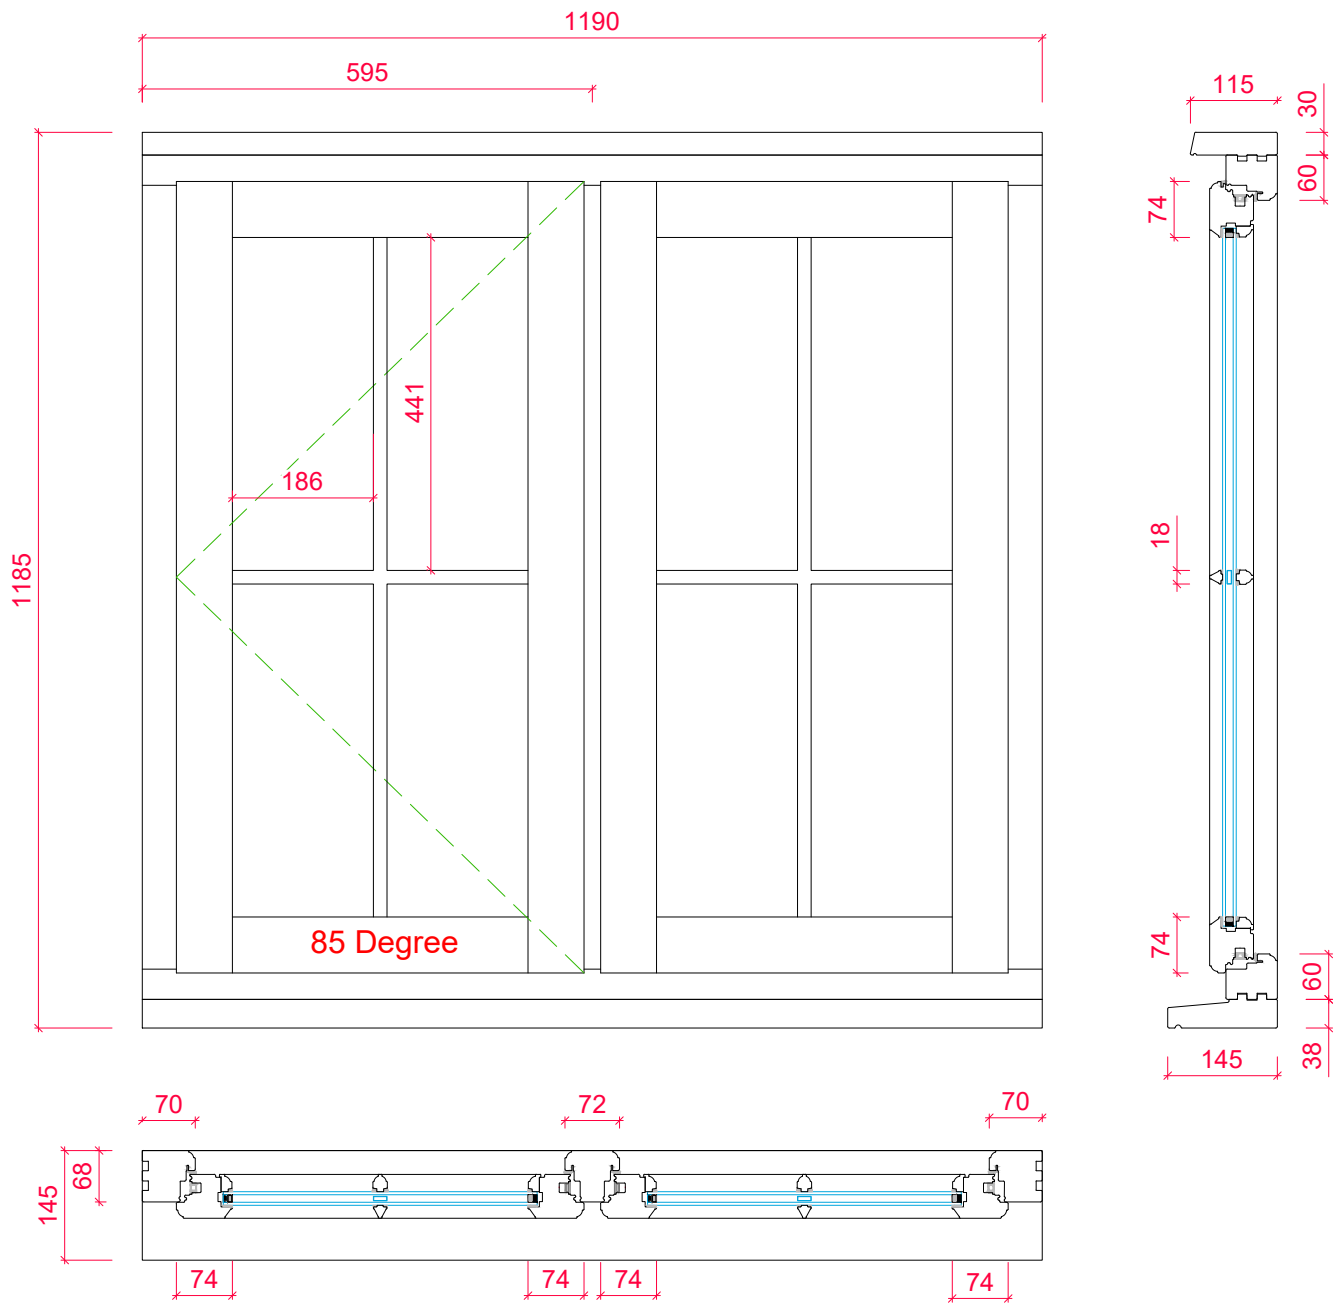

Scale Bar @ 1:10 (mm)



PRODUCT RANGE:			
LIPPED CASEMENT (Ovolo)			
18mm Double Glazed Unit			
TITLE			
Ambler Quote Ref 12627-1-V9			
Item 7 Ref : Bedroom Two			
DRAWN BY:	PR	DATE DRAWN:	14/08/2025
SCALE:	1:10 @A3		

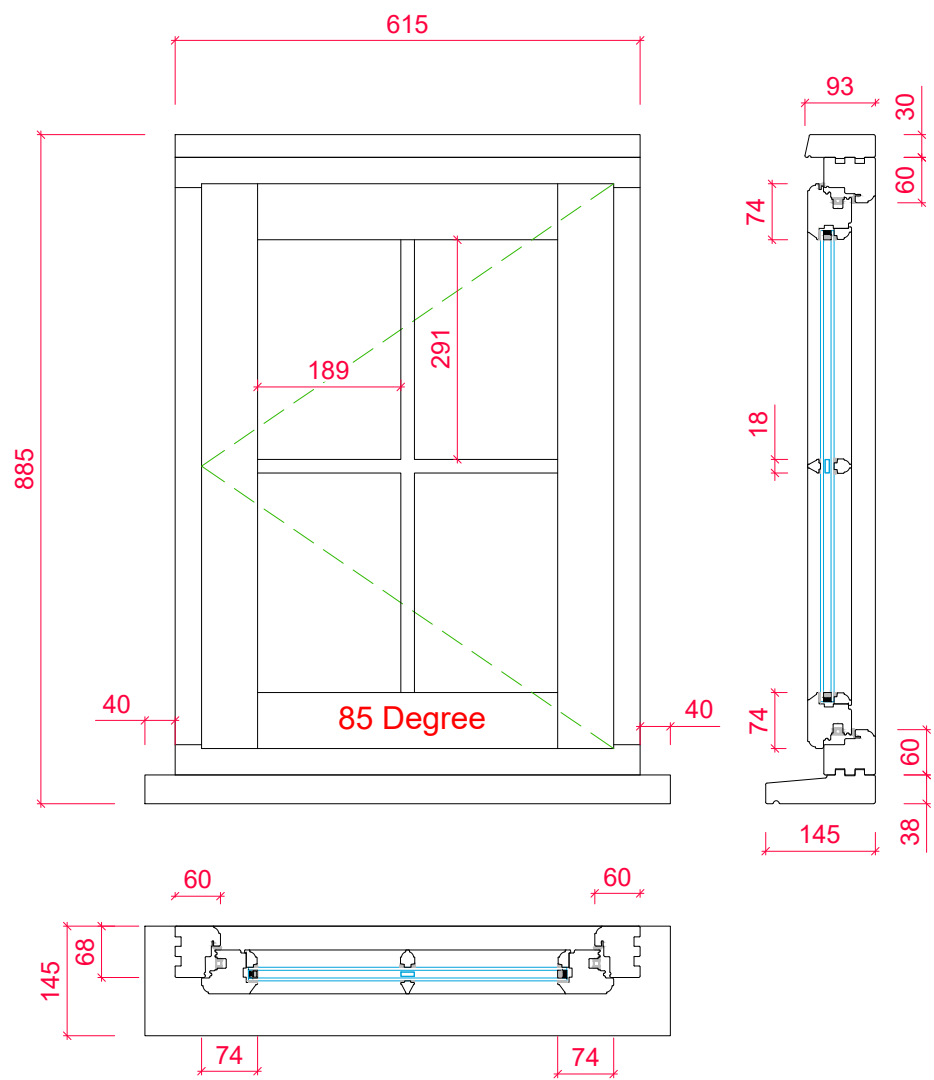


Scale Bar @ 1:10 (mm)



PRODUCT RANGE:			
LIPPED CASEMENT (<i>Ovolo</i>) 18mm Double Glazed Unit			
TITLE			
Ambler Quote Ref 12627-1-V9			
Item 8 Ref : Bedroom Two Back			
DRAWN BY:	PR	DATE DRAWN:	14/08/2025
SCALE:	1:10 @A3		

THIS DRAWING AND SPECIFICATIONS ARE THE PROPERTY OF THE PERFORMANCE WINDOW GROUP. THEY ARE ISSUED IN STRICT CONFIDENCE AND SHALL NOT BE REPRODUCED, COPIED OR USED AS THE BASIS FOR MANUFACTURING WITHOUT WRITTEN PERMISSION.

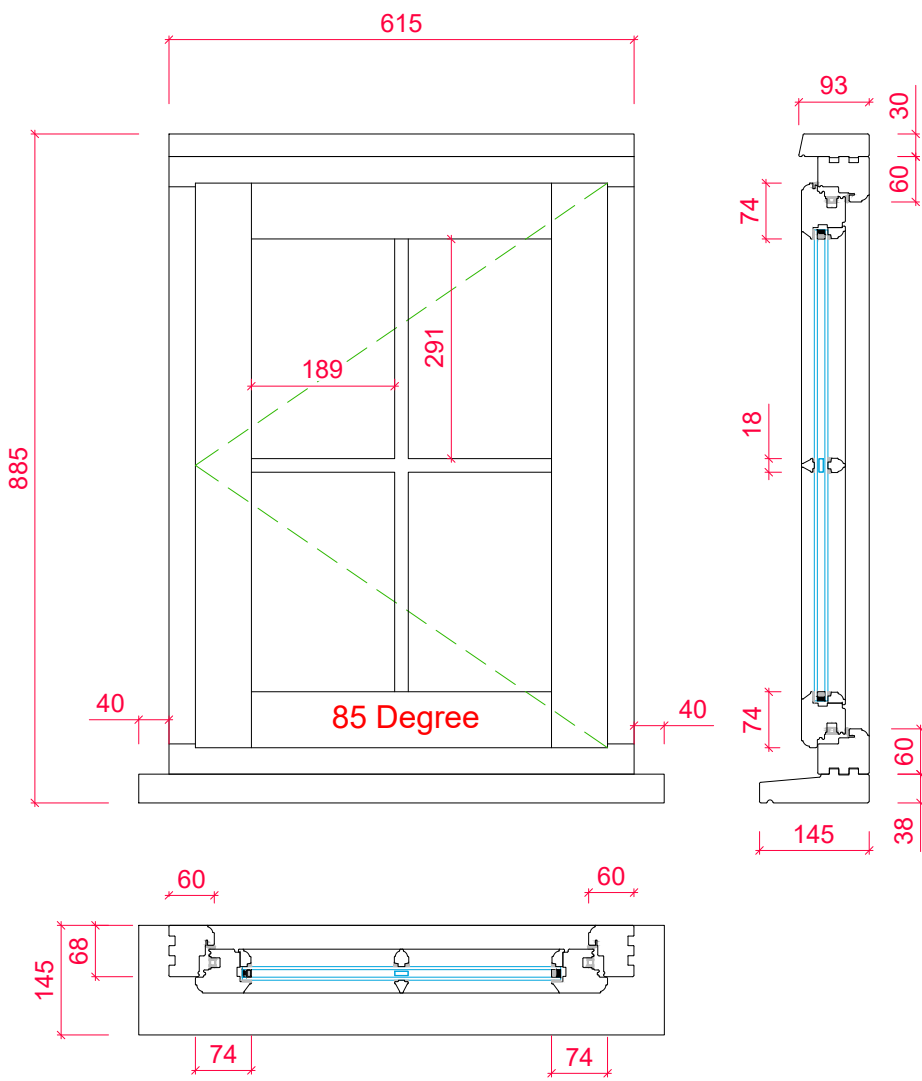

Scale Bar @ 1:10 (mm)



PRODUCT RANGE:			
LIPPED CASEMENT (<i>Ovolo</i>) 18mm Double Glazed Unit			
TITLE			
Ambler Quote Ref 12627-1-V9			
Item 9 Ref : Bathroom			
DRAWN BY:	PR	DATE DRAWN:	14/08/2025
SCALE:	1:10 @A3		