



<u>SURFACE MATERIALS:</u> Marshall's permeable Tegula block paving concrete paving slabs, grey loose laid gravel	  
<u>BOUNDARY TREATMENTS:</u> new 1.7m high close boarded timber fence king-post timber sleeper retaining wall	 
<u>NEW HEDGE PLANTING:</u> - Field Maple 50% - Hornbeam 50% - 40-60 cm high whips - staggered row at 30-40cm spacing	
<u>BIRD BOXES:</u> high level integrated bird box high level integrated bat box	 

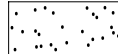



REV A	DATE 26.03.25	amended following client design review
----------	------------------	--


BOYD SEDDON
architect

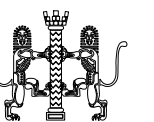

CO-01 A

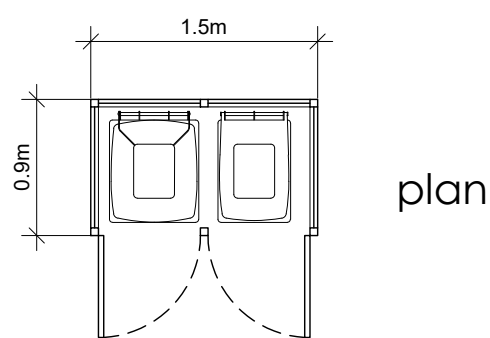

plan


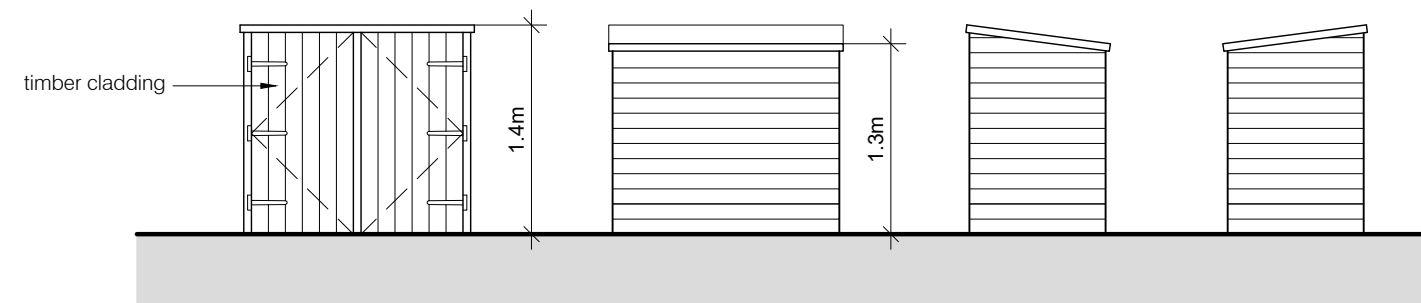


elevations

Bin Store Details

1:50

NOTE:
design is schematic;
structural details to be
confirmed by structural
engineer

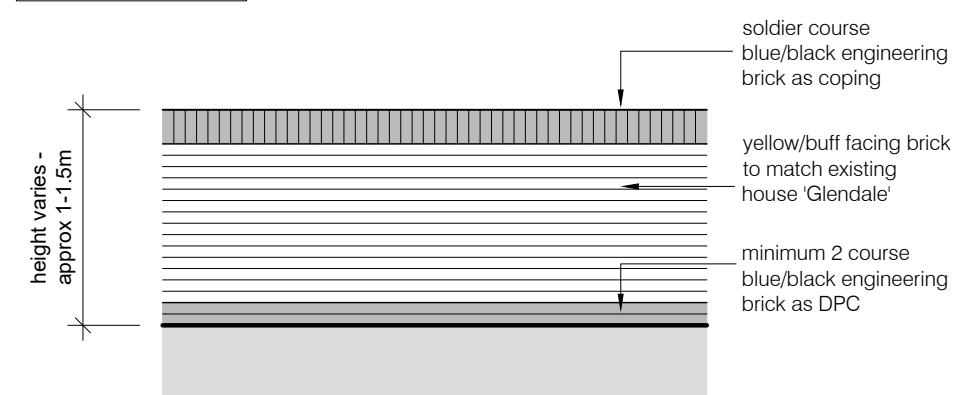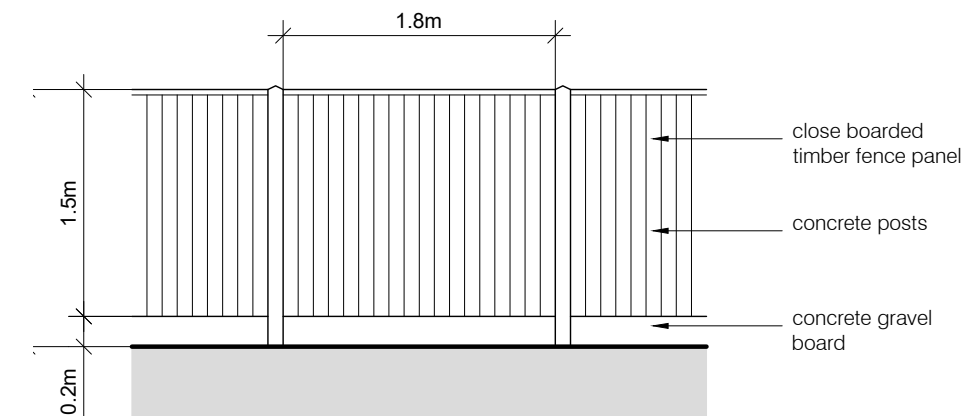Retaining Elevation
1:50

Fence Elevation
1:50