



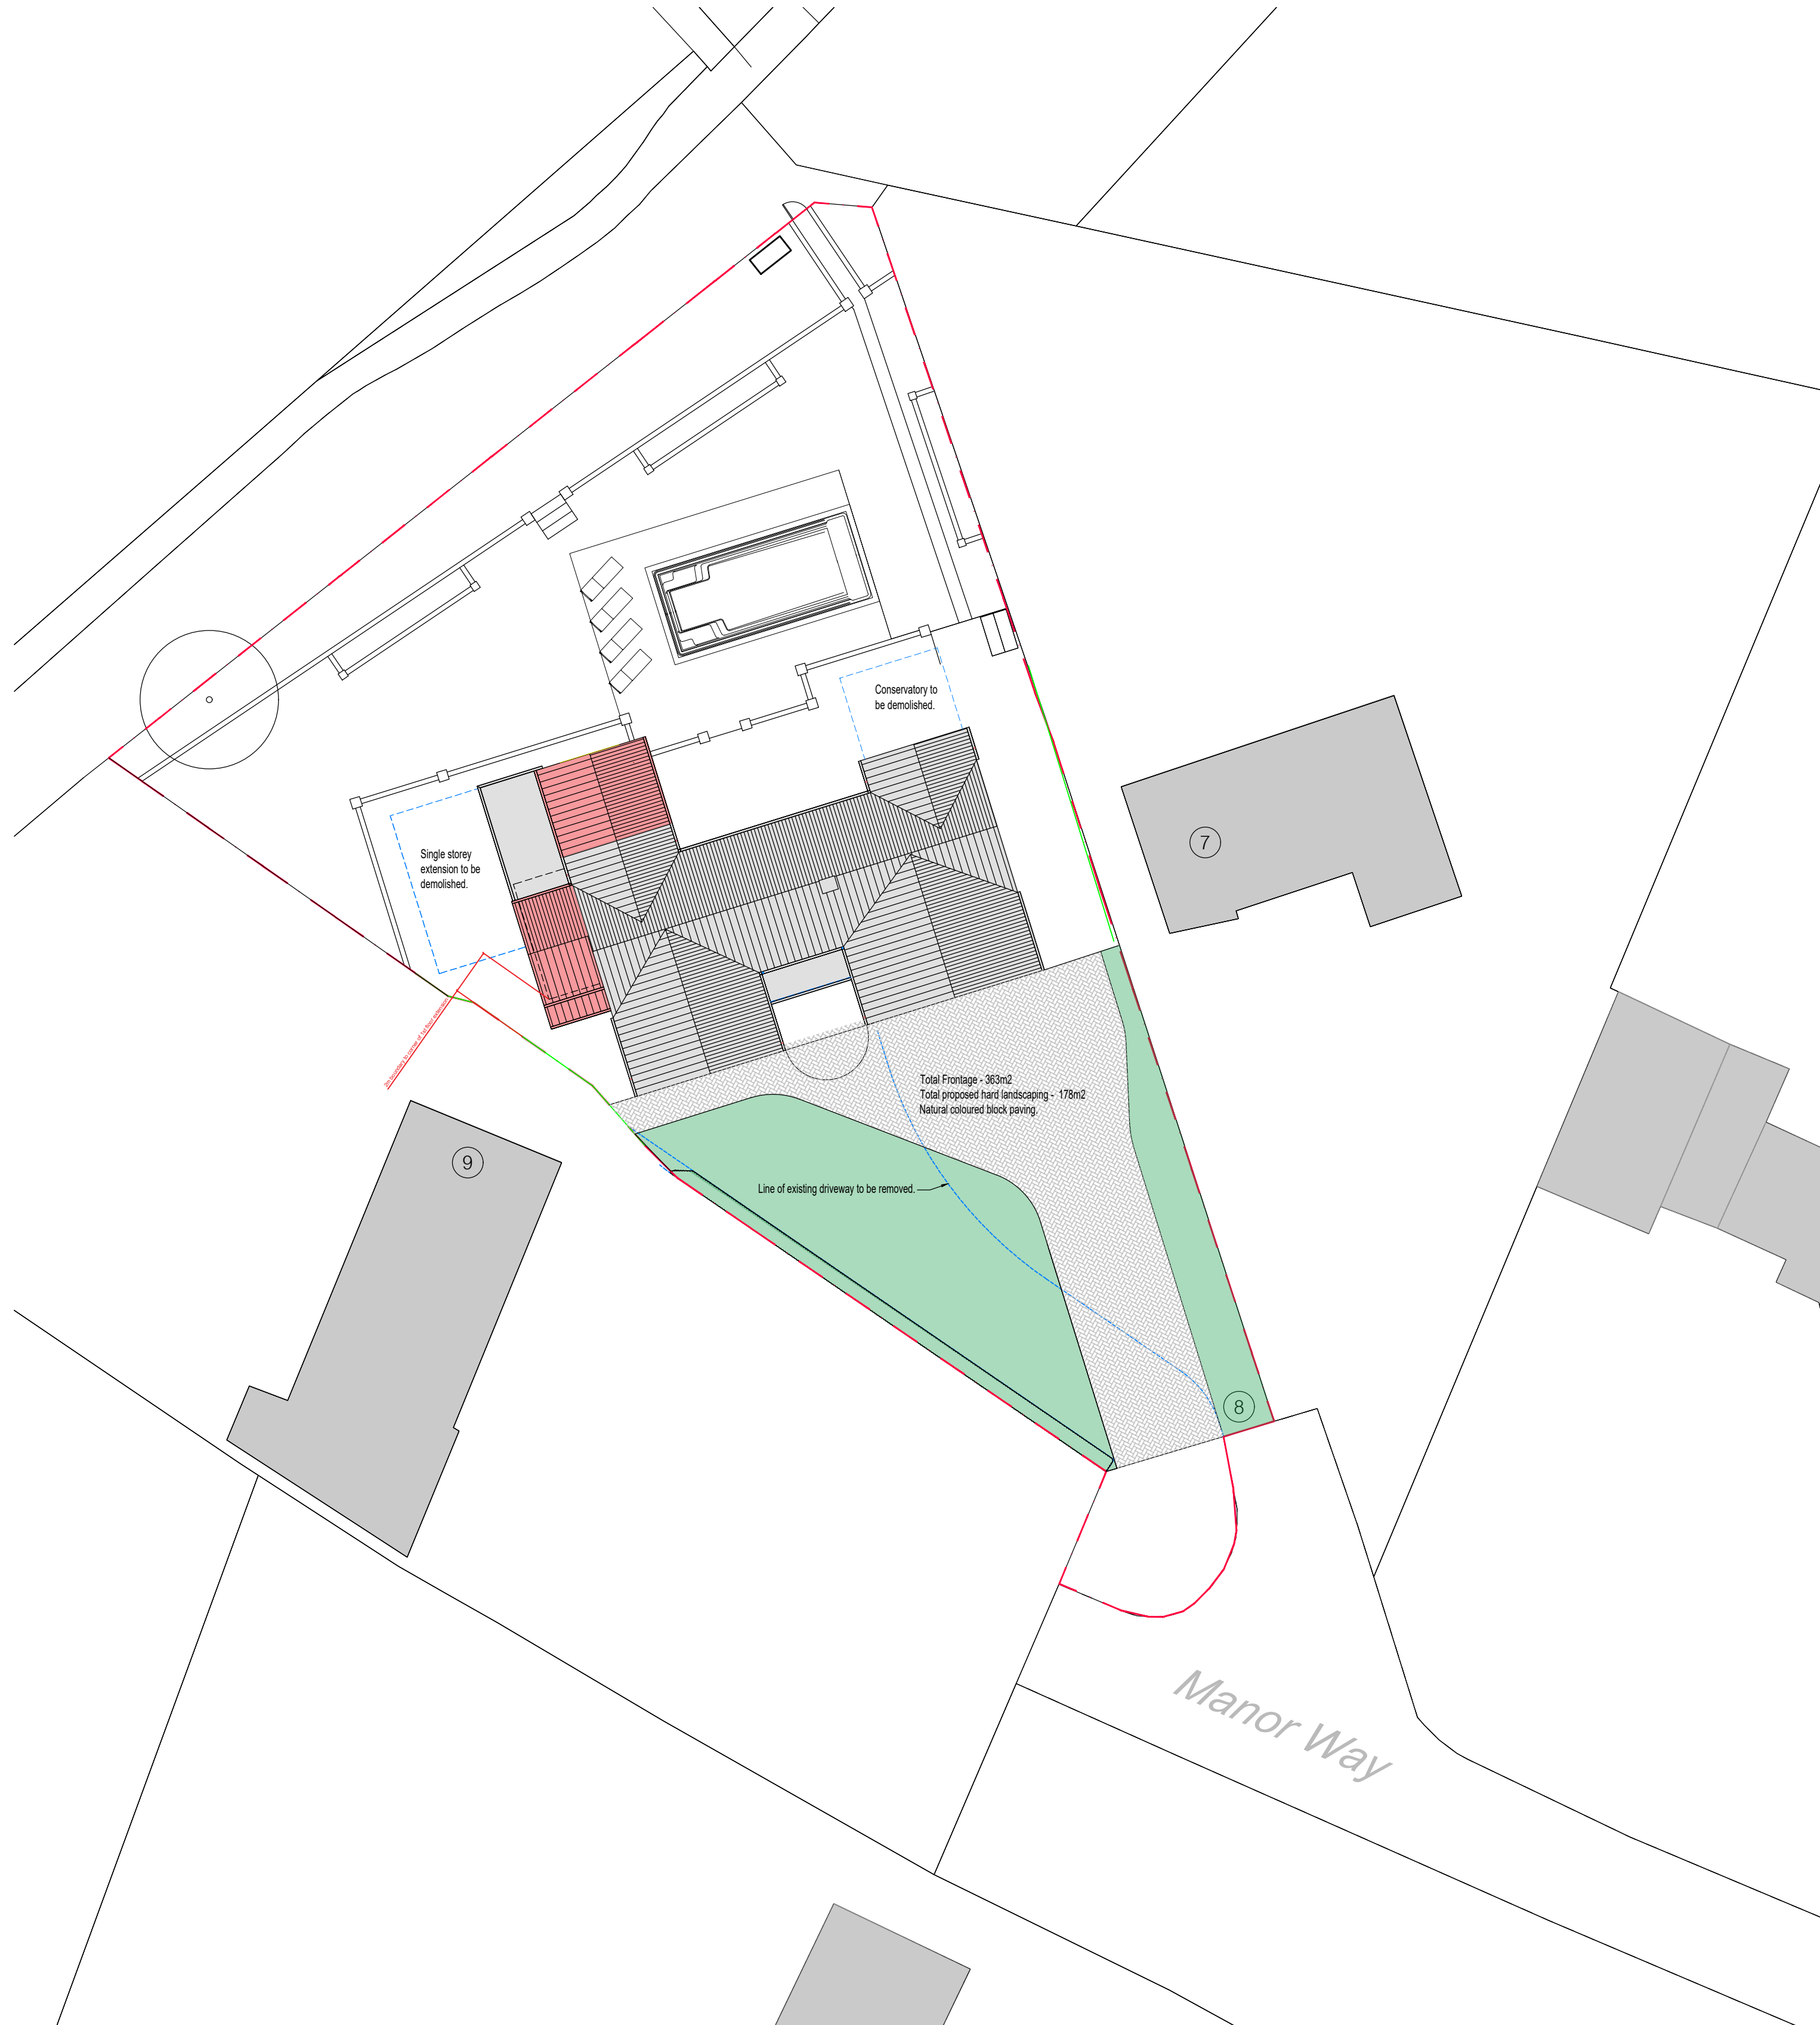

PROPOSED BLOCK PLAN AT 1 : 200

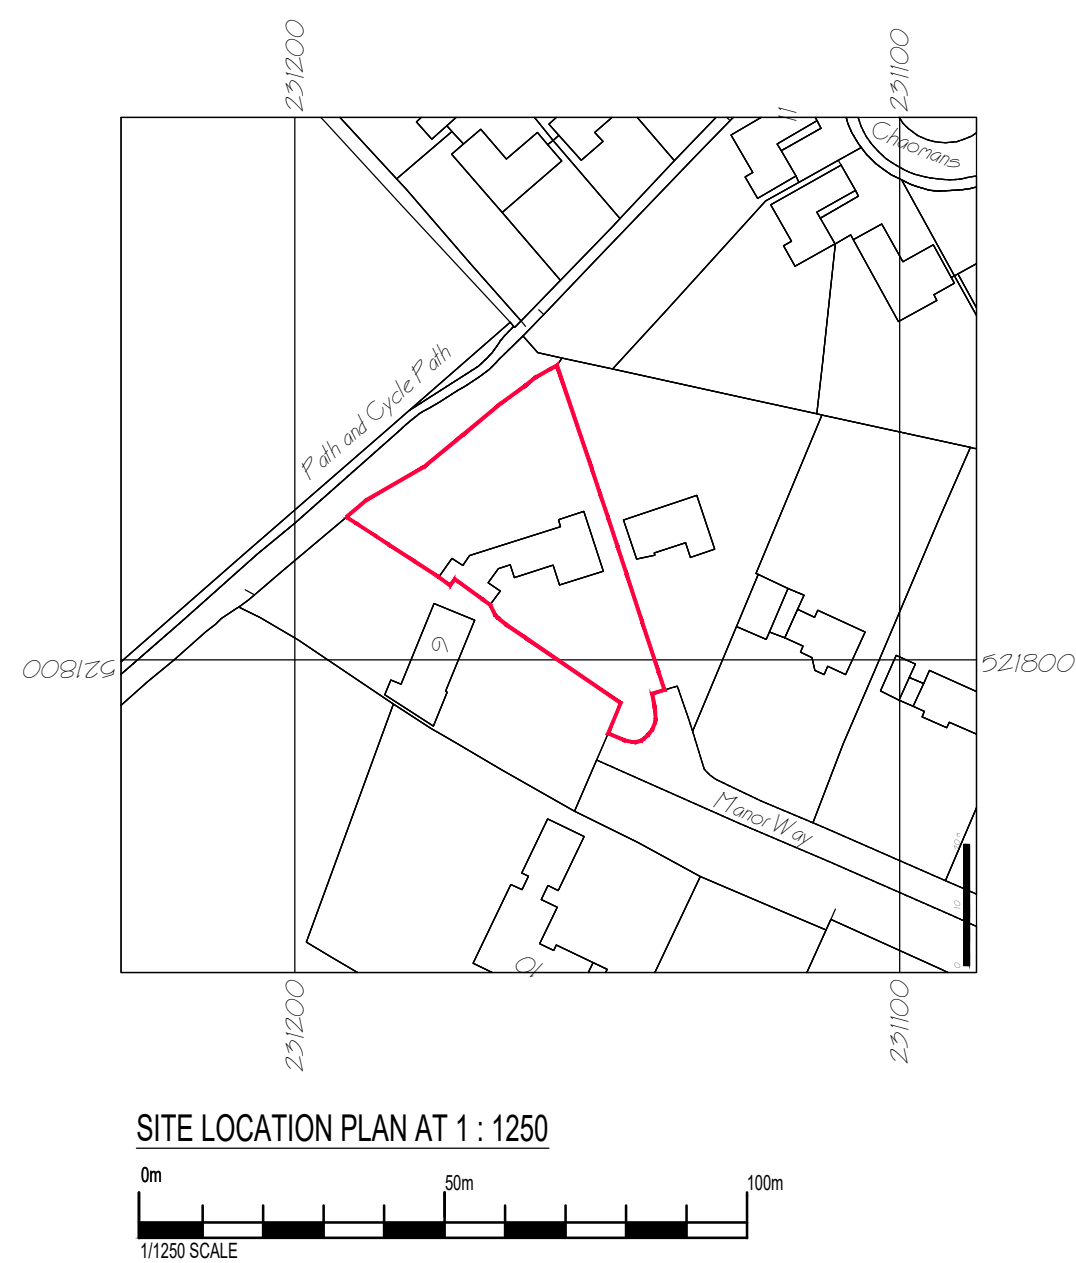

SITE LOCATION PLAN AT 1 : 1250



- 4 03.10.25 Garage Omitted
- 3 24.06.25 Scheme updated
- 2 05.05.25 Driveway paving updated.
- 1 02.04.25 Dimensions added to boundary

Rev. | Date | Details | Drawn | Checked

Issued for:

PLANNING

Project/Client: Project No:

Proposed Extensions

8 Manor Way

Dwg No: Rev:
A010 4

Scale:
As indicated.

Drawing: North:

Site & Site Location Plans

Drawn By: Date:

Checked By: Date:



D.Chandler Architectural Design Ltd
61 Gemon Road, Letchworth, Hertfordshire, SG6 3HS
danielchandler@ntlworld.com - Tel: 01462 640650 - M: 07901864742