


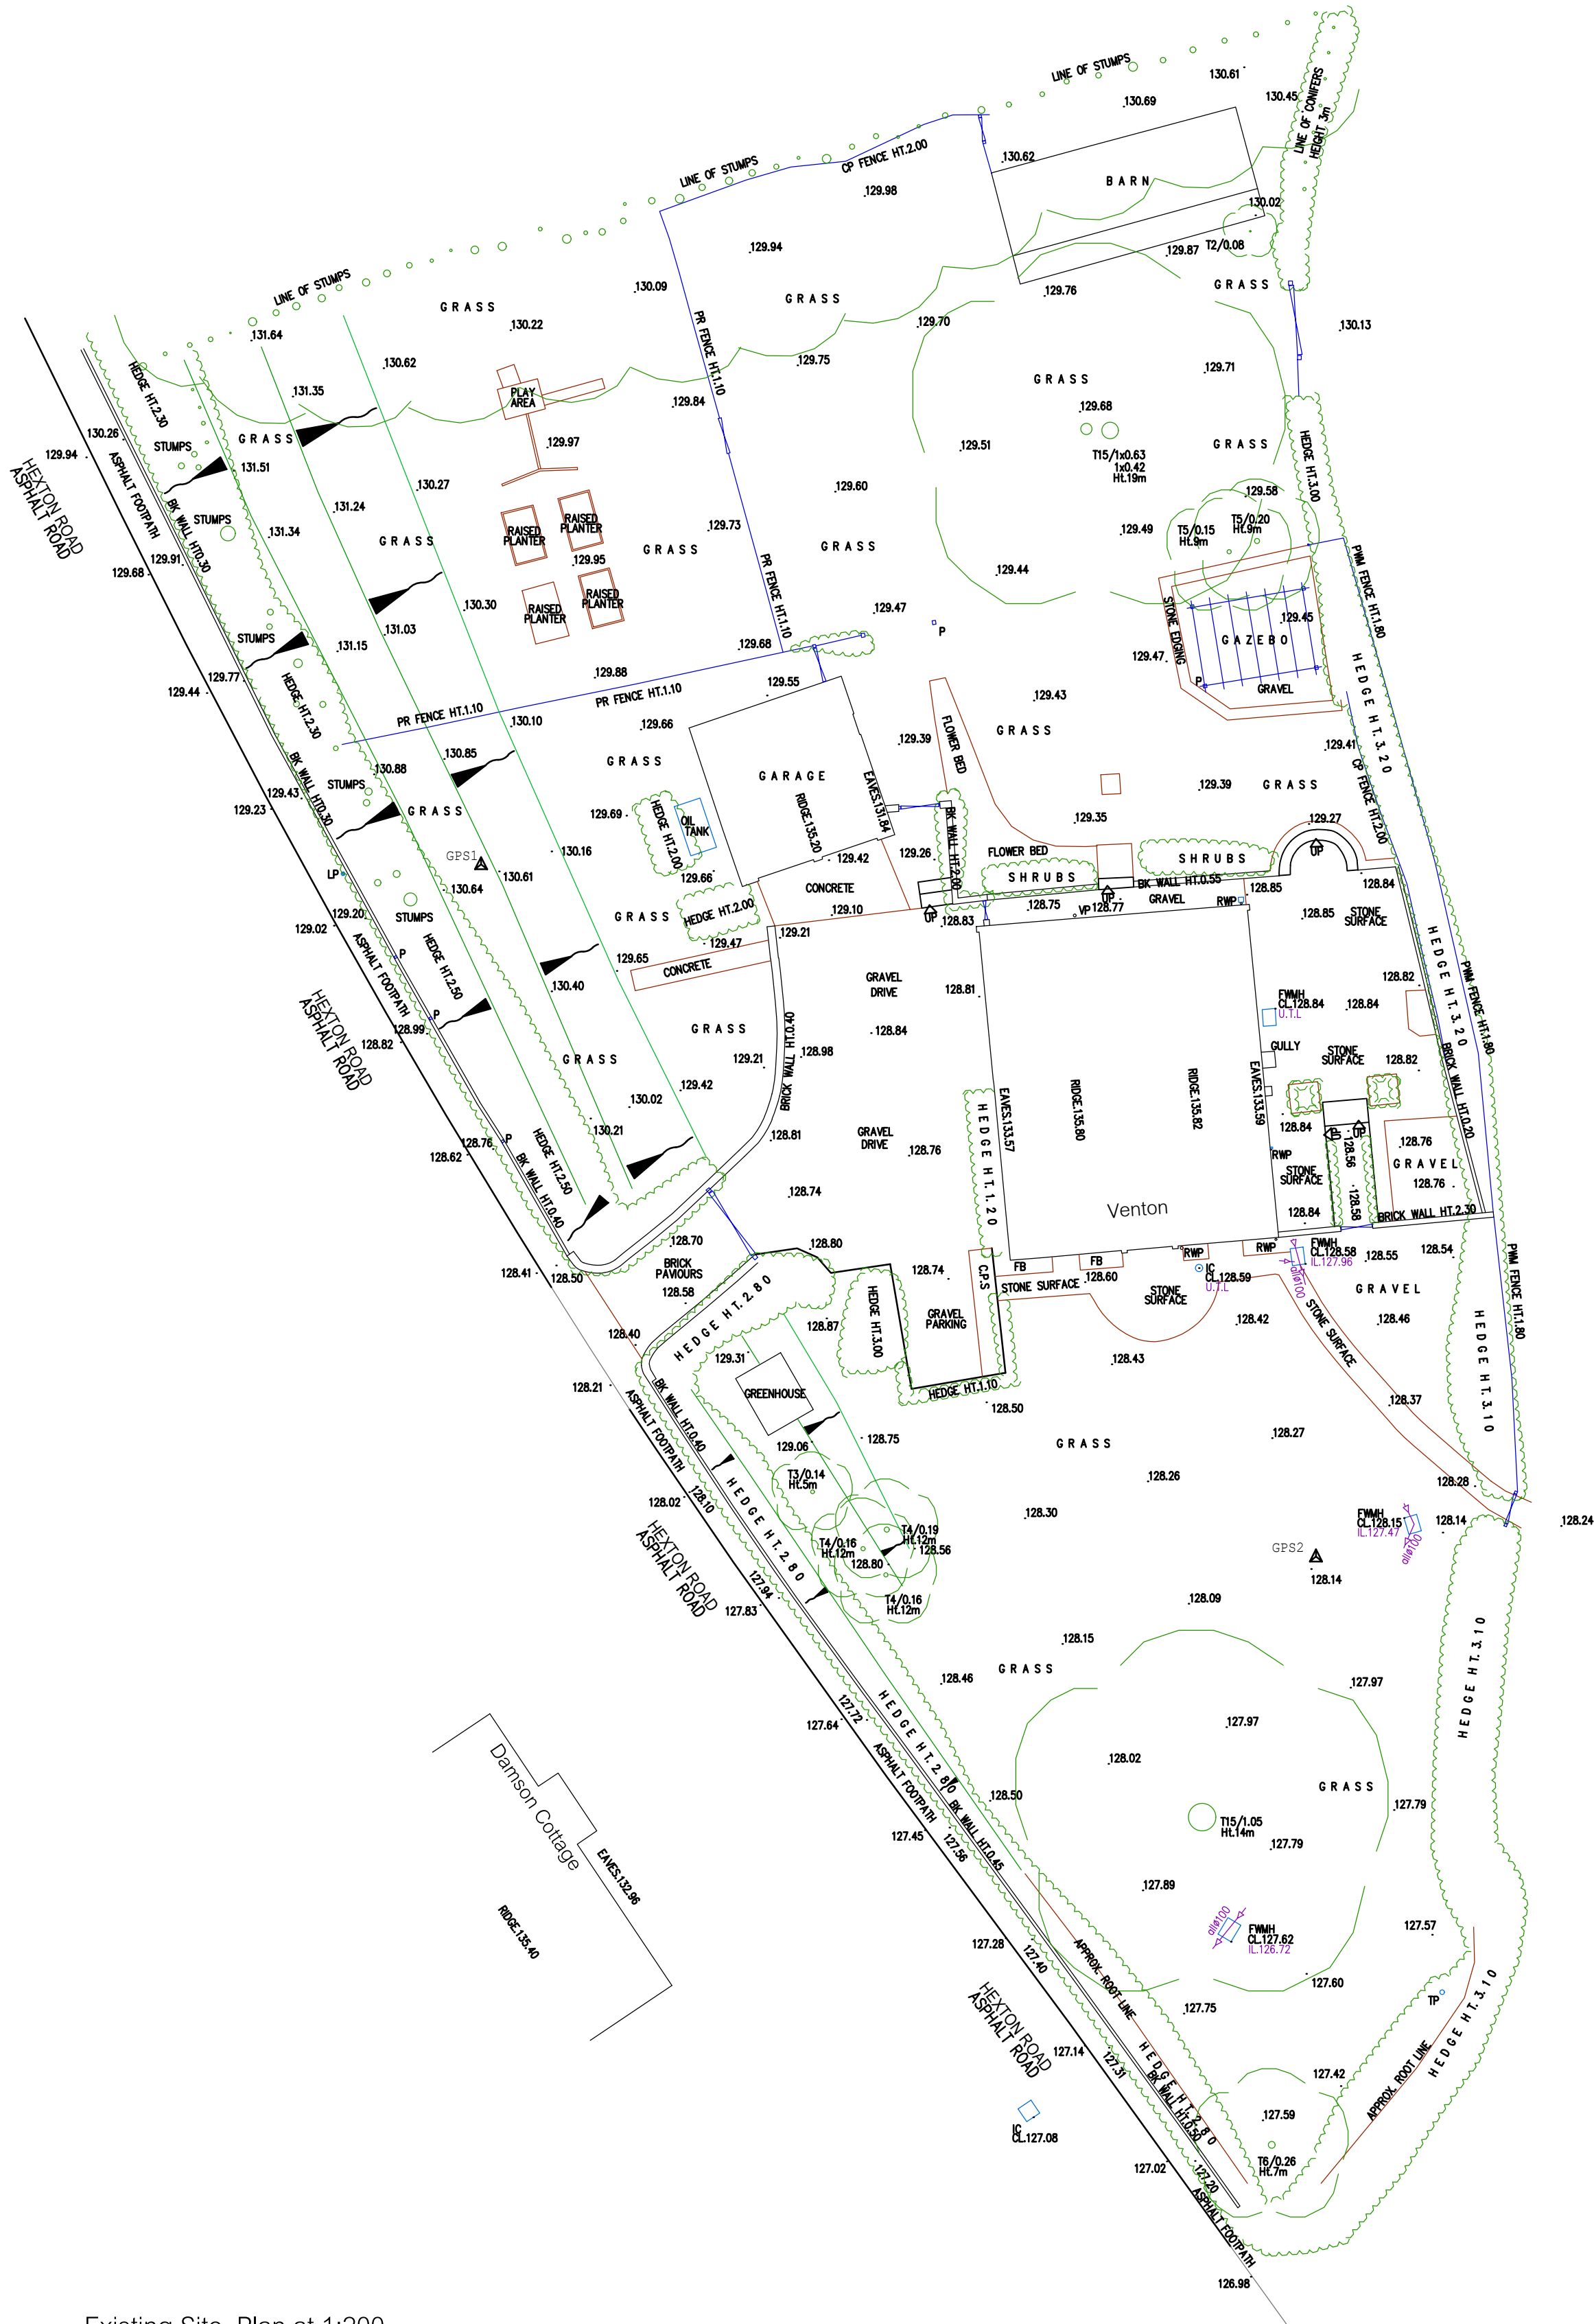

LEGEND

	Survey Station
	Level (cross indicates position)
	Kerb
	Drop Kerb
	Change of Surface
	Banking
	Hedge / Bush Canopy
	Gate
	Wall
	Fence
	Overhead Electricity Line
	Overhead Telephone Line
	Approx. Spread [m]/Approx. Trunk Dia. [m]

Notes:
Local coordinate system used. ODN vertical datum used.
SASurveys are not trained arboricultural consultants. All spreads are estimated. In some cases it may be prudent to have tree species confirmed by a trained specialist.

Scaled distances taken from this survey should be treated as of low certainty, designers and contractors must take (verify) their own site measurements.

ABBREVIATIONS (Where applicable)

AB	Air Brick	MH	Manhole
BG	Box Gully	MKR	Marker
BLR	Retractable Bollard	OB	Open Boarded Fence
BL	Bollard	P	Post
BP	Boundary Post	PCL	Post & Chain Link Fence
BS	Bus Stop	PF	Panel Fence
BW	Post & Barbed Wire Fence	PR	Post & Rail Fence
CB	Close Boarded Fence	PW	Post & Wire Fence
CI	Corrugated Iron Fence	PWM	Post & Wire Mesh Fence
CP	Chestnut Paling Fence	RW	Retaining Wall
CW	Concrete Wall	SF	Security Fence
CD	Cable Duct	STW	Stone Wall
CL	Cover Level	PM	Parking Meter
CM	Cable Marker	RE	Rodding Eye
CPS	Concrete Paving Slab	RG	Road Gully
DP	Down Pipe	RS	Road Sign
ECB	Electricity Control Box	RWP	Rain Water Pipe
ECB	Electricity Cable Pit	SC	Stop Cock
EJB	Electricity Cable Junction Box	SV	Sluice Valve
EP	Electricity Pole	T	Tree
ERP	Earthing Point	TCB	Telephone Call Box
FB	Flower Bed	THL	Threshold Level
FH	Fire Hydrant	TIC	Telephone Inspection Cover
FP	Footpath	TJB	Telephone Junction Box
G	Gully	TL	Traffic Light
GP	Gate Post	TP	Telephone Pole
GV	Gate Valve	TTP	Traffic Paving
H	Hydrant	UTL	Unable to Lift
HAG	Height Above Ground	VP	Vent Pipe
IC	Inspection Cover	WL	Water Level
IL	Invert Level	WM	Water Meter
IR	Iron Rolling Fence	WV	Water Valve
KO	Kerb Outlet	BKW	Brick Wall
LP	Lamp Post	BLW	Block Wall

Rev. | Date | Details | Drawn | Checked
Issued for:

PLANNING

Project/Client:	Project No:
Proposed New Dwelling	Dwg No:
Land adjacent Venton, Hexton	Rev:
Road, Lilley.	Scale:
	As indicated at A1
Drawing:	North:
Existing Site Survey	Drawn By: Date:
	Checked By: Date:



D.Chandler Architectural Design Ltd
61 Gernon Road, Letchworth, Hertfordshire, SG6 3HS
daniel@dcarchitectural.org - Tel: 01462 640650 - M: 07901864742