


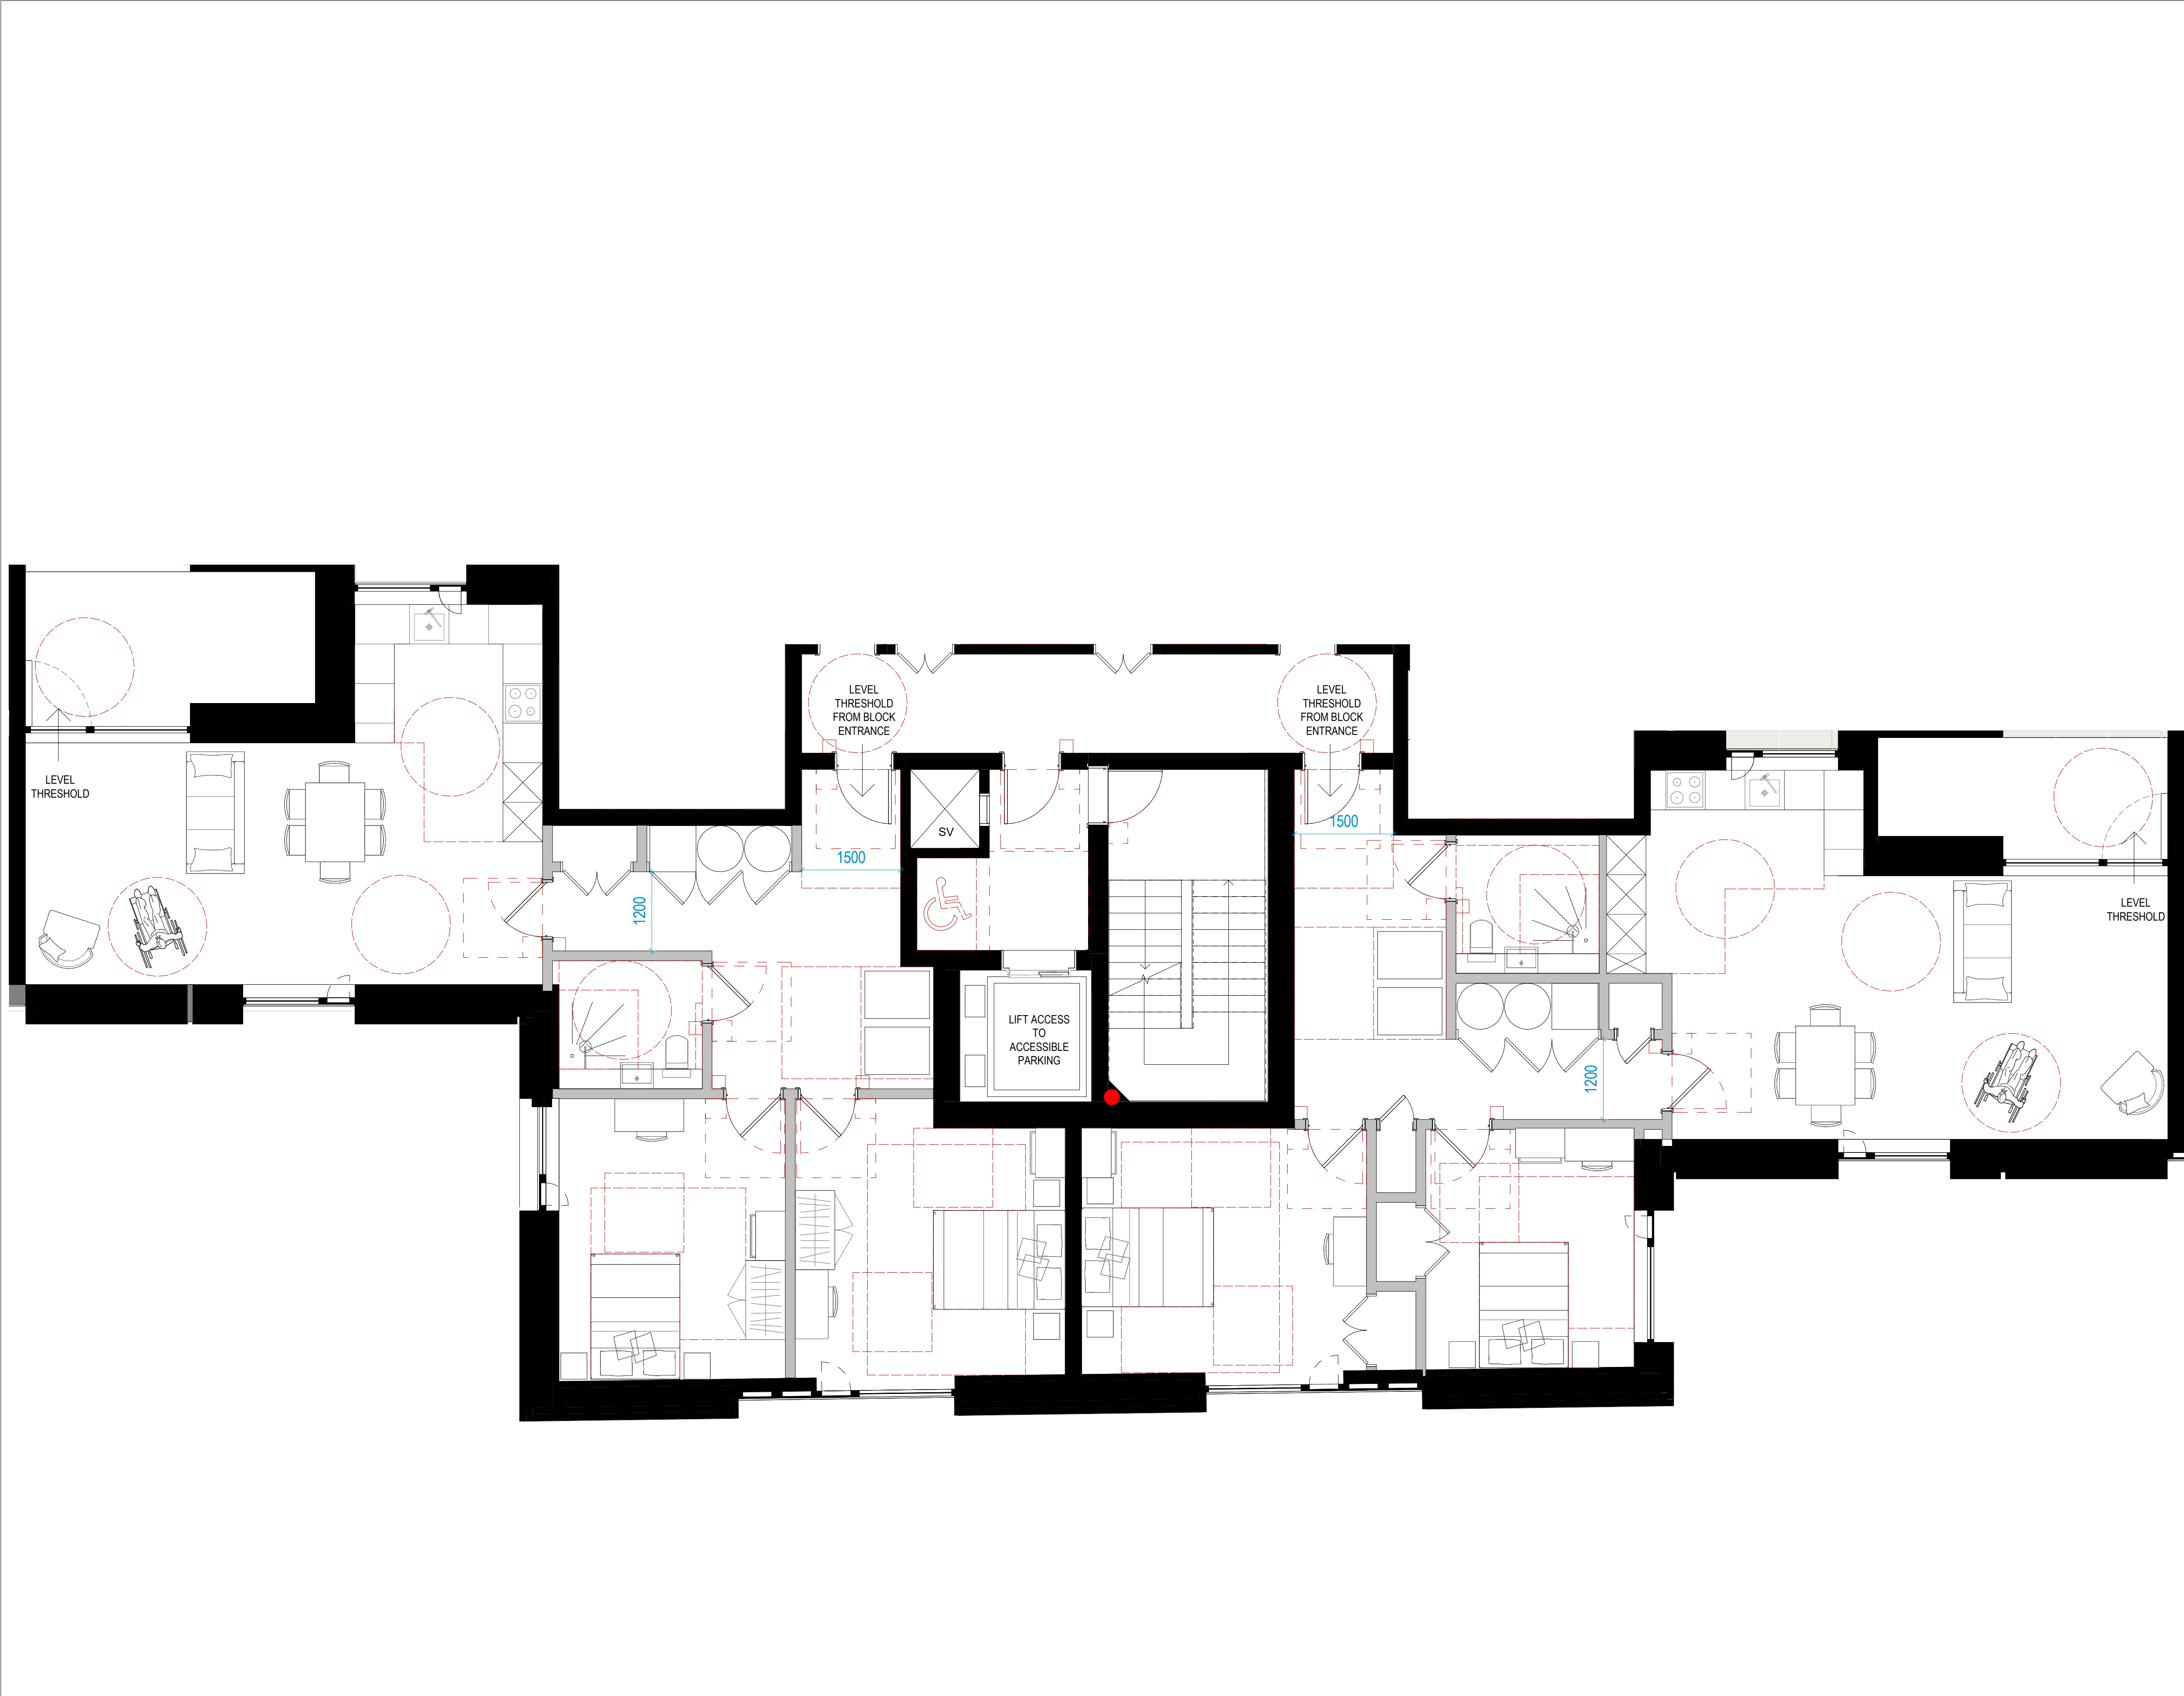

M4(3) Accessible Annotation Symbol Key

M4(2) Compliant Accessible Door with:
- 850mm Clear Opening
- 300mm Clear access to leading edge

M4(3) Compliant Accessible Door with:
- 850mm Clear Opening
- 1200mm Entrance Zone
- 300mm Clear access to leading edge
- 200mm Clear access to following edge

Wheelchair Refuse Point within Fire Protected Lobby

2300x1700mm Wheelchair Transfer and Charging Point

1500x1800mm Clear Entrance Zone

1500mm Turning Circle

1200mm Manoeuvring space to bed



1000mm Clear Access Zone Surrounding Primary Bed

1000mm Clear Access Zone to 1 side and end of secondary bed

Accessible Wetroom (Adaptable for bath)

Lowered Utility Worktop Zone (Adaptable for full height)

Key Plan

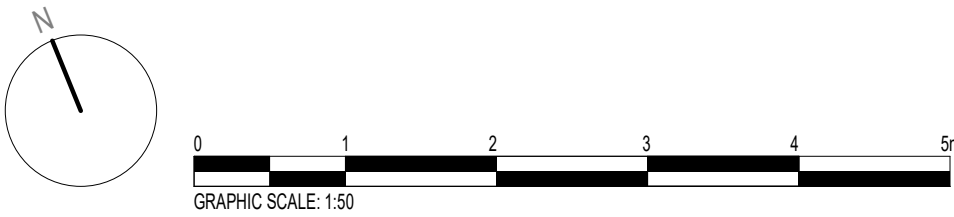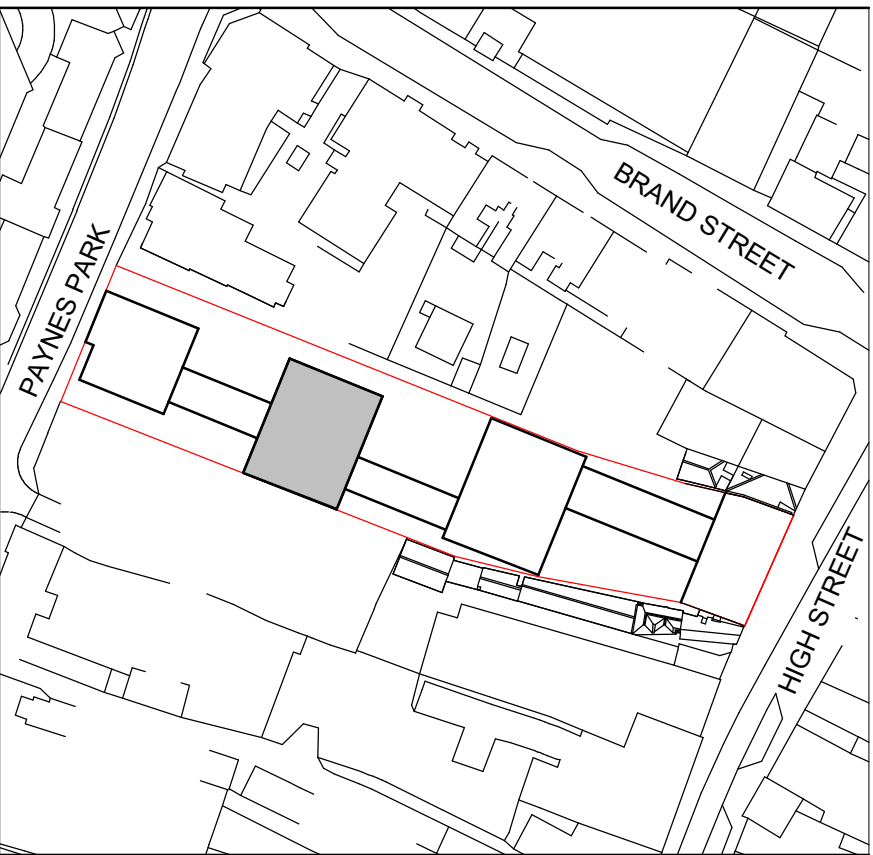

Rev	Date	Description	By	Chkd
P	25/06/24	Issued for Planning	RT	AA

THE COPYRIGHT DESIGN AND PATENTS ACT 1988 THIS DRAWING IS THIS COPYRIGHT OF TIGG COLL ARCHITECTS LTD AND MUSTNOT BE COPIED OR REPRODUCED IN WHOLE OR PART, BY ANY METHOD WHATSOEVER, WITHOUT THE PRIOR WRITTEN APPROVAL OF TIGG COLL ARCHITECTS LTD

- ALL LEVELS MUST BE CHECKED ONSITE
- ALL DIMENSIONS MUST BE CHECKED ONSITE
- DO NOT SCALE FROM THIS DRAWING
- REFER TO ACCOMPANYING DESIGN & ACCESS STATEMENT

PLANNING

TiggColl

Addison Studios, 020 3170 6125
188A Blythe Road, Info@tiggcoll.com
London, W14 0HD TiggColl.com
Architecture Design Interiors

Project 9-10 High Street, Hitchin, SG5 1AT			
Title M4(3) Upper Floor Unit Layouts			
First Issue 25/06/2024	Scale 1:50 @ A1 1:100 @ A3	Drawing no. 270 - HH - 120	Rev. P