

Do not scale drawings.

General Notes

Component Characteristics

Tolerances of dimension and shape
EN 1090-2 Tolerance class 1

Weldability

EN 10025-2, S275 / S355

Fracture toughness / impact resistance

S275JR (27J@20°C)

S355 (35J@20°C)

Stainless 304 / 316

Load Bearing Capacity

Designed to BS5950 / EN 1993

Steel Specification

National Structural Steelwork
Specification for Building Construction
7th Edition CE Marking

Welds

All welds to comply to D&A Welding
Procedure Specifications (WPS)

Steel Grades


All UC / UB / PFC / RSA - S355-JR

All SHS / RHS / CHS - S355-J2

All Plates - S275 - UNO

Welded Structural Components

Execution Class 2 BS EN 1090

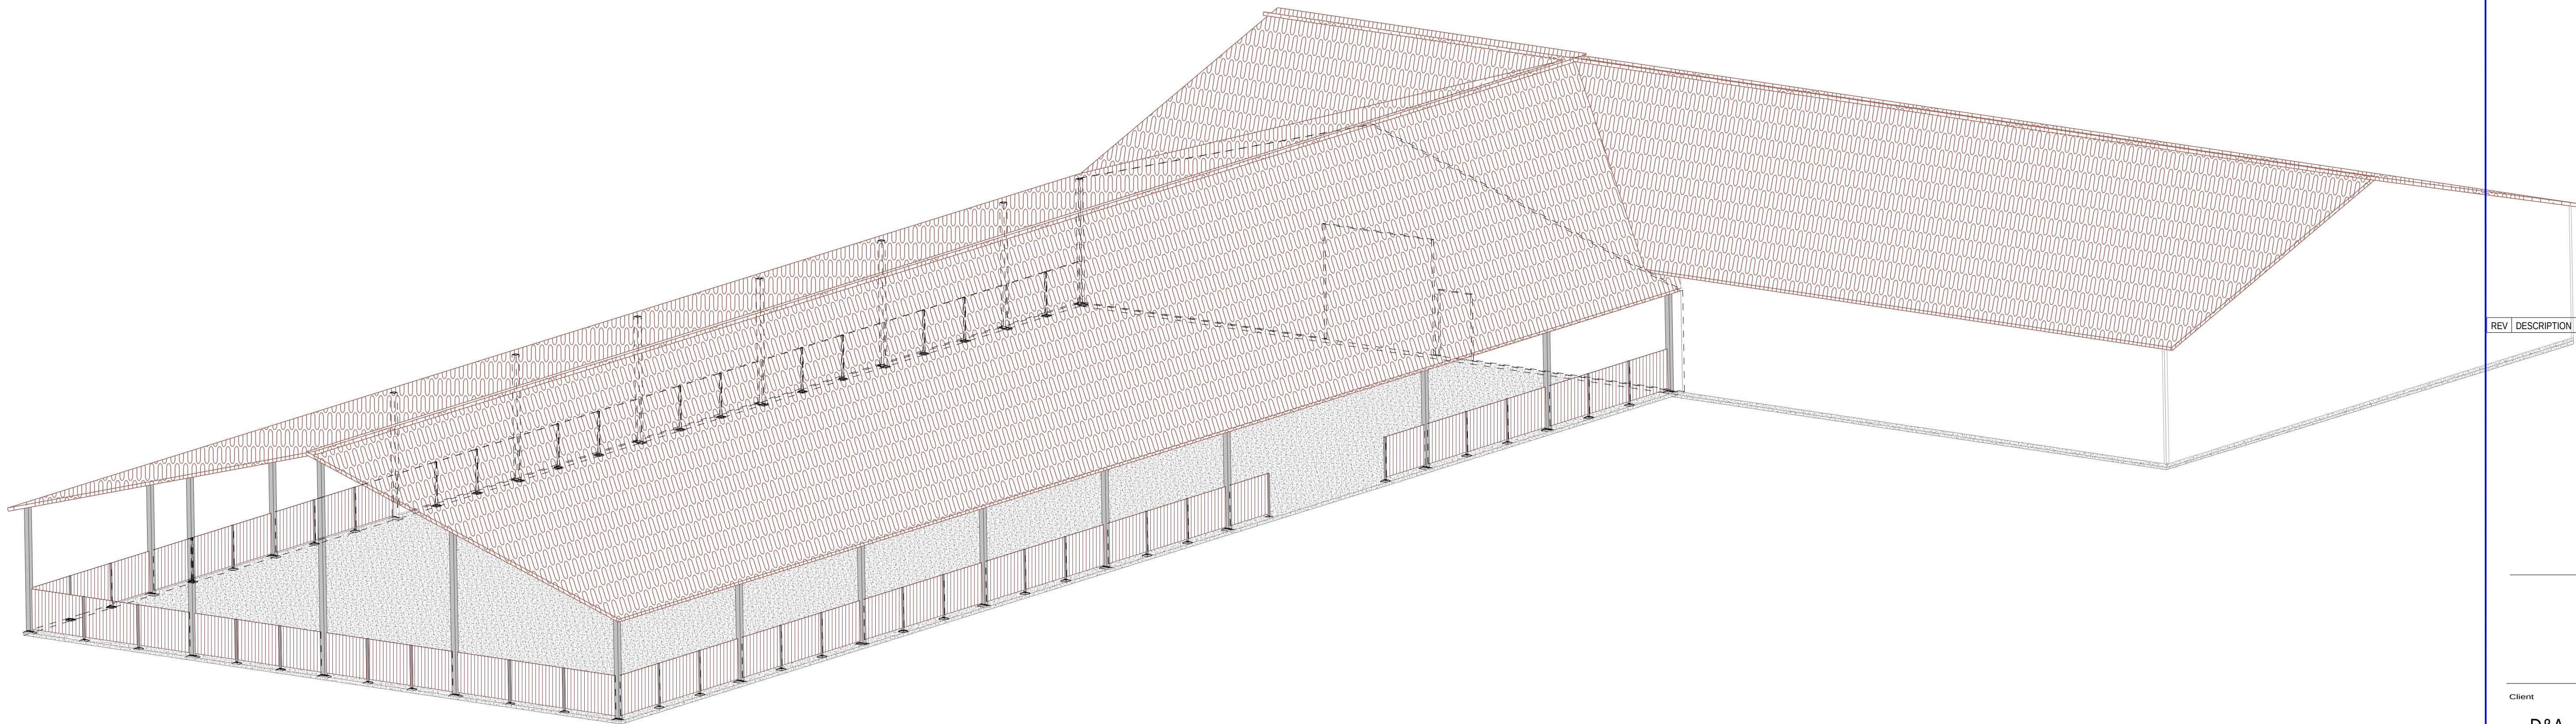

3D VIEW
SCALE 1:100

REV	DESCRIPTION	BY	CHK	DATE
-----	-------------	----	-----	------

NEW OFFICES

Client

D&A

Project Number : CA-0004

Drawing creation date :

Scale @ A1: AS SHOWN

Drawn By :

Checked By :

Status :

Drawing Title :

STABLES & COVERED ARENA

PRESENTATION DRAWING

3D VIEW (SHEET 2)

Drawing Number Revision

D0000-DAE-GA-006



ENGINEERING
Architectural, Glazing & Structural
Metalwork Specialists

HALL ROAD UNIT 5&6
HEMEL HEMPSTEAD
Hertfordshire
HP27BH

<https://daengineering.co.uk>
info@daengineering.co.uk
Tel - 02085737684

Architectural, Glazing & Structural Metalwork Steelwork Specialists