



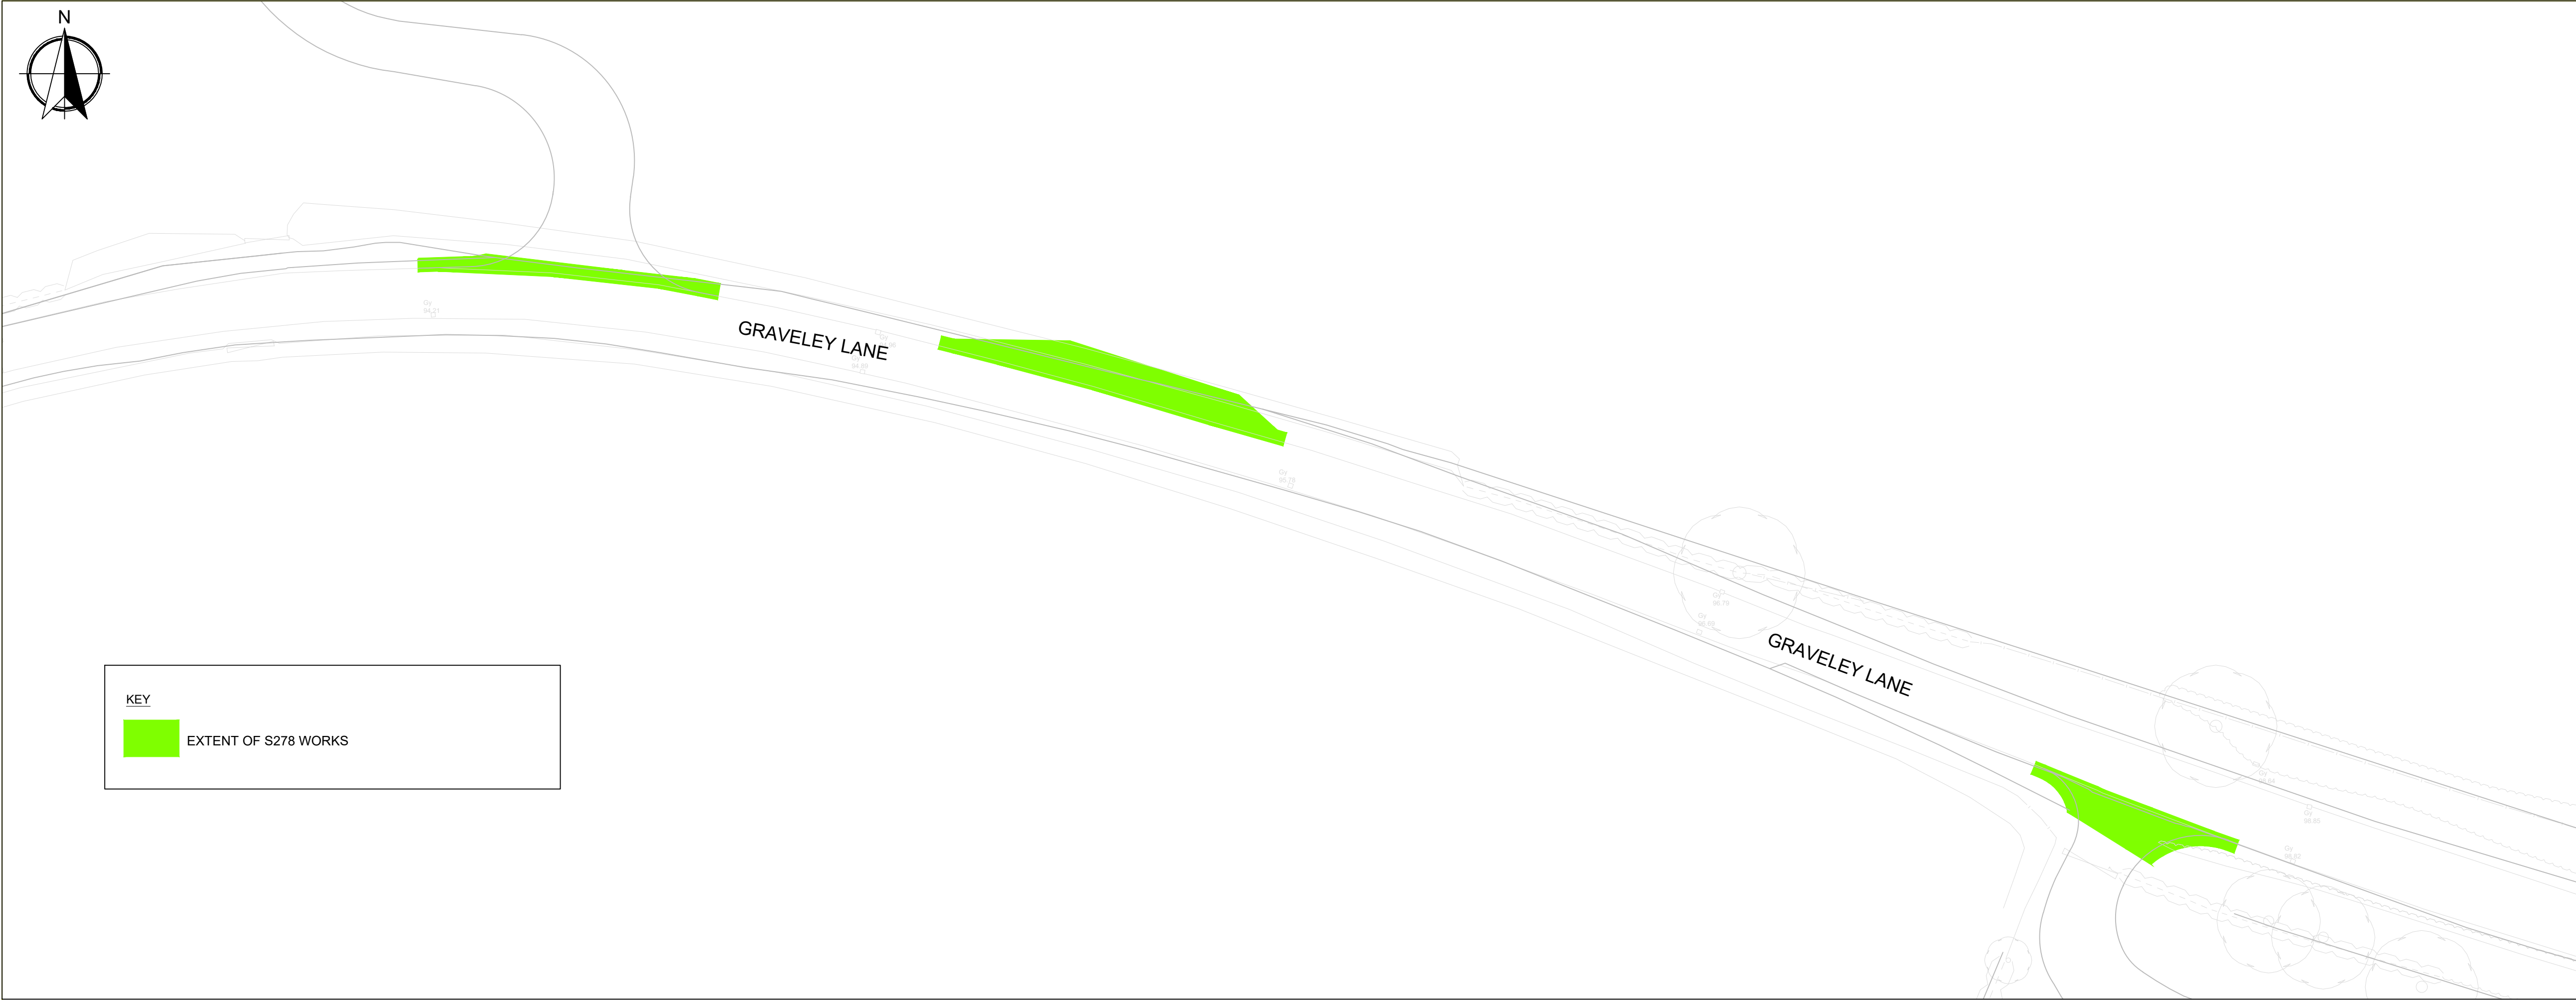

EXTENT OF S278 WORKS

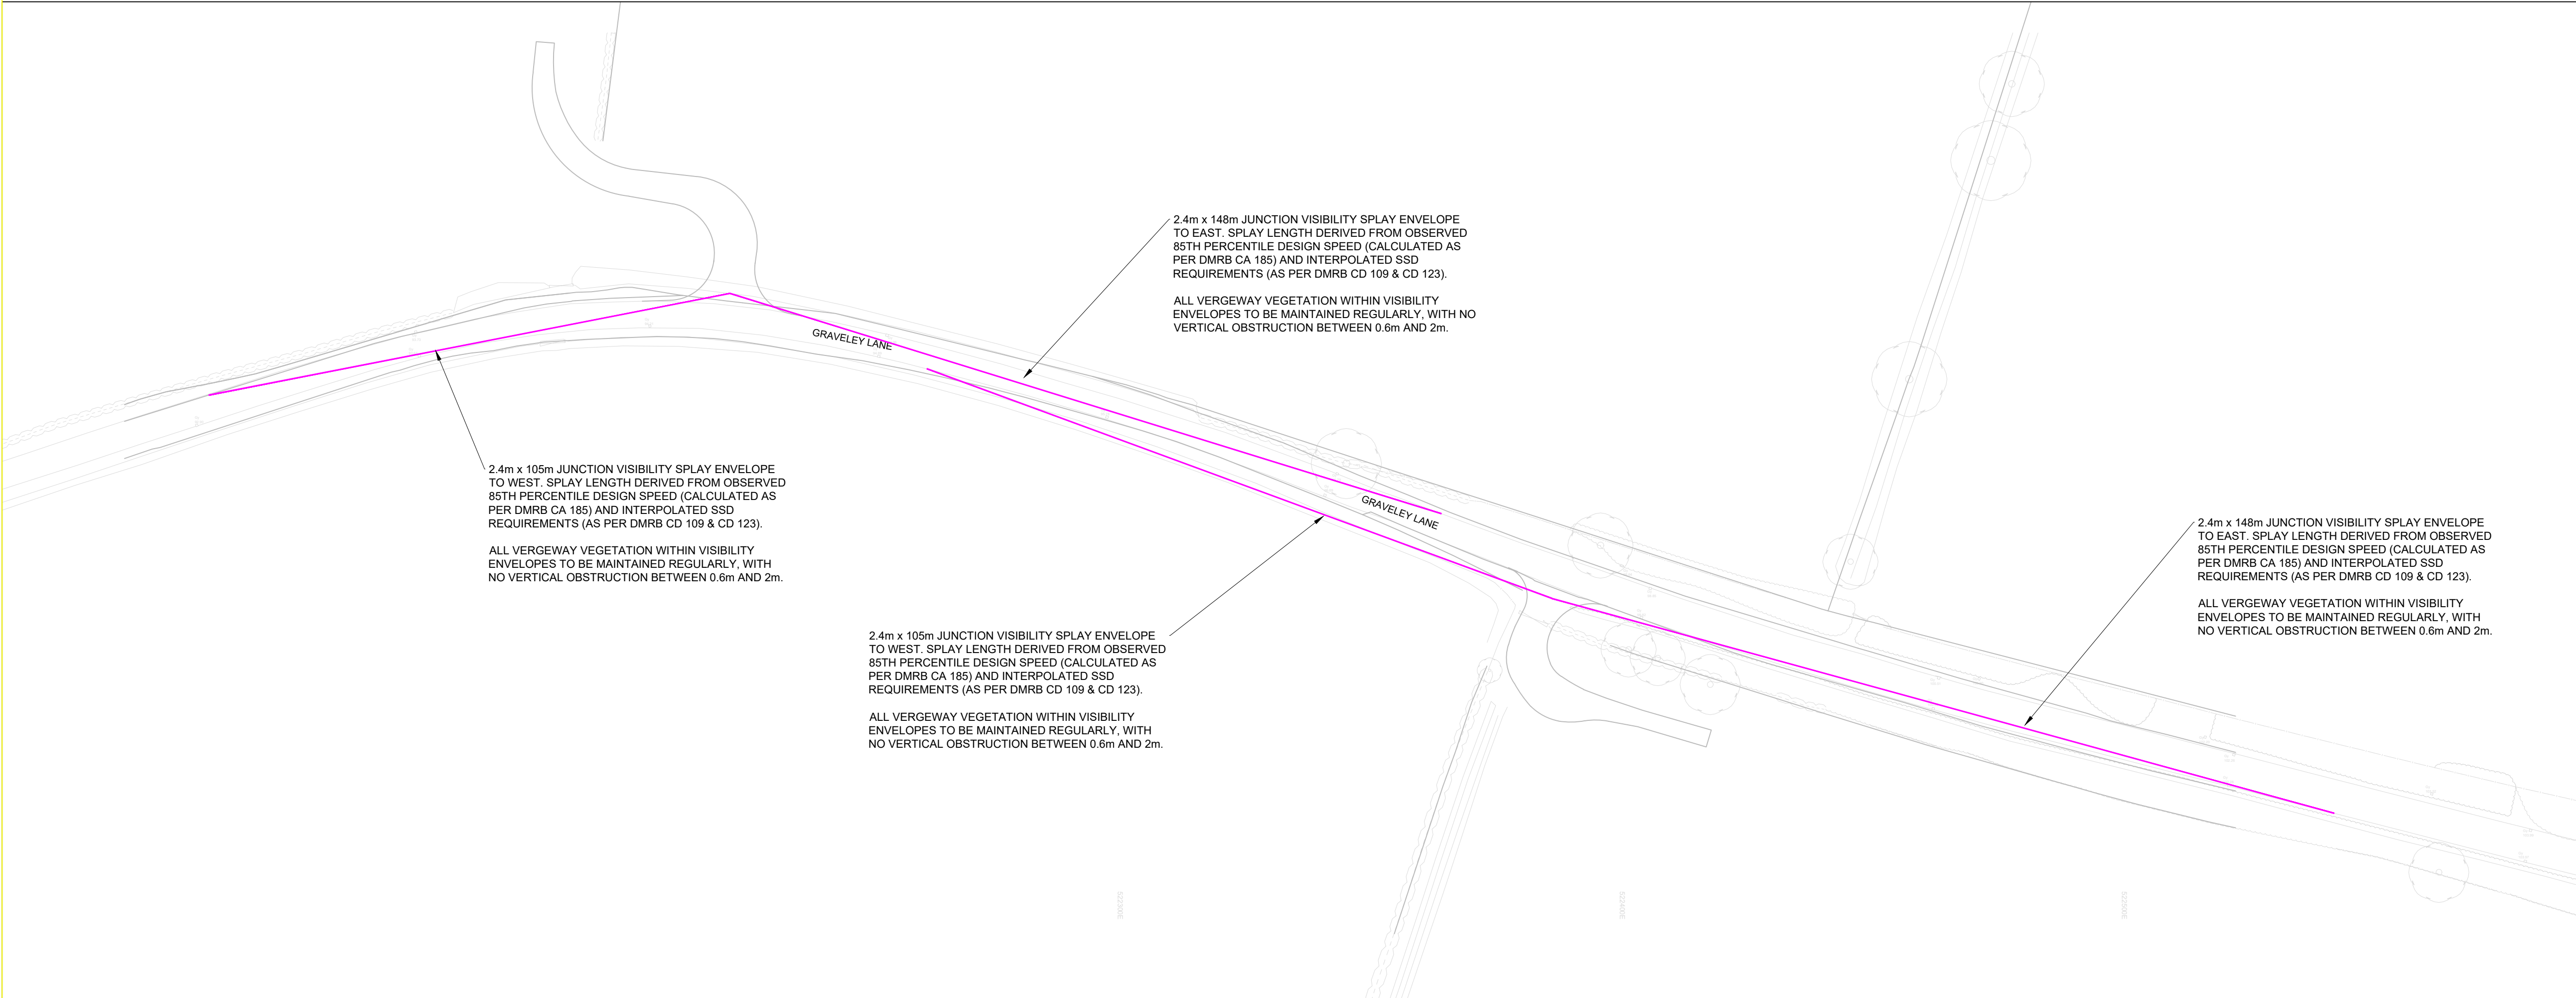

VISIBILITY SPLAYS (1:750)

GENERAL NOTES

- DRAWINGS ARE TO BE READ IN CONJUNCTION WITH ALL RELEVANT SPECIFICATIONS, ENGINEERS, ARCHITECTS & SERVICES DRAWINGS, INCLUDING APPROVED BUILDERS WORK DRAWINGS. CONTRACTOR TO NOTIFY ENGINEER OF DISCREPANCIES BETWEEN STRUCTURAL DRAWINGS AND SPECIFICATIONS OR OTHER DRAWINGS.
- ALL DIMENSIONS ARE IN MILLIMETRES UNLESS NOTED OTHERWISE.
- DO NOT SCALE FROM THIS DRAWN. WORK TO DIMENSIONS OR COORDINATES PROVIDED. ALL LEVELS ARE IN MILLIMETRES, UNLESS OTHERWISE NOTED. ANY AMBIGUITIES, OMISSIONS AND ERRORS ON DRAWINGS SHALL BE BROUGHT TO THE ATTENTION OF THE ENGINEER IMMEDIATELY.

HIGHWAY CONSTRUCTION MATERIALS AND WORKMANSHIP SHALL BE IN ACCORDANCE WITH HERTFORDSHIRE COUNTY COUNCIL'S HOUSE ESTATE ROAD SPECIFICATION UNLESS OTHERWISE AGREED WITH THE LOCAL HIGHWAY AUTHORITY. IF THERE IS ANY DISCREPANCY BETWEEN THE SPECIFICATION AND THE APPROVED DRAWINGS, THE SPECIFICATION SHALL TAKE PRECEDENCE

P3	16.07.24	PG	PG	VISIBILITY SPLAYS ADDED
P2	11.07.24	PG	PG	MINOR UPDATES
P1	08.07.24	PG	PG	PRELIMINARY ISSUE
REV	DATE	DRAWN	REV'D	NOTES
CLIENT				
AGR SOLAR 4 LIMITED				
PROJECT				
PRIORY FARM SOLAR ARRAY GRAVELEY LANE, GREAT WYMONDLEY				
DRAWING TITLE				
S278 HIGHWAY WORKS EXTENT OF S278 HIGHWAY WORKS & VIS SPLAYS				
DRAWING STATUS				
PRELIMINARY				
SCALE	1:400_UNO	DRAWN BY	PG	ENGINEER PG
				SHEET A1
DRAWING No				REVISION
PGC1021-C-203				P3
.\\A.L.L.A\\Company Setup\\PGC Logos\\PCconsulting.png				108 Ack Lane West, Cheshire Hulme, Cheshire, SK8 7ES Tel: 07710 758971 Email: paul@pgcd.co.uk