


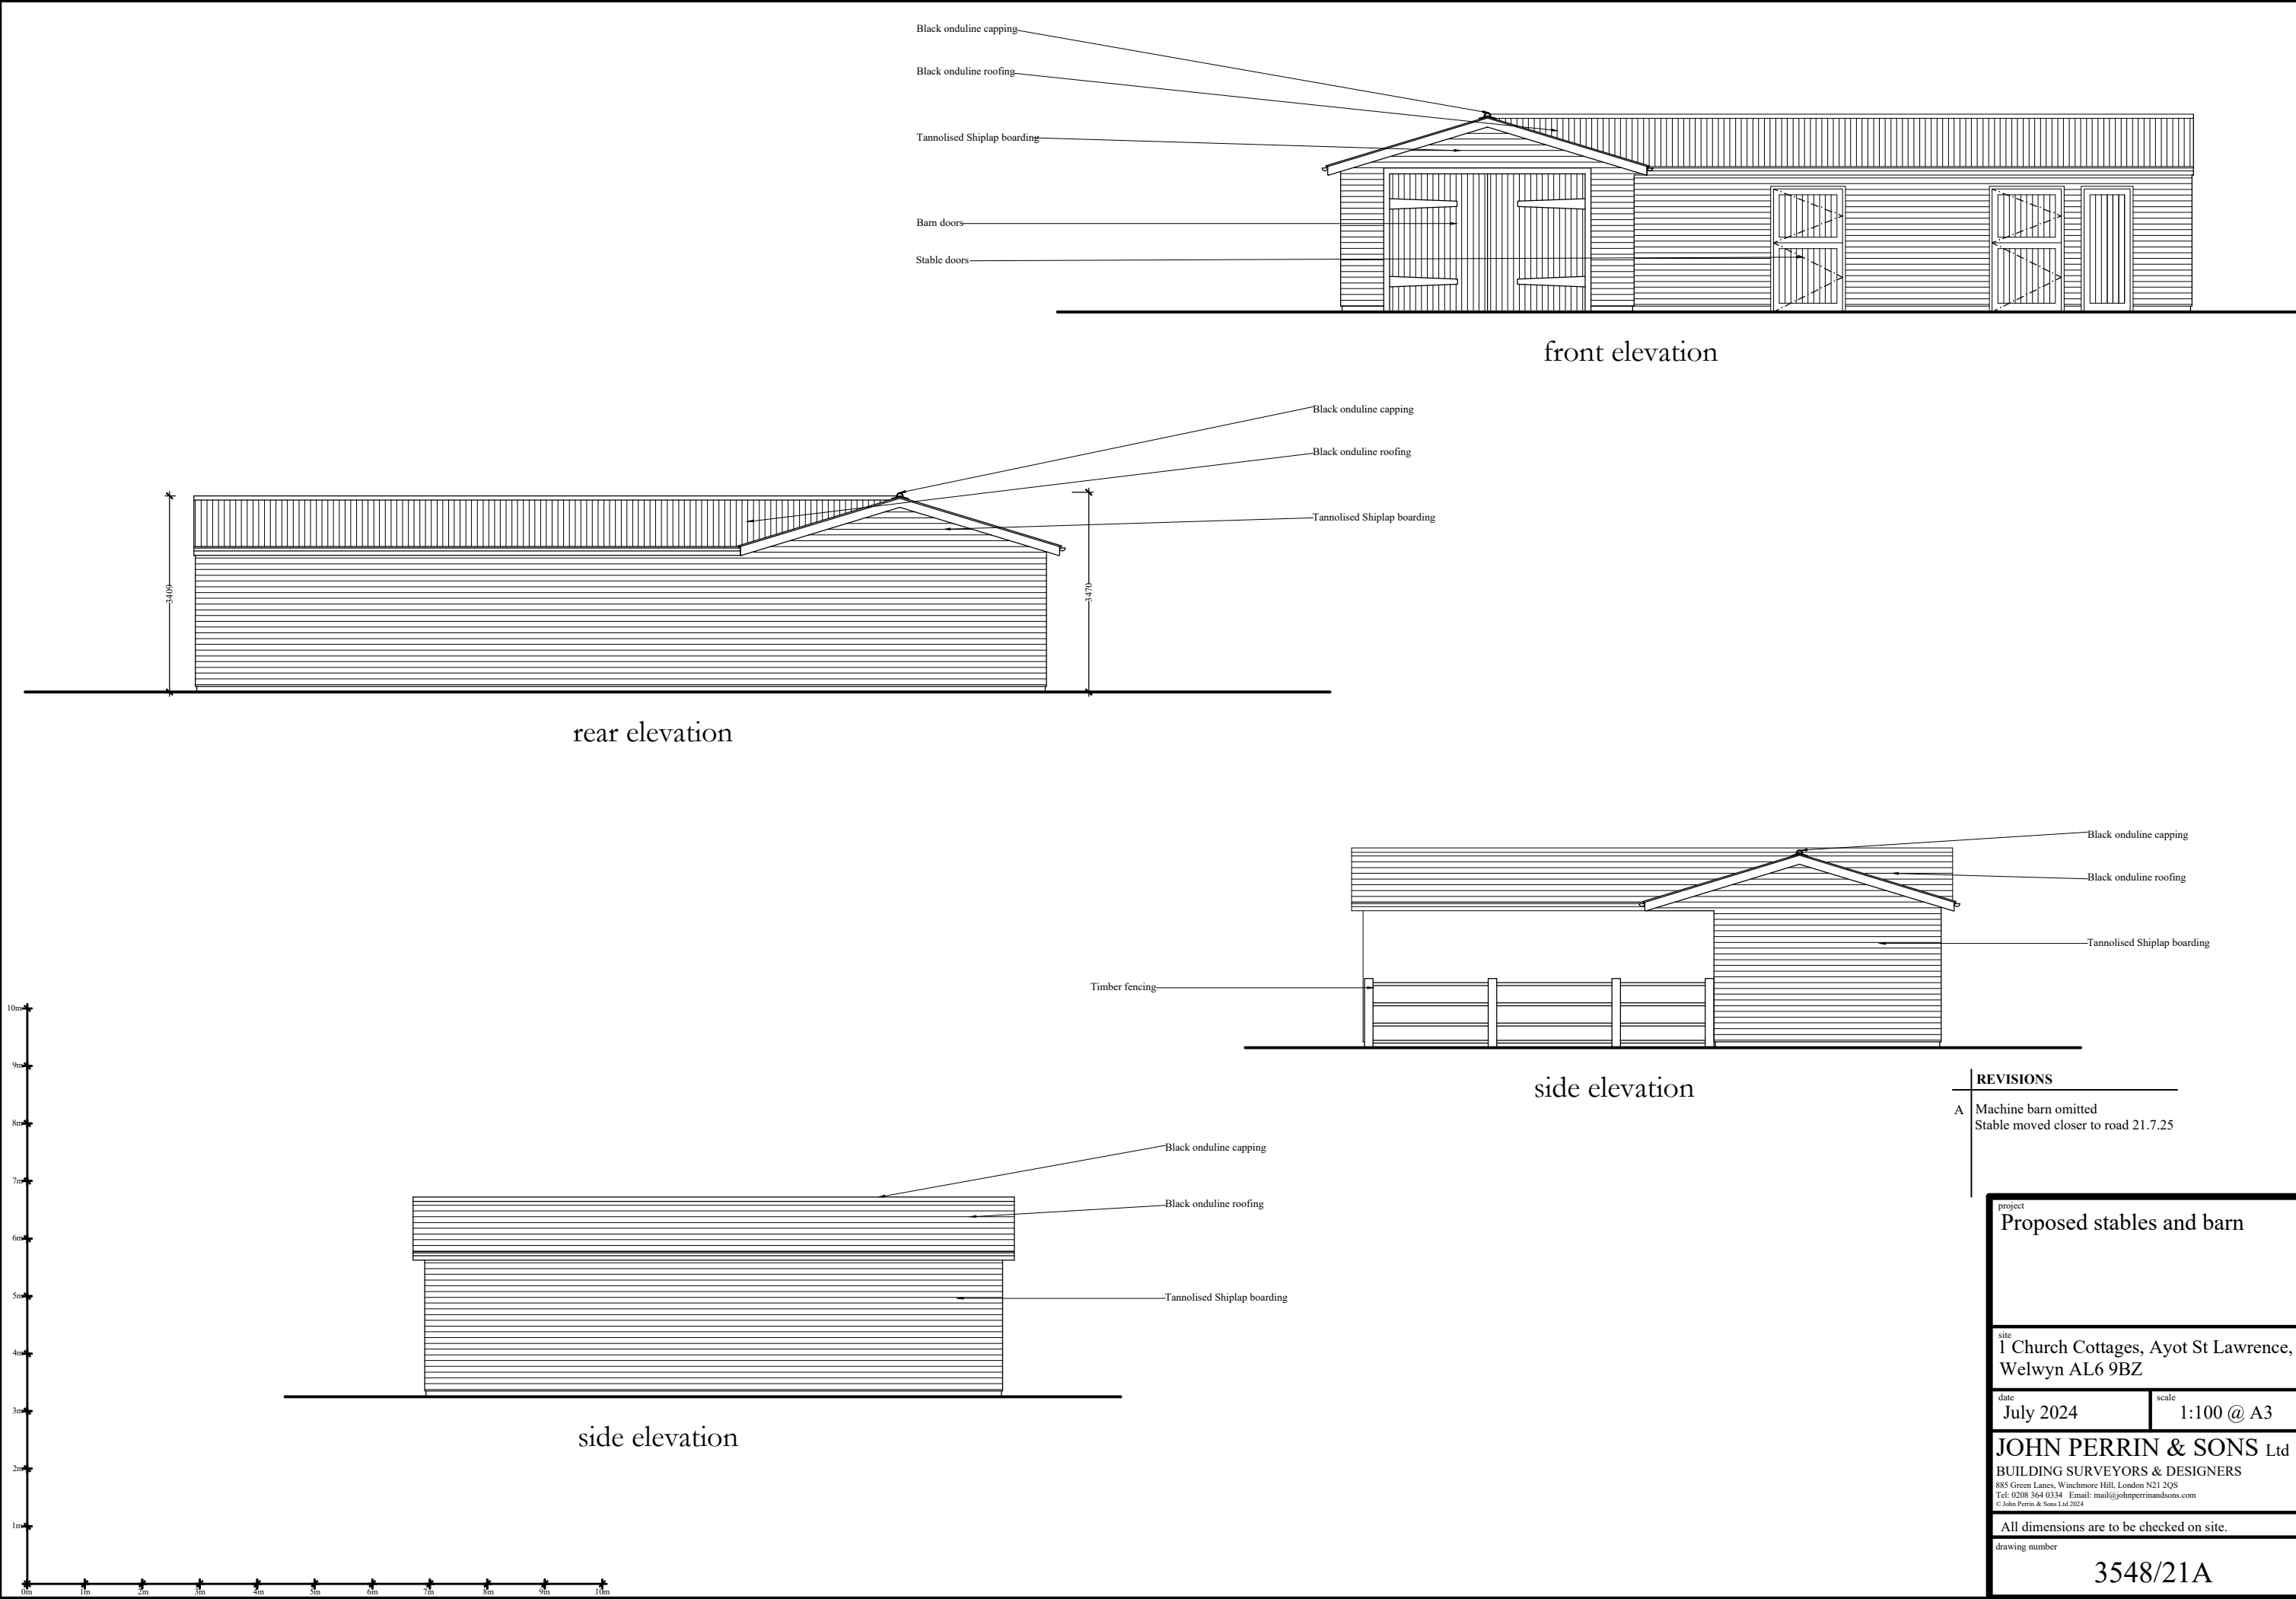

REVISIONS	
A	Machine barn omitted Stable moved closer to road 21.7.25

project

Proposed stables and barn

site

1 Church Cottages, Ayot St Lawrence,
Welwyn AL6 9BZ

date

July 2024

scale

1:100 @ A3

JOHN PERRIN & SONS Ltd

BUILDING SURVEYORS & DESIGNERS

883 Green Lanes, Winchmore Hill, London N21 2QS

Tel: 0208 364 0334 Email: mail@johnperrinandsons.com

© John Perrin & Sons Ltd 2024

All dimensions are to be checked on site.

drawing number

3548/21A