




Ground Floor

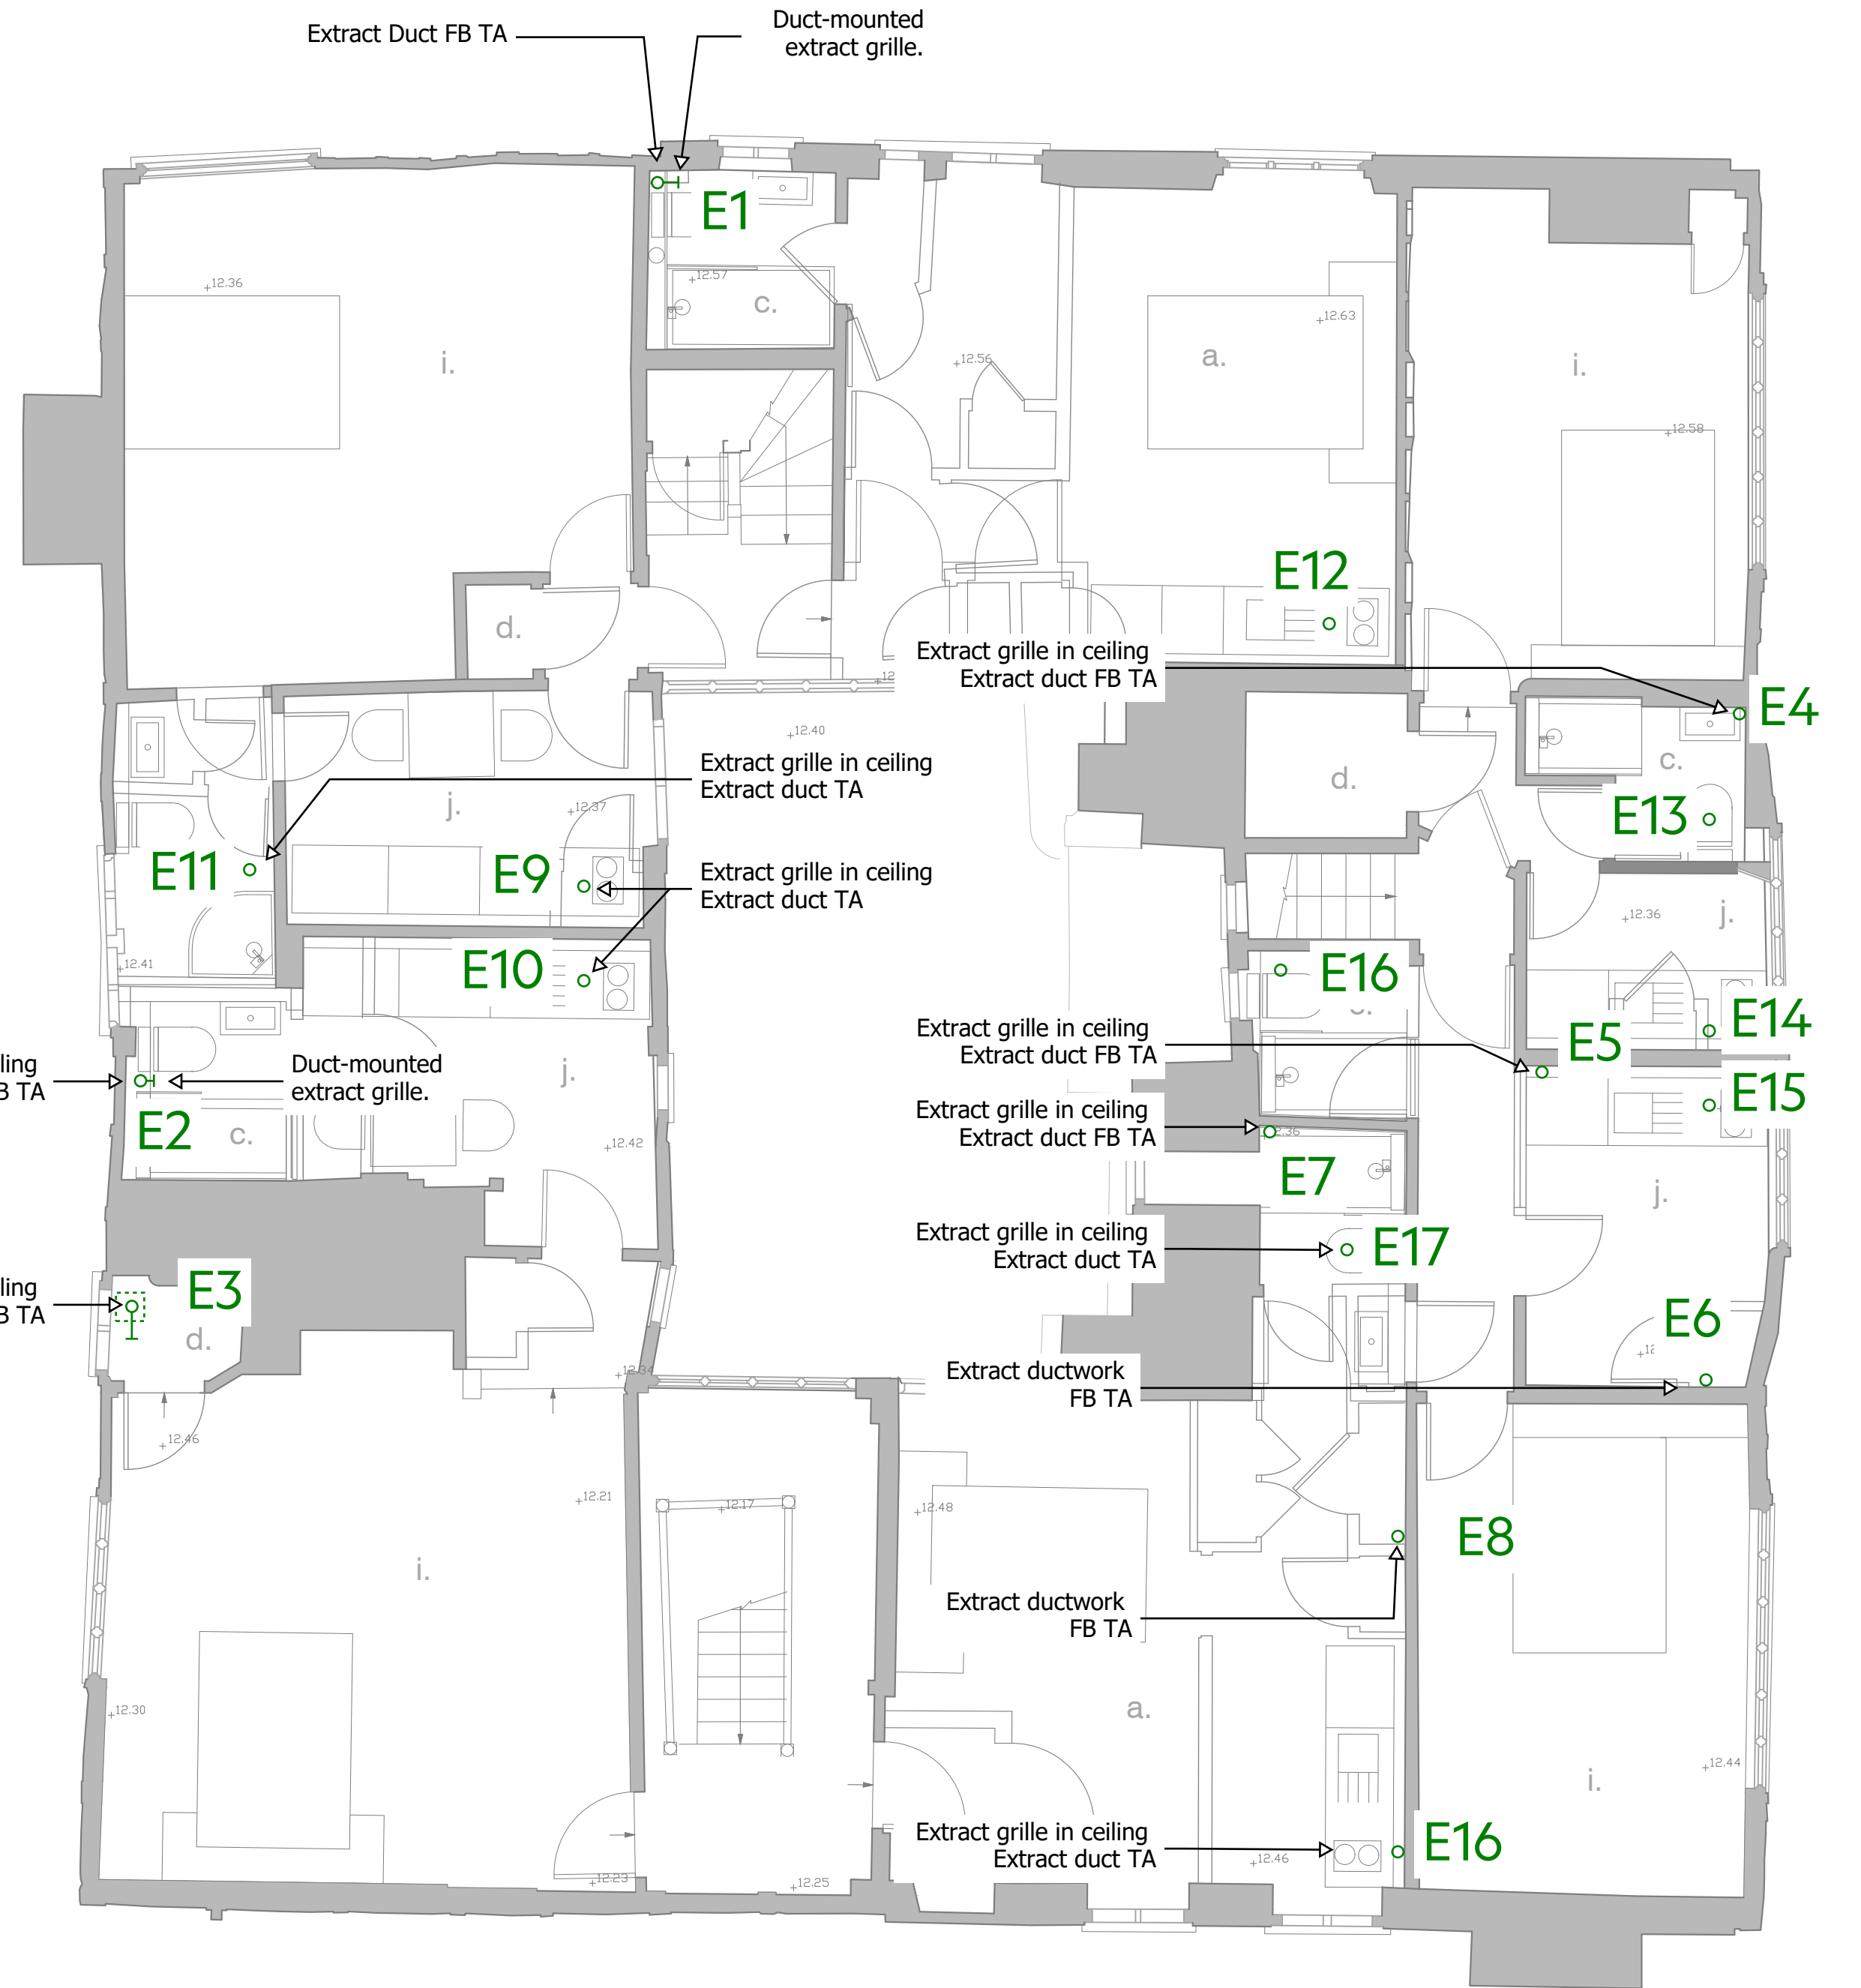

First Floor

Key:

TA

To Above

FB

From Below

E1 - E8

Extract Duct serving GF wet room.

E9 - E17

Extract duct serving FF wet room.

Passive // Mechanical Sustainability and Engineering	Project: The Biggin	Project Number: 1002	Status: For Information		
	Sketch Title: Ventilation Layout - Ground and First Floor	Sketch Number: TB-SK-MEP-PL-12	Date: 23/02/25	Initials: JG	Revision: P1