


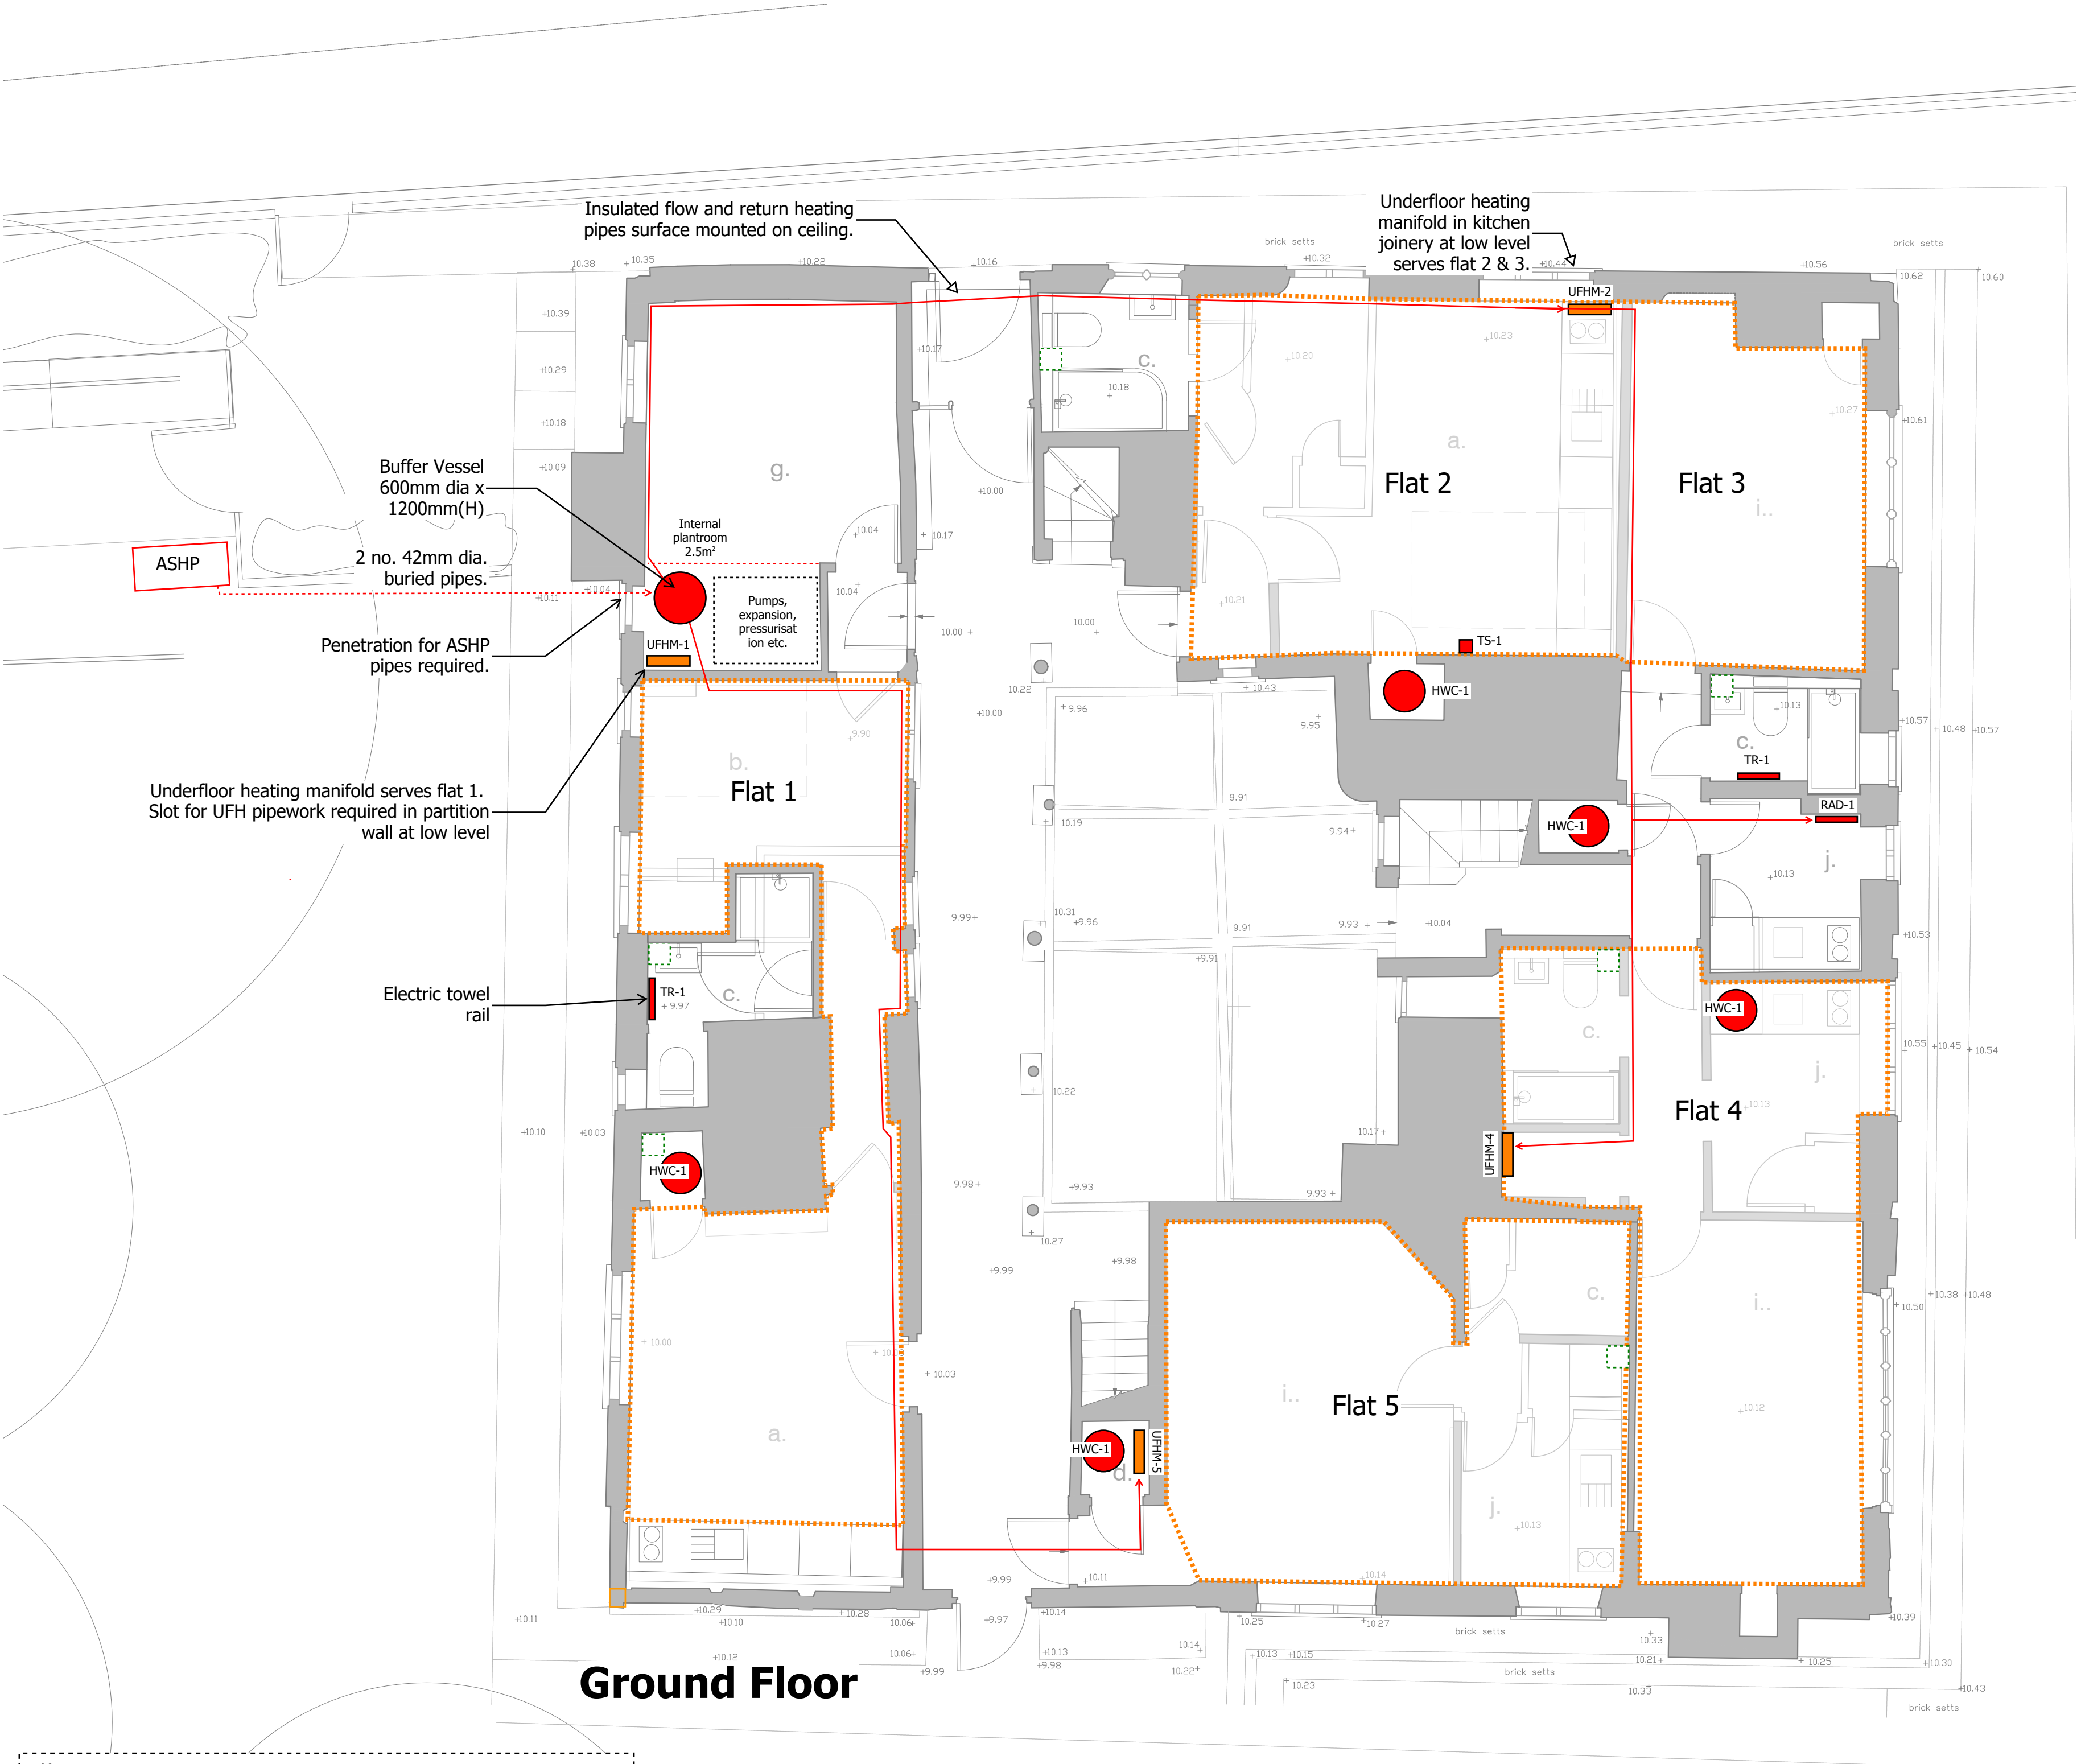

Key:

ASHP

UFHM

TR

RAD-1

RAD-2

RAD-3

HWC-1

Air Source Heat Pump

Underfloor Heating Manifold

Towel Rail

Wet radiator 0.5kW

Electric Radiator 1.5kW 1000mm(W)x400mm(H)x100mm(D)

Electric Radiator 1.0kW 750mm(W)x400mm(H)x100mm(D)

Hot Water Cylinder 70l 500dia x 700mm(H)



Passive // Mechanical Sustainability and Engineering	Project: The Biggin	Project Number: 1002	Status: For Information		
	Sketch Title: Heating Layout	Sketch Number: TB-SK-MEP-PL-11	Date: 23/02/25	Initials: JG	Revision: P1