



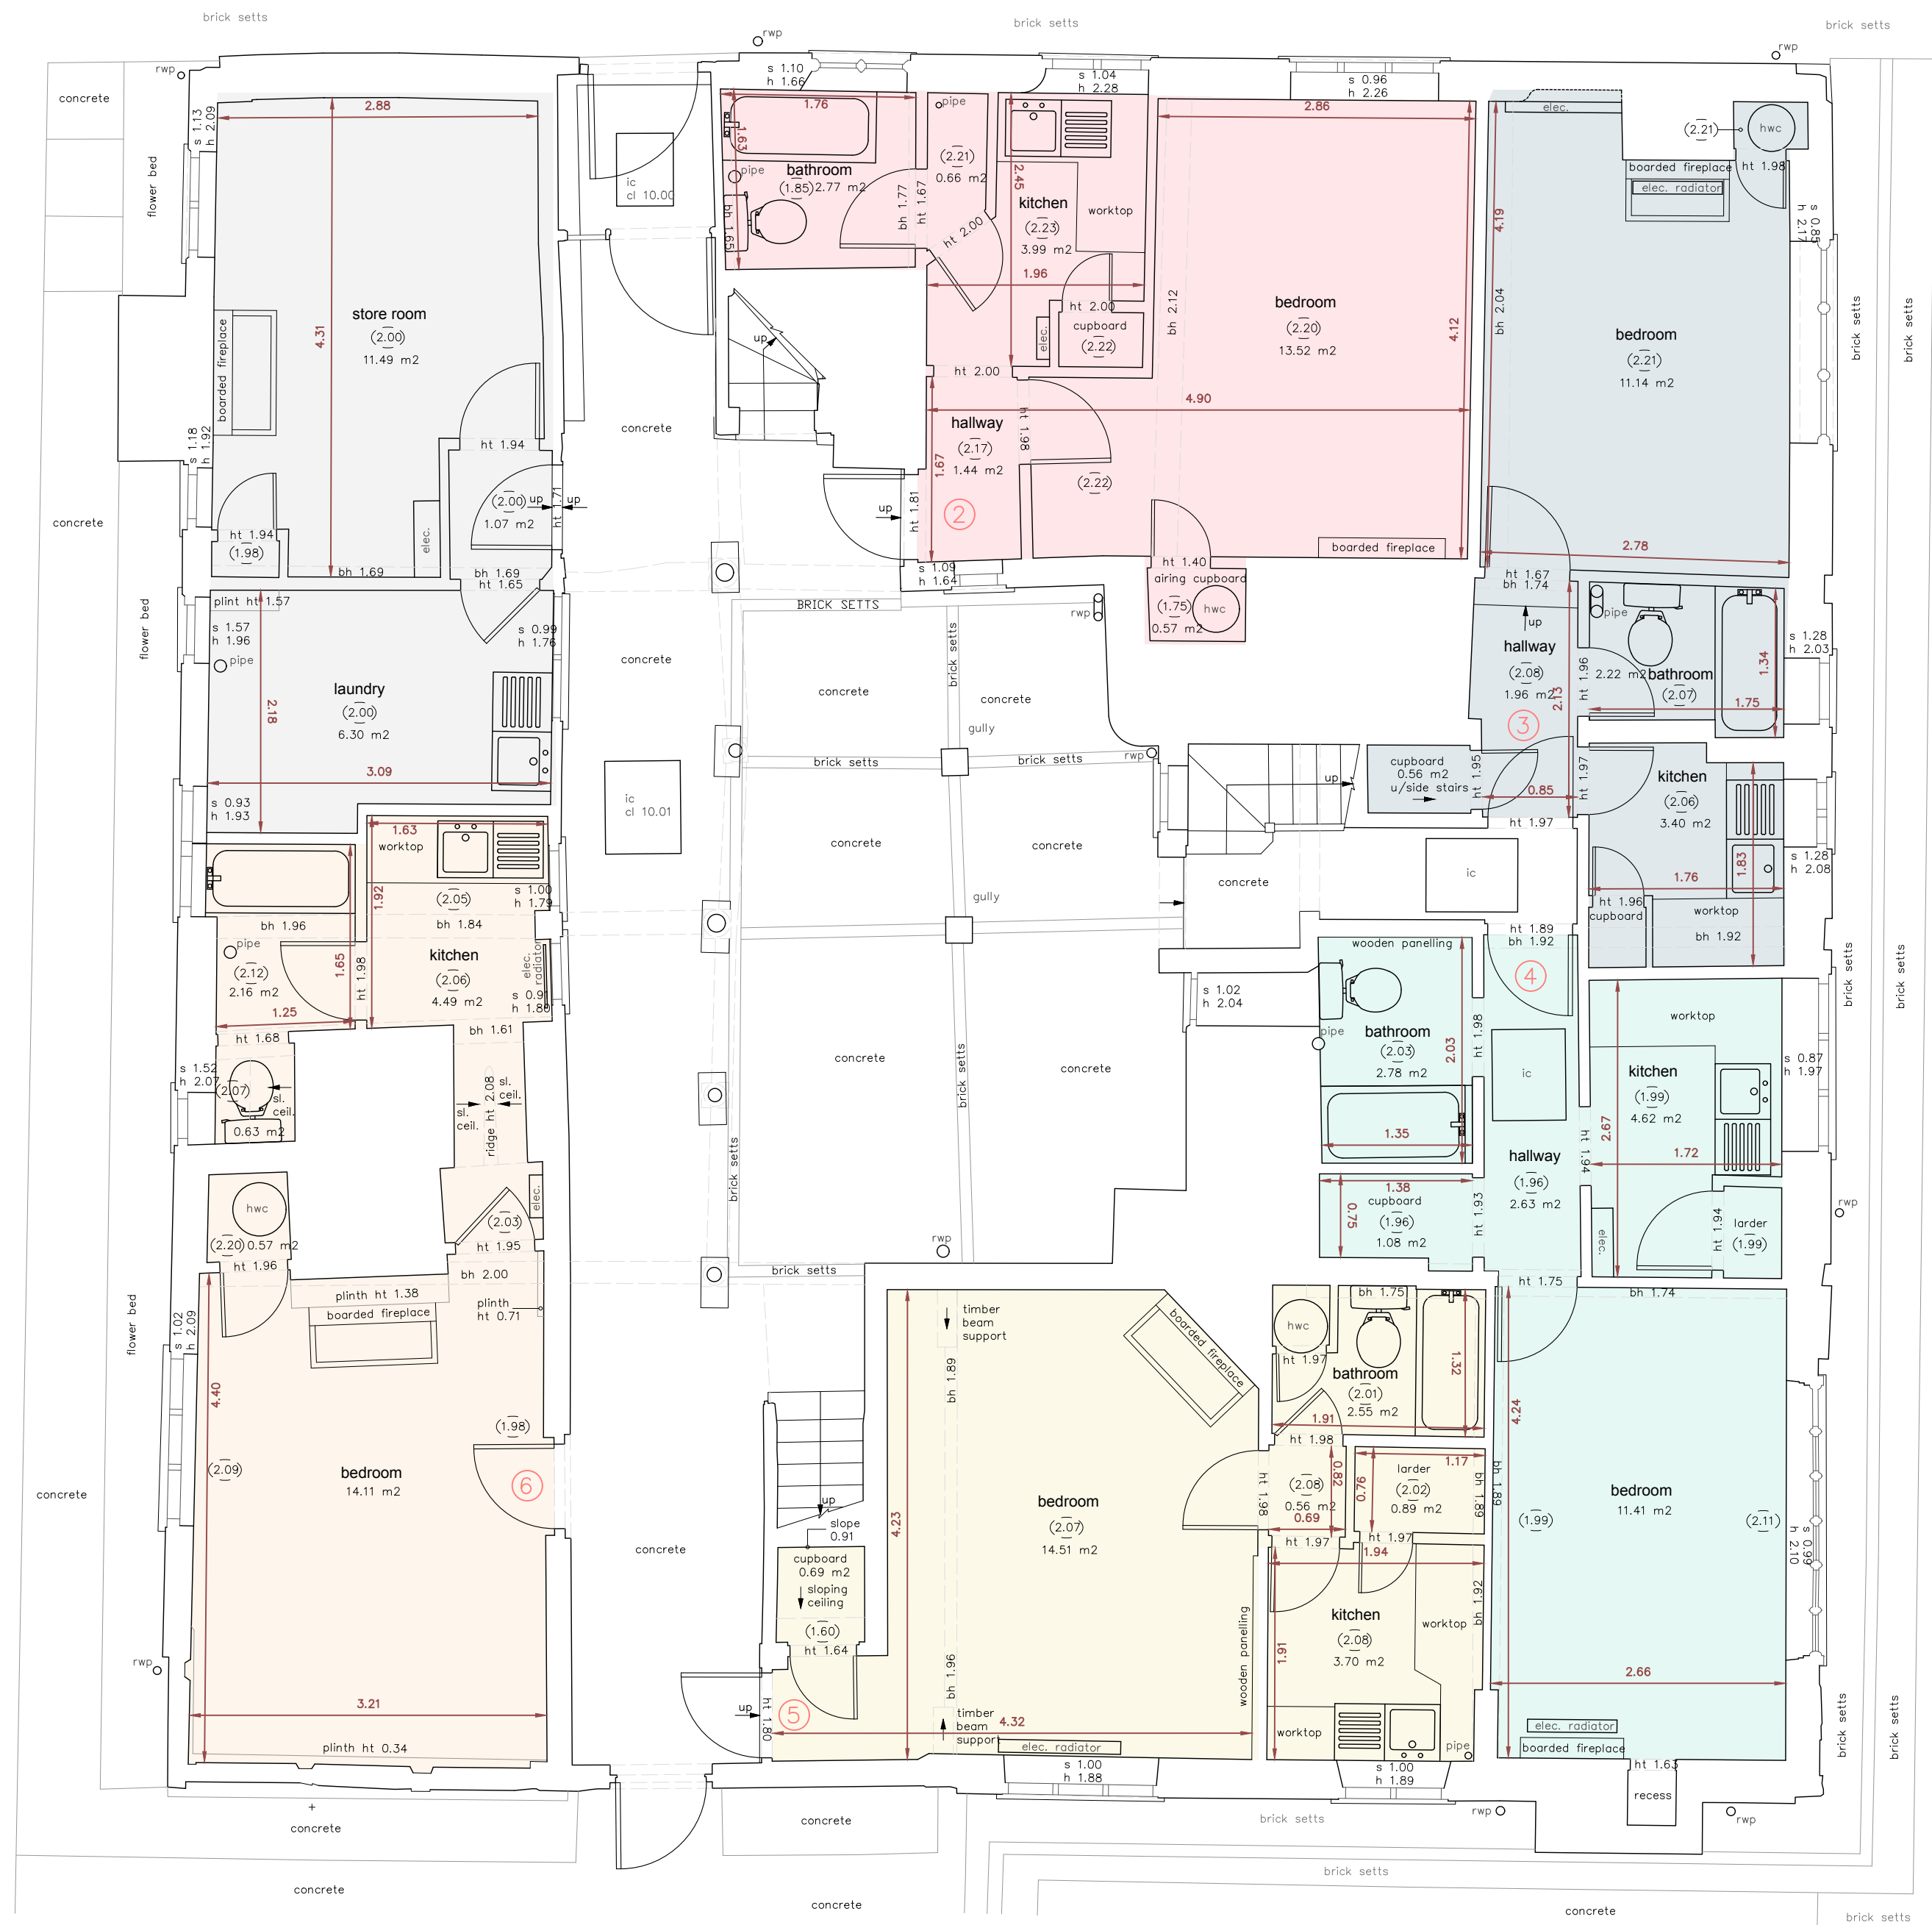

Ground Floor

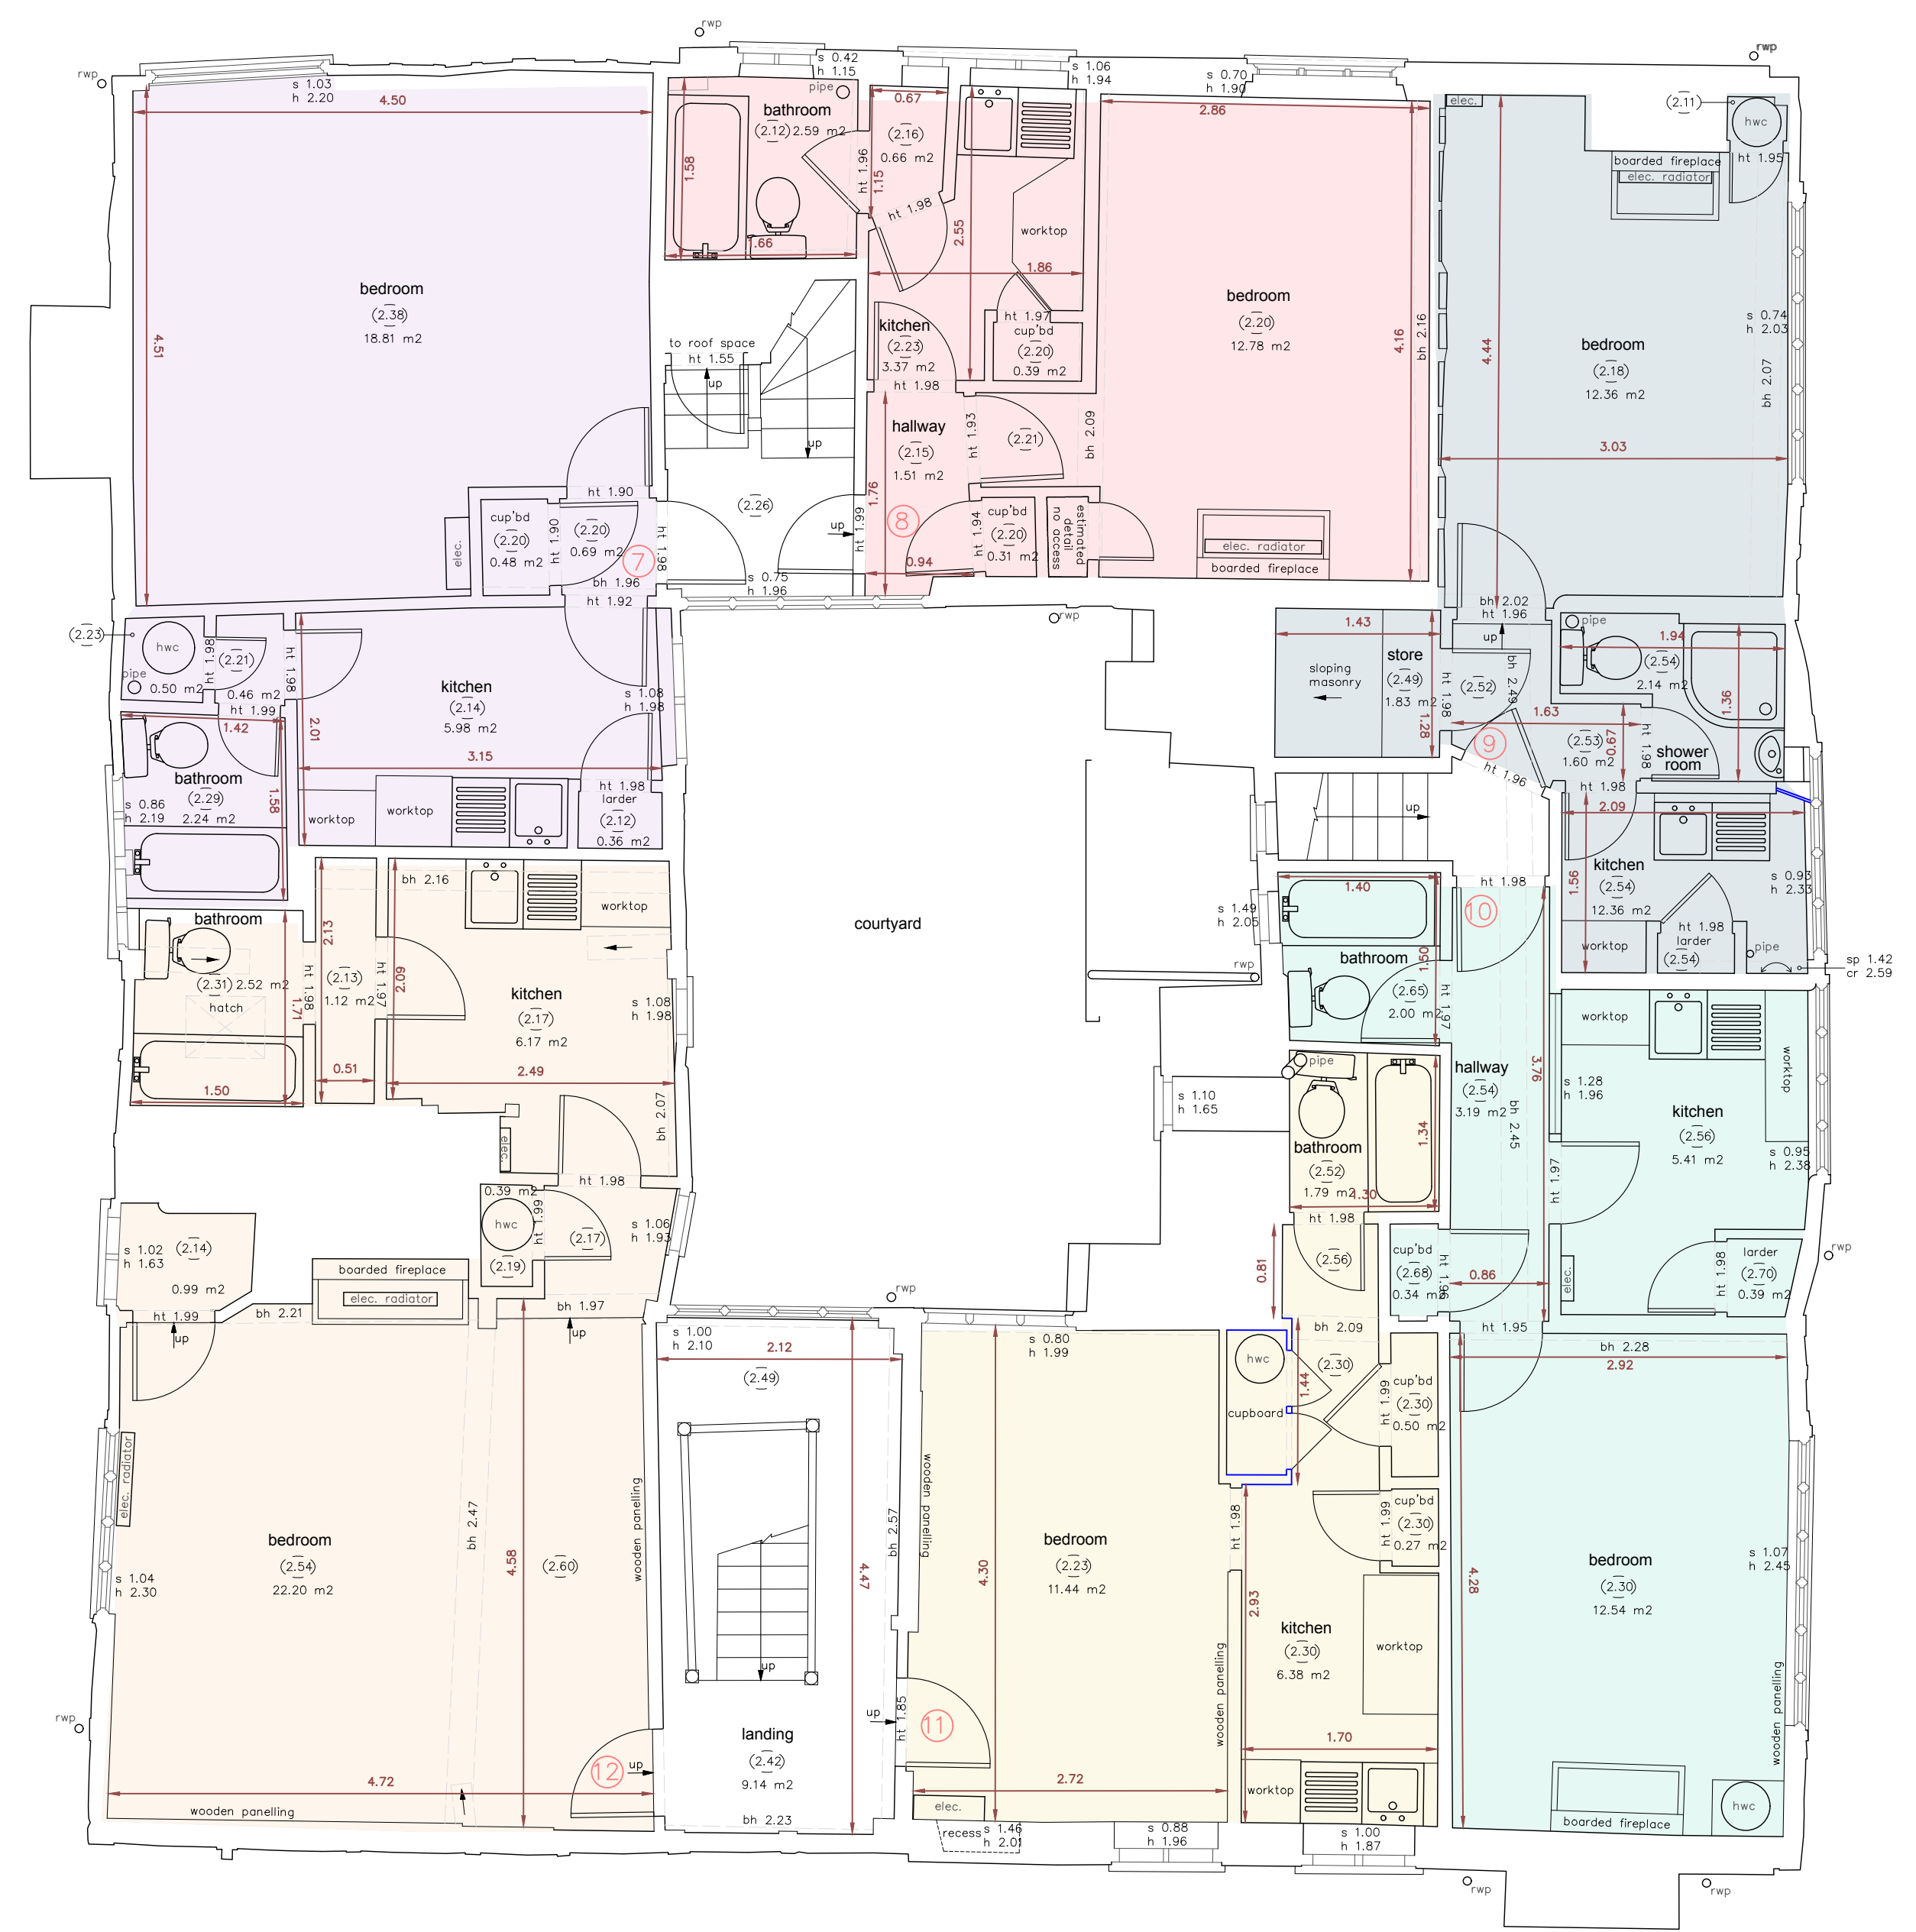

First Floor

Note: This drawing is copyright

Note: This drawing is not a deed plan.
Do not scale from this drawing
Note: to be read in conjunction with Structural Engineers
Information, specification and drawings
All setting out dimensions to be checked on site by
contractor and any discrepancies to be noted ASAP.
Windows, steelwork, to be site sized.

All sundry work not shown to be undertaken in accordance
with the British Standards.

Refer to Survey Solutions plans for boundary position.

Michael Collins Architect LLP

The Biggin
Job No.
299 Plans Existing

Stage: 3
Status: For Information

010

REVISION: Scale
R01 1:50@A1

Suite 4a, 30 Bancroft
Hitchin, SG5 1LE
01462 236866
michael@michaelcollinsarchitects.com
www.michaelcollinsarchitects.com

