



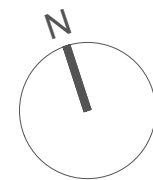

- Window repair/retain
- Window replacements
- New joinery
- New joinery - fold out
- Expose fireplace / media unit
- New bathroom fittings
- New kitchen fittings
- New services
- New service perimeter
- Electric meter
- New walls and doors

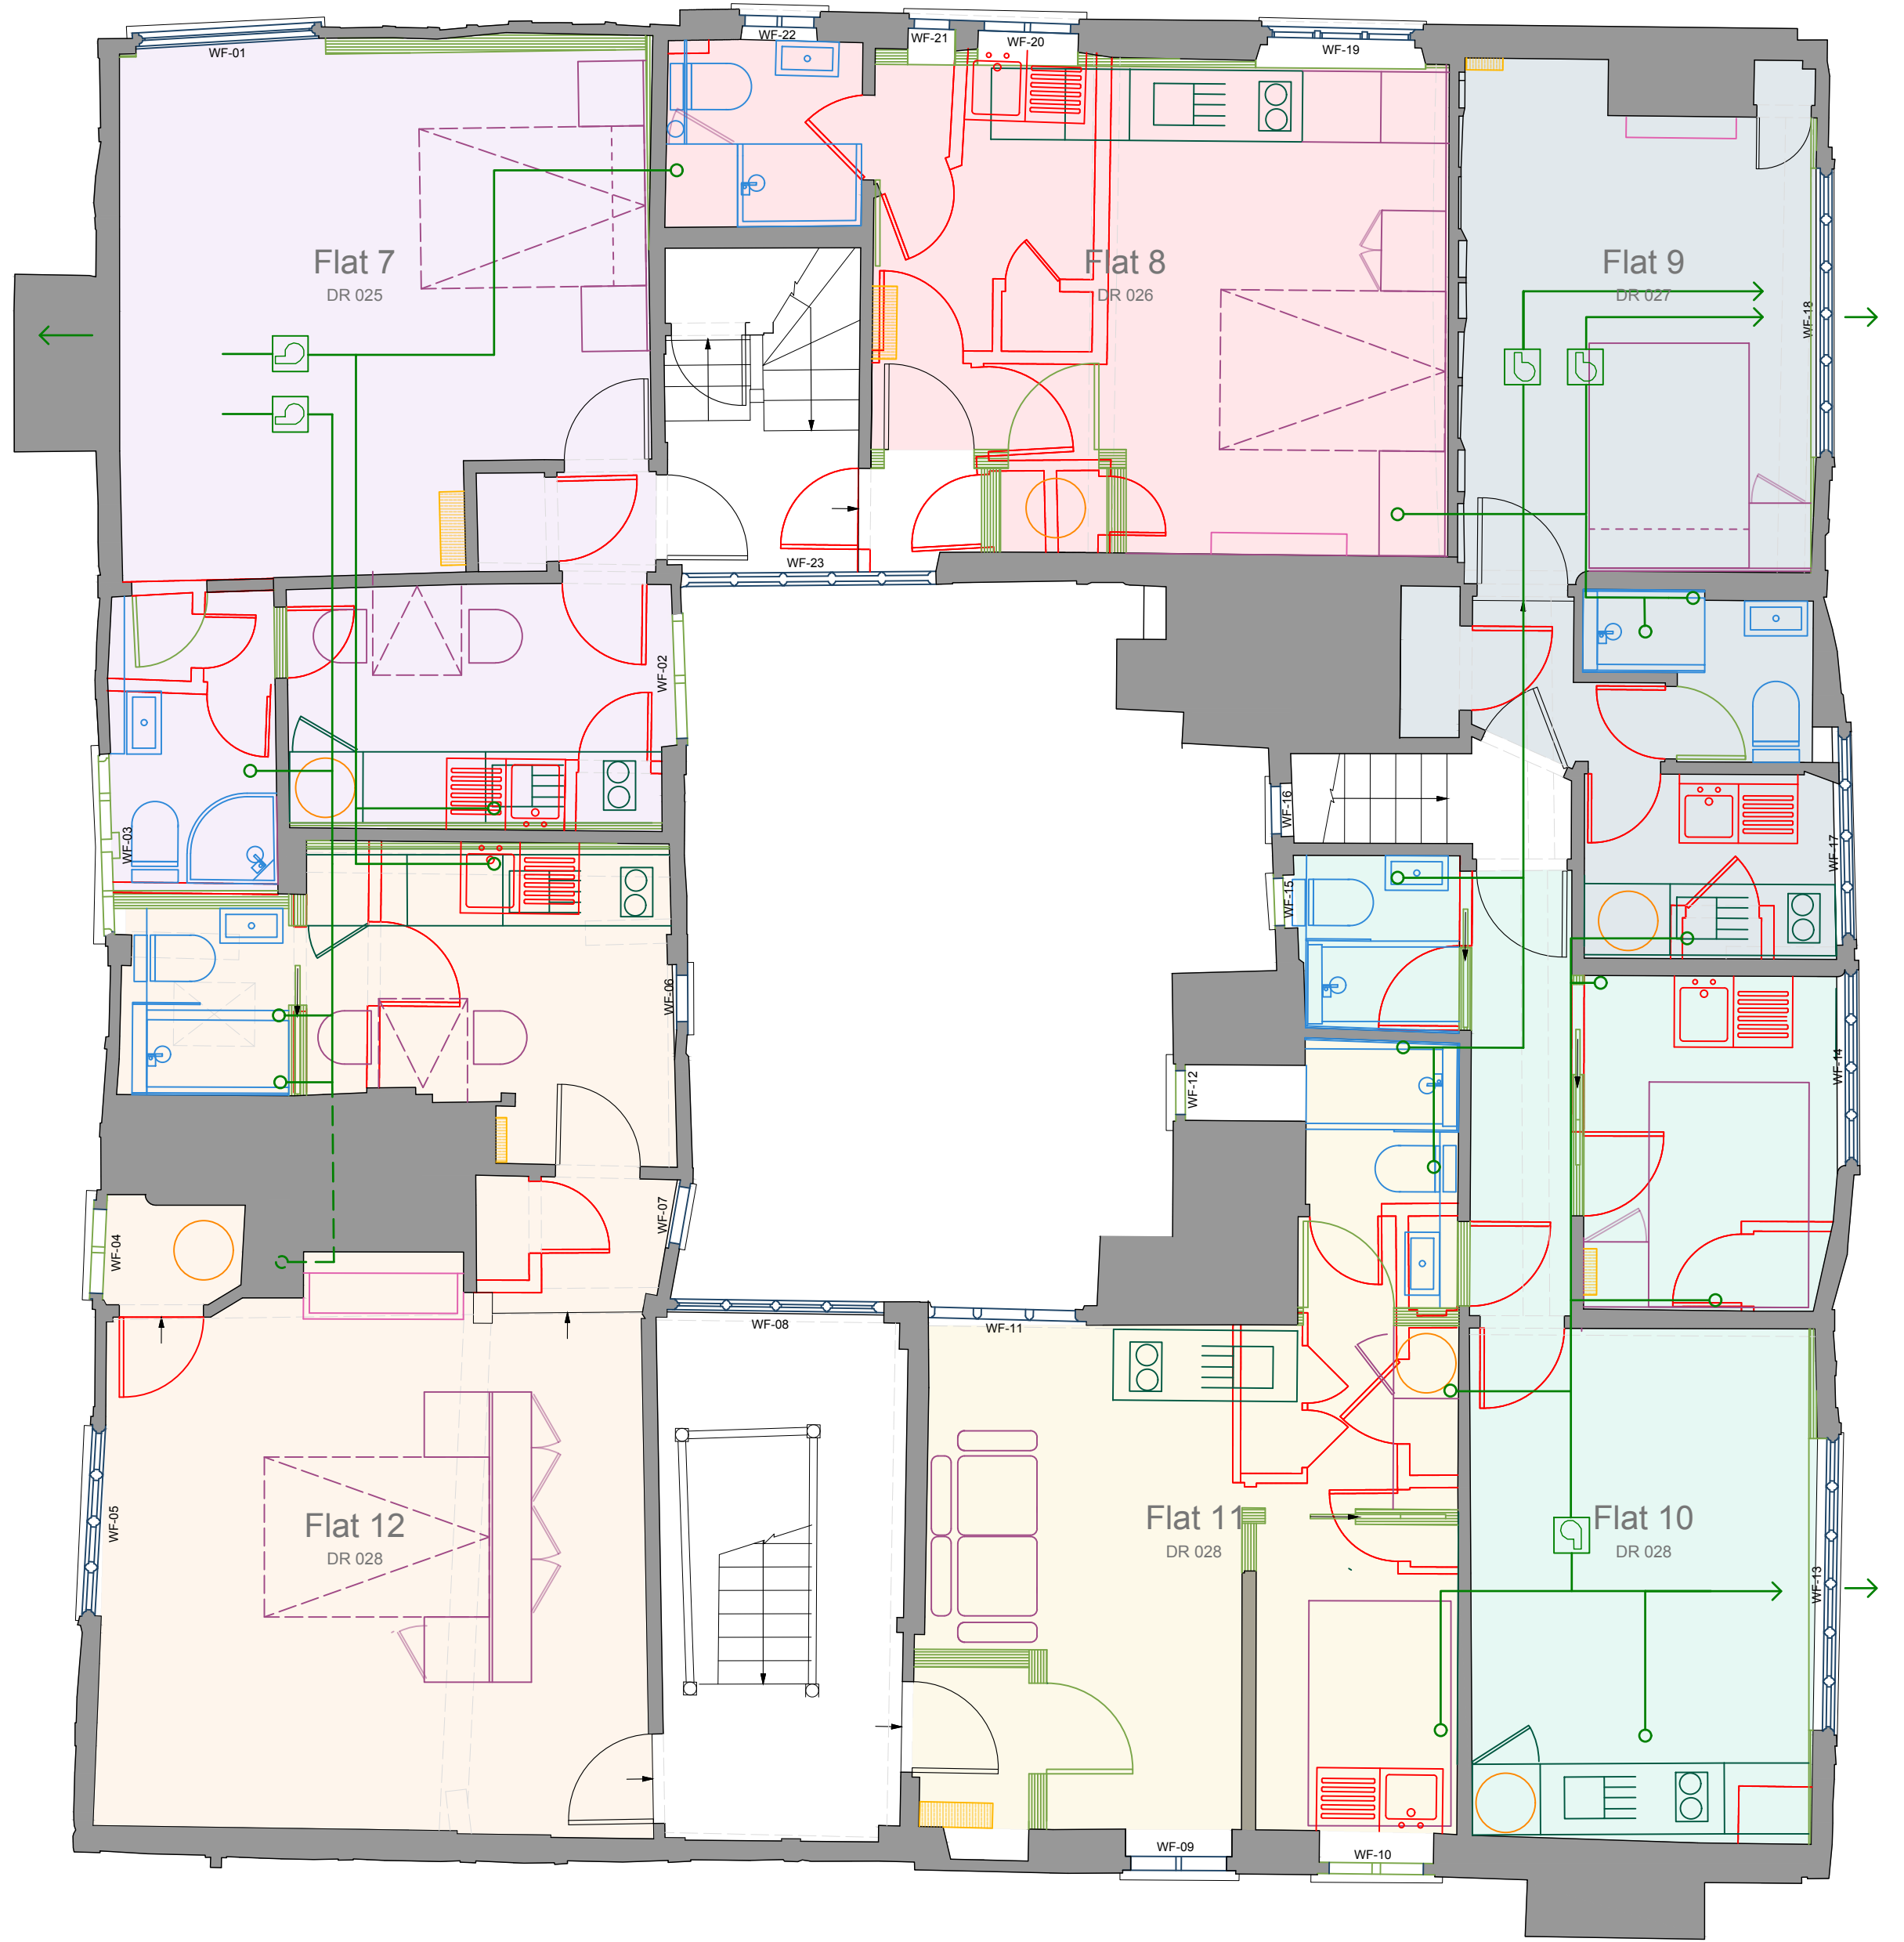

Second Floor, 99 Bancroft
Hitchin, SG5 1NQ
01462 236866
michael@michaelcollinsarchitects.com
www.michaelcollinsarchitects.com



Revisions:

- Notes:
- This drawing is copyright.
 - These layouts are preliminary until further surveys are undertaken.
 - Scale and boundaries are indicative.
 - Ownership boundary indicative based on OS data.
 - Red dotted line is shown as site boundary.
 - Elevation key plan not to scale.
 - Dimensions shown are indicative only and subject to survey

Michael Collins Architect Ltd

The Biggin
Job No. 299
GA Plans as Proposed
Stage: Stage 3
Status: For Information

012
REVISION: R01
Scale 1:50 @A1