



Client:
Wrenbridge Land Ltd

Scheme:
**Starwood House,
Avenue One, Letchworth
Scheme Ref: 25003554**

Key:
Redline Boundary

Drawn By	ND	Approved By	DH
Date	12/2025	Date	12/2025


Figure No. **1.0**

Title :
**Site Investigation
Location Plan**



Client:
Wrenbridge Land Ltd


Scheme:
**Starwood House,
Avenue One, Letchworth
Scheme Ref: 25003554**

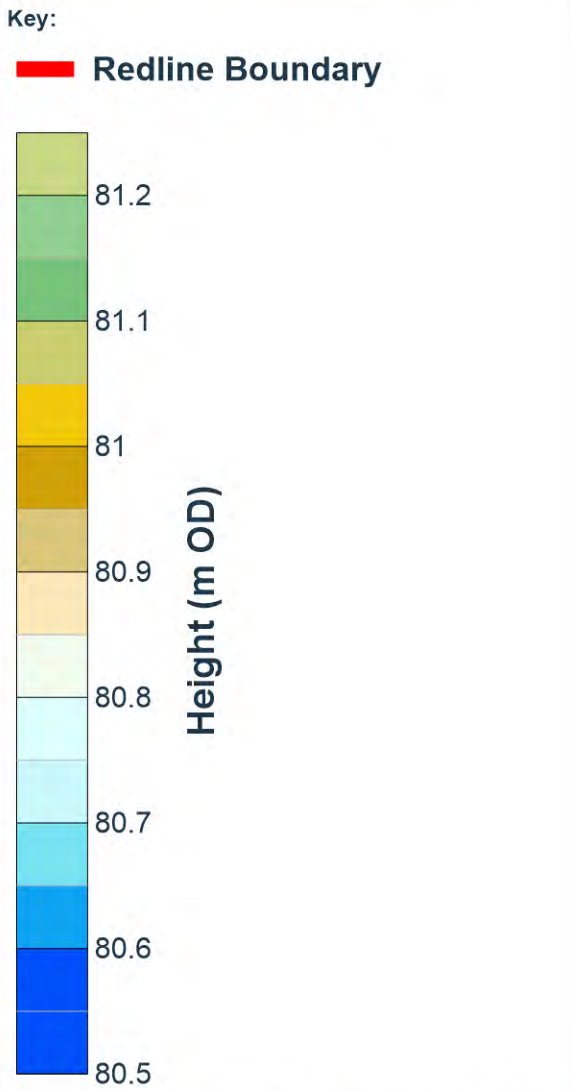

Drawn By	ND	Approved By	DH
Date	12/2025	Date	12/2025


Figure No. **2.0**

Title : **Surface Height/
Top of Made Ground
from SI data
(m OD)**

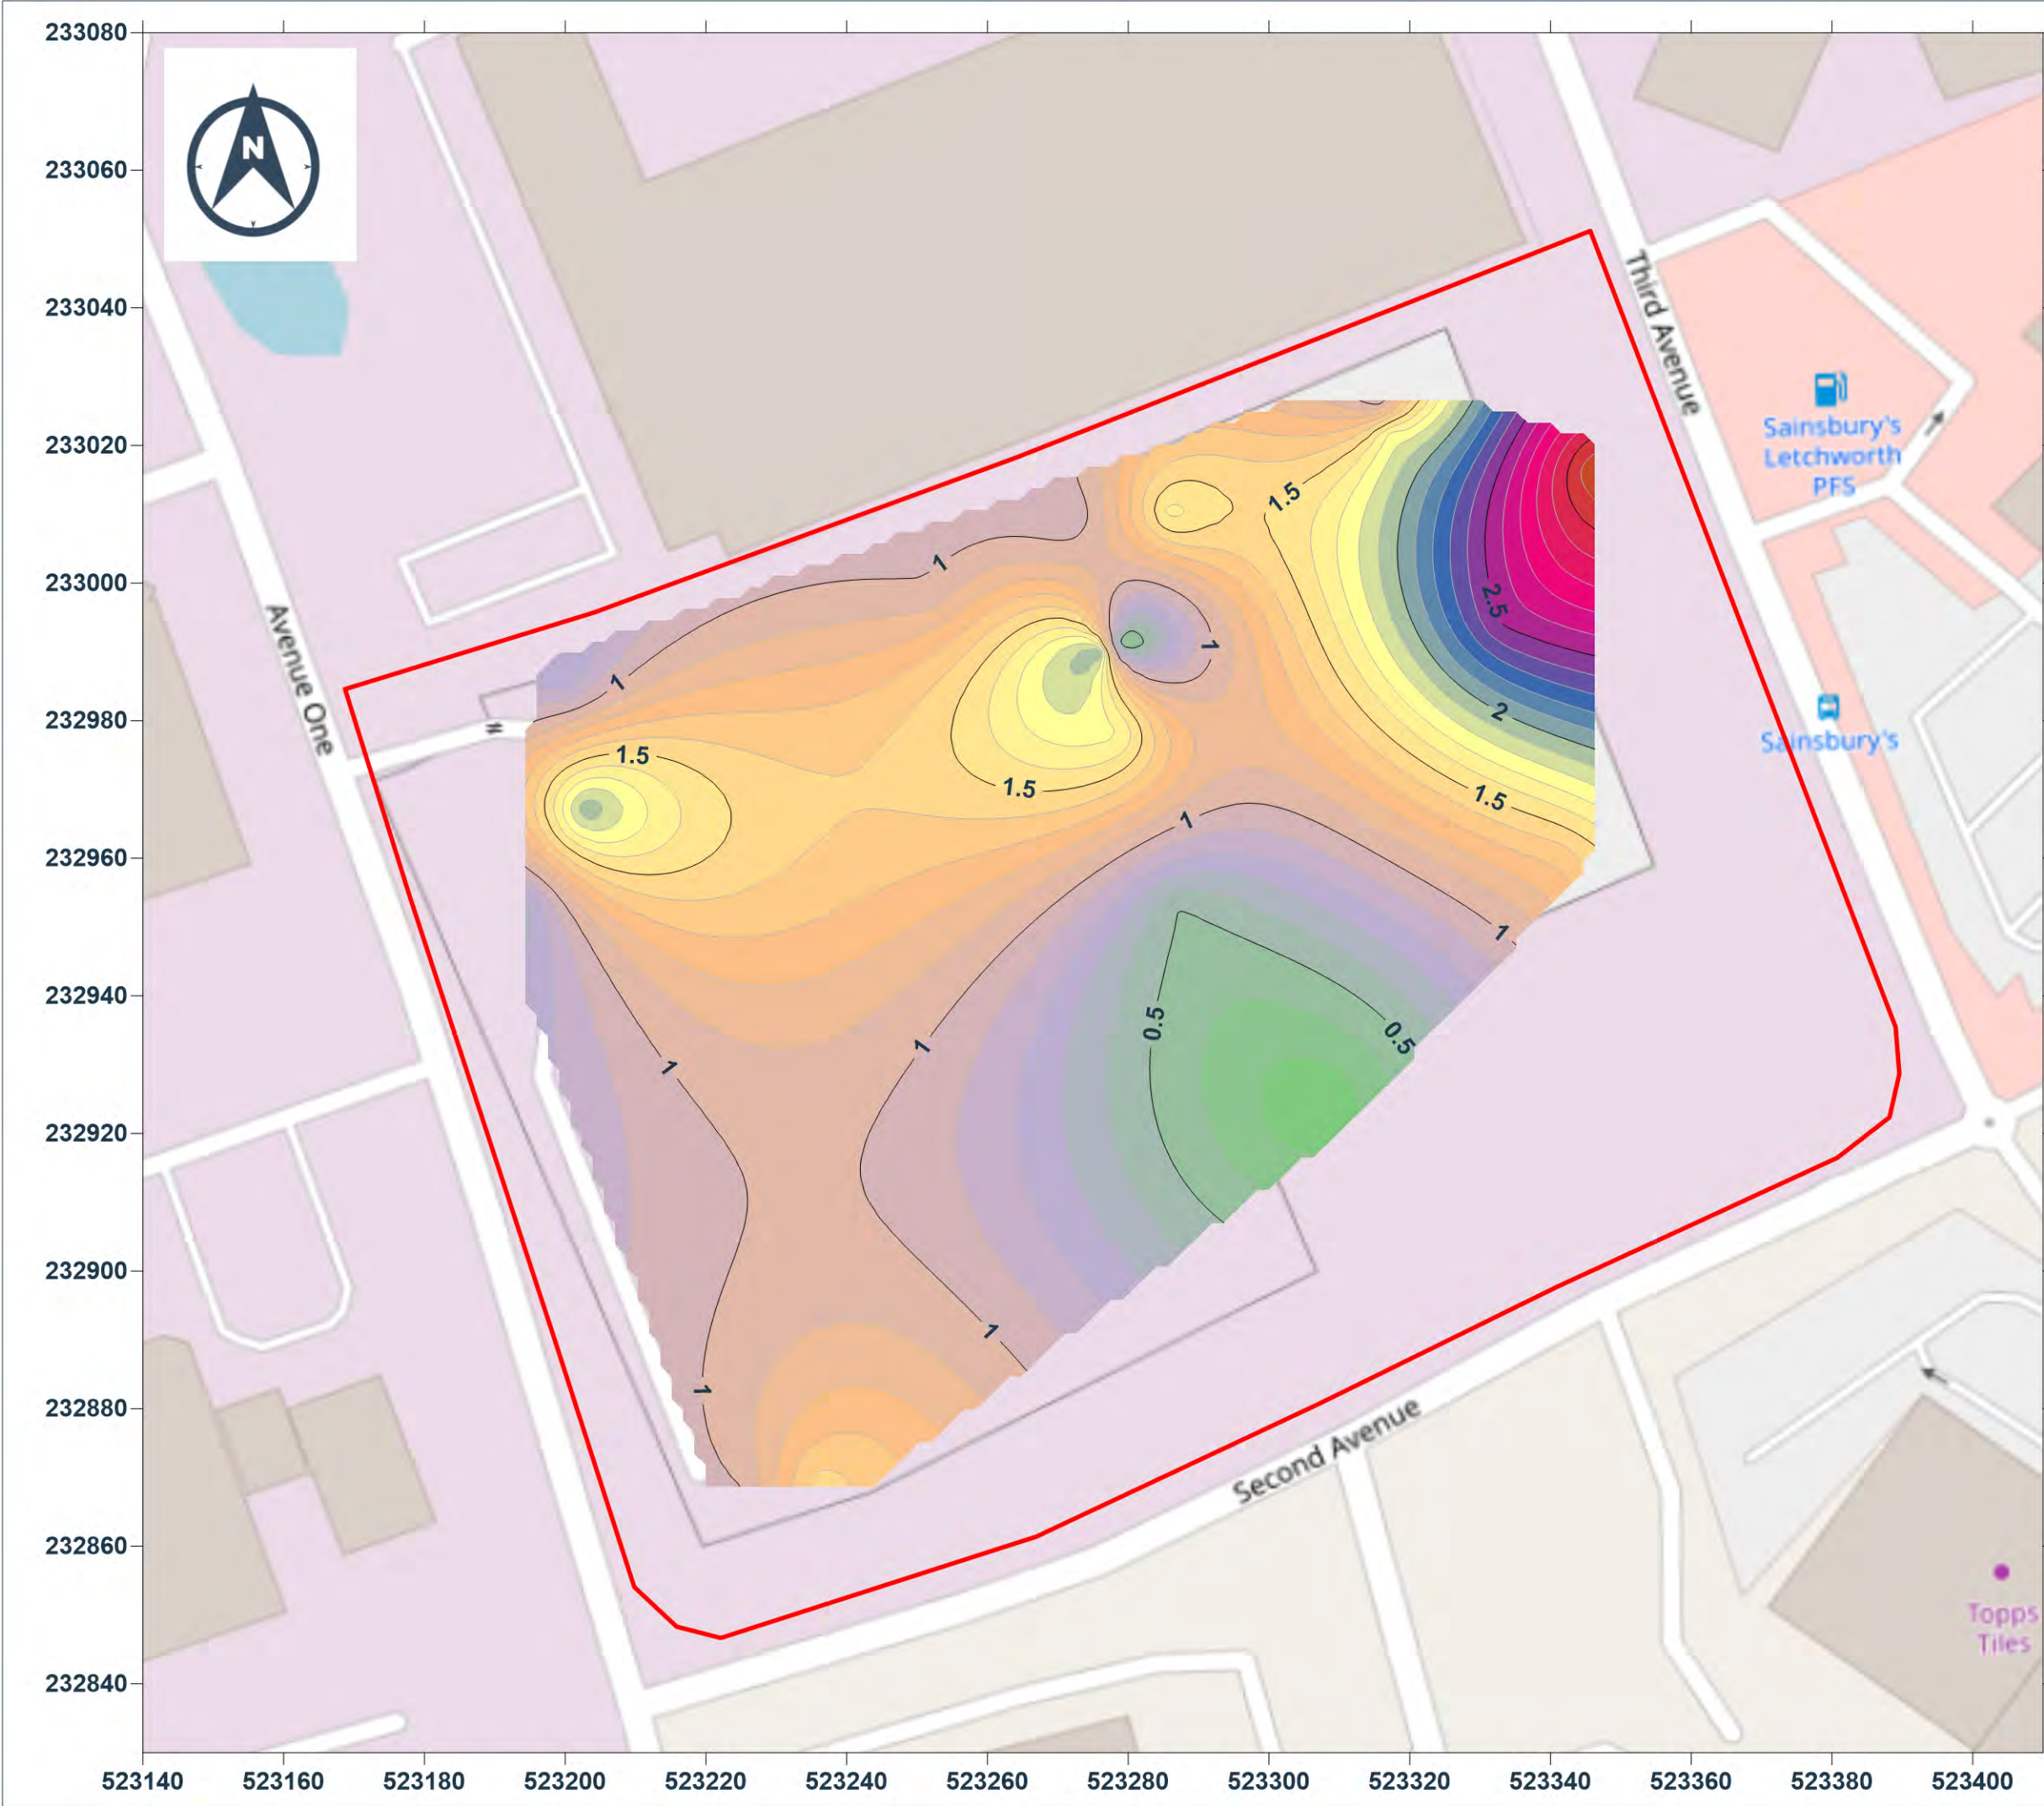

Client:
Wrenbridge Land Ltd

Scheme:
**Starwood House,
Avenue One, Letchworth
Scheme Ref: 25003554**

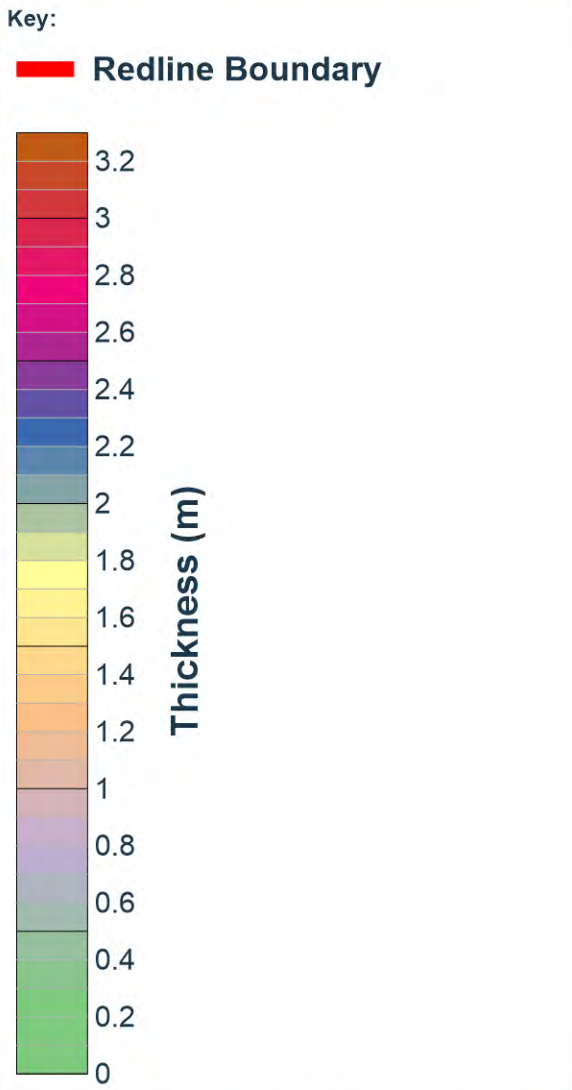

Drawn By	ND	Approved By	DH
Date	12/2025	Date	12/2025

Figure No. **3.0**


Title :
**Thickness of
Made Ground
(m)**



Client:
Wrenbridge Land Ltd

Scheme:
**Starwood House,
Avenue One, Letchworth
Scheme Ref: 25003554**


Key:
Redline Boundary

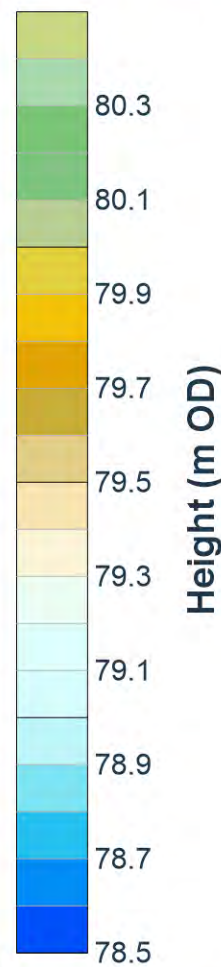

Drawn By	ND	Approved By	DH
Date	12/2025	Date	12/2025


Figure No. **4.0**

Title :
**Top of Glaciofluvial Deposits
(m OD)**

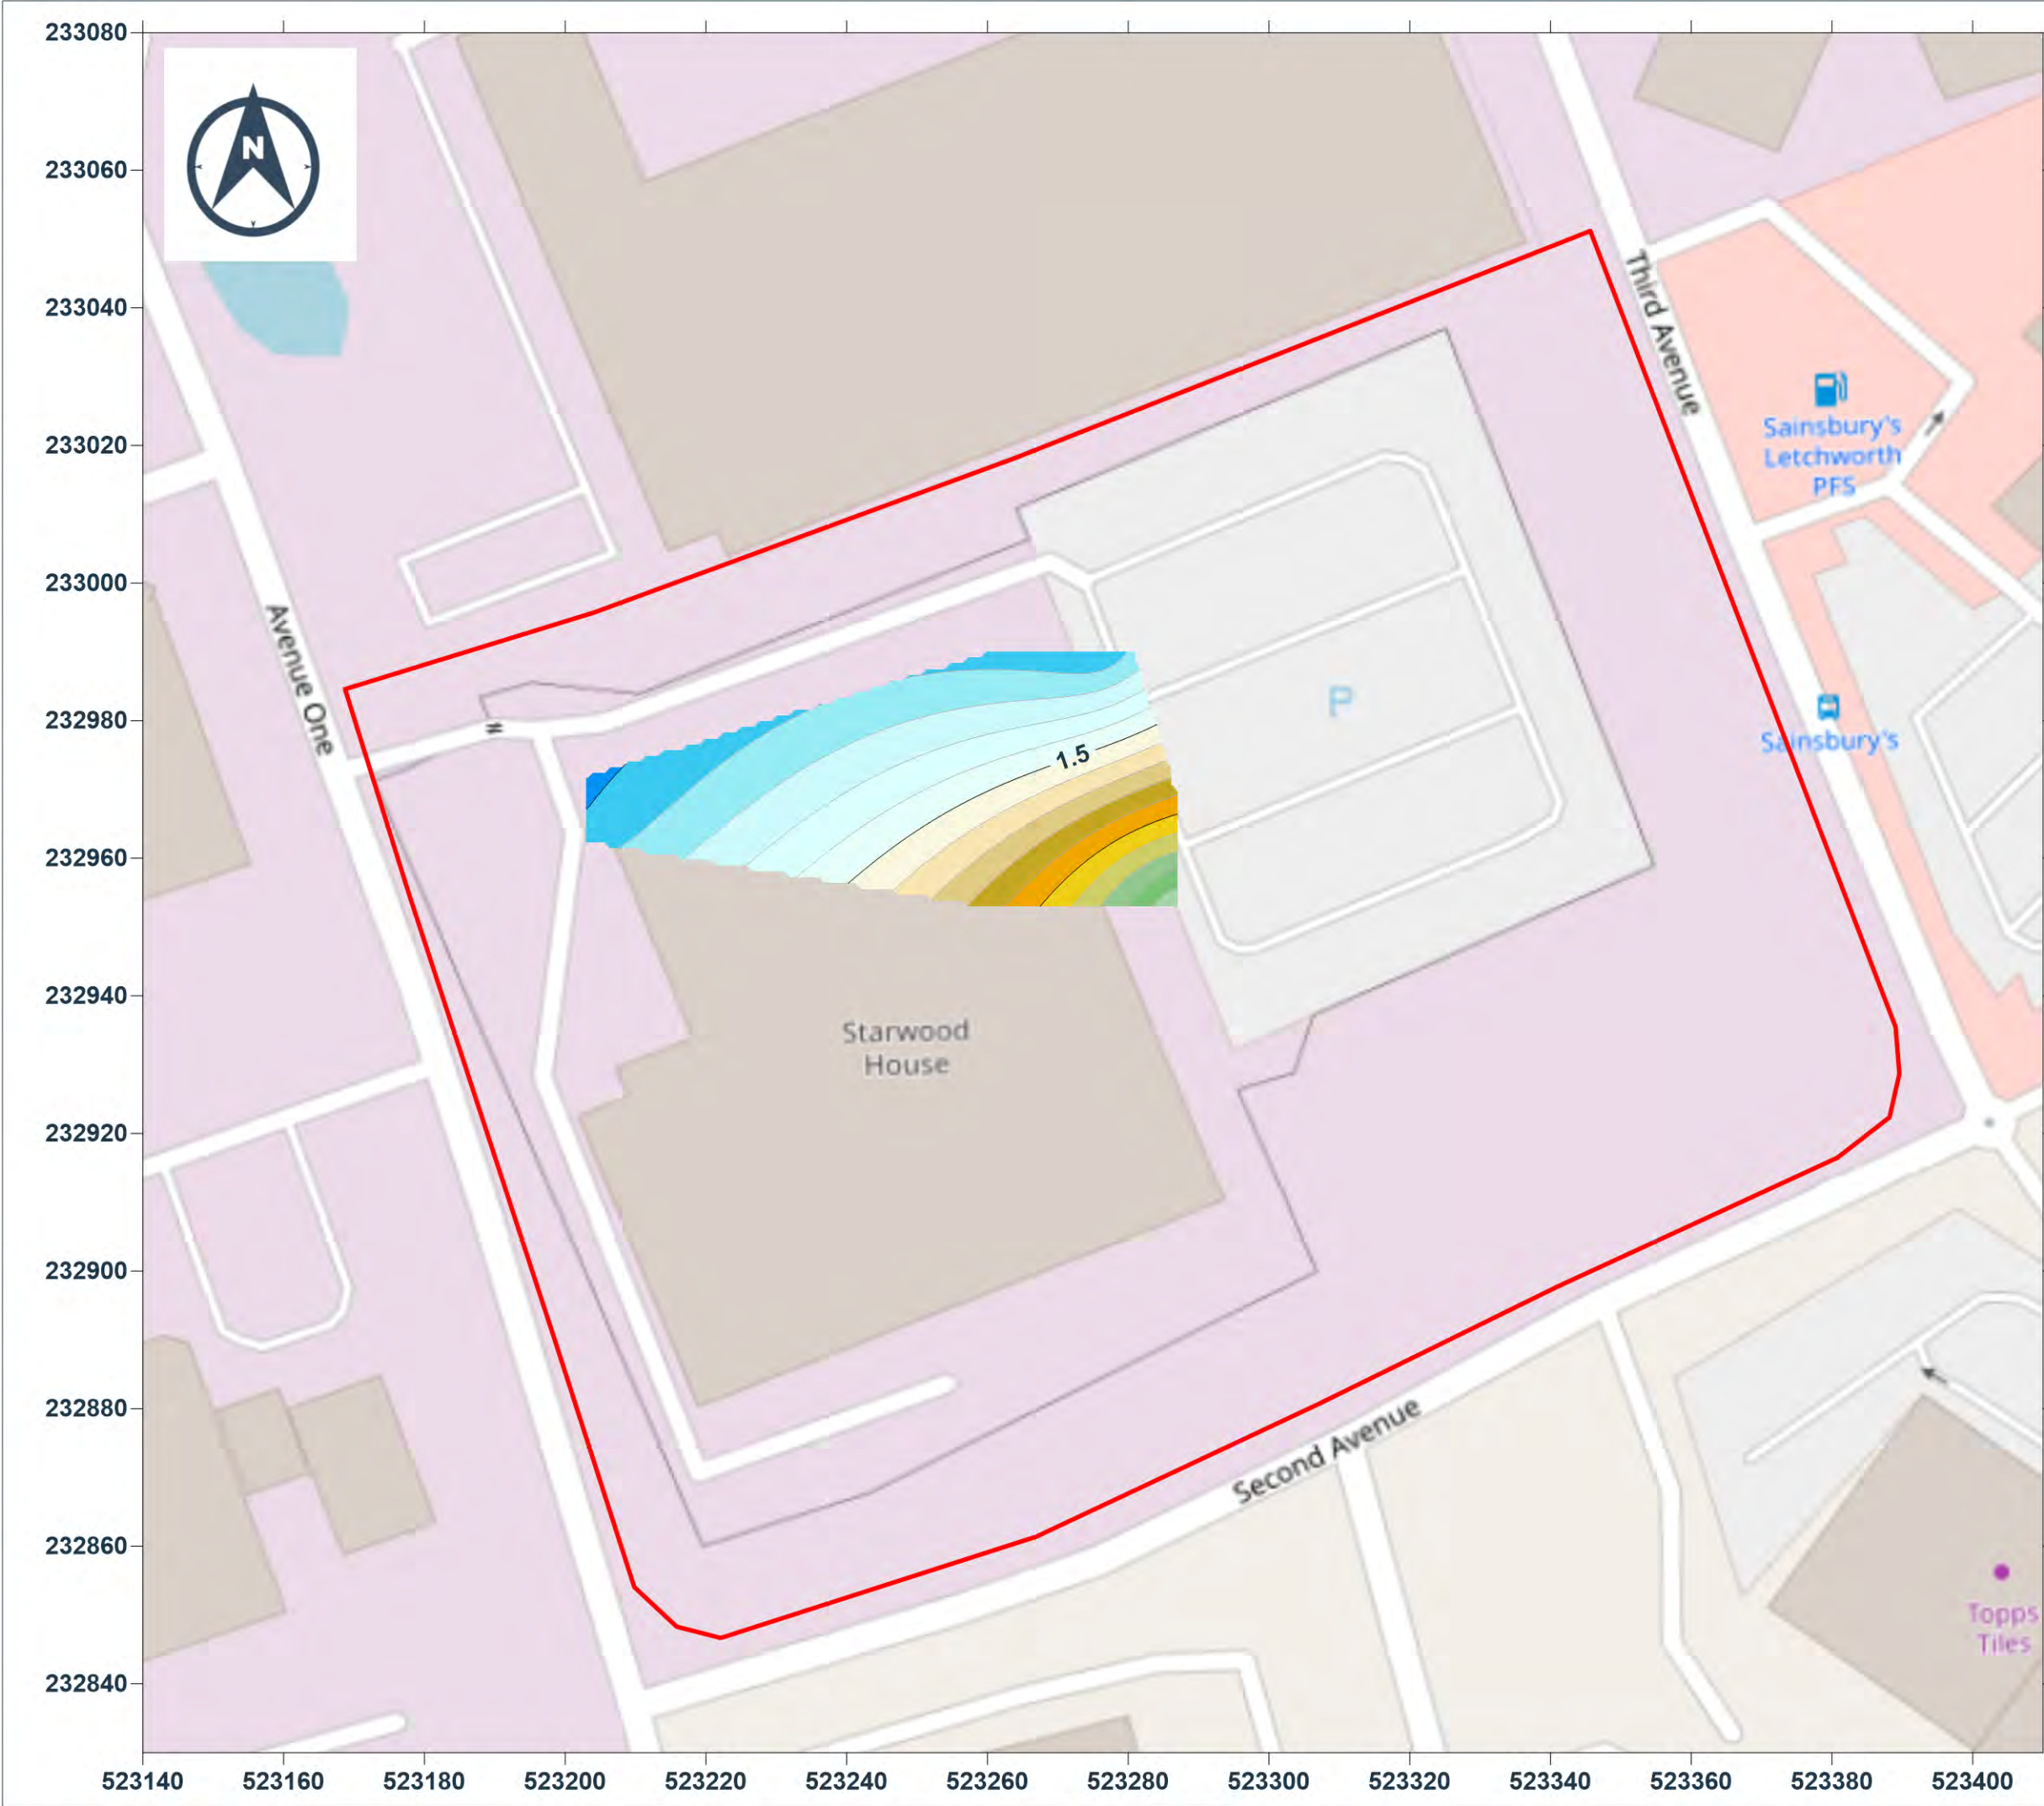

Client:
Wrenbridge Land Ltd

Scheme:
**Starwood House,
Avenue One, Letchworth
Scheme Ref: 25003554**

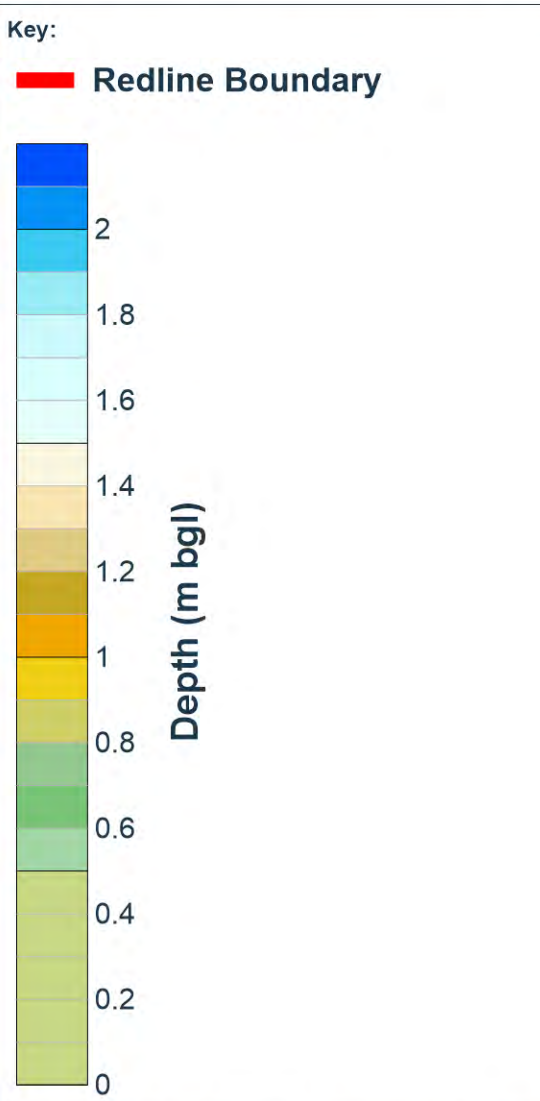

Drawn By	ND	Approved By	DH
Date	12/2025	Date	12/2025


Figure No. **5.0**

Title :
**Top of Glaciofluvial Deposits
(m bgl)**



Client:
Wrenbridge Land Ltd


Scheme:
**Starwood House,
Avenue One, Letchworth
Scheme Ref: 25003554**

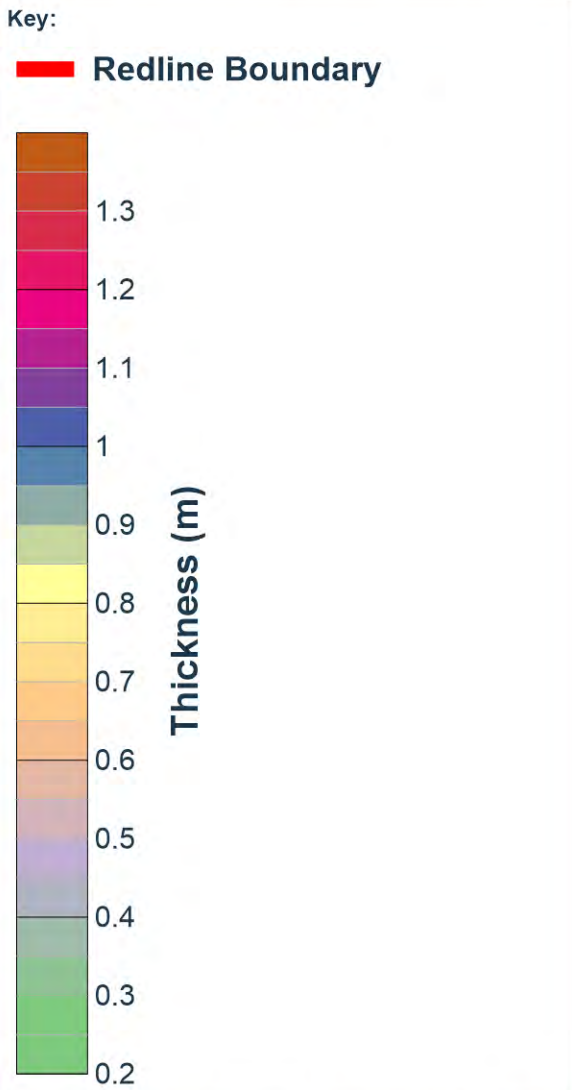

Drawn By	ND	Approved By	DH
Date	12/2025	Date	12/2025


Figure No. **6.0**

Title :
**Thickness of Glaciofluvial
Deposits (m bgl)**

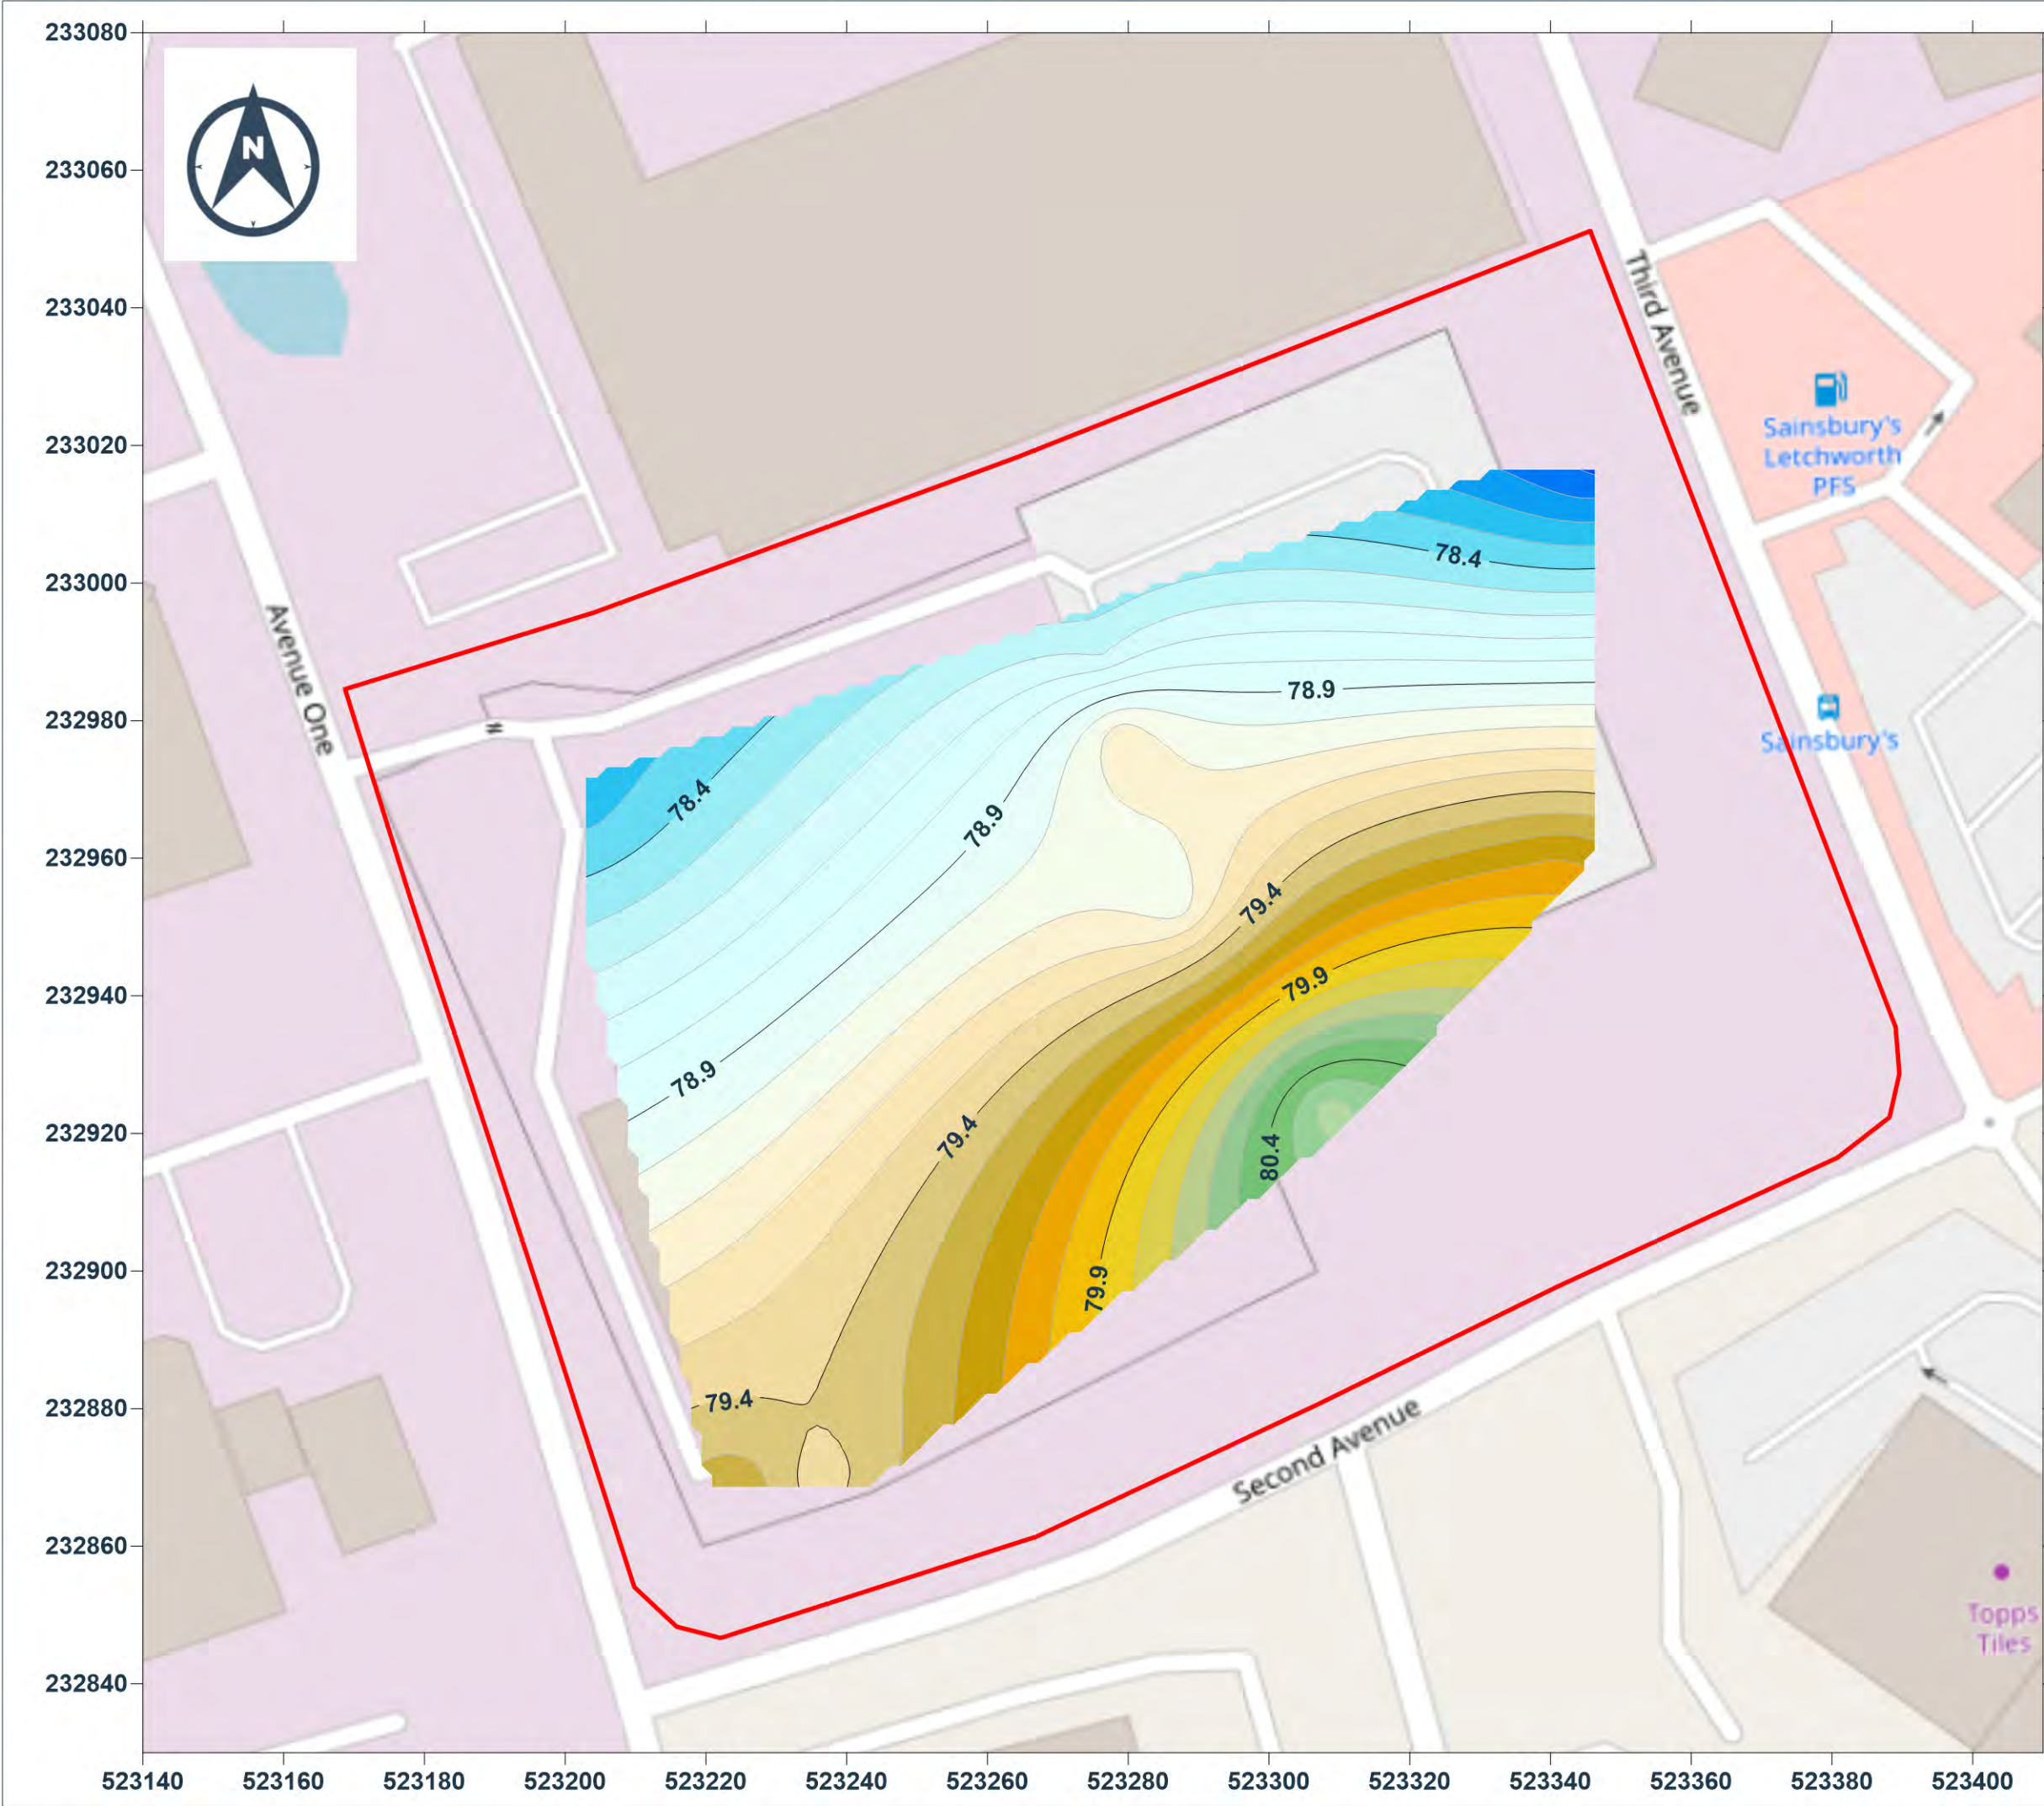

Client:
Wrenbridge Land Ltd


Scheme:
**Starwood House,
Avenue One, Letchworth
Scheme Ref: 25003554**

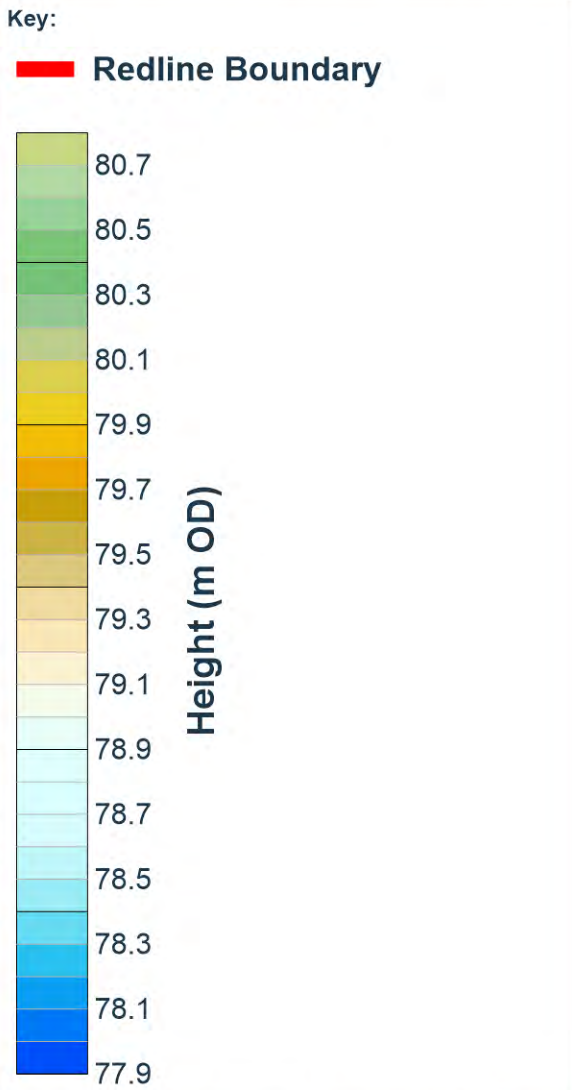

Drawn By	ND	Approved By	DH
Date	12/2025	Date	12/2025


Figure No. **7.0**

Title :
**Top of Chalk Bedrock
(m OD)**

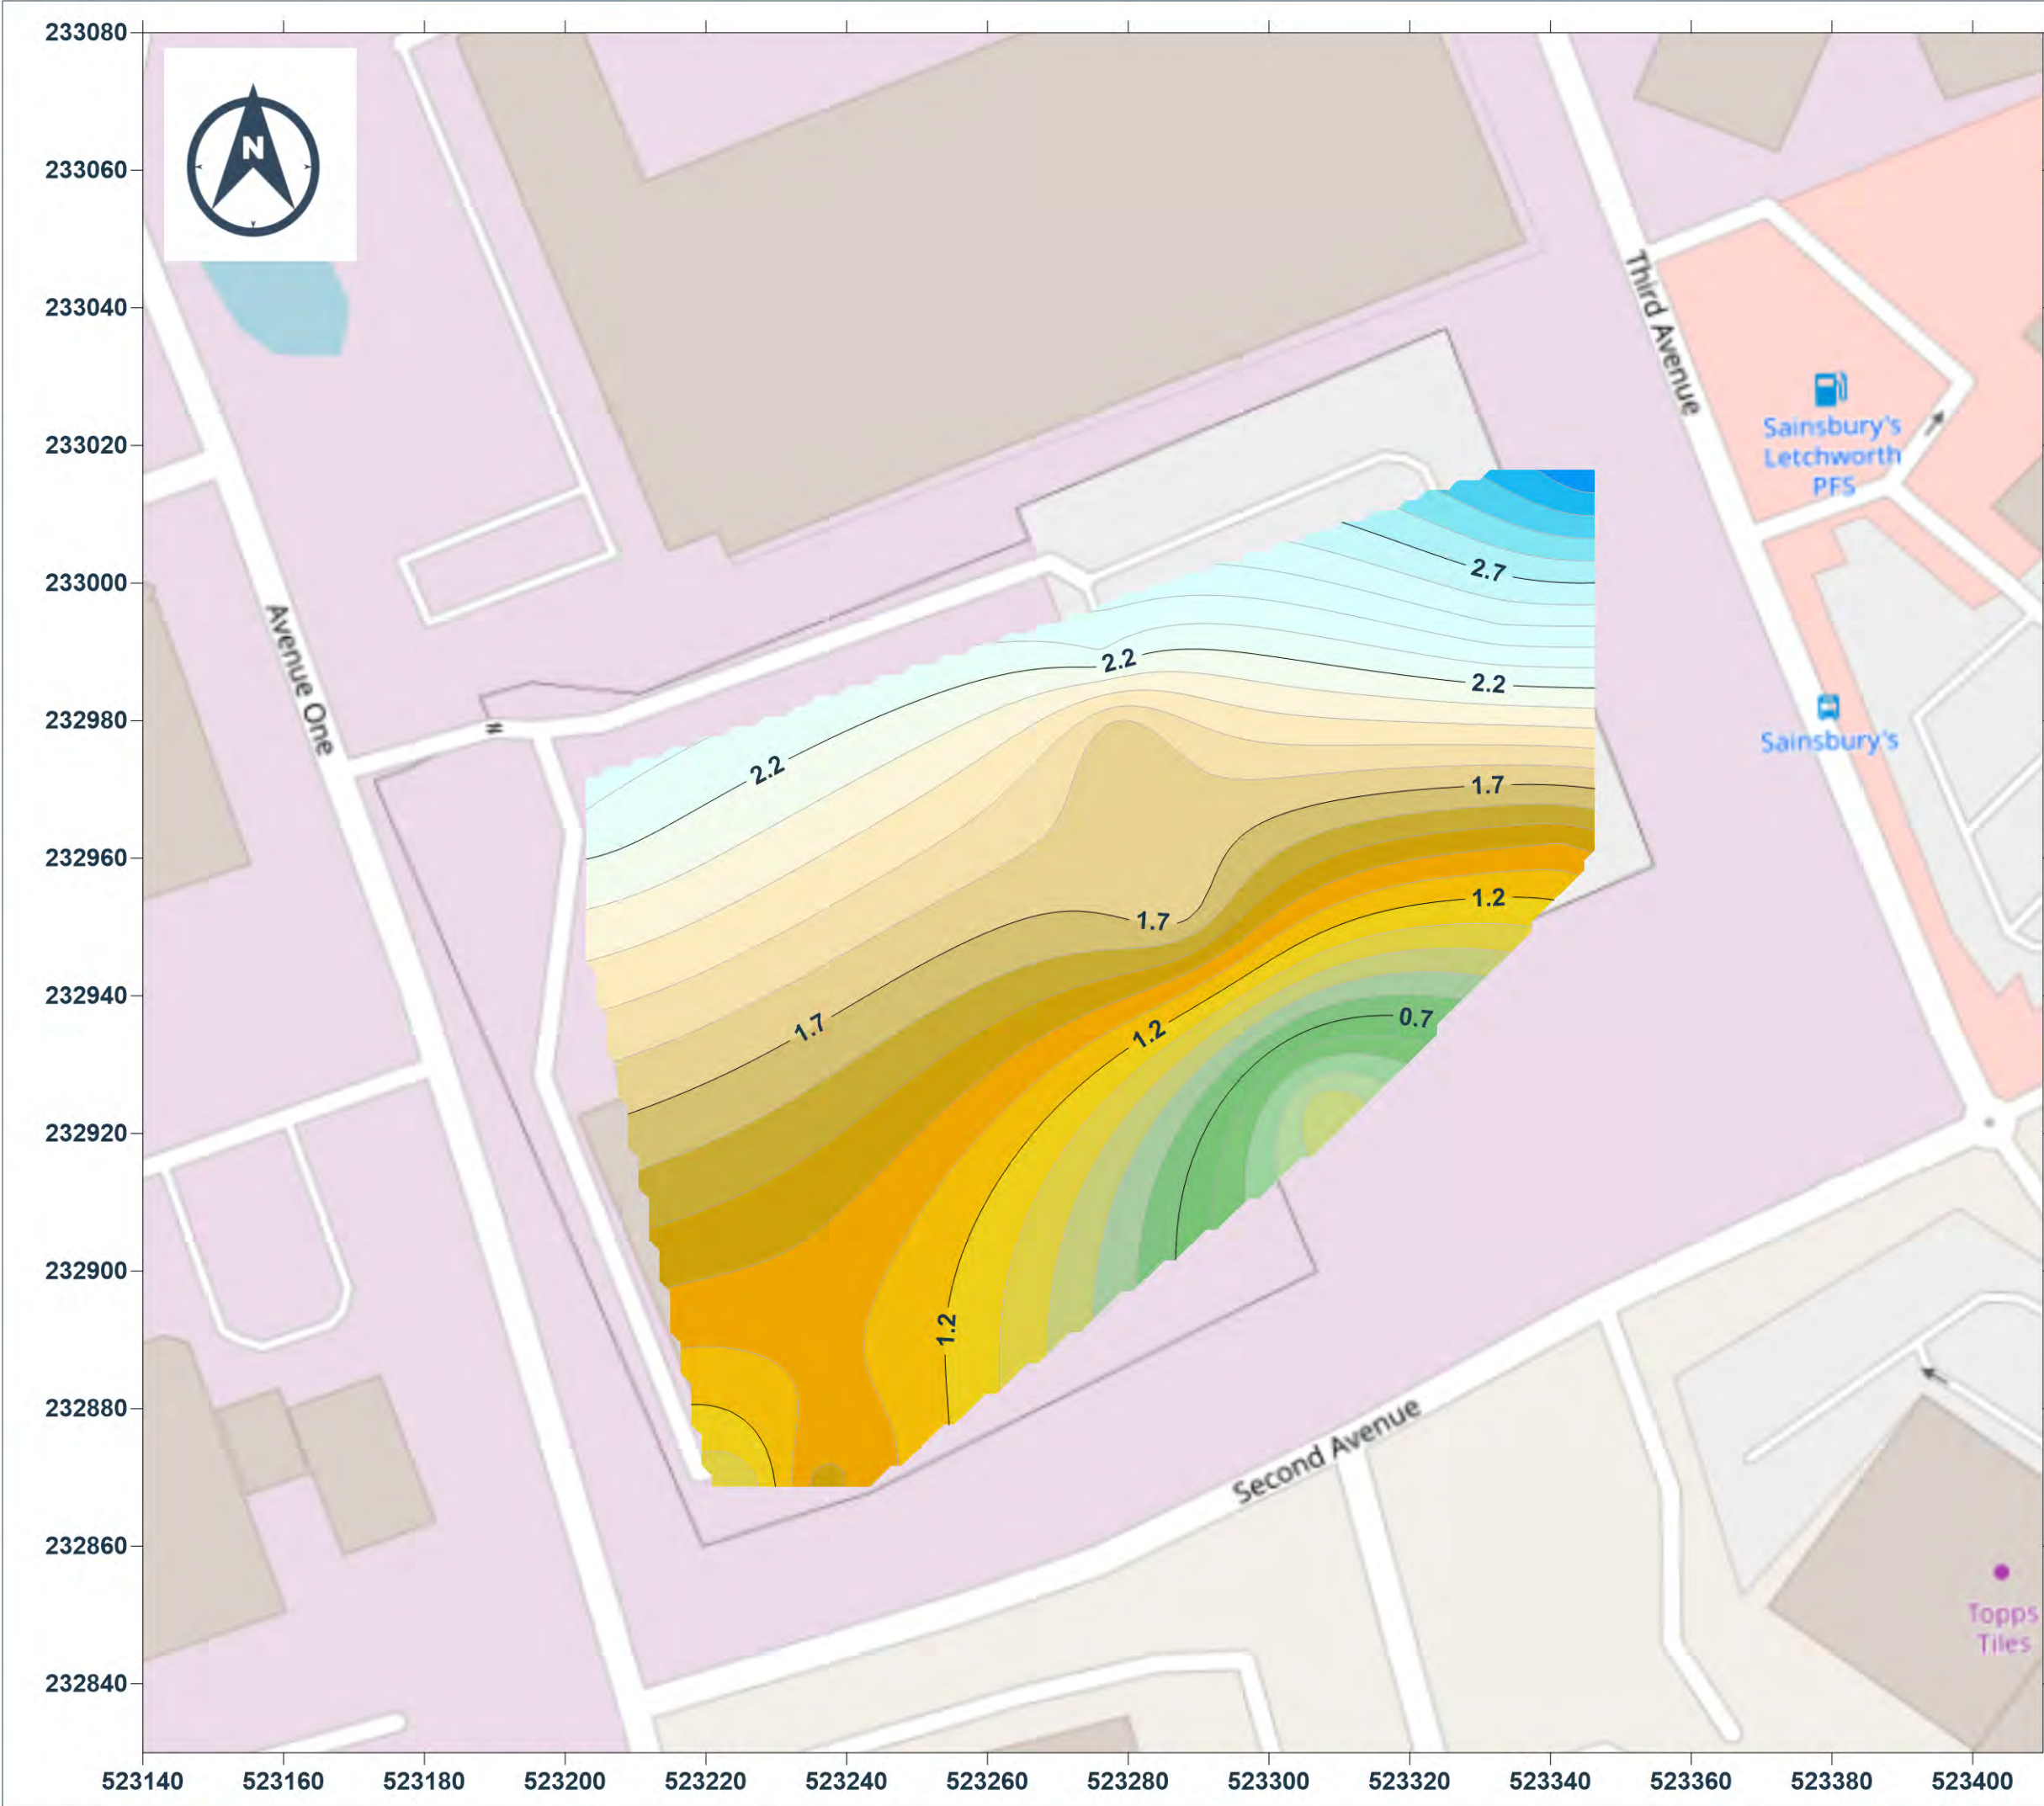

Client:
Wrenbridge Land Ltd


Scheme:
**Starwood House,
Avenue One, Letchworth
Scheme Ref: 25003554**

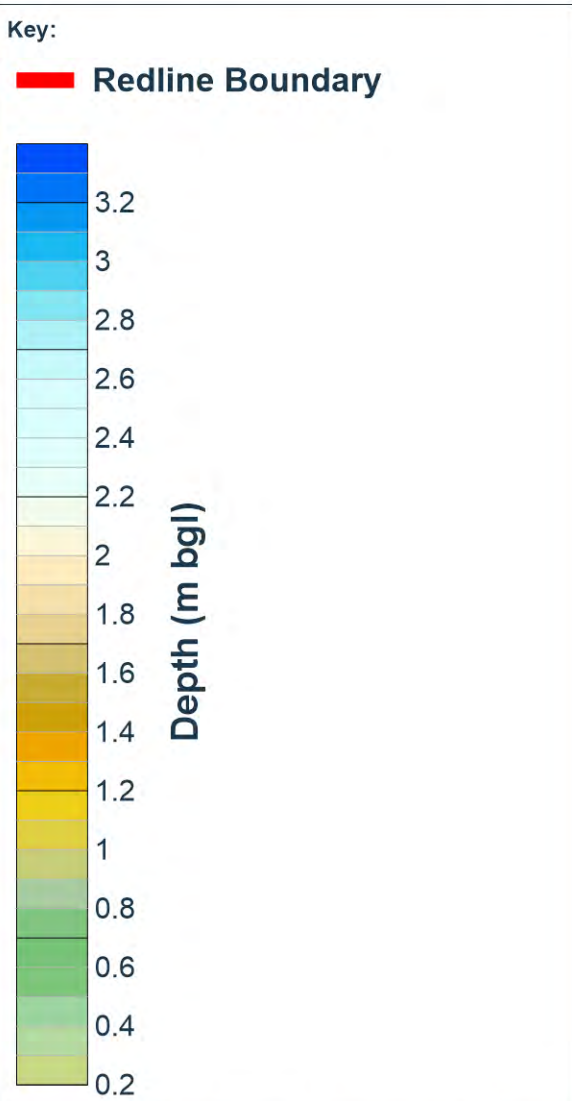

Drawn By	ND	Approved By	DH
Date	12/2025	Date	12/2025

Figure No. **8.0**

Title :
**Top of Chalk Bedrock
(m bgl)**

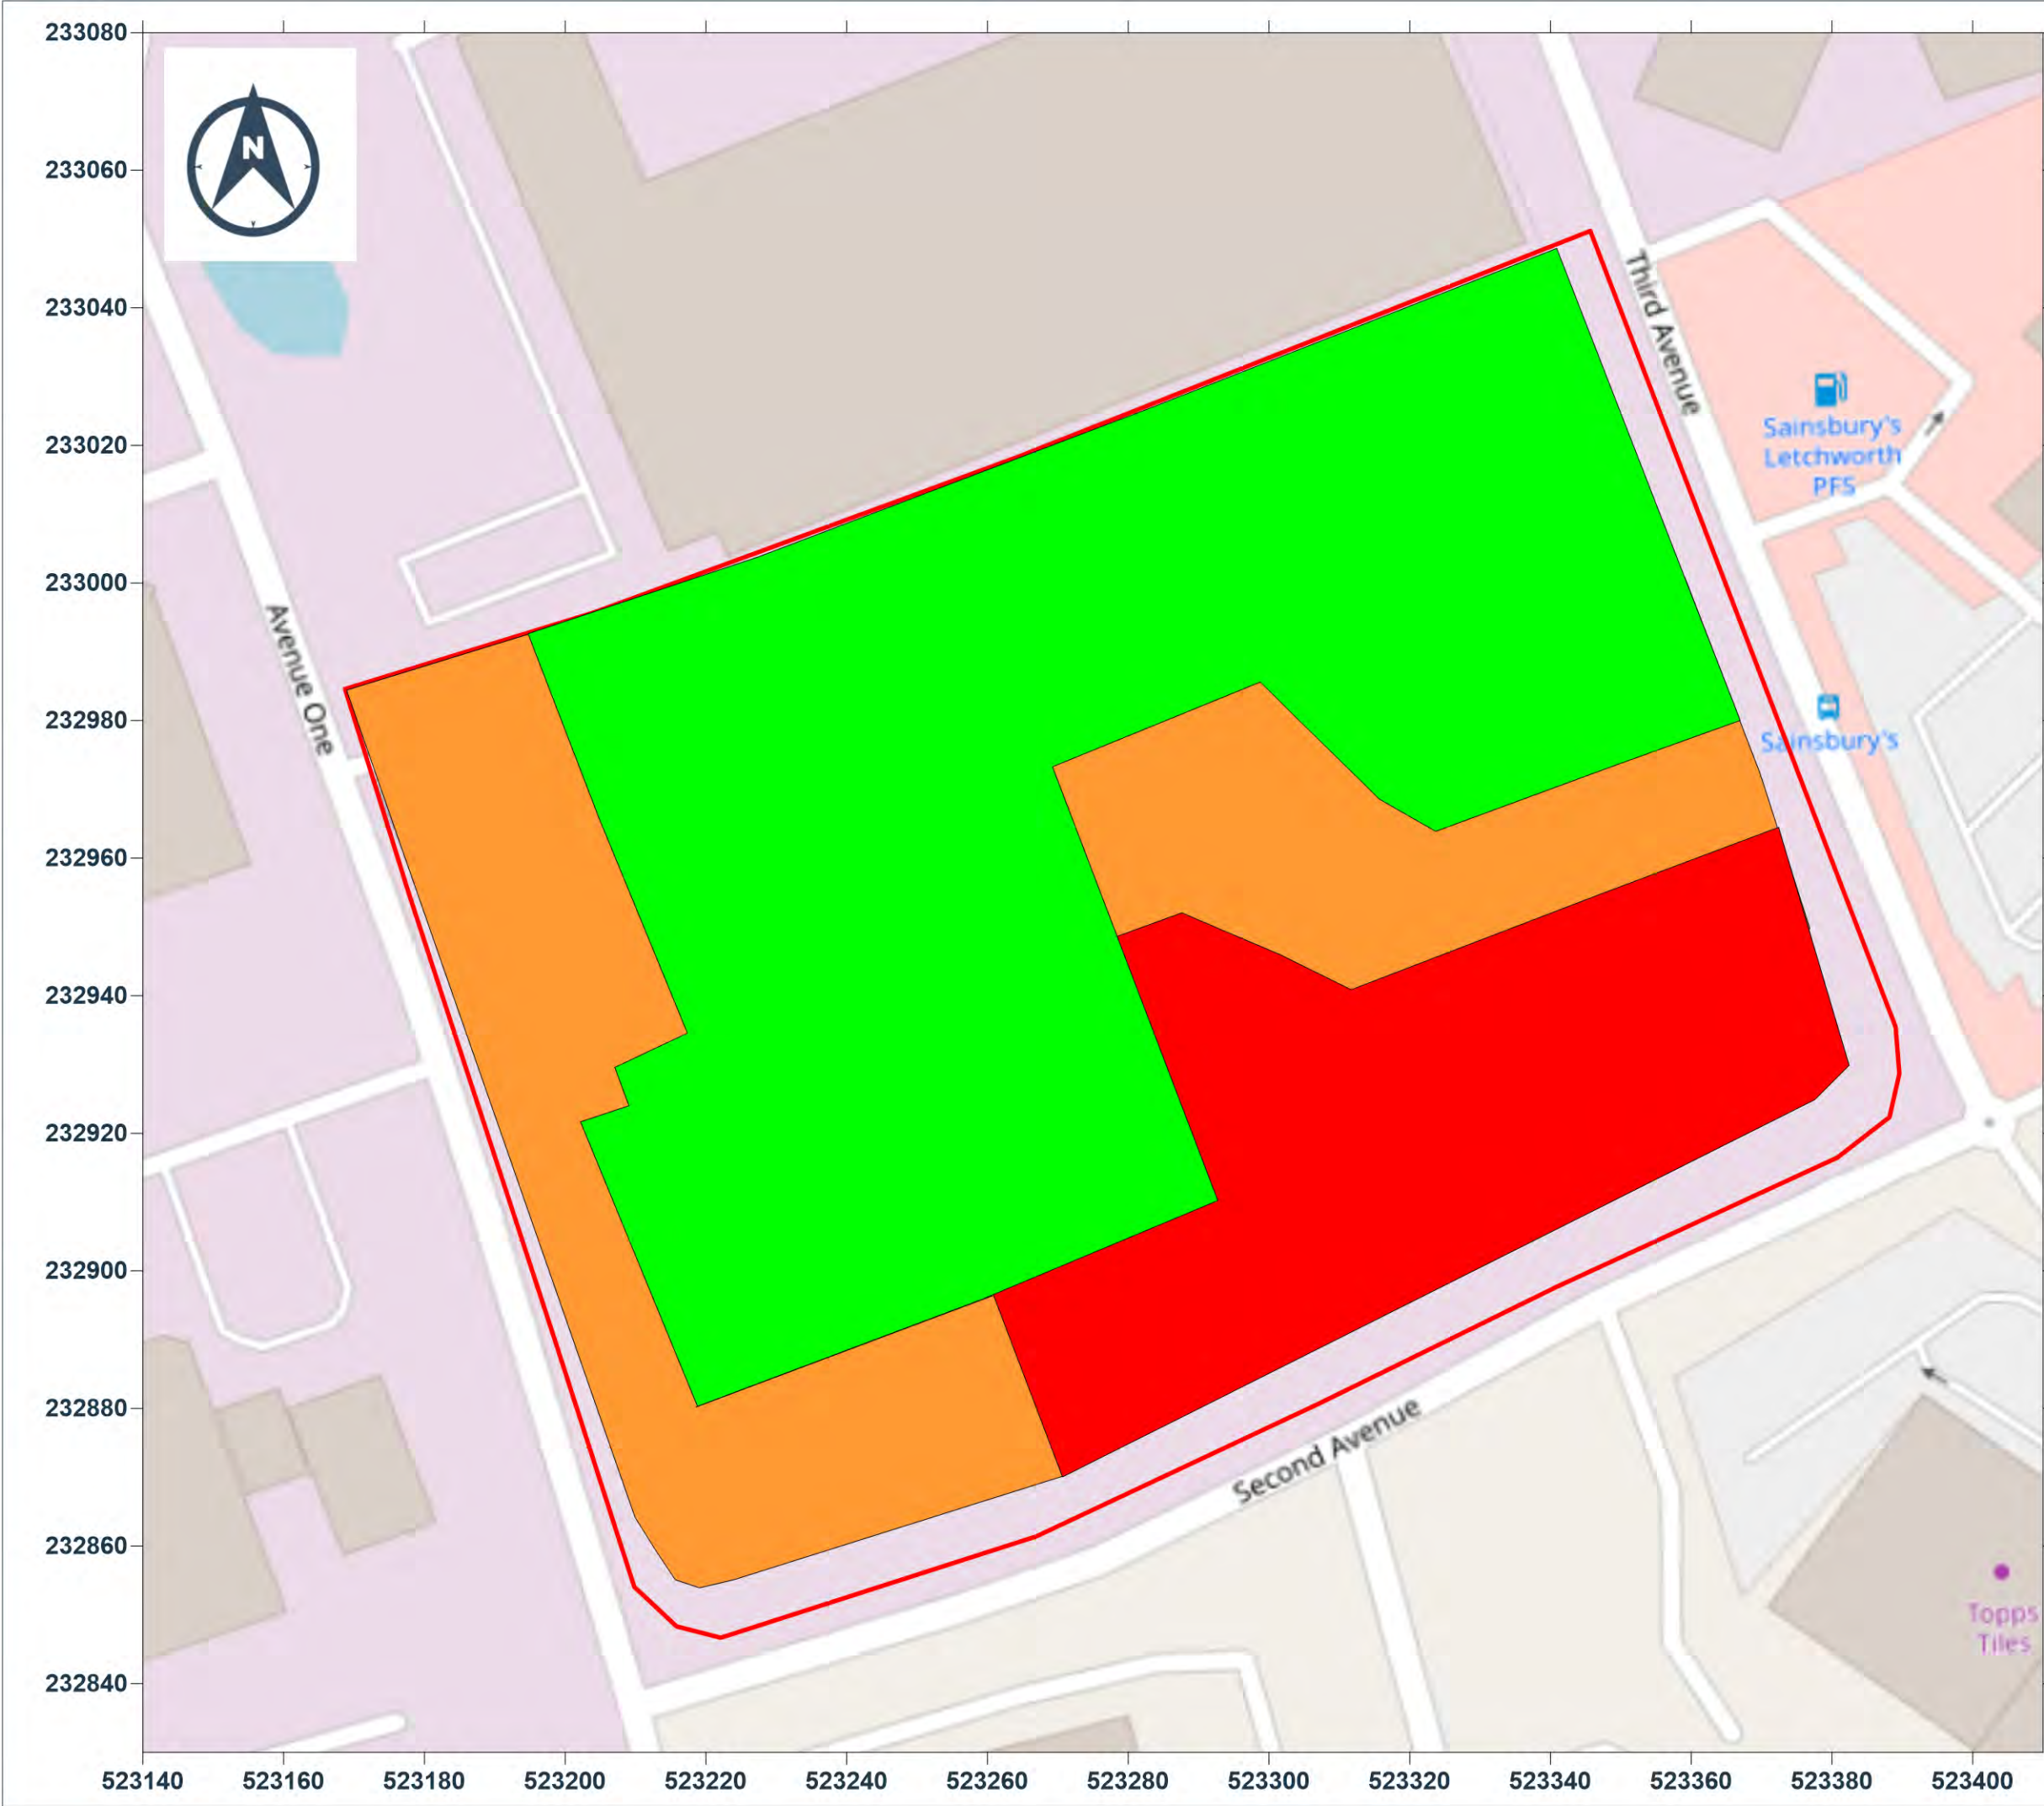

Client:
Wrenbridge Land Ltd


Scheme:
**Starwood House,
Avenue One, Letchworth
Scheme Ref: 25003554**

- Key:
- Redline Boundary
 - Low Risk
 - Moderate Risk
 - Unknown/ High Risk

Drawn By	ND	Approved By	DH
Date	12/2025	Date	12/2025

Figure No. **9.0**

Title :
**Archaeological RAG Status
(based upon SI data)**

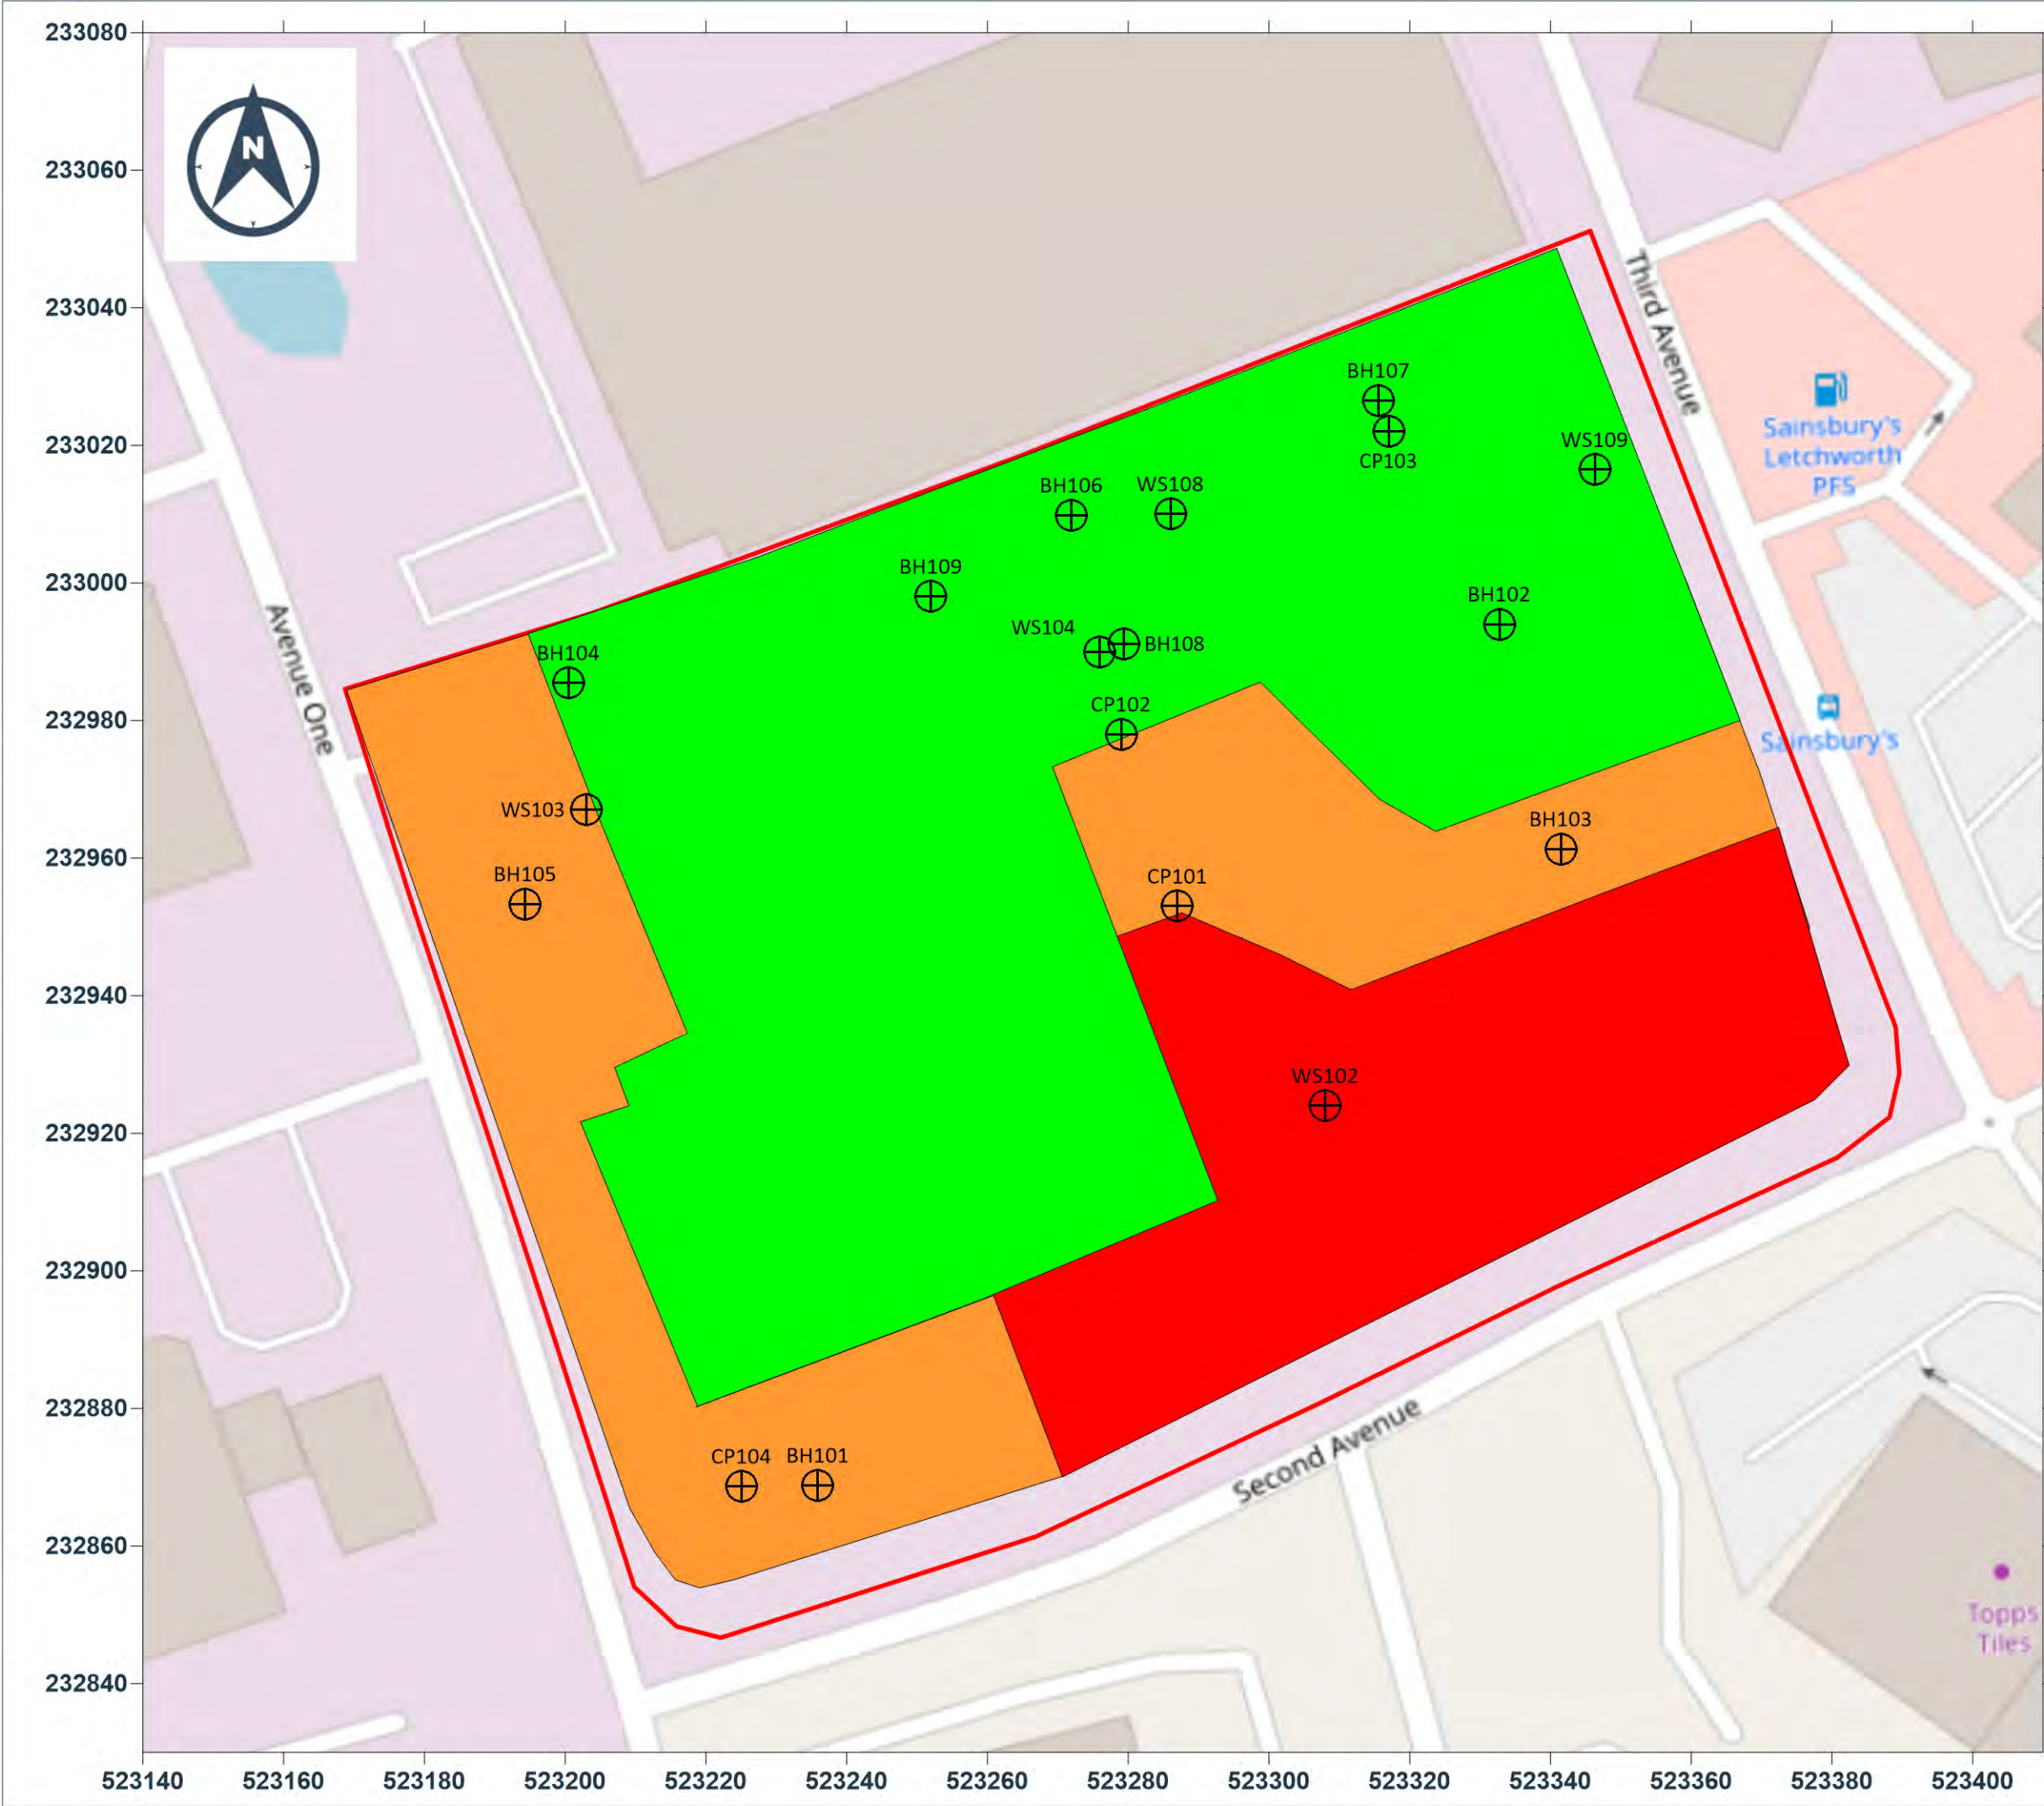

Client:
Wrenbridge Land Ltd

Scheme:
**Starwood House,
Avenue One, Letchworth
Scheme Ref: 25003554**

- Key:
- Redline Boundary
 - Low Risk
 - Moderate Risk
 - Unknown/ High Risk

Drawn By	ND	Approved By	DH
Date	12/2025	Date	12/2025

Figure No. **9.0**

Title :
**Archaeological RAG Status
(based upon SI data)**