



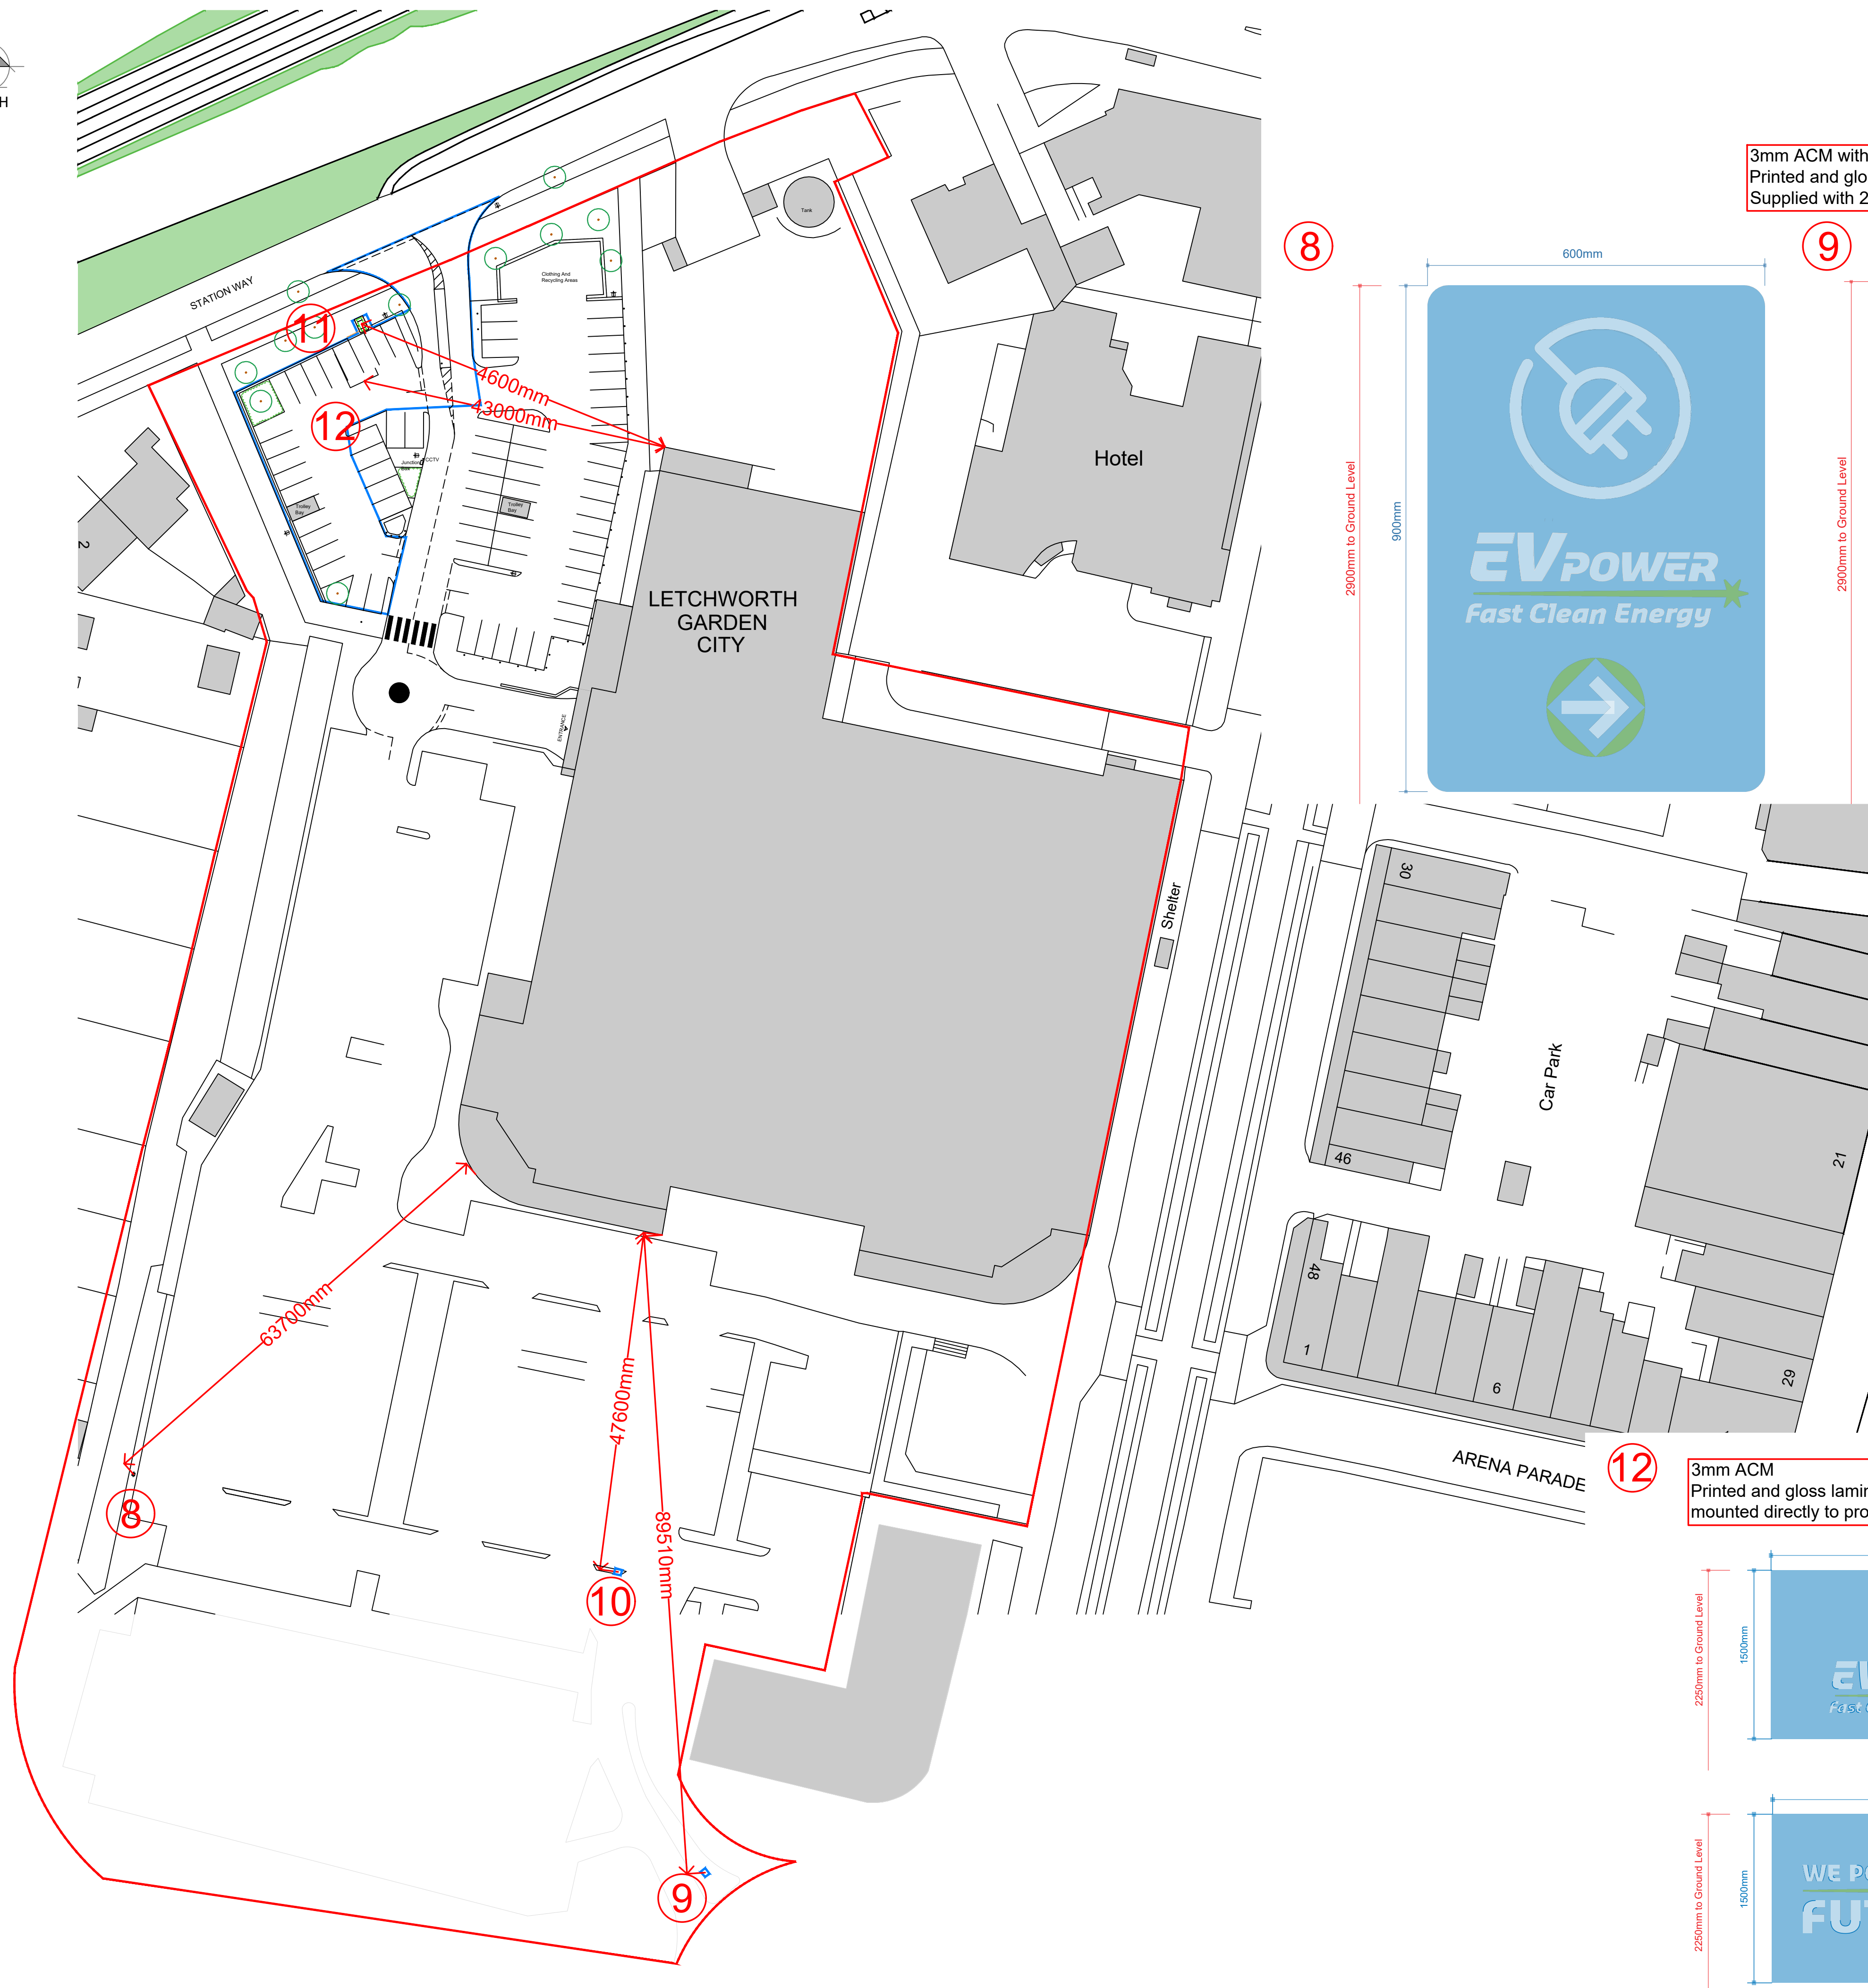


3mm ACM with 30mm radius corners
Printed and gloss laminated vinyl graphics applied to face.Channels to reverse,
Supplied with 2x post brackets & Jubilee clips, 600 x 900mm

8

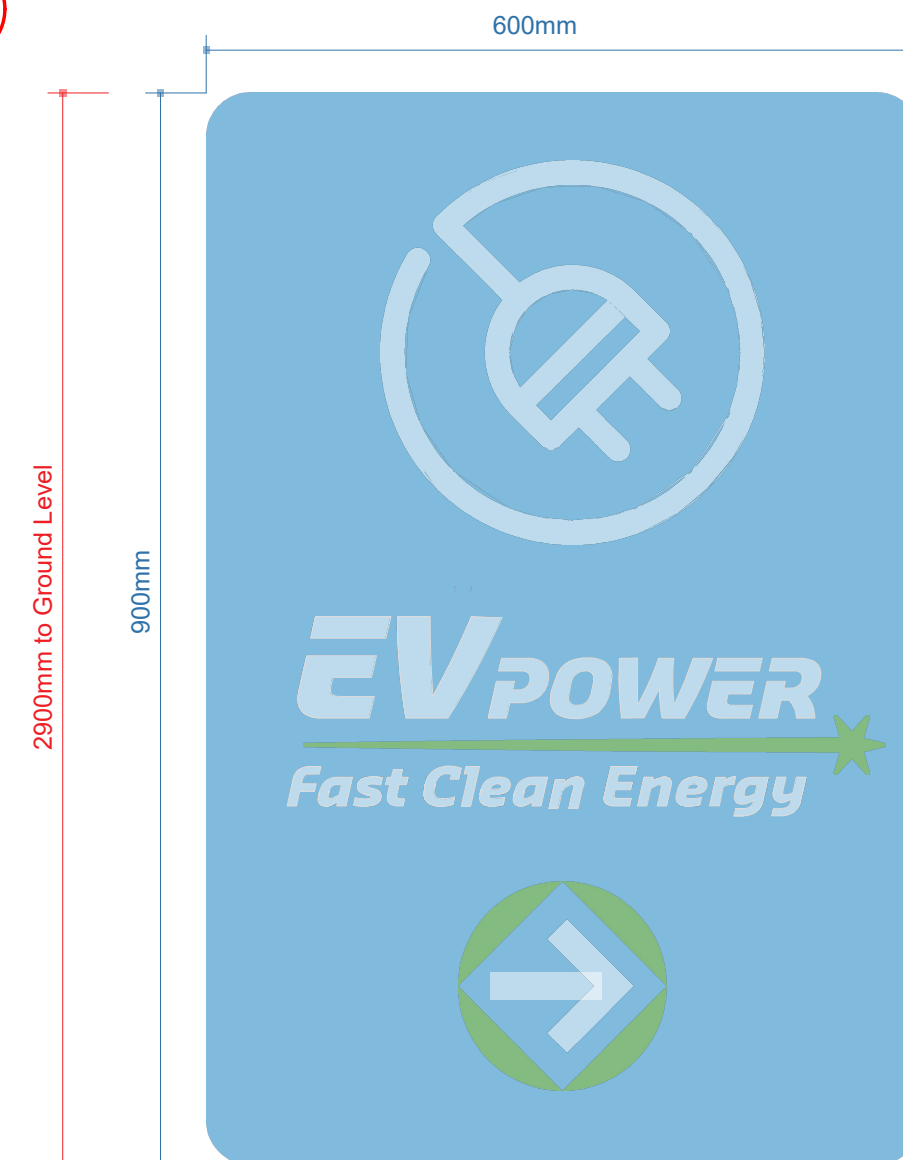

9

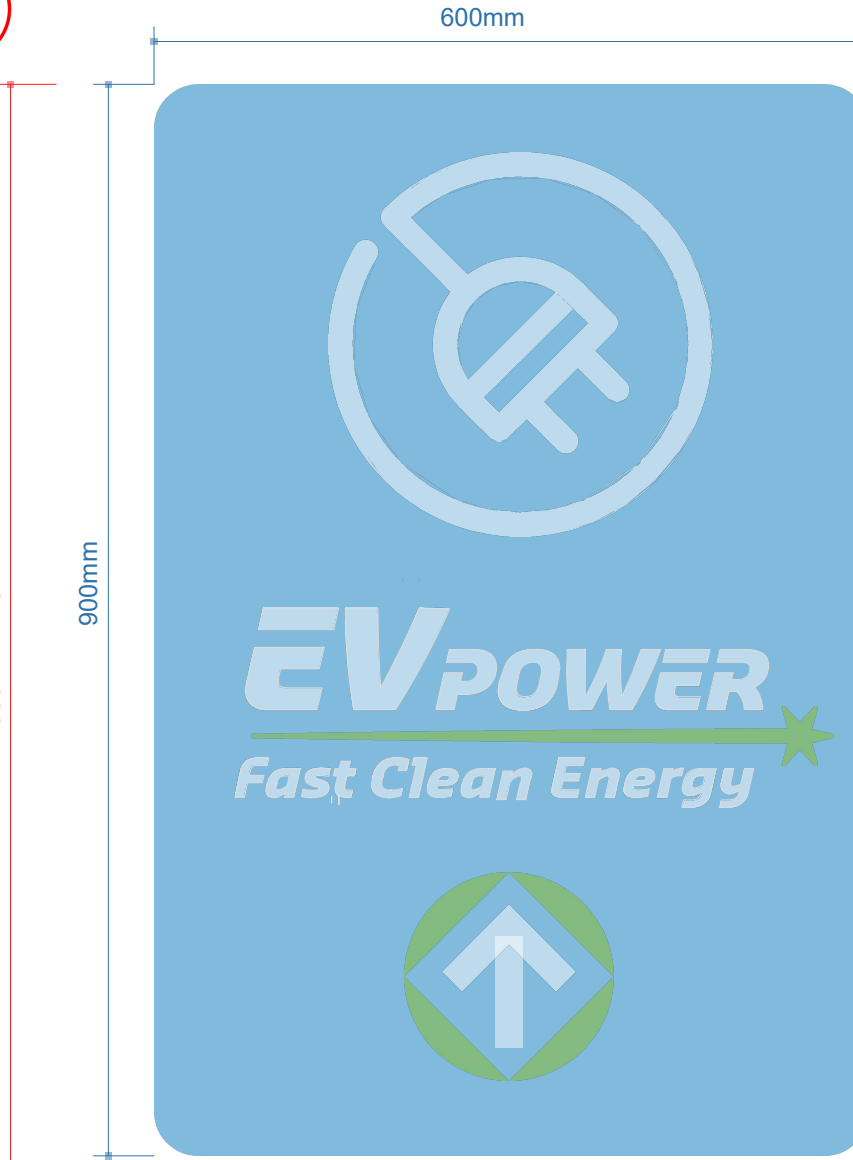


10




11

Proposed 5m EV Pole sign with internal steel frame
cladded with EV signage pannels with internal illumination.

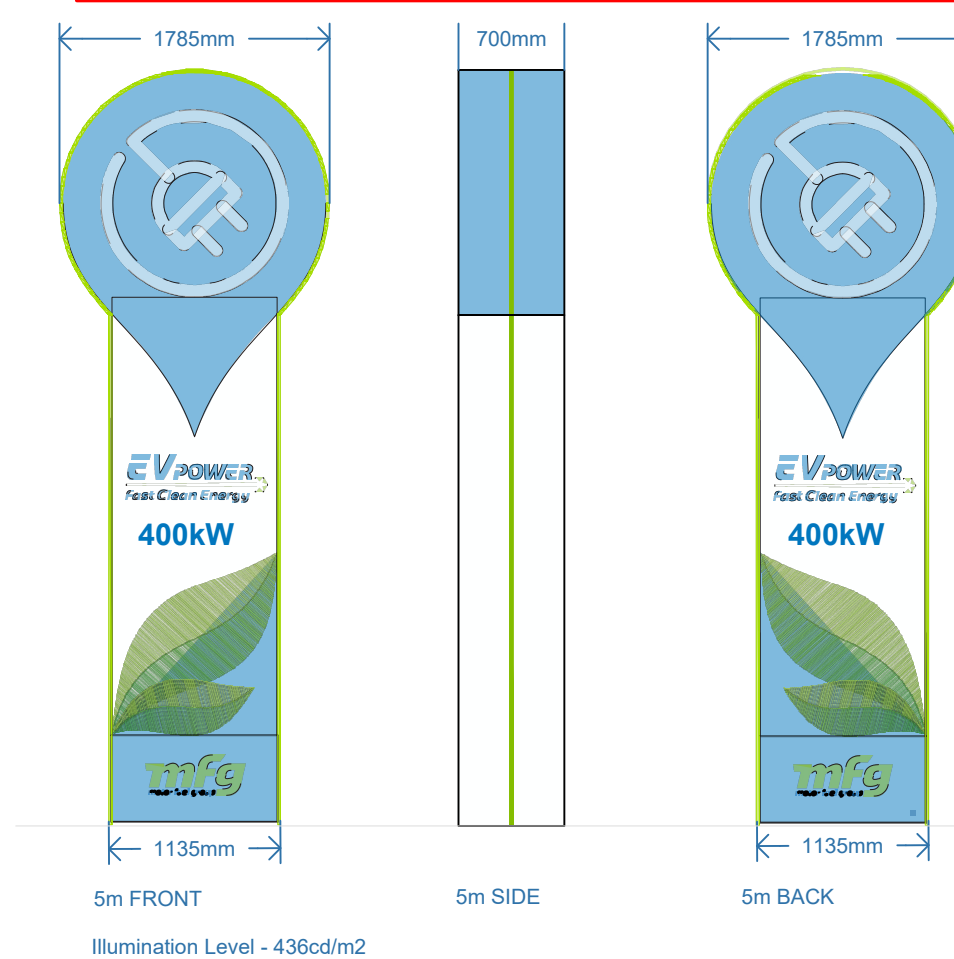

12

3mm ACM
Printed and gloss laminated vinyl graphics applied to face. Panels to be
mounted directly to proposed fence panels.

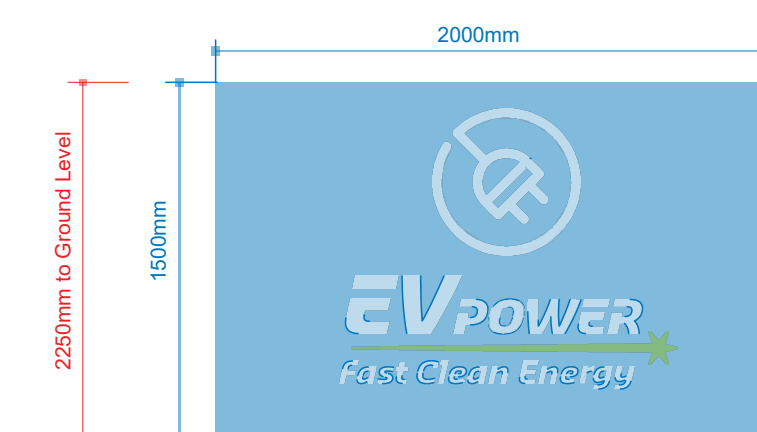

DRAWING NOTES

COPYRIGHT ©
This drawing and the details herein are the copyright of MBH Design Studio Ltd. and must not be reproduced, altered or passed to any third party without prior written consent.

This drawing has been produced for the project listed below, is submitted in support of this application application to the Local Planning Authority and is not intended for use by any other person or for any other purpose.

Every effort has been made to ensure the accuracy of these drawings, however MBH Design Studio Ltd. accept no responsibility for any discrepancies arising from the reuse of survey information and preliminary drawings commissioned by the Applicant from others.



REV	DATE	DESCRIPTION	DRN/CHK/APPD
D	22.05.2026	Plans Updated as per Comments	DM/NS
C	15.05.2026	Revised Site Boundary	HP/NS
B	11.05.2026	Revised Signage Layout	HP/NS
A	21.04.2026	Revised Signage Layout	HP/NS

PLANNING



PROJECT
FS2126 - LETCHWORTH MORRISONS
HUDDERSFIELD ROAD,
DEWSBURY. WEST YORKSHIRE,
WF13 3LR

DRAWING TITLE
PROPOSED SIGNAGE PLAN

DRAWN BY	DATE	SCALE	PAPER SIZE
MO	18.03.2026	1:500	A1
CHECKED/APPROVED BY	DRAWING NUMBER	REV.	
AM/NS	14313-2126-CTA-1	D	