


File name \\UK.WSPGROUP\CONCENTRAL\DATA\PROJECTS\70098\X07008227 - HIGHOVER FARM, HITCHIN - DETAILED DESIGN\HOF-WSP-ZZ-ZZ-DR-C-12005.DWG, printed on 02 October 2025 13:30:16, by Ng, Jason

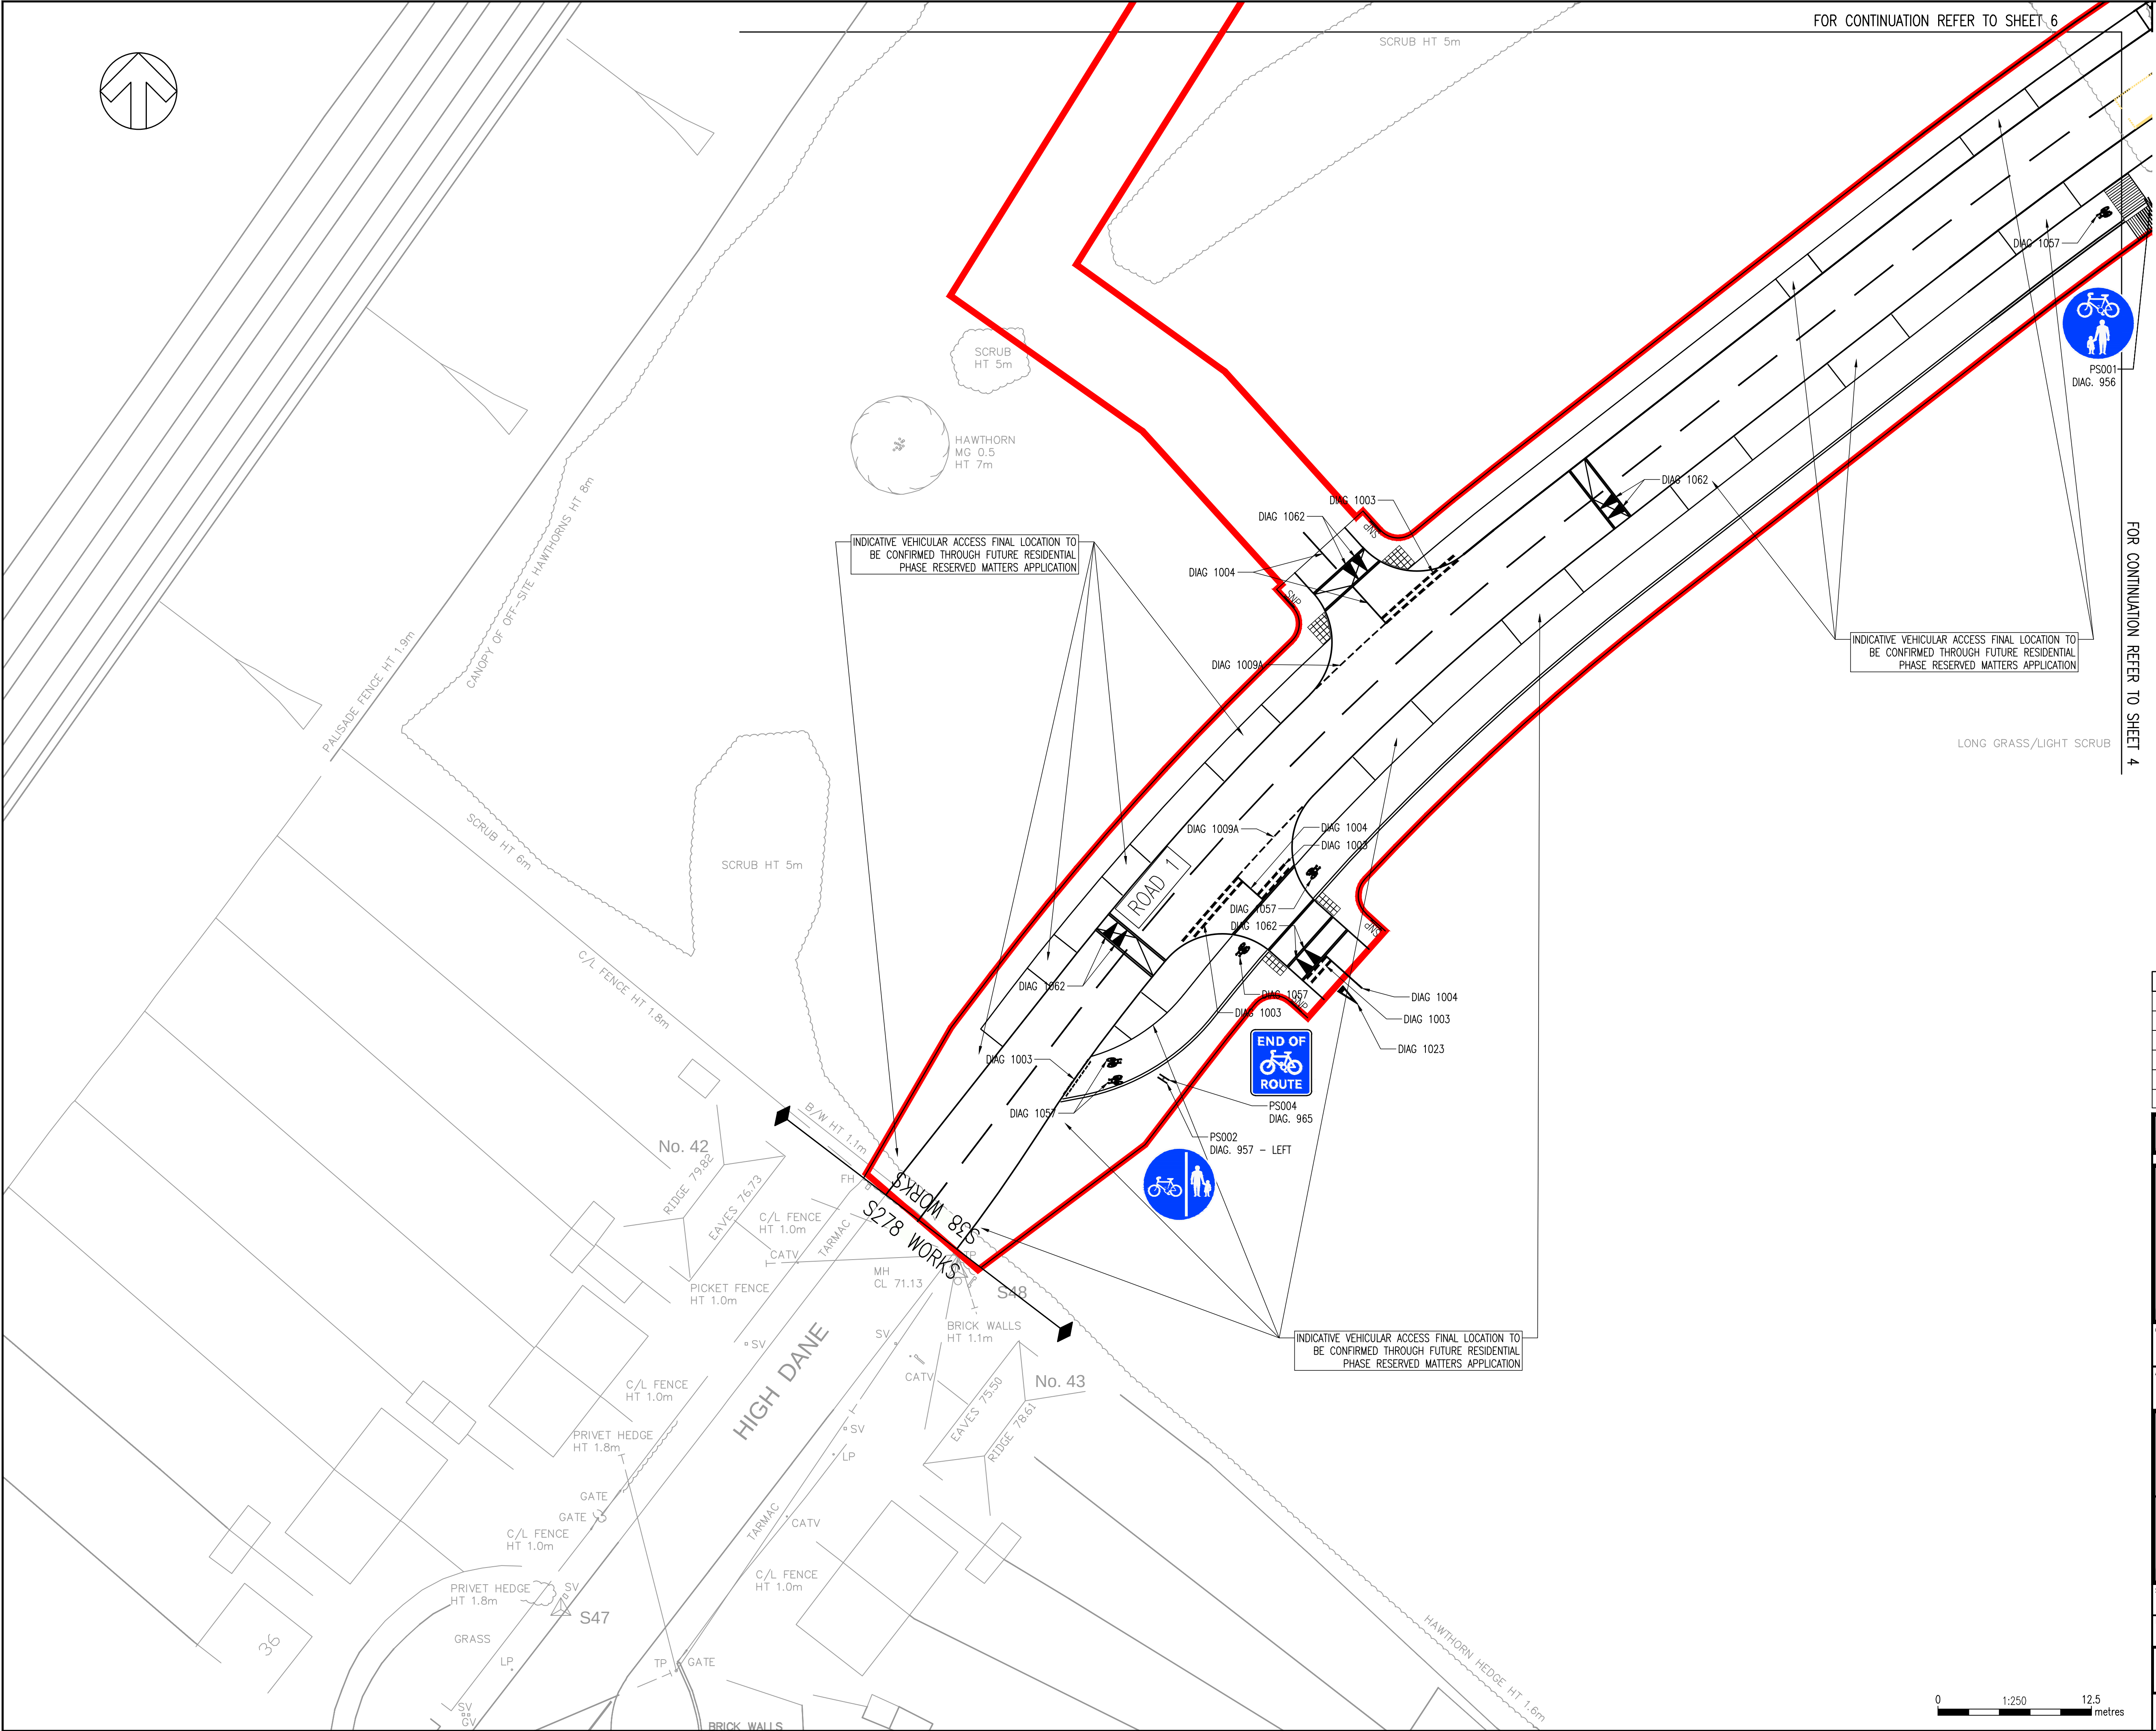

DO NOT SCALE

DROP KERBS AND LIGHTING COLUMN POSITIONS ILLUSTRATED ON THE PLANS ARE INDICATIVE ONLY.

UNTIL TECHNICAL APPROVAL HAS BEEN OBTAINED FROM THE RELEVANT LOCAL AUTHORITIES OR STATUTORY BODIES, IT SHOULD BE UNDERSTOOD THAT ALL DRAWINGS ARE ISSUED AS PRELIMINARY AND NOT FOR CONSTRUCTION. SHOULD THE CONTRACTOR AND / OR EMPLOYER COMMENCE WORK PRIOR TO APPROVAL BEING GIVEN, IT IS ENTIRELY AT THEIR OWN RISK.

P06	02/10/2025	KHN	AMENDMENTS TO NOTES	THP	THP
P05	14/08/2025	DSB	AMENDED TO SUIT REVISED MASTERPLAN	DSB	LJM
P04	01/11/2024	DSB	REDLINE AMENDED	DSB	LJM
P03	13/09/2024	MH	INDICATIVE MASTERPLAN REMOVED	DSB	LJM
P02	24/04/2024	DSB	NO THROUGH ROUTE ADDED	DSB	LJM
P01	02/12/2022	RH	FIRST ISSUE	DSB	LJM
REV	DATE	BY	DESCRIPTION	CHK	APP

DRAWING STATUS: S2 - FOR INFORMATION					
 Unit 9 The Chase, John Tate Road, Foxholes Business Park, Hertford, SG13 7NN, UK T+ 44 (0) 1992 526 000, F+ 44 (0) 1992 526 001 wsp.com					
CLIENT: BARRATT DAVID WILSON HOMES					
ARCHITECT: MCBAINS					
SITE/PROJECT: HIGHOVER FARM, HITCHIN					
TITLE: INFRASTRUCTURE SIGNING AND LINING SHEET 5					
SCALE @ A1: 1:250	CHECKED: THP	APPROVED: THP			
PROJECT NO: 700982227	DESIGNED: RH	DRAWN: KHN	DATE: October 25		
DRAWING NO: HOF-WSP-ZZ-ZZ-DR-C-12005				REV: P06	
© WSP UK Ltd					