

FOR CONTINUATION REFER TO SHEET 3

FOR CONTINUATION HERE TO SHEET 2

FOR CONTINUATION REFER TO SHEET 13

DROP KERBS AND LIGHTING COLUMN POSITIONS
ILLUSTRATED ON THE PLANS ARE INDICATIVE ONLY.

UNTIL TECHNICAL APPROVAL HAS BEEN OBTAINED FROM THE RELEVANT LOCAL AUTHORITIES OR STATUTORY BODIES, IT SHOULD BE UNDERSTOOD THAT ALL DRAWINGS ARE ISSUED AS PRELIMINARY AND NOT FOR CONSTRUCTION. SHOULD THE CONTRACTOR AND / OR EMPLOYER COMMENCE WORK PRIOR TO APPROVAL BEING GIVEN, IT IS ENTIRELY AT THEIR OWN RISK

P06	02/10/2025	KHN	AMENDMENTS TO NOTES	THP	TH
P05	14/08/2025	DSB	AMENDED TO SUIT REVISED MASTERPLAN	DSB	LJ
P04	01/11/2024	DSB	REDLINE AMENDED	DSB	LJ
P03	13/09/2024	MH	INDICATIVE MASTERPLAN REMOVED	DSB	LJ
P02	24/04/2024	DSB	NO THROUGH ROUTE ADDED	DSB	LJ
P01	02/12/2022	RH	FIRST ISSUE	DSB	LJ
REV	DATE	BY	DESCRIPTION	CHK	AP

DRAWING STATUS:

S2 - FOR INFORMATION



Unit 9 The Chase, John Tate Road, Foxholes Business Park, Hertford, SG13 7NN, UK
T+ 44 (0) 1992 526 000, F+ 44 (0) 1992 526 001
wsp.com

CLIENT:

BARRATT DAVID WILSON HOMES

ARCHITECT:

MCBAINS

SITE/PROJECT:

HIGHOVER FARM, HITCHIN


TITLE:

INFRASTRUCTURE
SIGNING AND LINING
SHEET 2

SCALE @ A1:	CHECKED:	APPROVED:
1:250	THP	THP
PROJECT NO:	DESIGNED:	DRAWN:
700982227	RH	KHN
		DATE:
		October 25

DRAWING No:	REV:
HOF-WSP-ZZ-ZZ-DR-C-12002	P06

© WSP UK Ltd

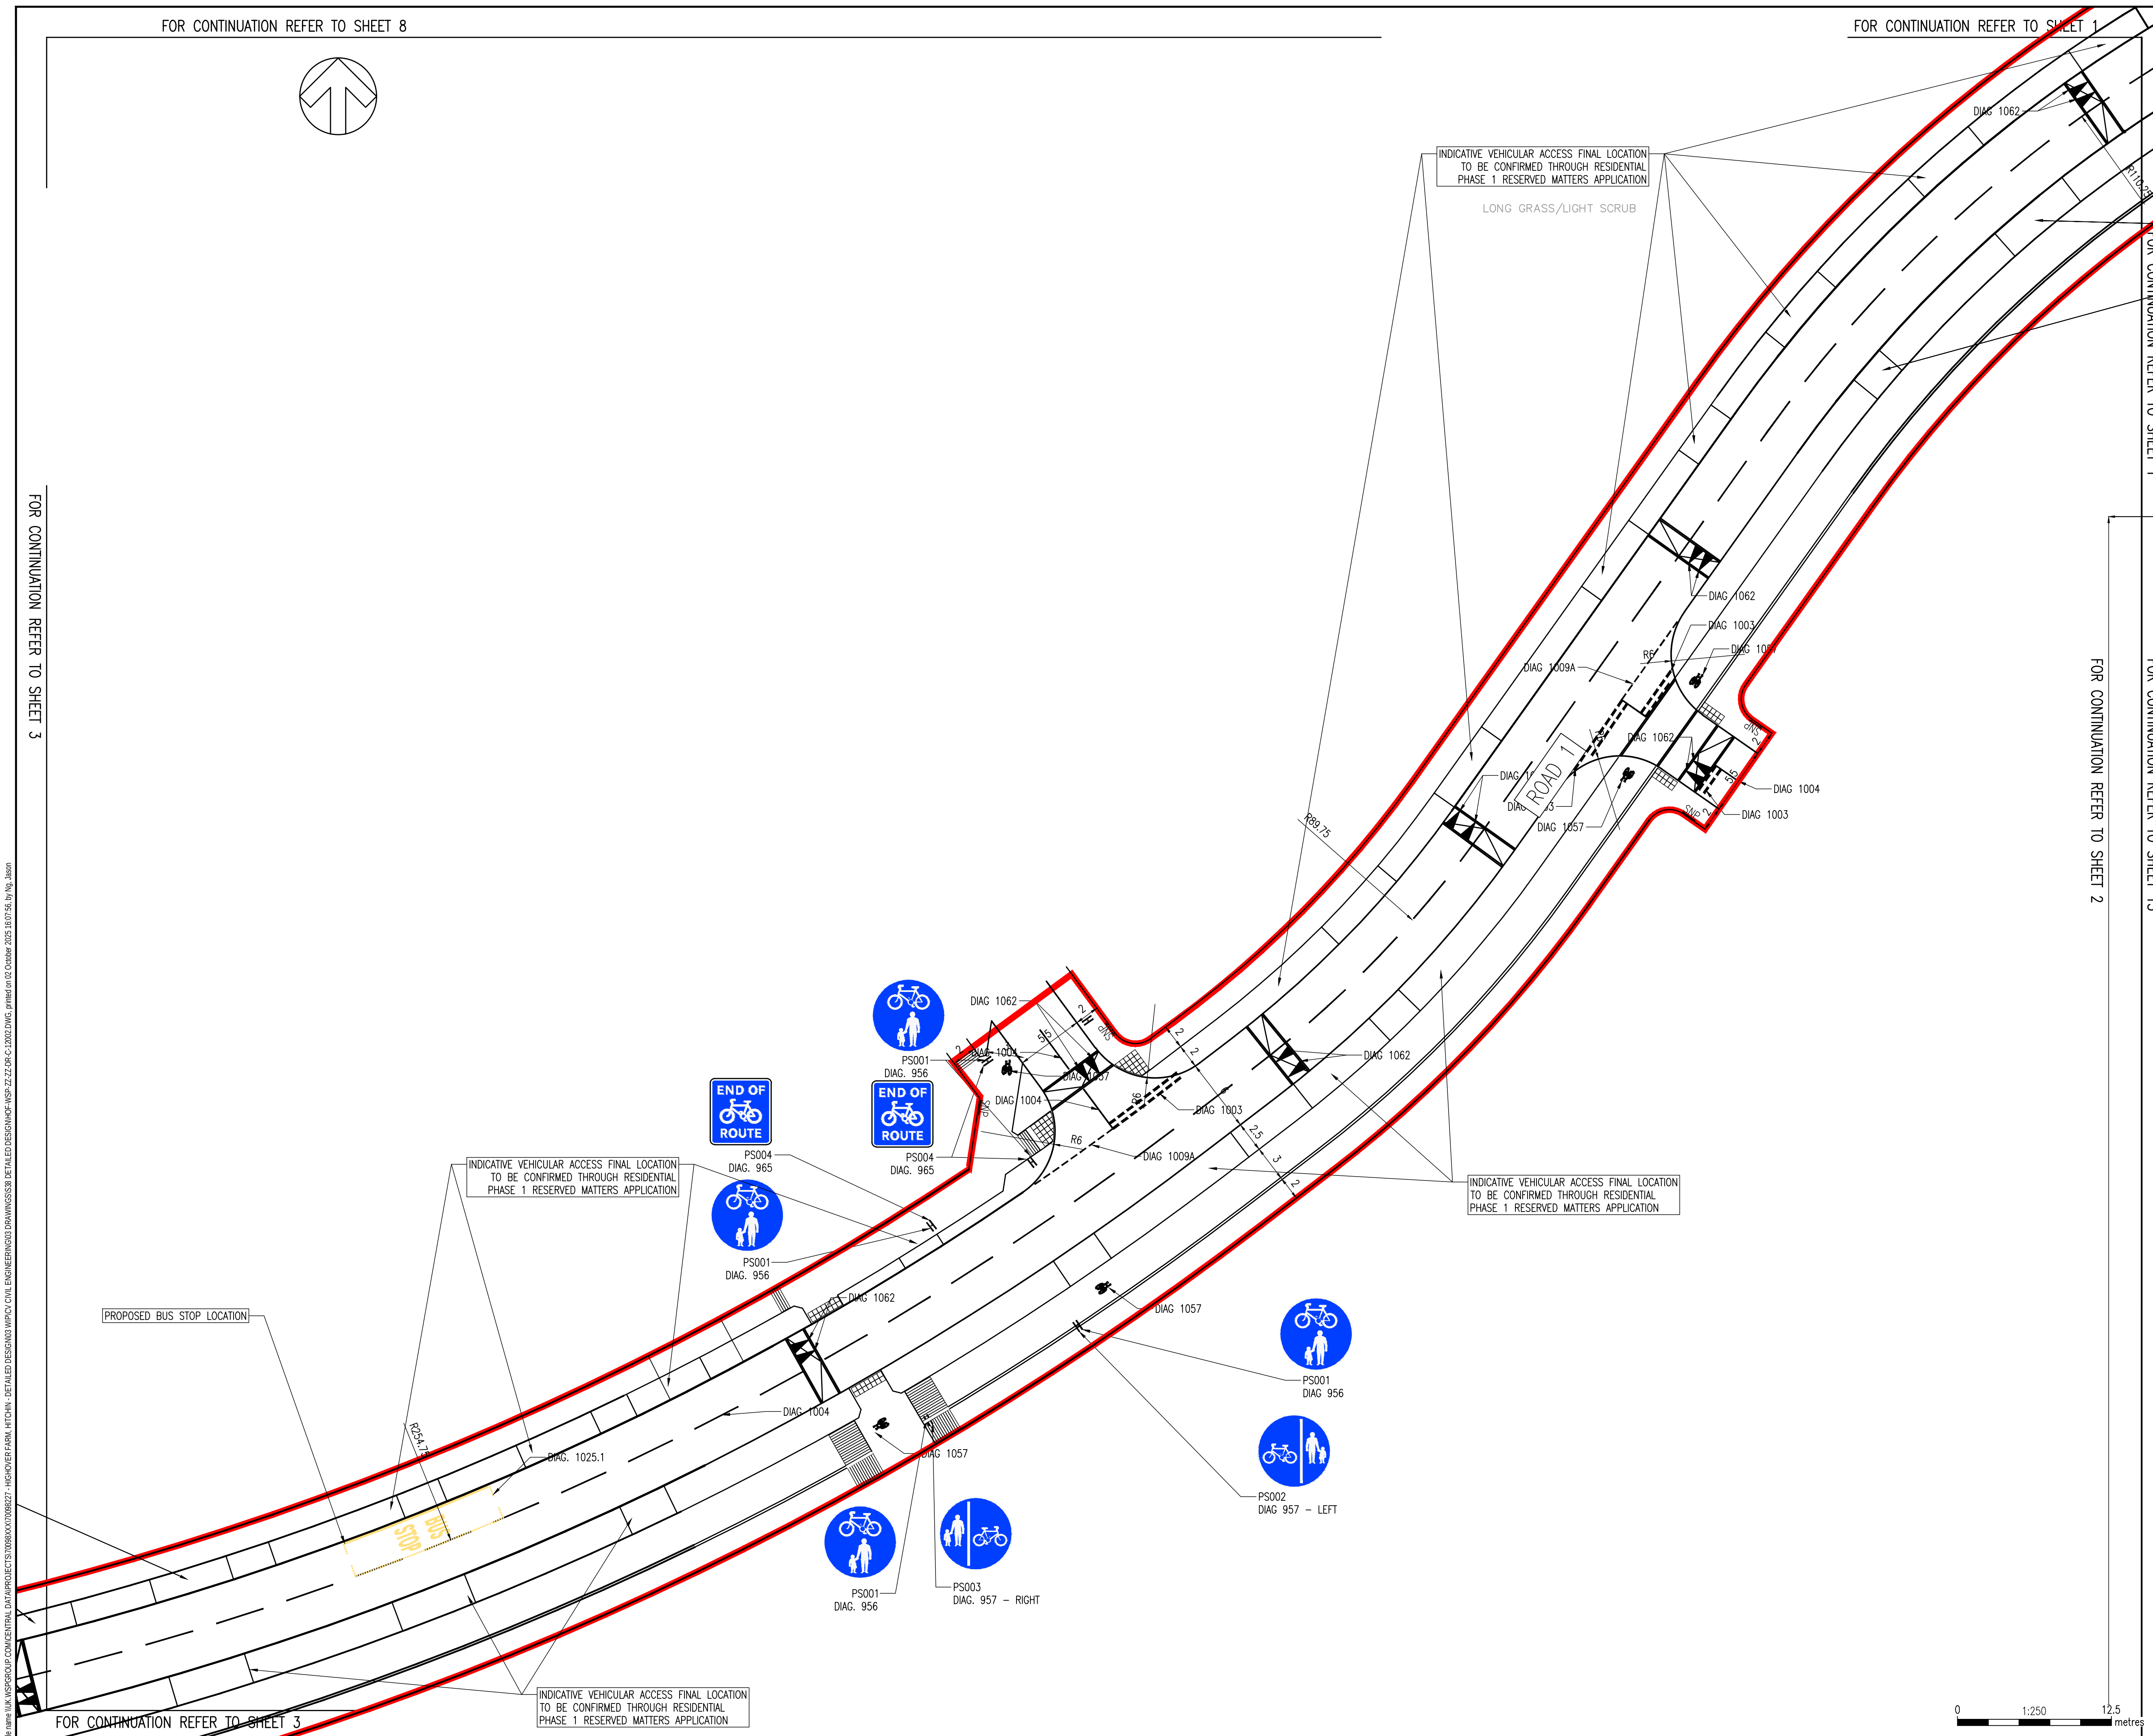

0 1:250 12.5 metres