


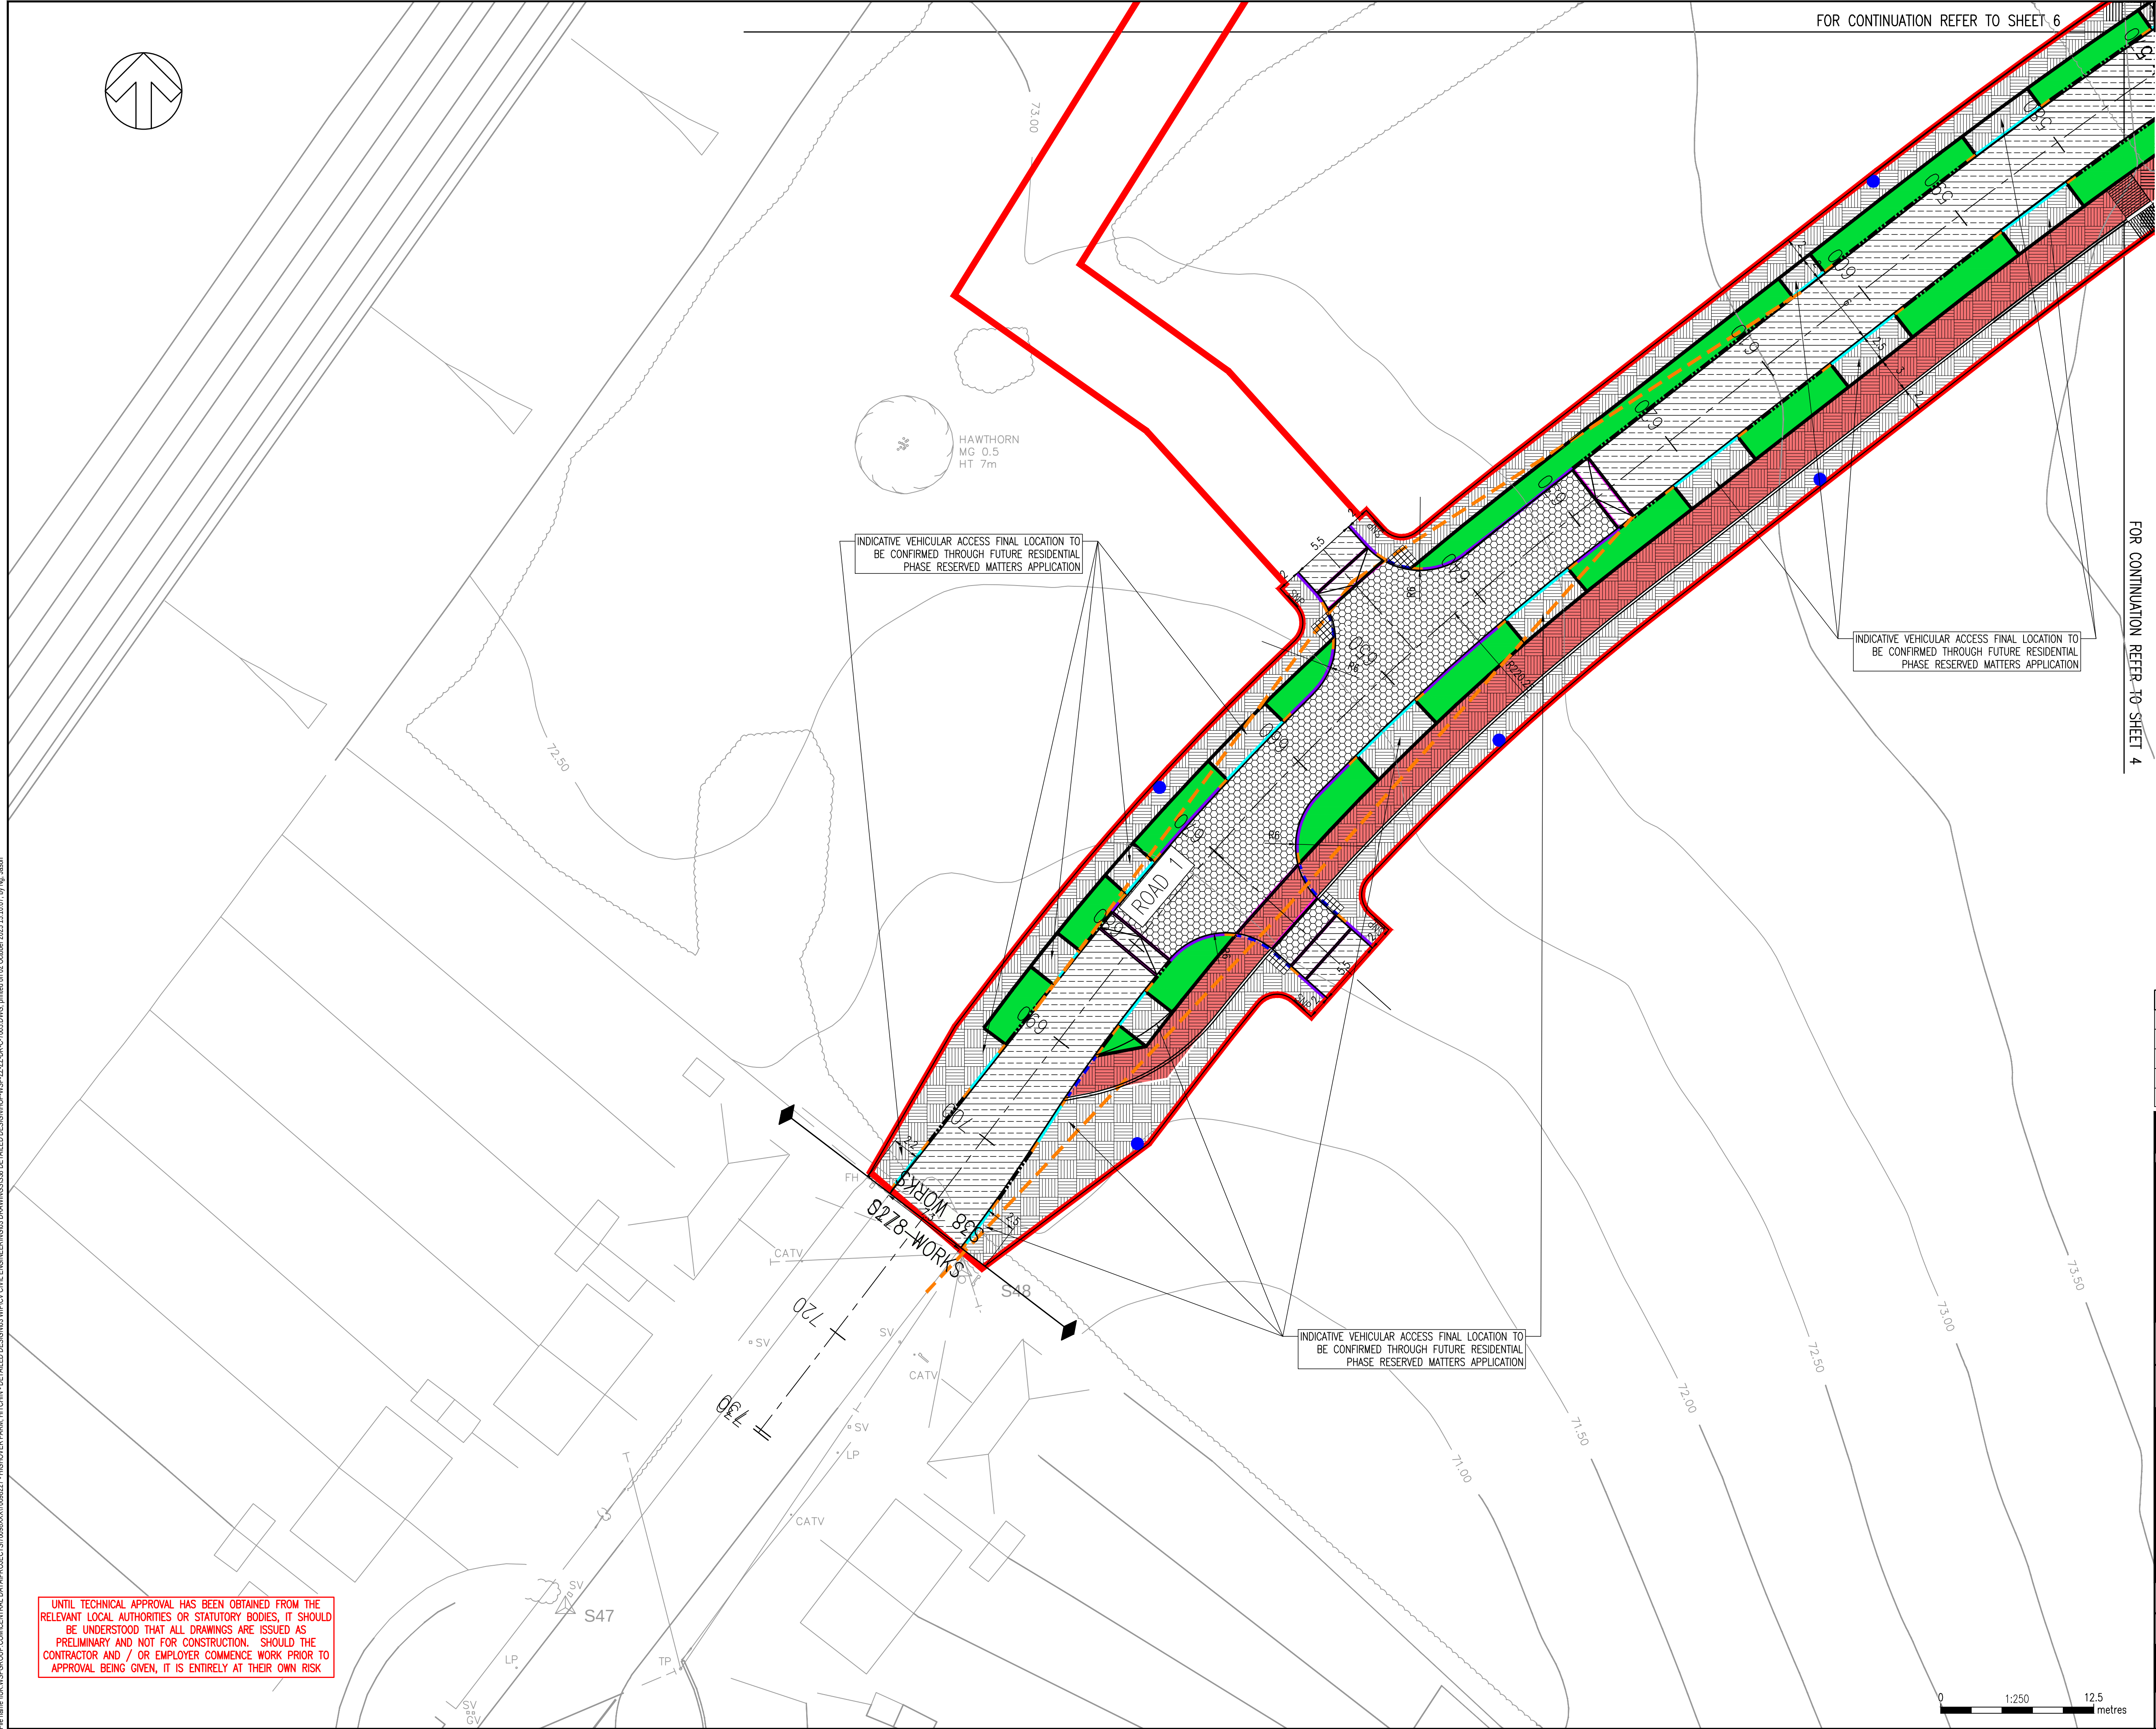

DO NOT SCALE

DROP KERBS AND LIGHTING COLUMN POSITIONS
ILLUSTRATED ON THE PLANS ARE INDICATIVE ONLY.

INDICATIVE VEHICULAR ACCESS FINAL LOCATION TO
BE CONFIRMED THROUGH FUTURE RESIDENTIAL
PHASE RESERVED MATTERS APPLICATION

INDICATIVE VEHICULAR ACCESS FINAL LOCATION TO
BE CONFIRMED THROUGH FUTURE RESIDENTIAL
PHASE RESERVED MATTERS APPLICATION

INDICATIVE VEHICULAR ACCESS FINAL LOCATION TO
BE CONFIRMED THROUGH FUTURE RESIDENTIAL
PHASE RESERVED MATTERS APPLICATION

DRAWING STATUS: S2 - FOR INFORMATION

Unit 9 The Chase, John Tate Road, Foxholes Business Park, Hertford, SG13 7NN, UK
T+ 44 (0) 1992 526 000, F+ 44 (0) 1992 526 001
wsp.com

TITLE: INFRASTRUCTURE
PAVEMENT & KERBING
SHEET 5

DRAWING No:	REV:
HOF-WSP-ZZ-ZZ-DR-C-7005	P05

© WSP UK Ltd

UNTIL TECHNICAL APPROVAL HAS BEEN OBTAINED FROM THE RELEVANT LOCAL AUTHORITIES OR STATUTORY BODIES, IT SHOULD BE UNDERSTOOD THAT ALL DRAWINGS ARE ISSUED AS PRELIMINARY AND NOT FOR CONSTRUCTION. SHOULD THE CONTRACTOR AND / OR EMPLOYER COMMENCE WORK PRIOR TO APPROVAL BEING GIVEN, IT IS ENTIRELY AT THEIR OWN RISK

File name \\UK\NSP\GROUP.COM\CENTRAL DATA\PROJECTS\70398\XX\70398227 - HIGHOVER FARM, HITCHIN - DETAILED DESIGN\03 DRAWINGS\03 CIVIL ENGINEERING\03 WIP\CV - DETAILED DESIGN\HOF-WSP-ZZ-ZZ-DR-C-7005.DWG, printed on 02 October 2025 15:10:07, by Ng. Jason