


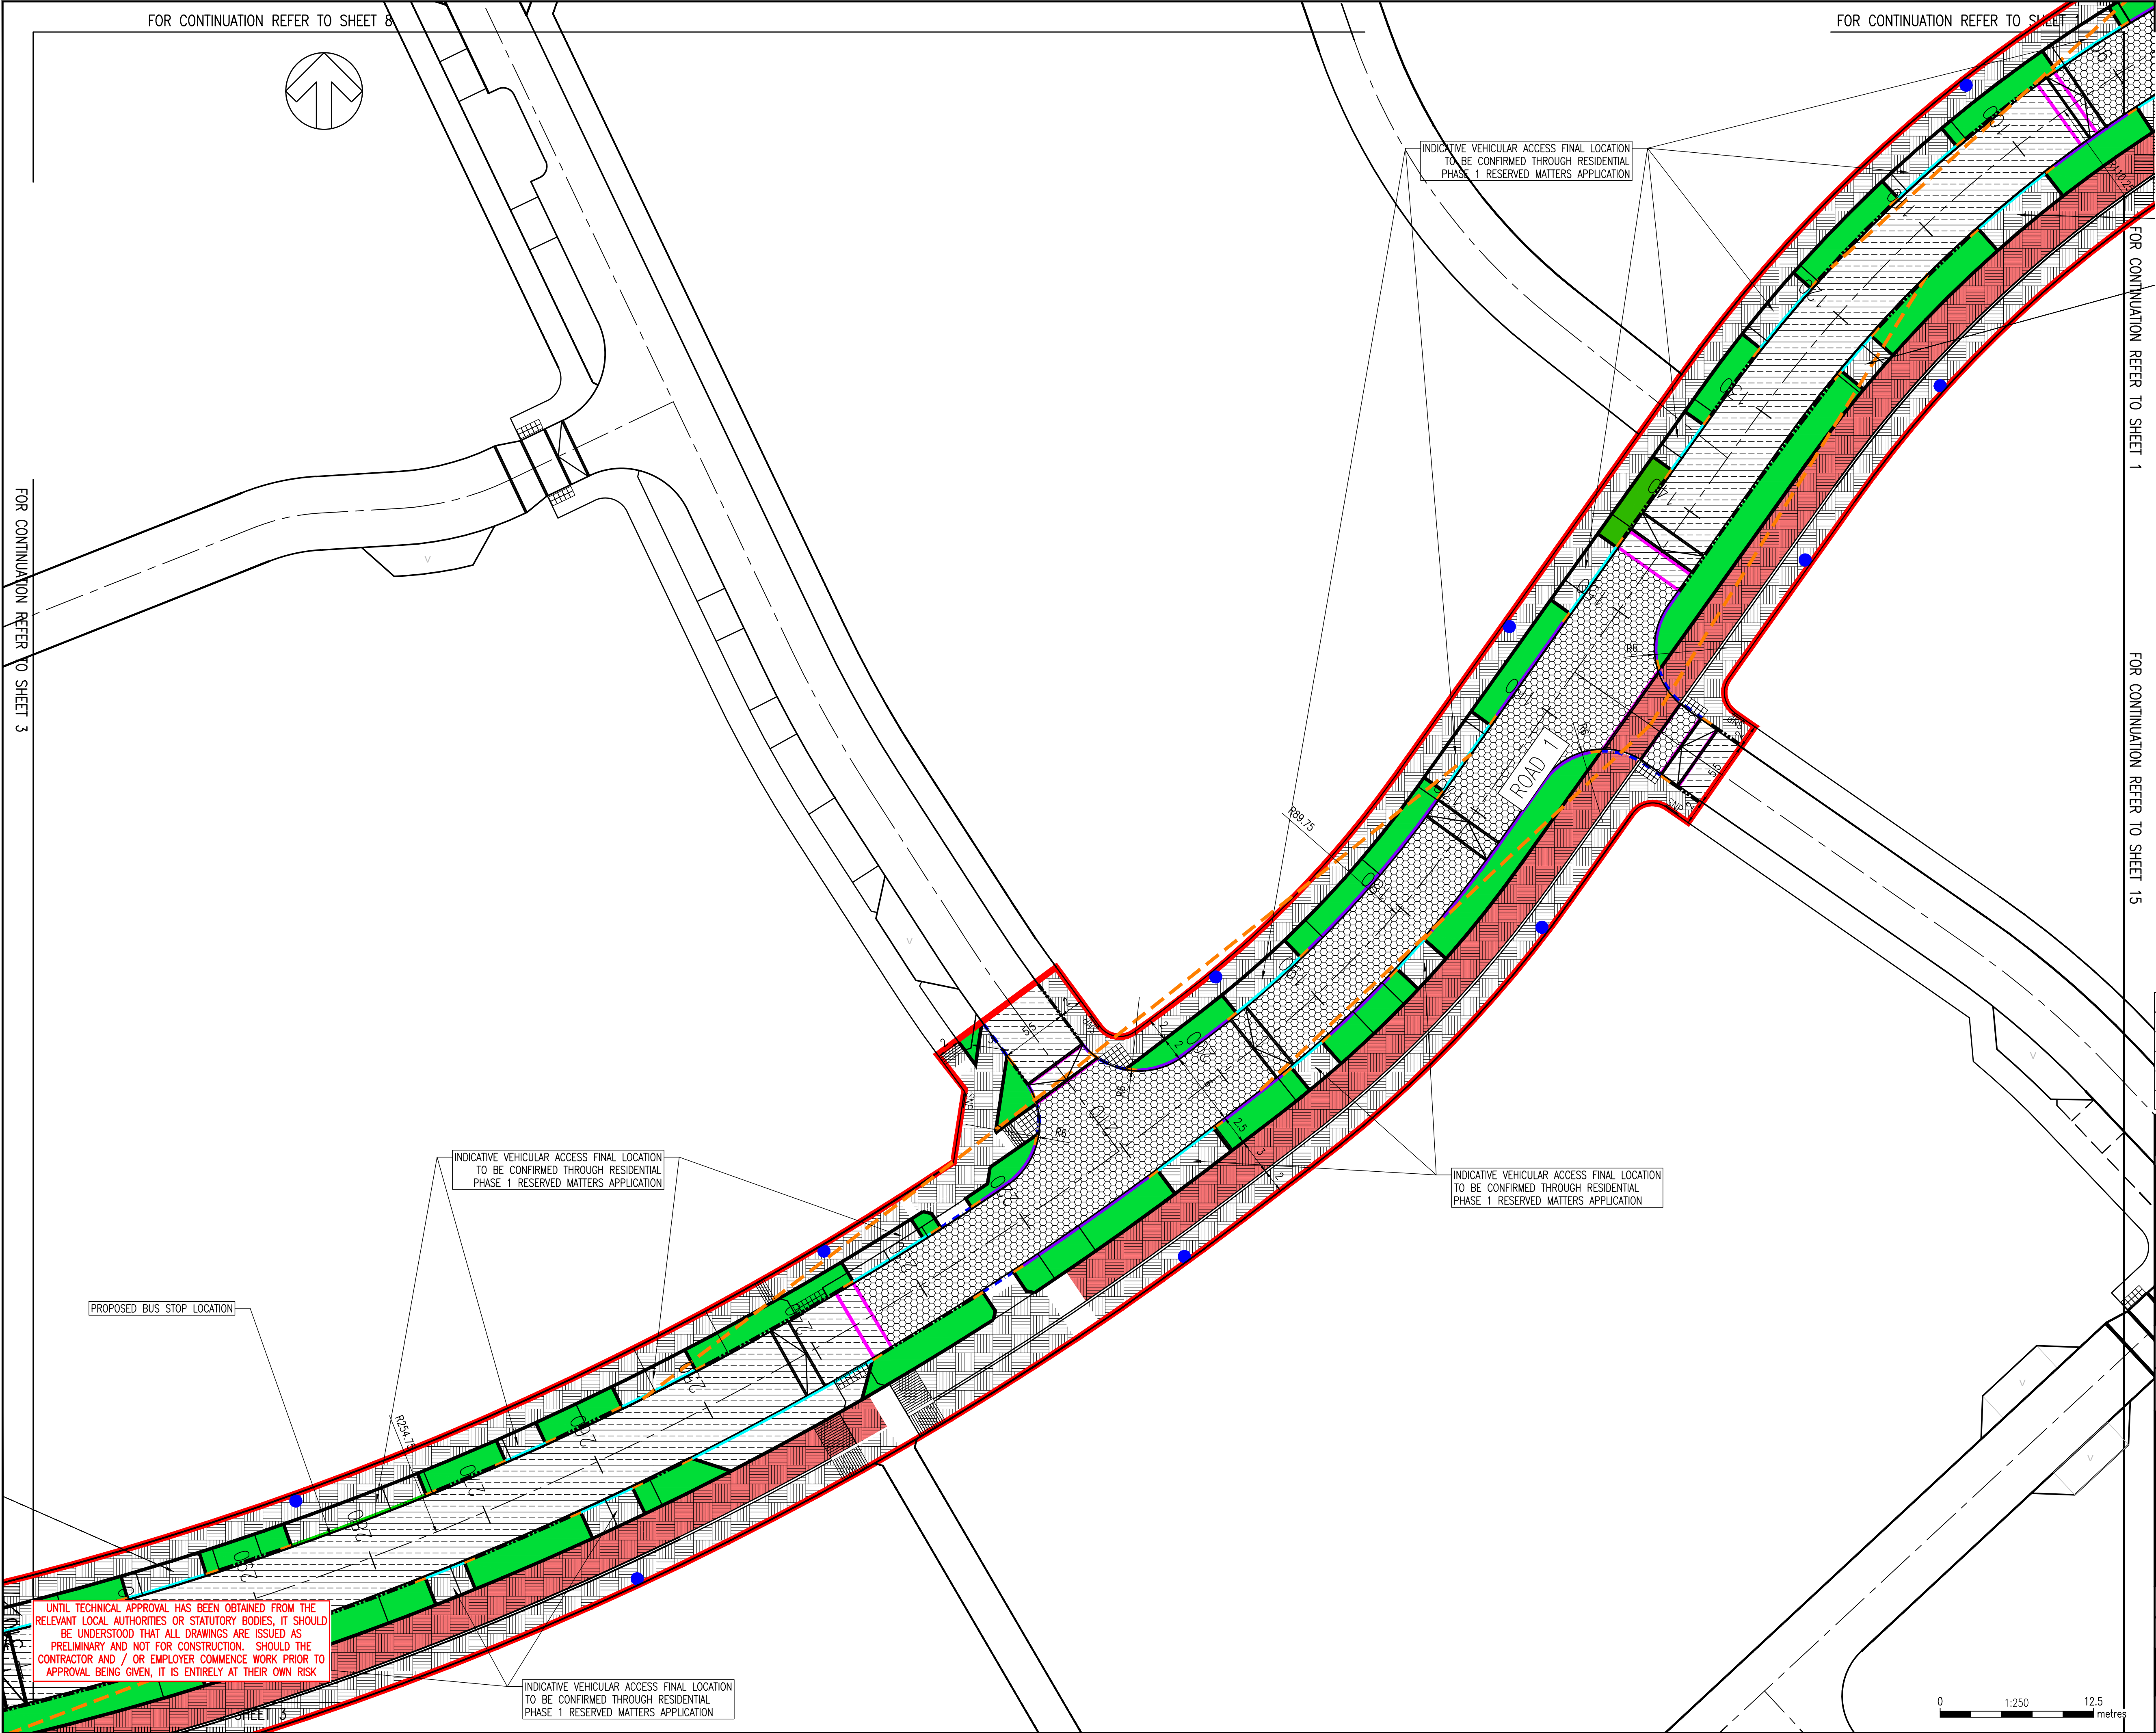

DO NOT SCALE

KEY

ADOPTABLE TARMAC ROAD CARRIAGEWAY CONSTRUCTION

ADOPTABLE FOOTWAY CONSTRUCTION

ADOPTABLE CYCLEWAY CONSTRUCTION

ADOPTABLE BLOCK PAVING CONSTRUCTION

ADOPTABLE BLOCK PAVING FOOTWAY CONSTRUCTION

ADOPTABLE GRASS VERGE

ADOPTABLE BUFF TACTILE PAVING

HB2 KERB 125mm UPSTAND

BULLNOSED KERB 25mm UPSTAND

BULLNOSED KERB 6mm UPSTAND

BULLNOSED KERB 50mm UPSTAND

EF TYPE KERB AT THE EDGES OF FOOTWAY

CHANNEL SQUARE

TRANSITION KERB 50mm BN TO 125mm HB2

DROPPER KERB (DR1 OR DL1)

SLIMLINE KASSEL KERB 160mm UPSTAND

DROP KERBS AND LIGHTING COLUMN POSITIONS ILLUSTRATED ON THE PLANS ARE INDICATIVE ONLY.

POS	02/10/2025	KHN	AMENDMENTS TO NOTES	THP	THP
PO4	01/11/2024	DSB	REDLINE AMENDED	DSB	LJM
PO3	11/10/2024	MH	UPDATED TO SUIT REVISED MASTERPLAN	DSB	LJM
PO2	13/09/2024	MH	INDICATIVE MASTERPLAN REMOVED	DSB	LJM
PO1	11/11/2022	RH	FIRST ISSUE	DSB	LJM
REV	DATE	BY	DESCRIPTION	CHK	APP

DRAWING STATUS: S2 - FOR INFORMATION

Unit 9 The Chase, John Tate Road, Foxholes Business Park, Hertford, SG13 7NN, UK
T+ 44 (0) 1992 526 000, F+ 44 (0) 1992 526 001
wsp.com

CLIENT: BARRATT DAVID WILSON HOMES

ARCHITECT: MCBAINS

SITE/PROJECT: HIGHOVER FARM, HITCHIN

TITLE: INFRASTRUCTURE PAVEMENT & KERBING SHEET 2

SCALE @ A1: 1:250	CHECKED: THP	APPROVED: THP
PROJECT NO: 700982227	DESIGNED: RH	DRAWN: KHN
	DATE: October 25	

DRAWING NO: HOF-WSP-ZZ-ZZ-DR-C-7002	REV: P05
-------------------------------------	----------

© WSP UK Ltd

File name: I:\UK\WSPGROUP\COMMON\DATA\PROJECTS\700982227 - HIGHOVER FARM, HITCHIN - DETAILED DESIGNING\WPCV CIVIL ENGINEERING\DRAWINGS\SS8 DETAILED DESIGNING\HOF-WSP-ZZ-ZZ-DR-C-7002.DWG, printed on 02 October 2025 14:53:52, by Ng, Jason