




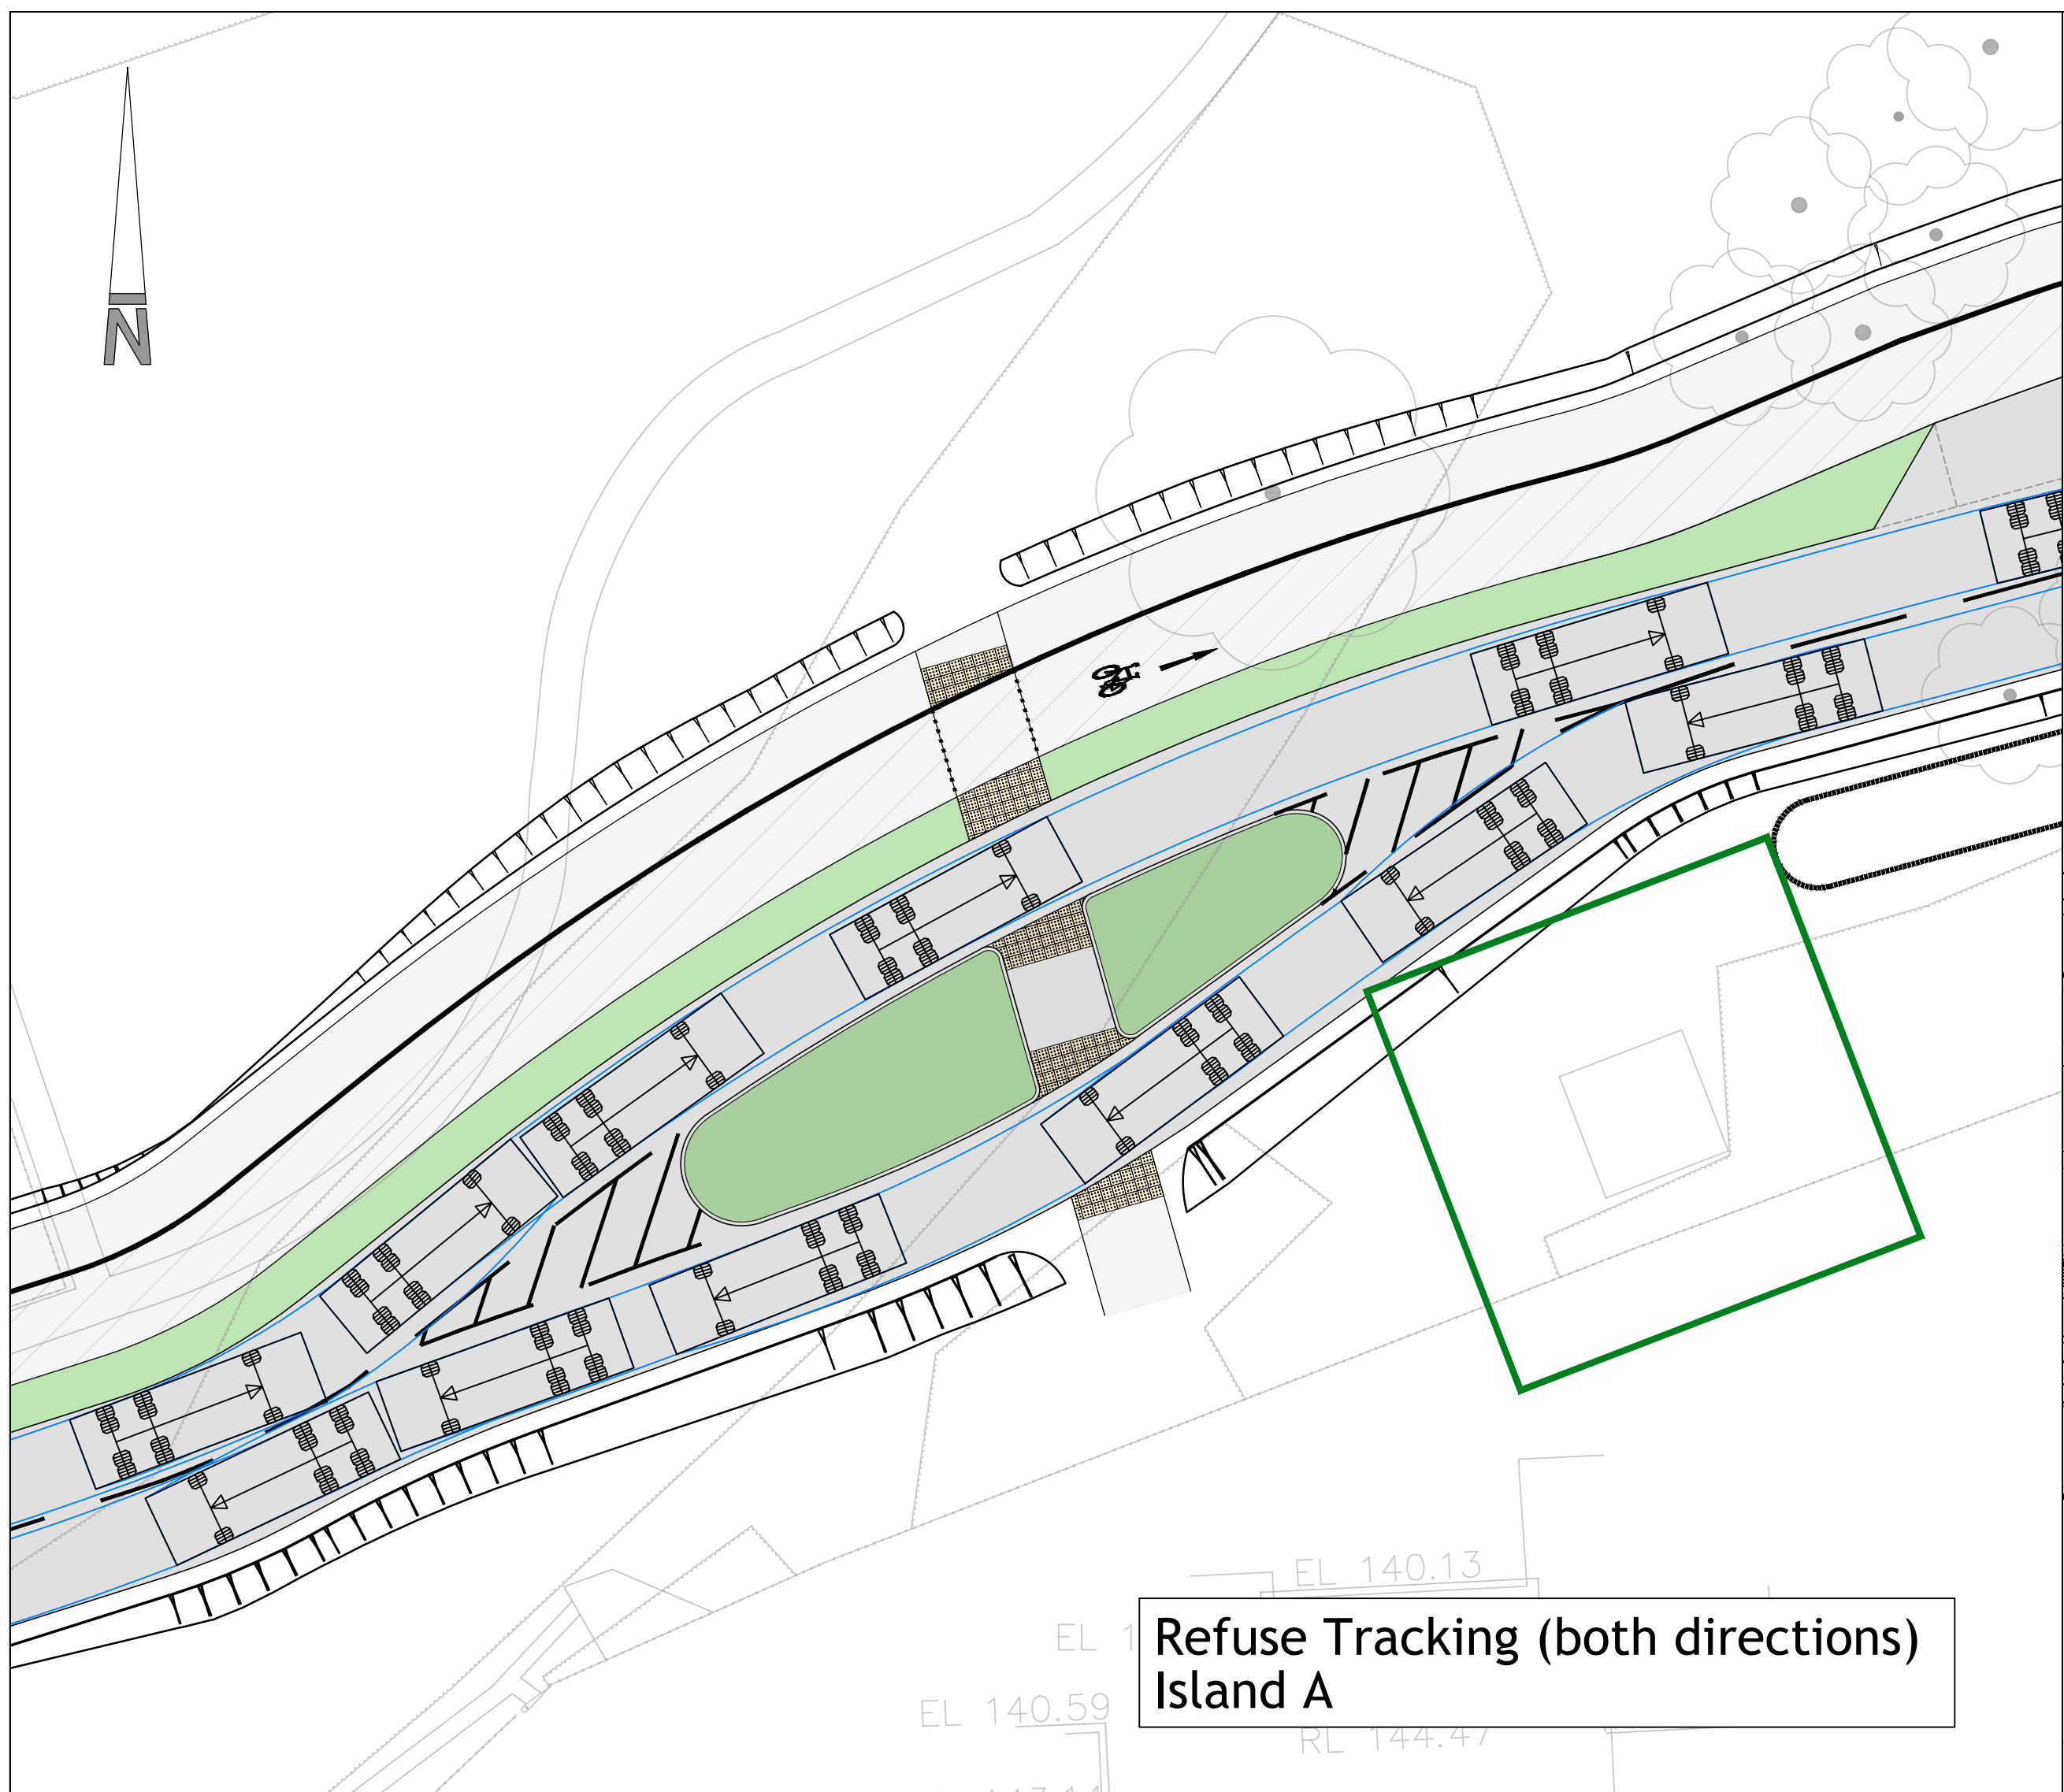


Refuse Tracking (both directions)
Island A

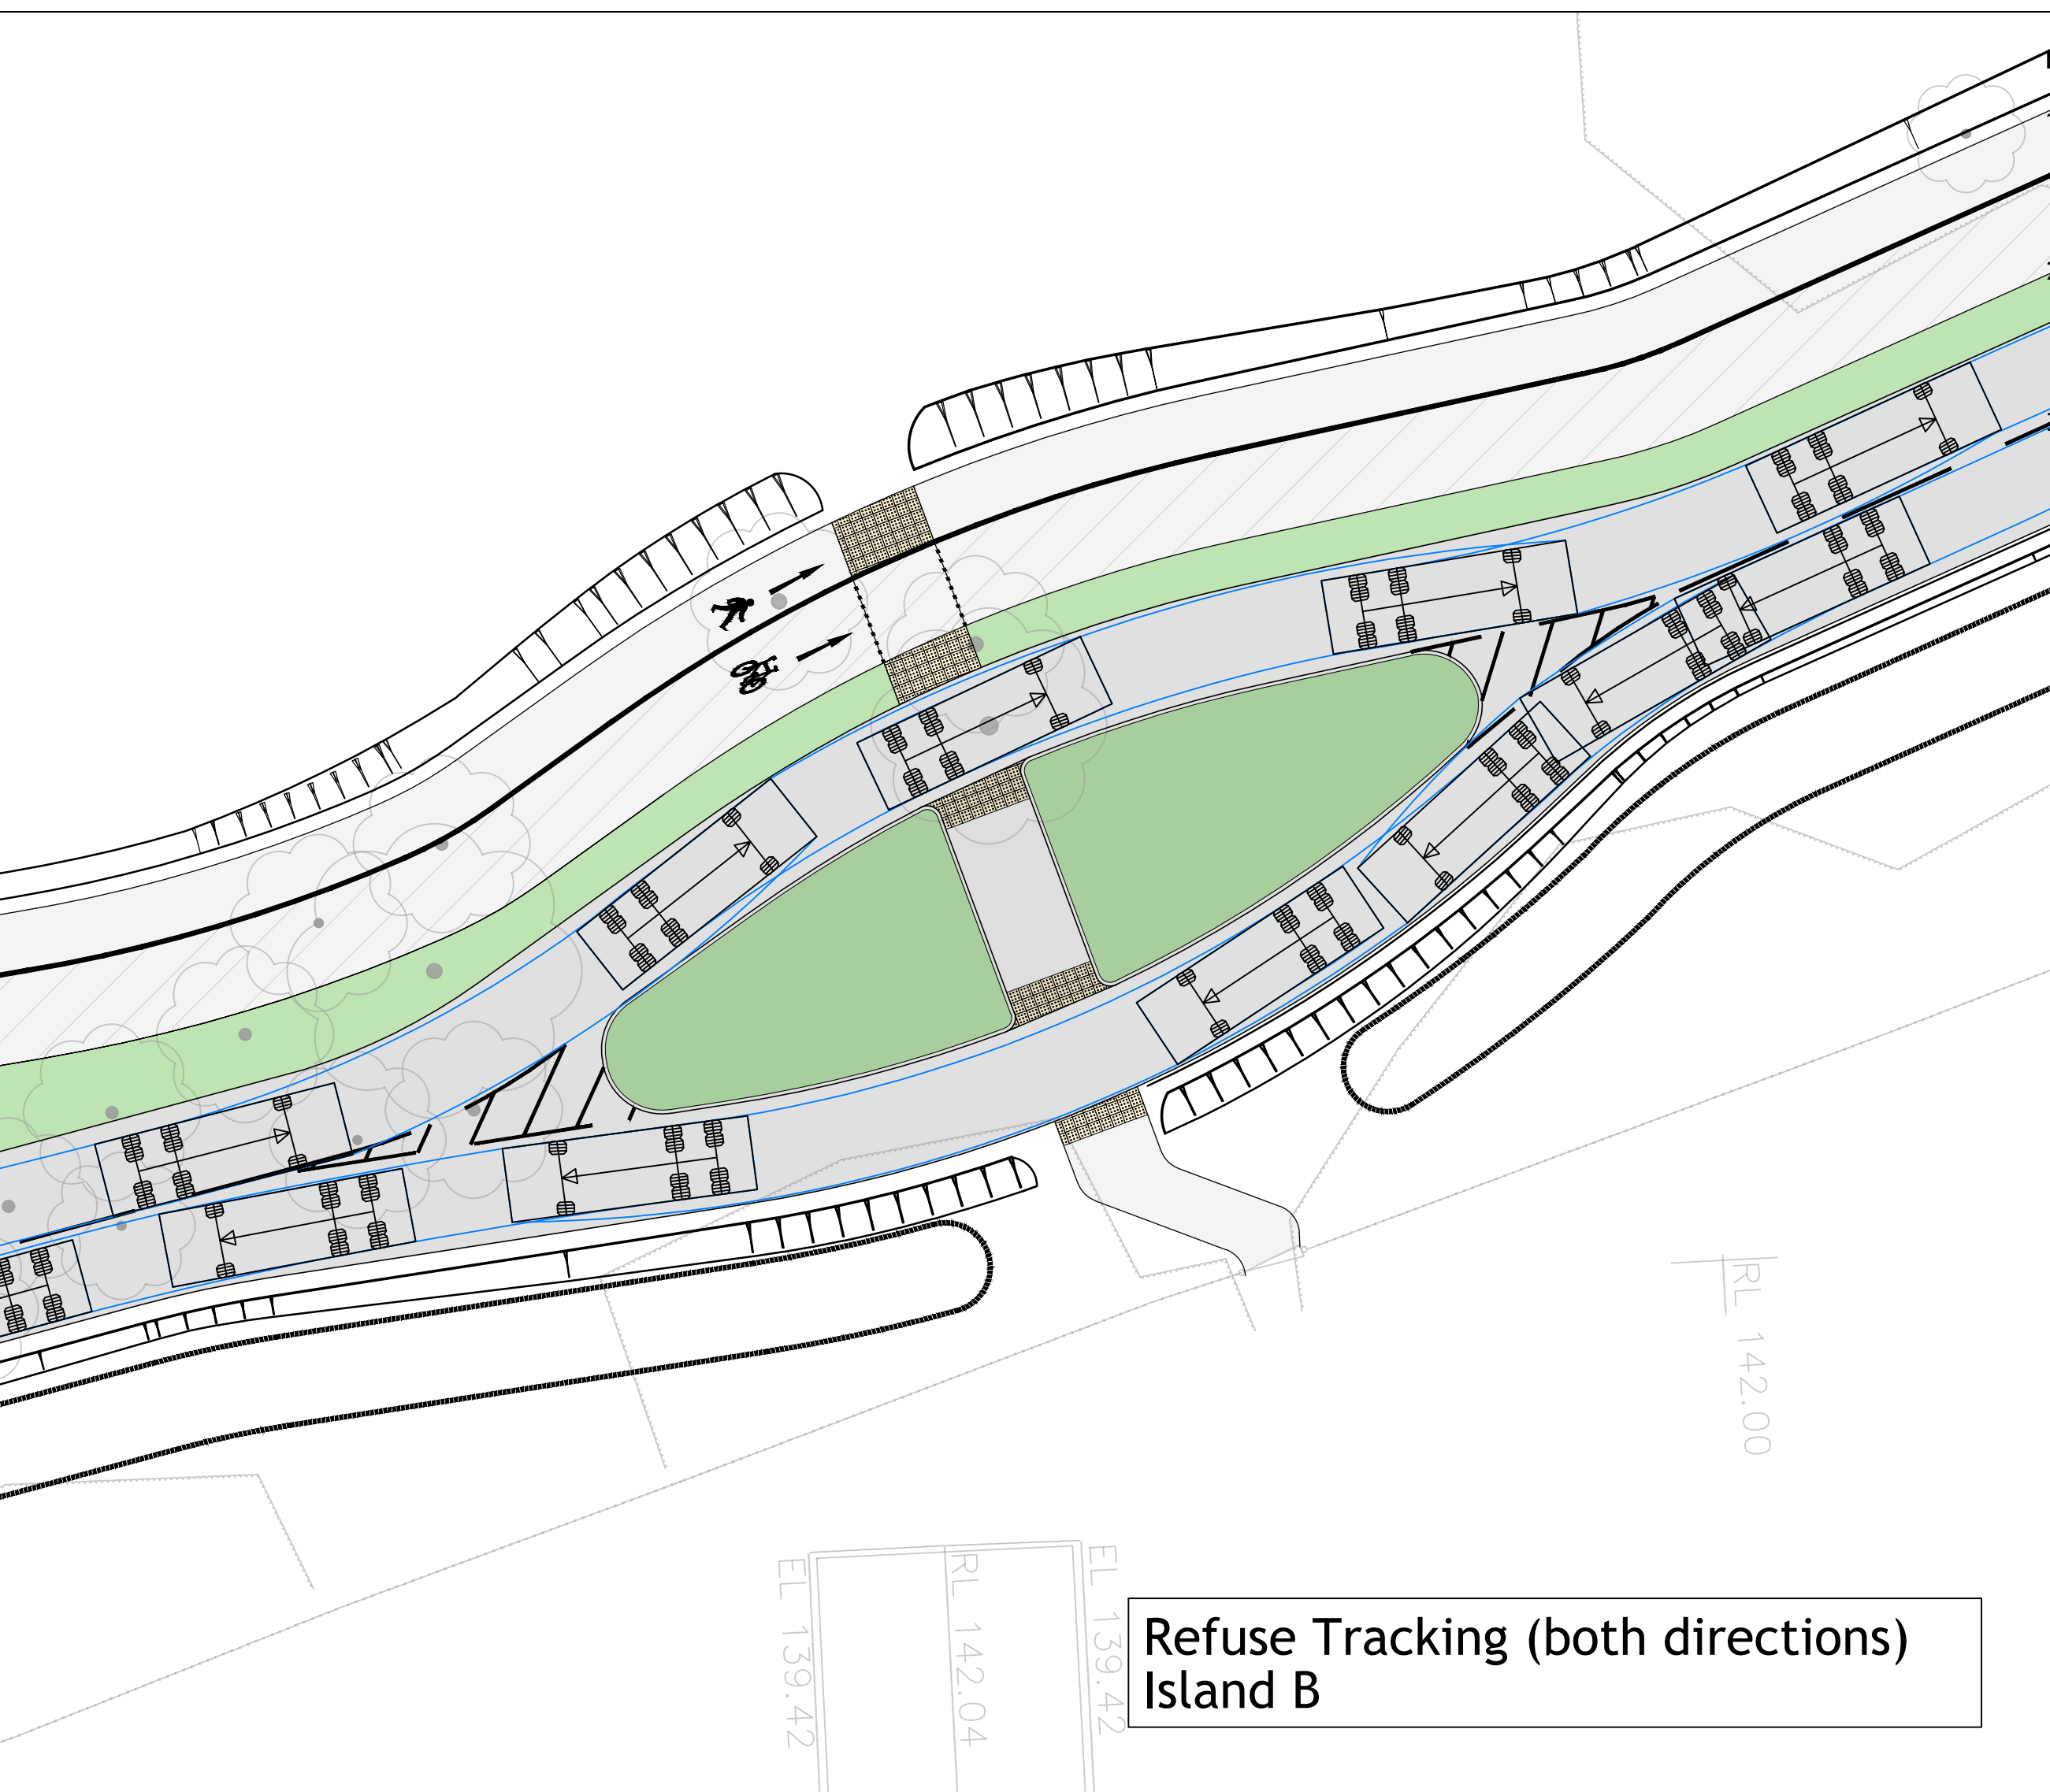


Refuse Tracking (both directions)
Island B

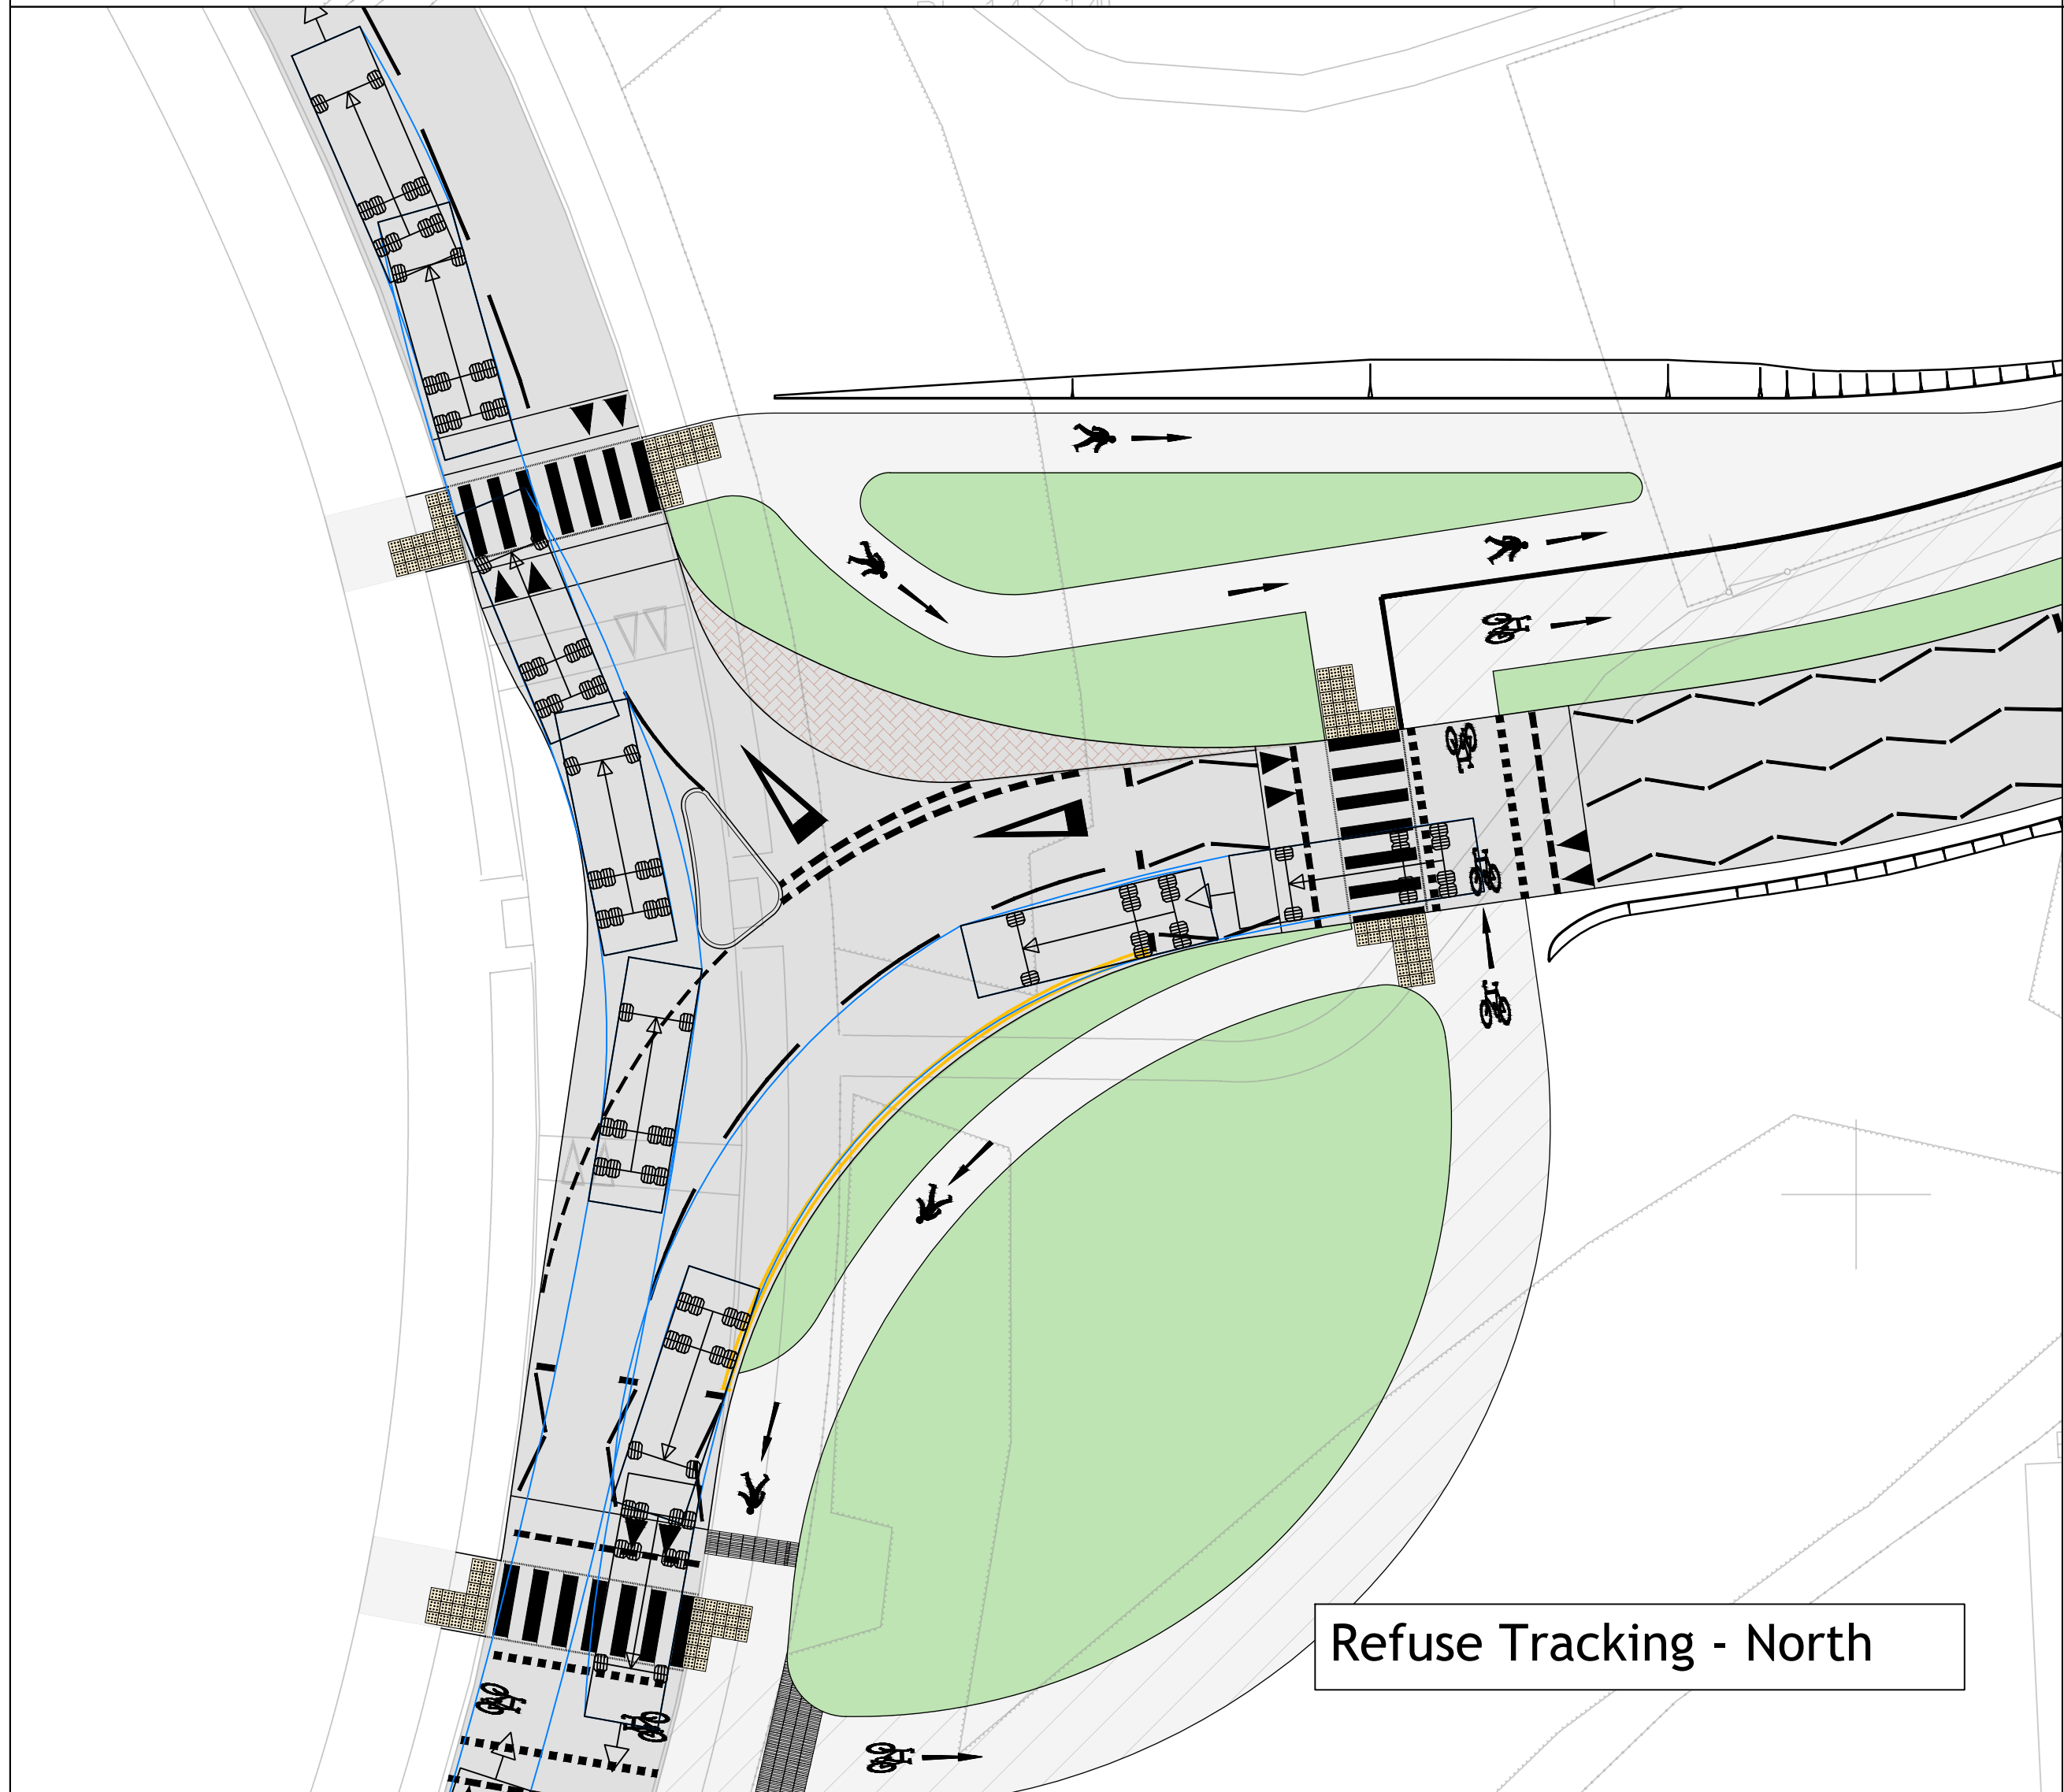


Refuse Tracking - North

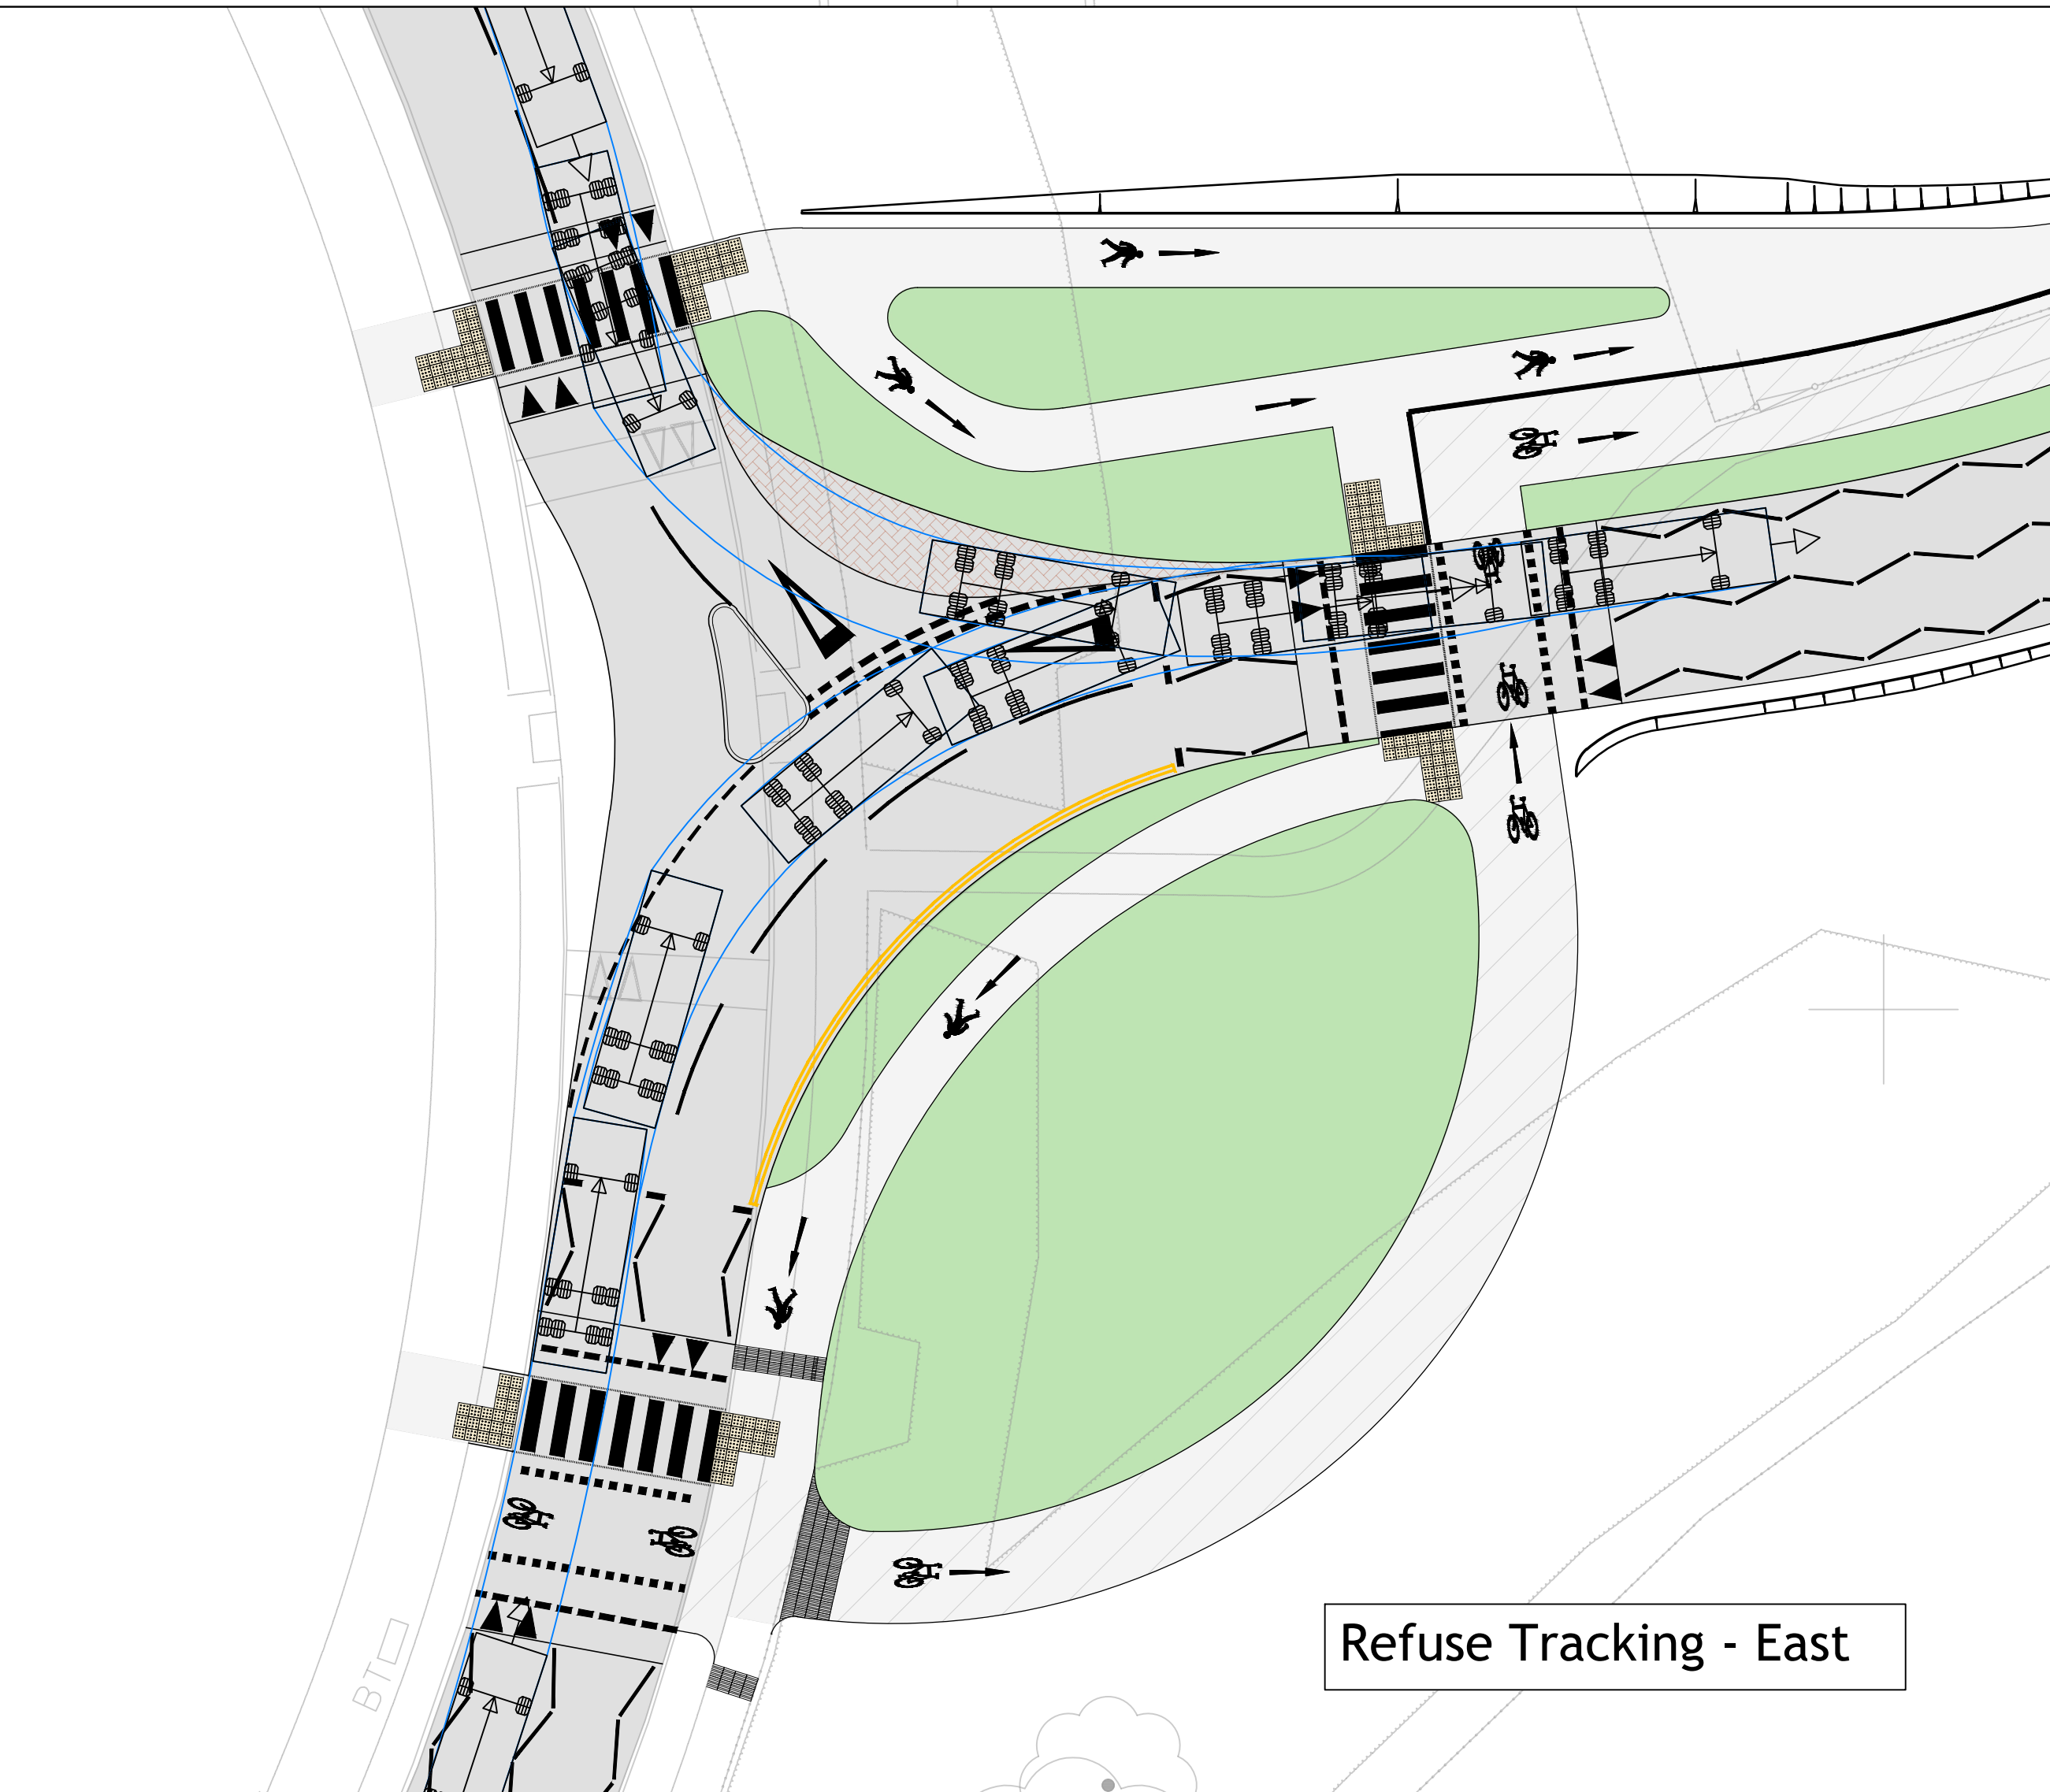


Refuse Tracking - East

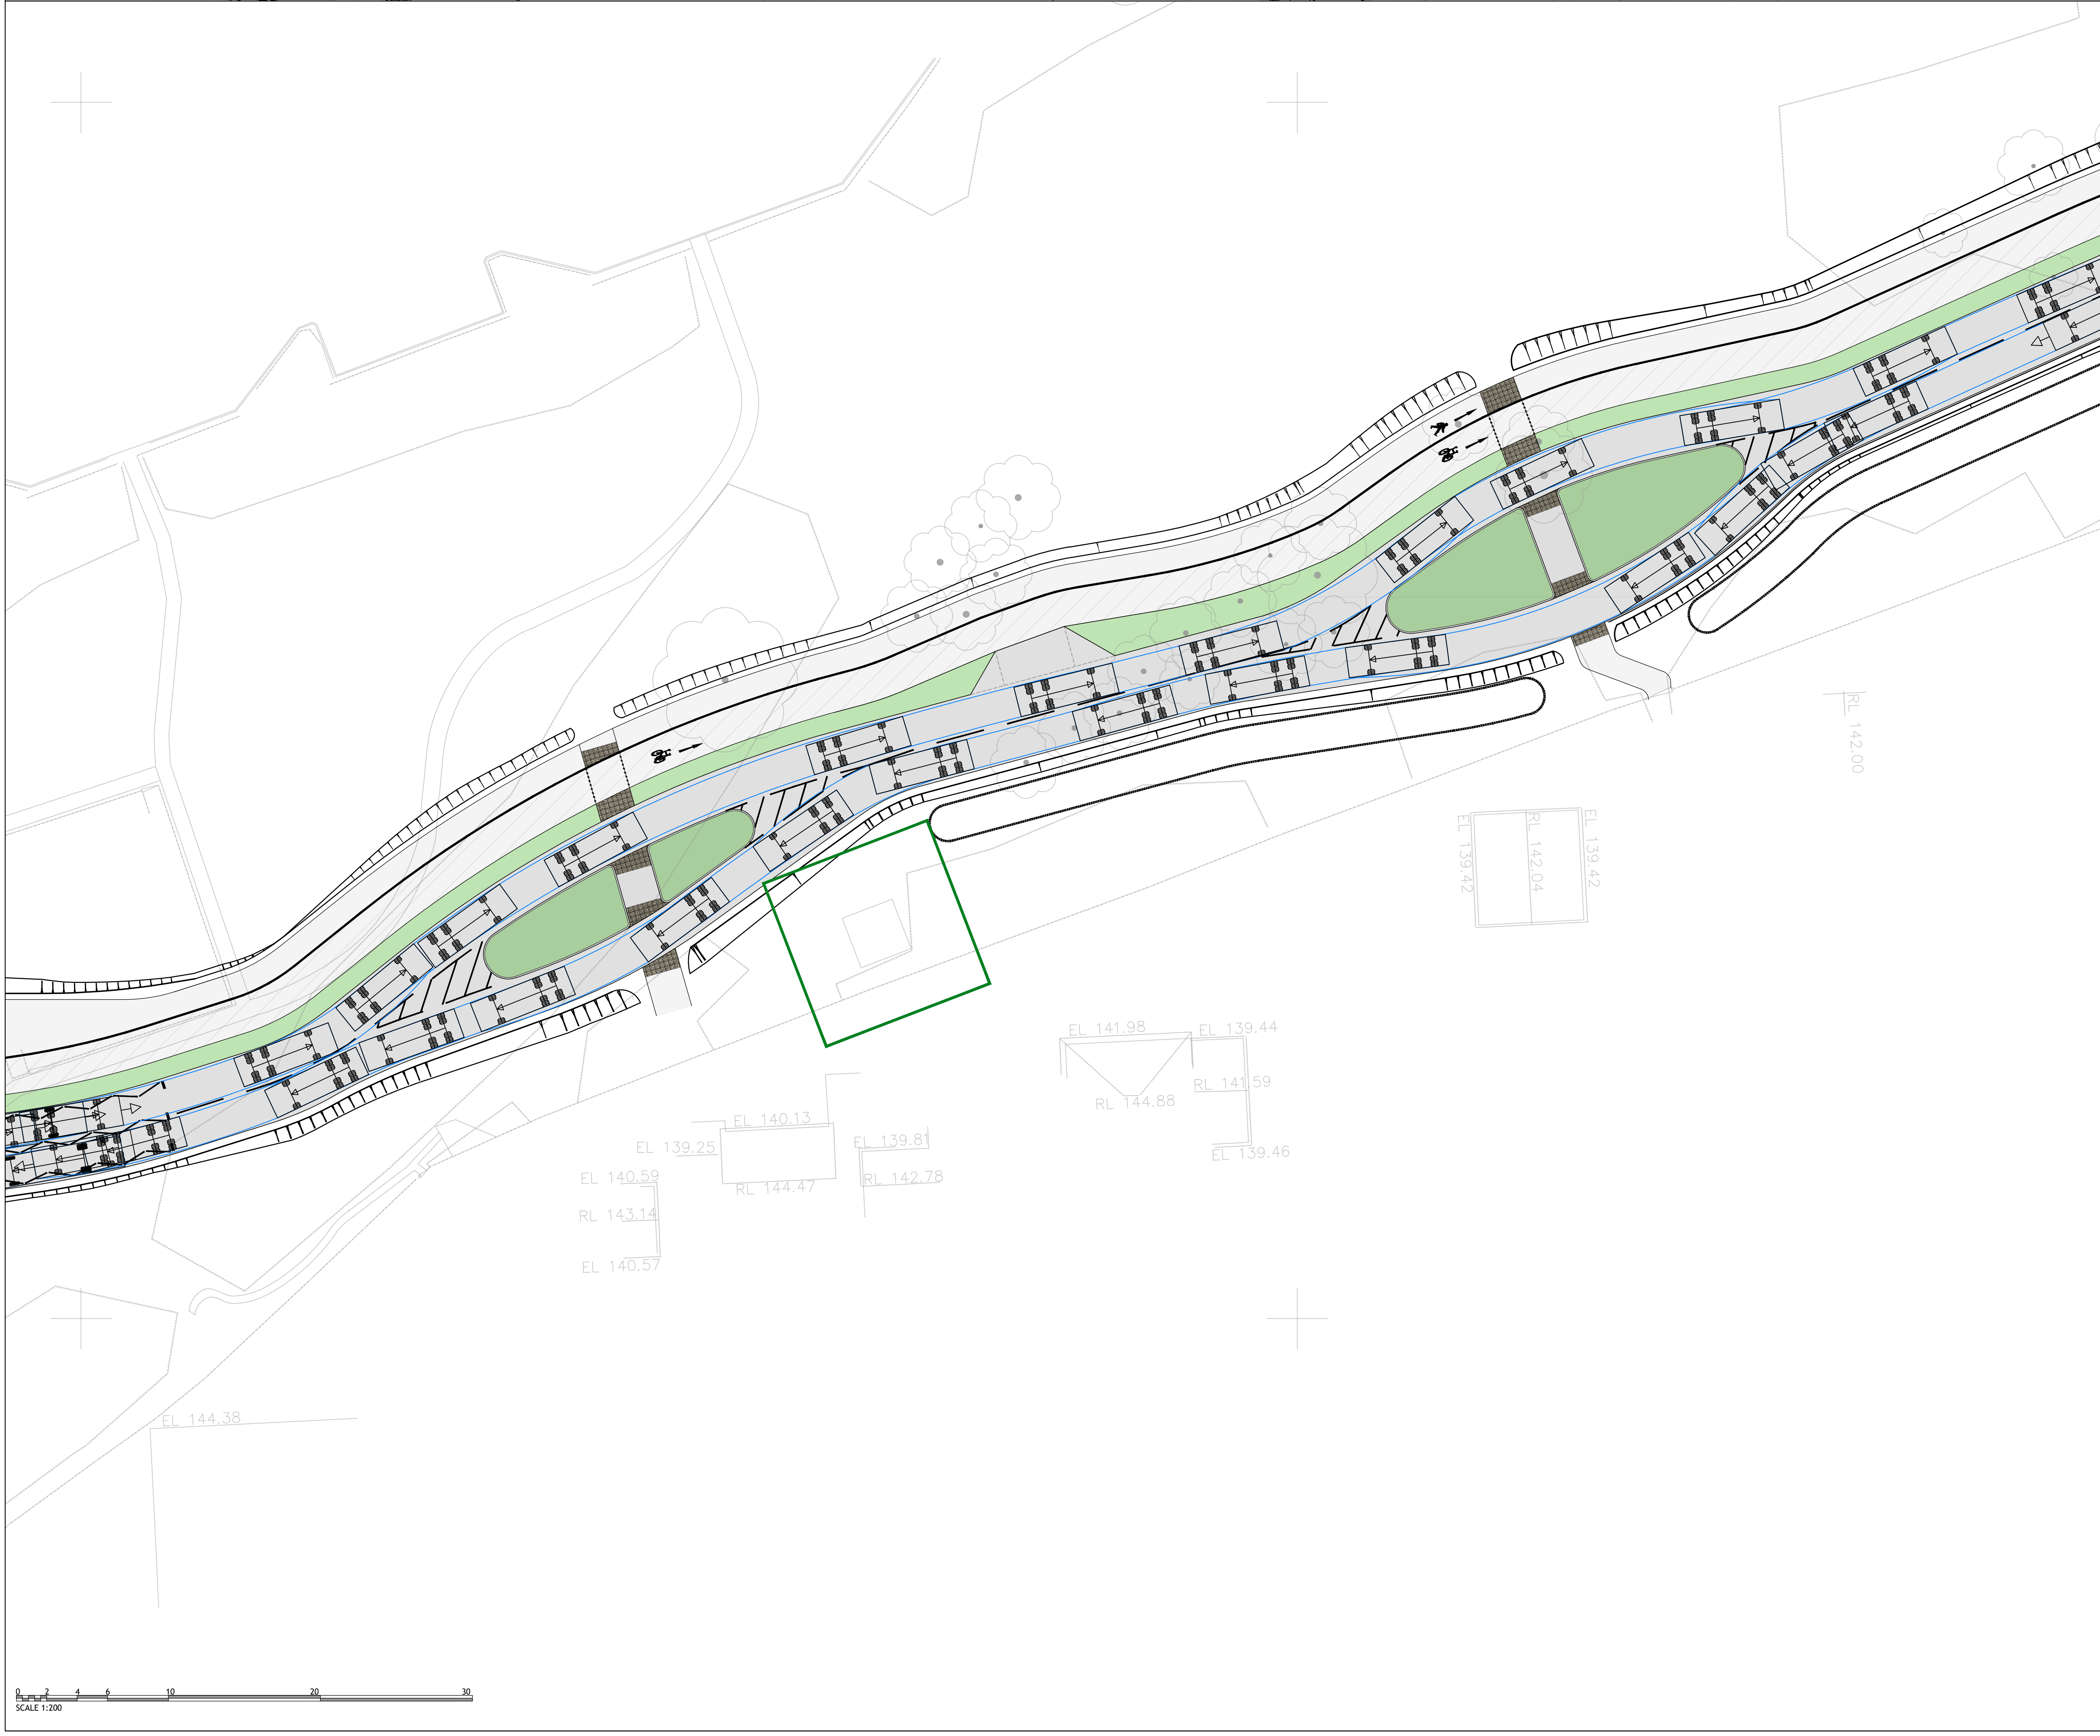

- NOTES
- Contractors must check all dimensions on site. Only figured dimensions are to be worked from. Discrepancies must be reported to the Architect or Engineer before proceeding. © This drawing is copyright.
 - Reproduced from OS Sitemap © by permission of Ordnance Survey on behalf of The Controller of Her Majesty's Stationery Office. © Crown copyright 2008. All rights reserved. Licence number 100007126.
 - Direct scaling off the drawing is permissible for planning purposes only.

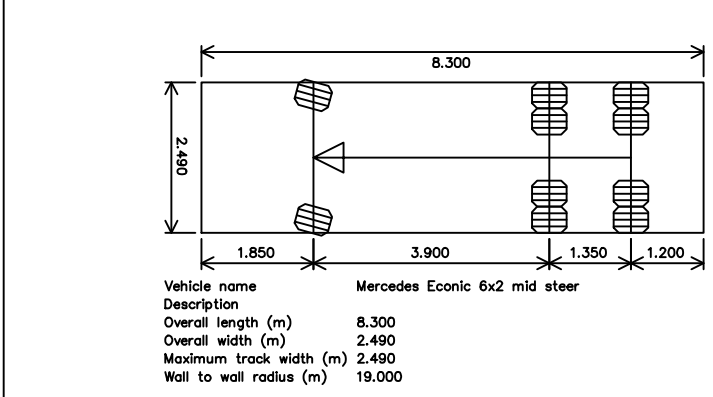

REV	DESCRIPTION	DRN	CHD	DATE
1	PRELIMINARY			
2	INFORMATION			
3	CONSTRUCTION			
4	AS BUILT			
5	TENDER			
6	DATE	OCT 2025		
7	DRAWN	SH	CHK	MDF
8	DRAWING NO.	19244-ASHB-5-SK012	REV	-
9	TITLE	LAND NORTH EAST OF GREAT ASHBY, STEVENAGE		
10	DETAILS	PROPOSED REFUSE TRACKING		

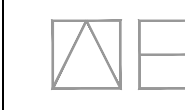 **Woods Hardwick**
Architecture | Engineering | Planning | Surveying

BEDFORD : HEAD OFFICE
15-17 Goldington Road
Bedford MK40 3NH
T: +44 (0) 1234 268862
ONLINE: mail@woodshardwick.com | woodshardwick.com

BIRMINGHAM
Fort Dunlop, Fort Parkway
Birmingham B24 9FE
T: +44 (0) 121 6297784

PLEASE CONSIDER THE ENVIRONMENT BEFORE PRINTING THIS DRAWING