
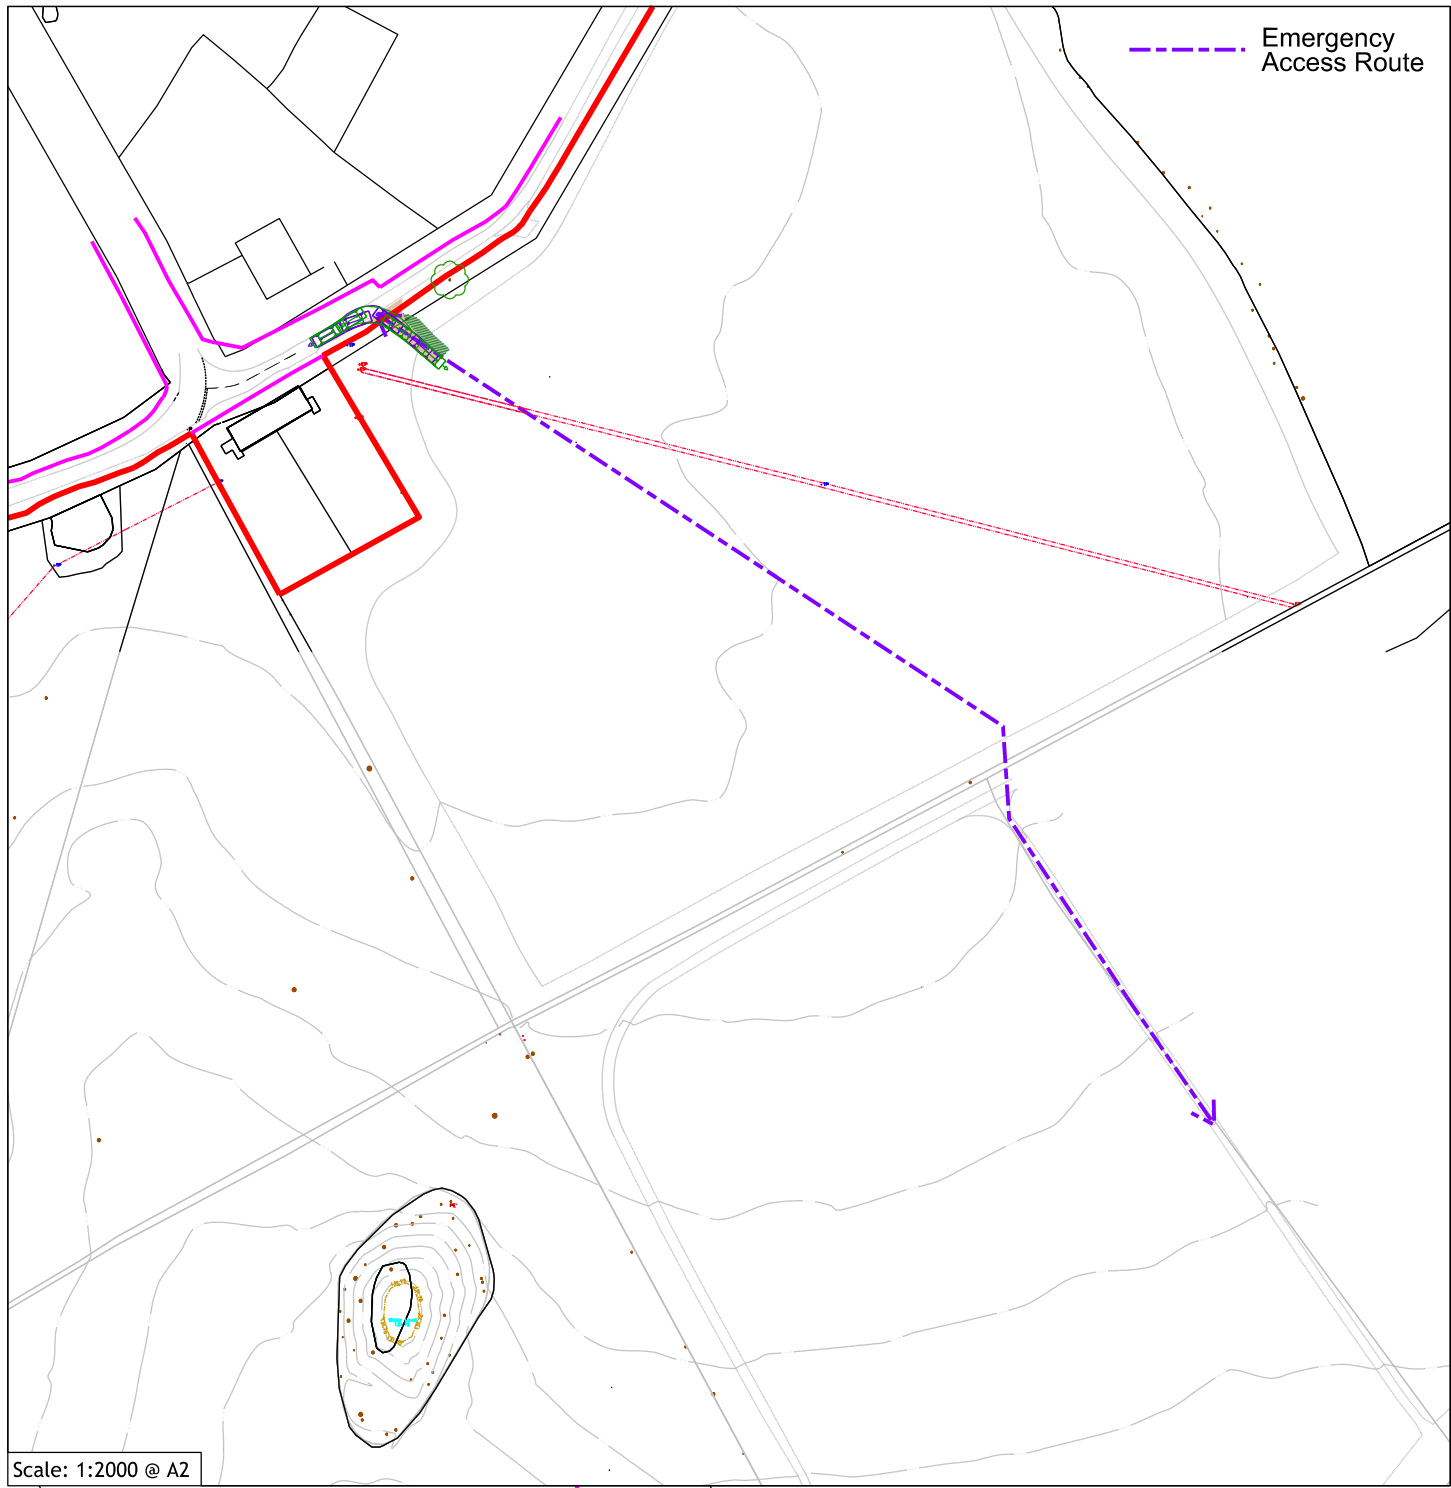


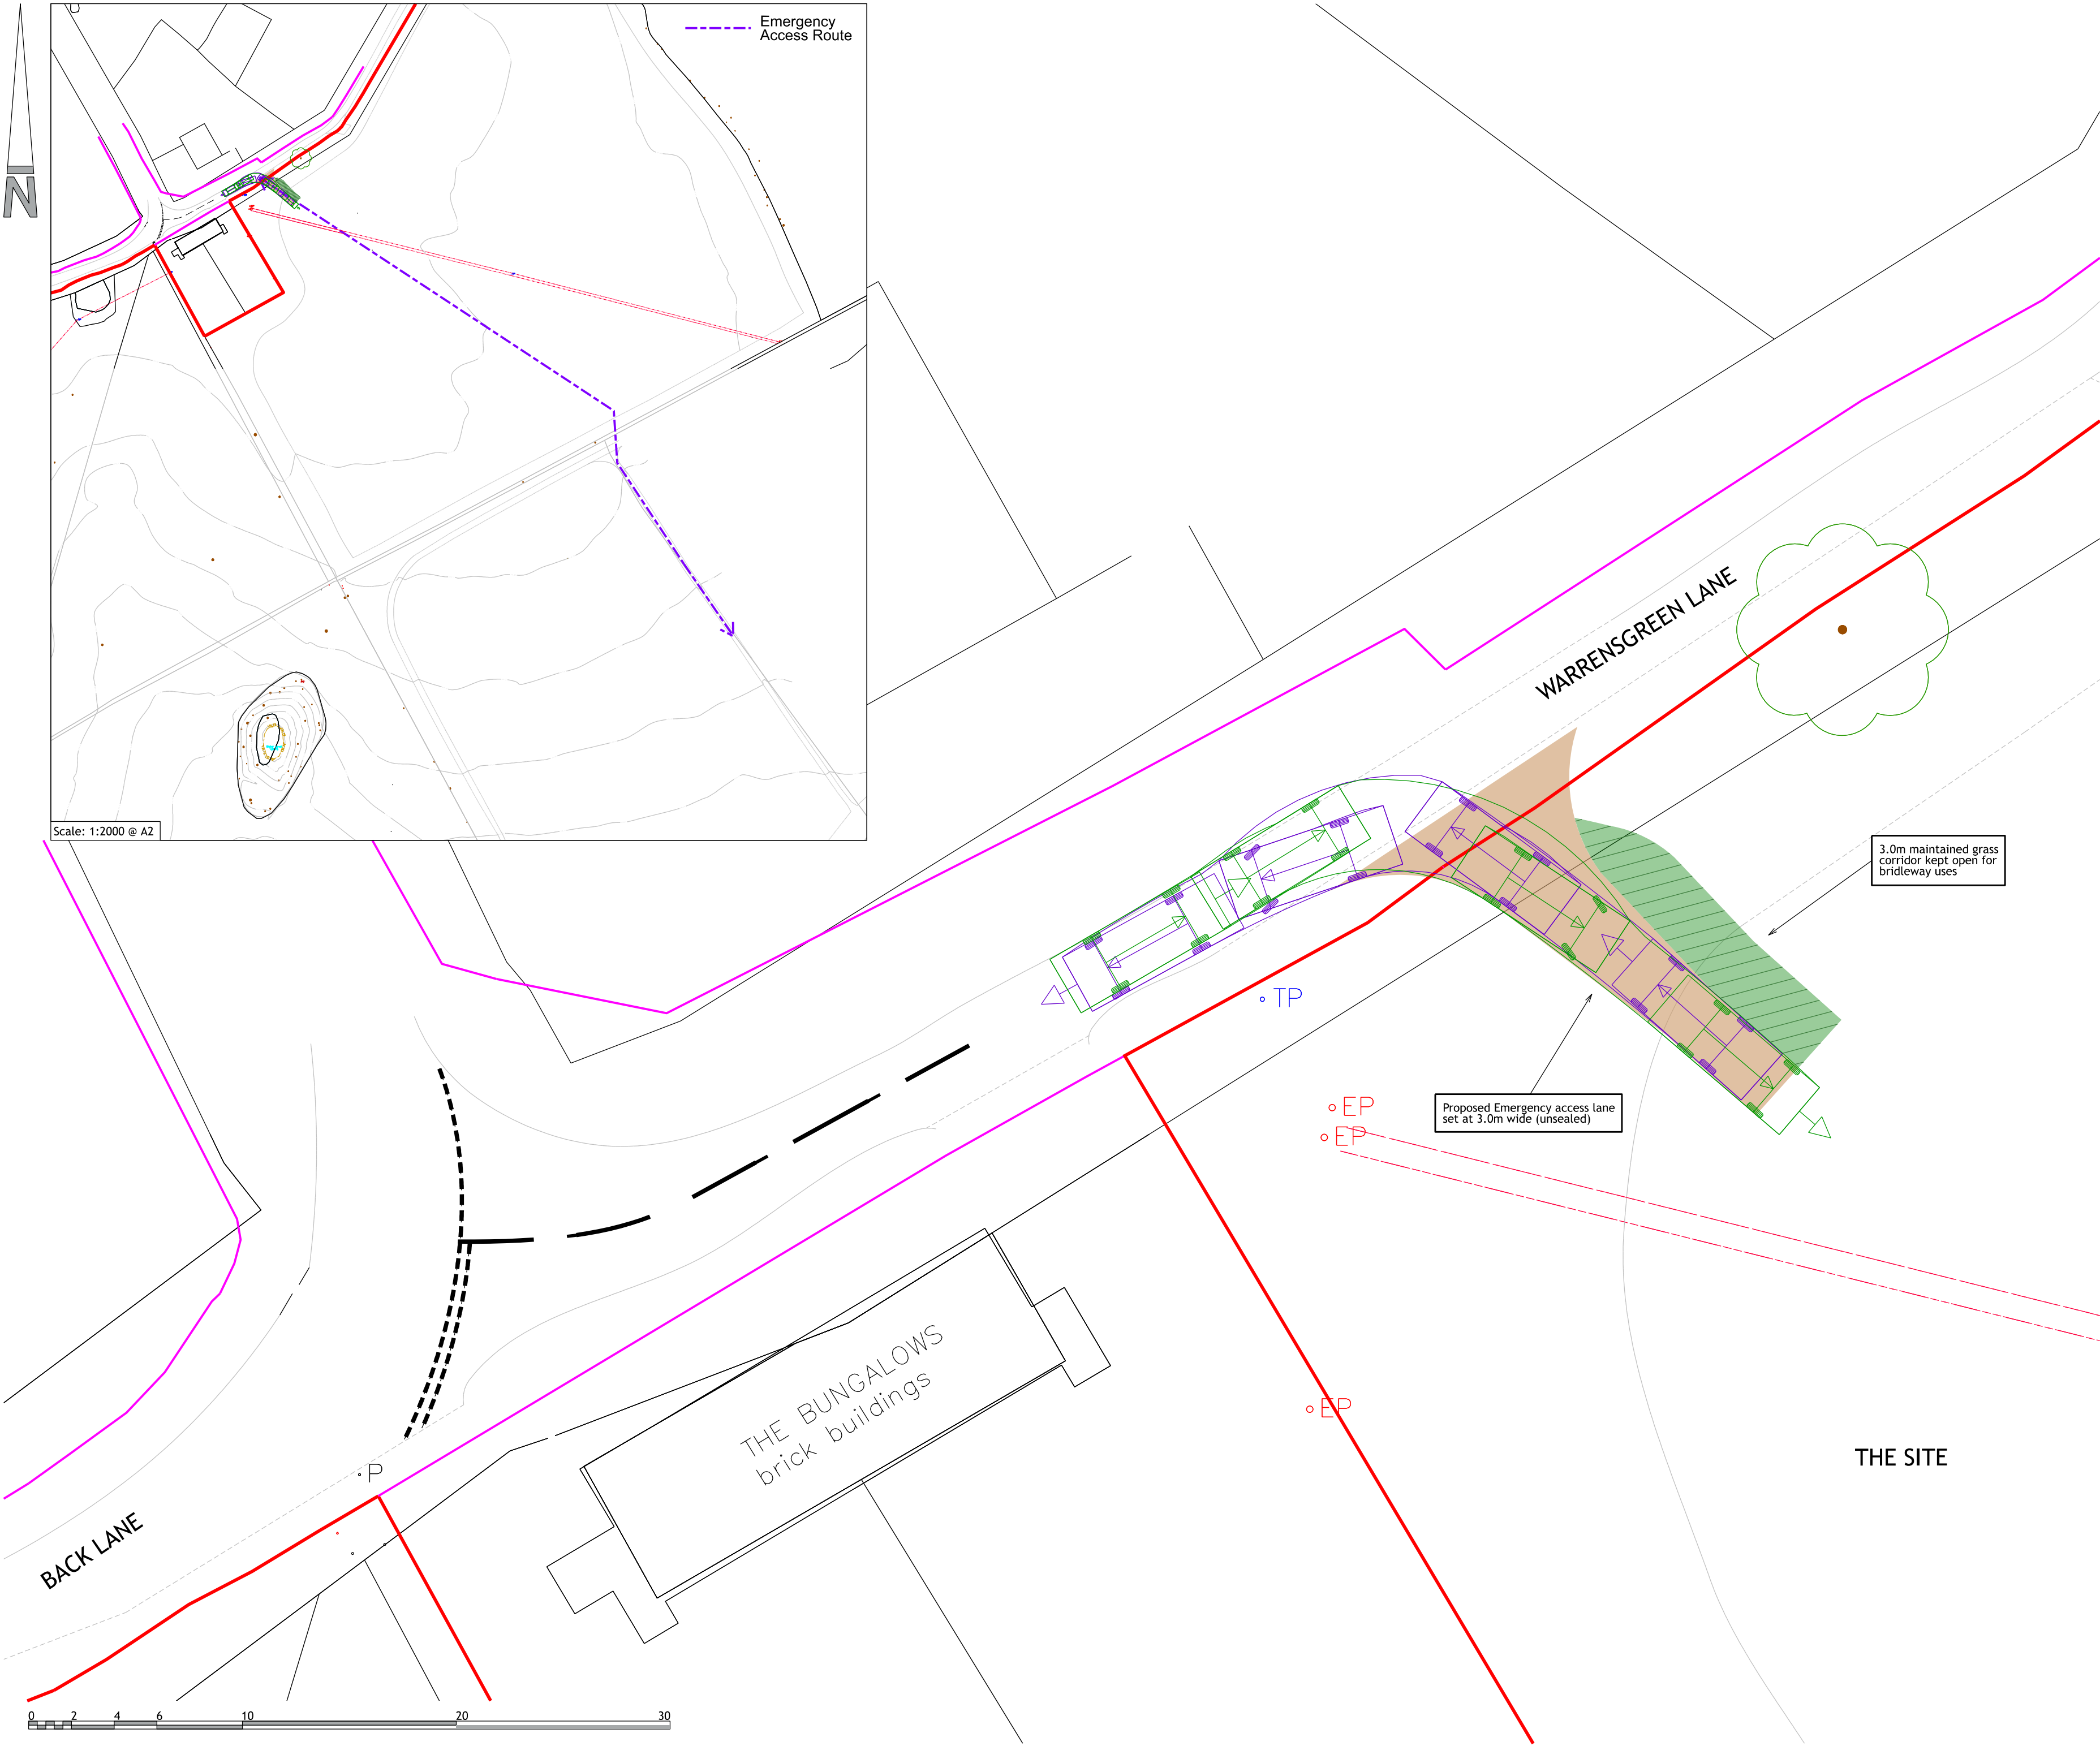

- NOTES
- Contractors must check all dimensions on site. Only figured dimensions are to be worked from. Discrepancies must be reported to the Architect or Engineer before proceeding. © This drawing is copyright.
 - All plans and drawings are drawn true to stated scales and can be used for the purpose of planning only. Responsibility is not accepted for errors made by others in scaling from this drawing.
 - Reproduced from OS Sitemap © by permission of Ordnance Survey on behalf of The Controller of Her Majesty's Stationary Office. © Crown copyright 2008. All rights reserved. Licence number 100007126.
 - Until technical approval has been obtained from the relevant authorities, all drawings are issued as preliminary and not for construction. Should the Contractor commence site work prior to approval being given it is entirely at his own risk.

SAFETY, HEALTH AND ENVIRONMENTAL

There are no exceptional risks associated with these works. Refer to the designers risk assessment for the full assessment of risks.

KEY

— Site Boundary

— Highway Boundary based on plans received from Hertfordshire County Council

Vehicle name Scania P320
Overall length (m) 8.100
Overall width (m) 2.900
Maximum track width 2.900

D	Bridleway added	SP	GBR	10.07.2025
C	Change to 3.0m width and tracking vehicle	SP	GBR	01.04.2026
B	Site boundary updated	SP	GBR	17.01.2025
A	Emergency Access Lane changed to 2.75m width	SP	GBR	25.10.2024

REV	DESCRIPTION	DRN	CHD	DATE
	☒ PRELIMINARY		☐ INFORMATION	☐ TENDER
	☐ CONSTRUCTION		☐ AS BUILT	

SCALE	1:200 @ A2	DATE	July 2024
-------	------------	------	-----------

DRAWN	SP	CHK	GBR
-------	----	-----	-----

DRAWING NO.	19244-ASHB-5-119	REV	D
-------------	------------------	-----	---

TITLE	LAND NORTH EAST OF GREAT ASHBY STEVENAGE
-------	--

DETAILS	Emergency Access Lane
---------	-----------------------

 **Woods Hardwick**
Architecture | Engineering | Planning | Surveying

BEDFORD : HEAD OFFICE
15-17 Goldington Road
Bedford MK40 3NH
T: +44 (0) 1234 268862

BIRMINGHAM
Fort Dunlop, Fort Parkway
Birmingham B24 9FE
T: +44 (0) 121 6297784

ONLINE: mail@woodshardwick.com | woodshardwick.com

PLEASE CONSIDER THE ENVIRONMENT BEFORE PRINTING THIS DRAWING