


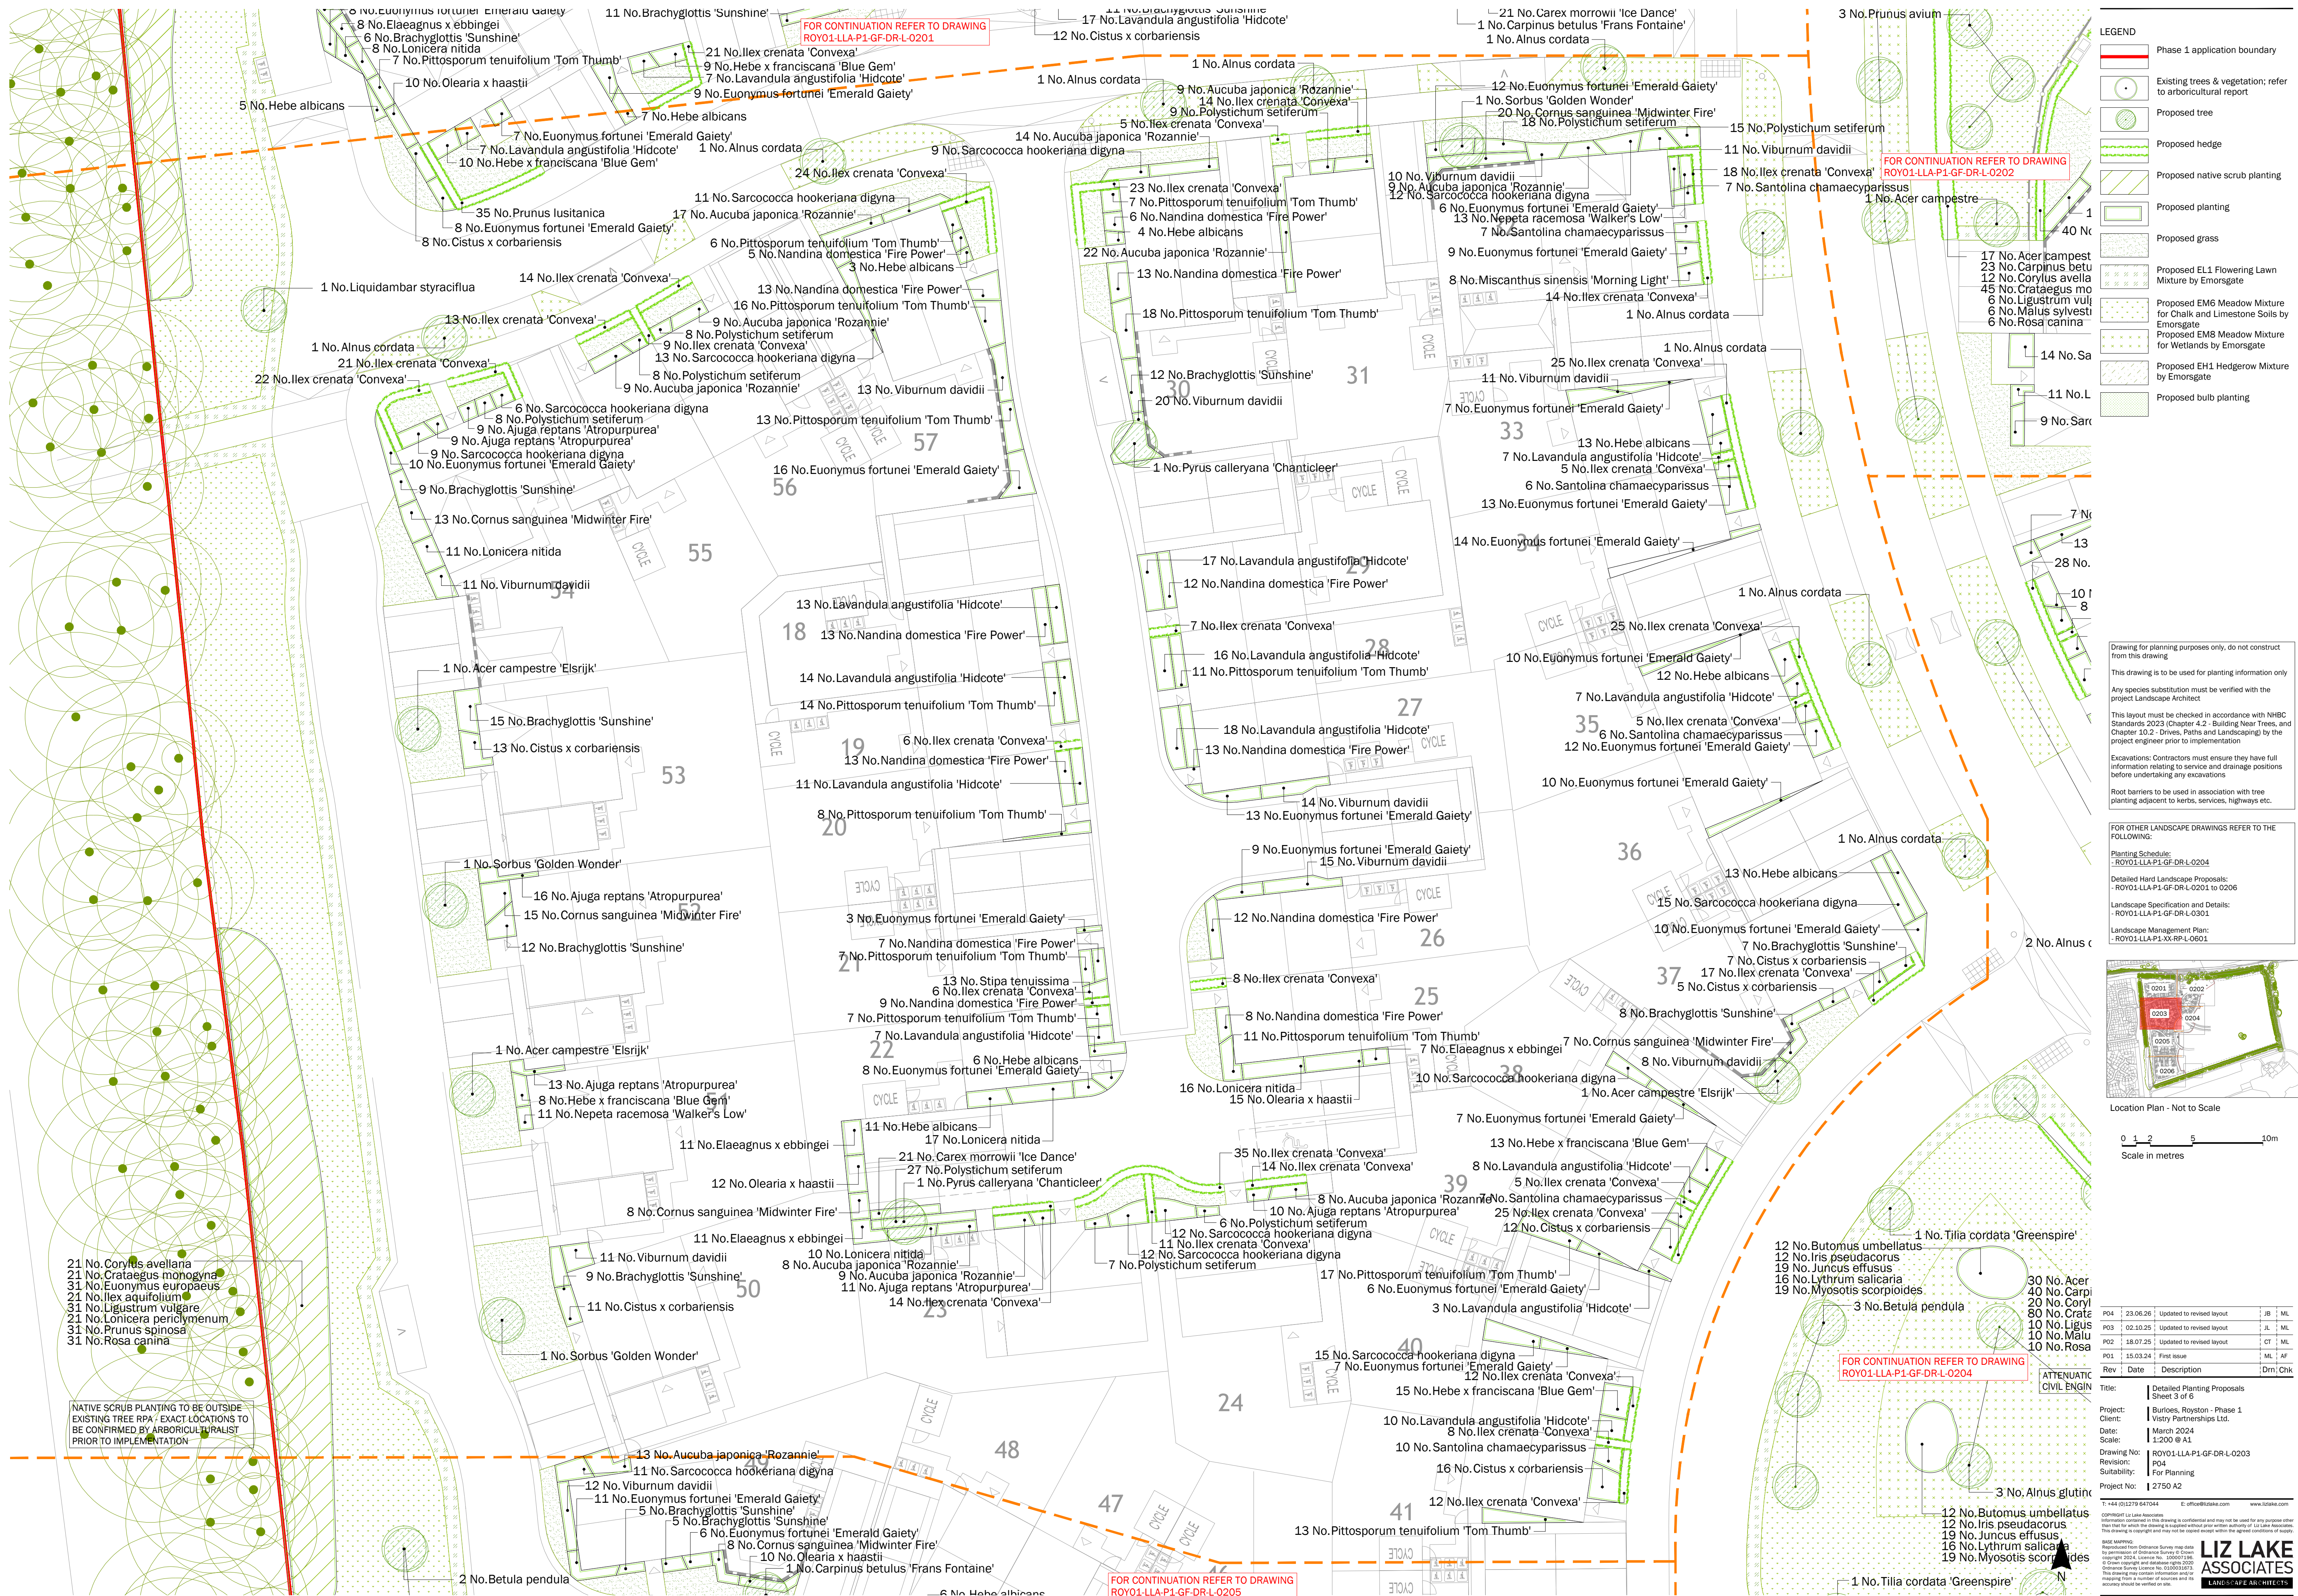

LEGEND	
	Phase 1 application boundary
	Existing trees & vegetation; refer to arboricultural report
	Proposed tree
	Proposed hedge
	Proposed native scrub planting
	Proposed planting
	Proposed grass
	Proposed EL1 Flowering Lawn Mixture by Emorsgate
	Proposed EM6 Meadow Mixture for Chalk and Limestone Soils by Emorsgate
	Proposed EM8 Meadow Mixture for Wetlands by Emorsgate
	Proposed EH1 Hedgerow Mixture by Emorsgate
	Proposed bulb planting

Drawing for planning purposes only, do not construct from this drawing

This drawing is to be used for planting information only

Any species substitution must be verified with the project Landscape Architect

This layout must be checked in accordance with NHBC Standards 2023 (Chapter 4.2 - Building Near Trees, and Chapter 10.2 - Drives, Paths and Landscaping) by the project engineer prior to implementation

Excavations: Contractors must ensure they have full information relating to service and drainage positions before undertaking any excavations

Root barriers to be used in association with tree planting adjacent to kerbs, services, highways etc.

FOR OTHER LANDSCAPE DRAWINGS REFER TO THE FOLLOWING:

Planting Schedule:

- ROY01-LLA-P1-GF-DR-L-0204

- ROY01-LLA-P1-GF-DR-L-0201 to 0206


Landscape Specification and Details:
- ROY01-LLA-P1-GF-DR-L-0301

Landscape Management Plan:
BOY01.LLA.D1.XX.DD.L0604

ROTULEN 170111-10001



Location Plan - Not to Scale

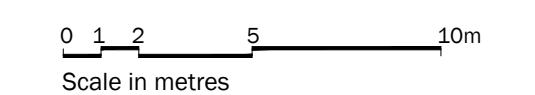

P04	23.06.26	Updated to revised layout	JB	ML
P03	02.10.25	Updated to revised layout	JL	ML
P02	18.07.25	Updated to revised layout	CT	ML
P01	15.03.24	First issue	ML	AF
Rev	Date	Description	Drn	Chk

Title: Detailed Planting Proposals
Sheet 2 of 6

Project: Burloes, Royston - Phase 1

Date: March 2024

Scale: 1:200 @ A1
Drawing No: ROY01-LLA-P1-GF-DR-L-0203

Revision: P04
Suitability: For Planning

Project No: | 2750 A2

T: +44 (0)1279 647044 E: office@lizlake.com www.lizlake.com
COPYRIGHT Liz Lake Associates

Information contained in this drawing is confidential and may not be used for any purpose other than that for which the drawing is supplied without prior written authority of Liz Lake Associates. This drawing is copyright and may not be copied except within the agreed conditions of supply.

BASE MAPPING:
Reproduced from Ordnance Survey map data
by permission of Ordnance Survey © Crown
copyright 2014. Licence No. 100037108

© Crown copyright and database rights 2020
Ordnance Survey Licence No. 0100031673.
This drawing may contain information and/or

ASSOCIATES

LANDSCAPE ARCHITECTS