


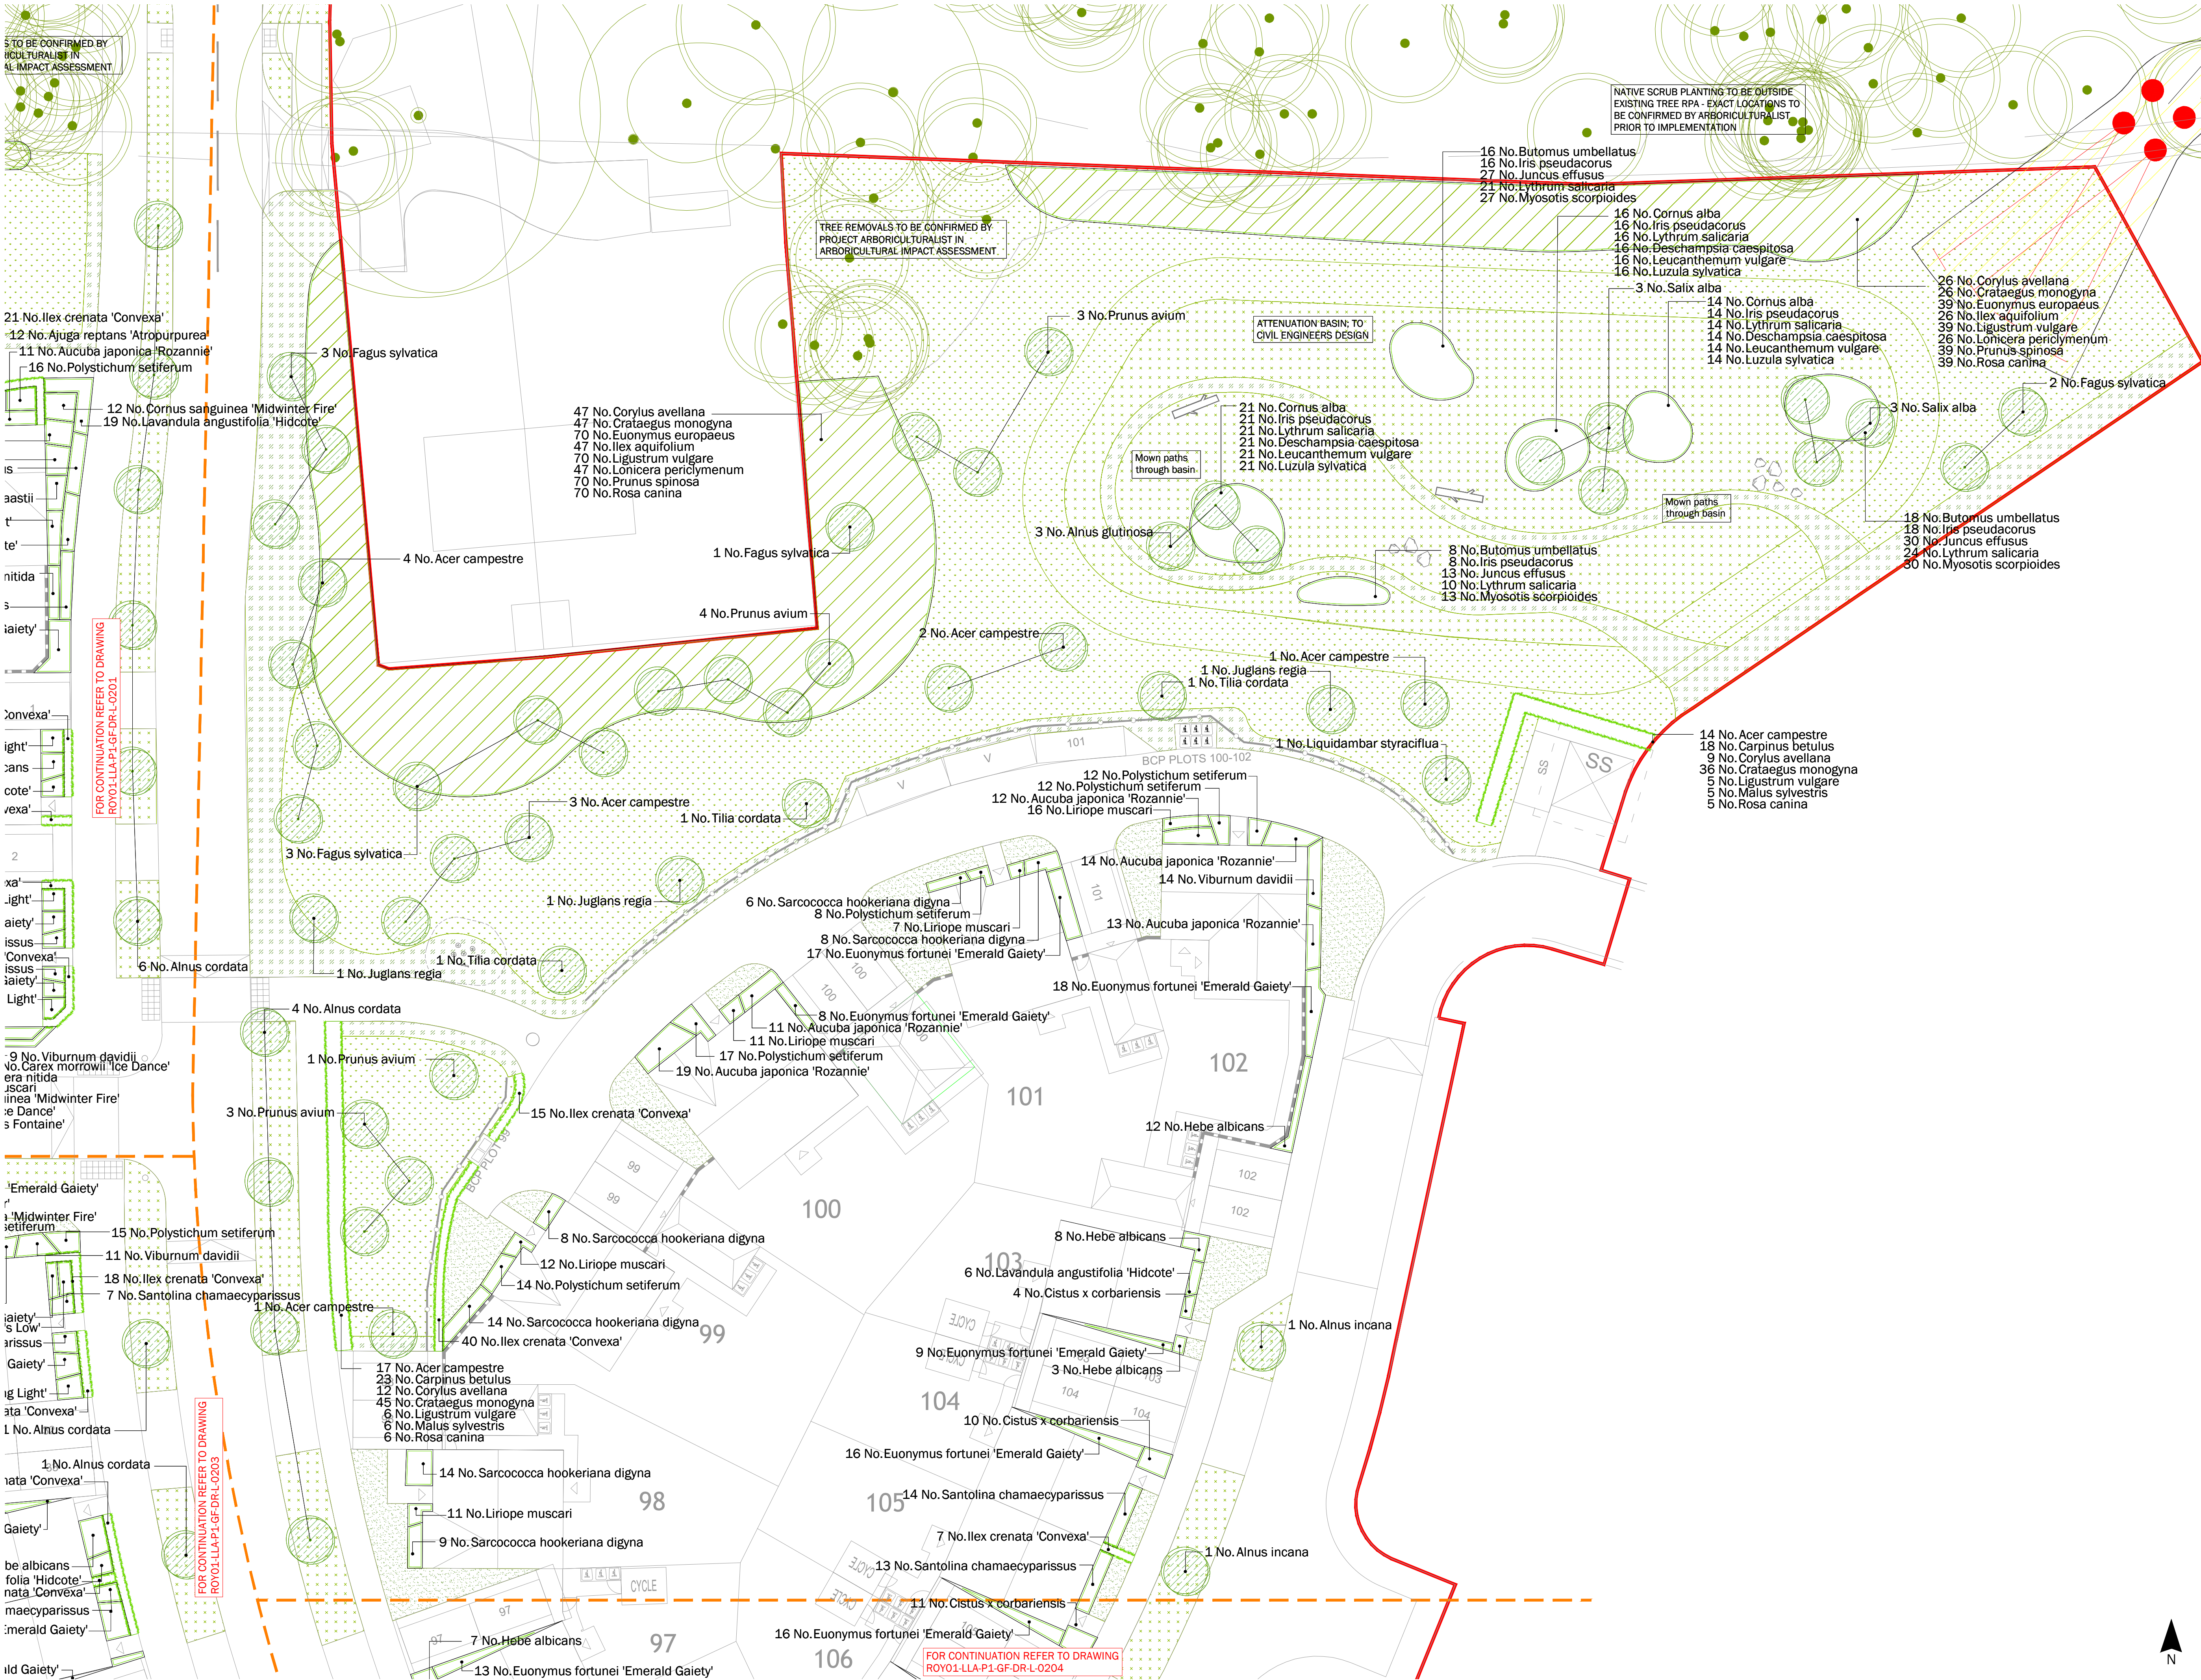

- LEGEND
- Phase 1 application boundary
 - Existing trees & vegetation; refer to arboricultural report
 - Proposed tree
 - Proposed hedge
 - Proposed native scrub planting
 - Proposed planting
 - Proposed grass
 - Proposed EL1 Flowering Lawn Mixture by Emorsgate
 - Proposed EM6 Meadow Mixture for Chalk and Limestone Soils by Emorsgate
 - Proposed EM8 Meadow Mixture for Wetlands by Emorsgate
 - Proposed EH1 Hedgerow Mixture by Emorsgate
 - Proposed bulb planting

Drawing for planning purposes only, do not construct from this drawing

This drawing is to be used for planting information only

Any species substitution must be verified with the project Landscape Architect

This layout must be checked in accordance with NHBC Standards 2023 (chapter 4.2: Building Near Trees, and Chapter 10.2: Drives, Paths and Landscaping) by the project engineer prior to implementation

Excavations: Contractors must ensure they have full information relating to service and drainage positions before undertaking any excavations

Root barriers to be used in association with tree planting adjacent to kerbs, services, highways etc.

FOR OTHER LANDSCAPE DRAWINGS REFER TO THE FOLLOWING:

Planting Schedule:
ROY01-LLA-P1-GF-DR-L-0204

Detailed Hard Landscape Proposals:
ROY01-LLA-P1-GF-DR-L-0201 to 0206

Landscape Specification and Details:
ROY01-LLA-P1-GF-DR-L-0301

Landscape Management Plan:
ROY01-LLA-P1-XS-RP-L-0601



Location Plan - Not to Scale

0 1 2 5 10m

Scale in metres

POS	06.07.26	Updated to revised sub-station	JB	ML
PO4	23.06.26	Updated to revised layout	JB	ML
PO3	02.10.25	Updated to revised layout	JL	ML
PO2	18.07.25	Updated to revised layout	CT	ML
PO1	15.03.24	First issue	ML	AF
Rev	Date	Description	Dm	Chk
Title:	Detailed Planting Proposals			
Sheet	2 of 6			
Project:	Burfoss, Royston - Phase 1			
Client:	Vistry Partnerships Ltd.			
Date:	March 2024			
Scale:	1:200 @ A1			
Drawing No:	ROY01-LLA-P1-GF-DR-L-0202			
Revision:	POS			
Suitability:	For Planning			
Project No:	2750 A2			
T: +44 (0)1279 647044		E: office@lize.co.uk		www.lize.co.uk
Copyright © Liz Lake Associates.				
Information contained in this drawing is confidential and may not be used for any purpose other than that for which the drawing is prepared without the written authority of Liz Lake Associates. This drawing is copyright and may not be copied except within the agreed conditions of supply.				
SAGE MAPING: Reproduced from Ordnance Survey map data by permission of Ordnance Survey © Crown copyright 2024. Licence No.: 1000001286. Ordnance Survey Licence No. 1200031672. This drawing contains information and/or mapping from a number of sources and its accuracy should be verified on site.				
accuracy should be verified on site.				
LIZ LAKE ASSOCIATES LANDSCAPE ARCHITECTS				