


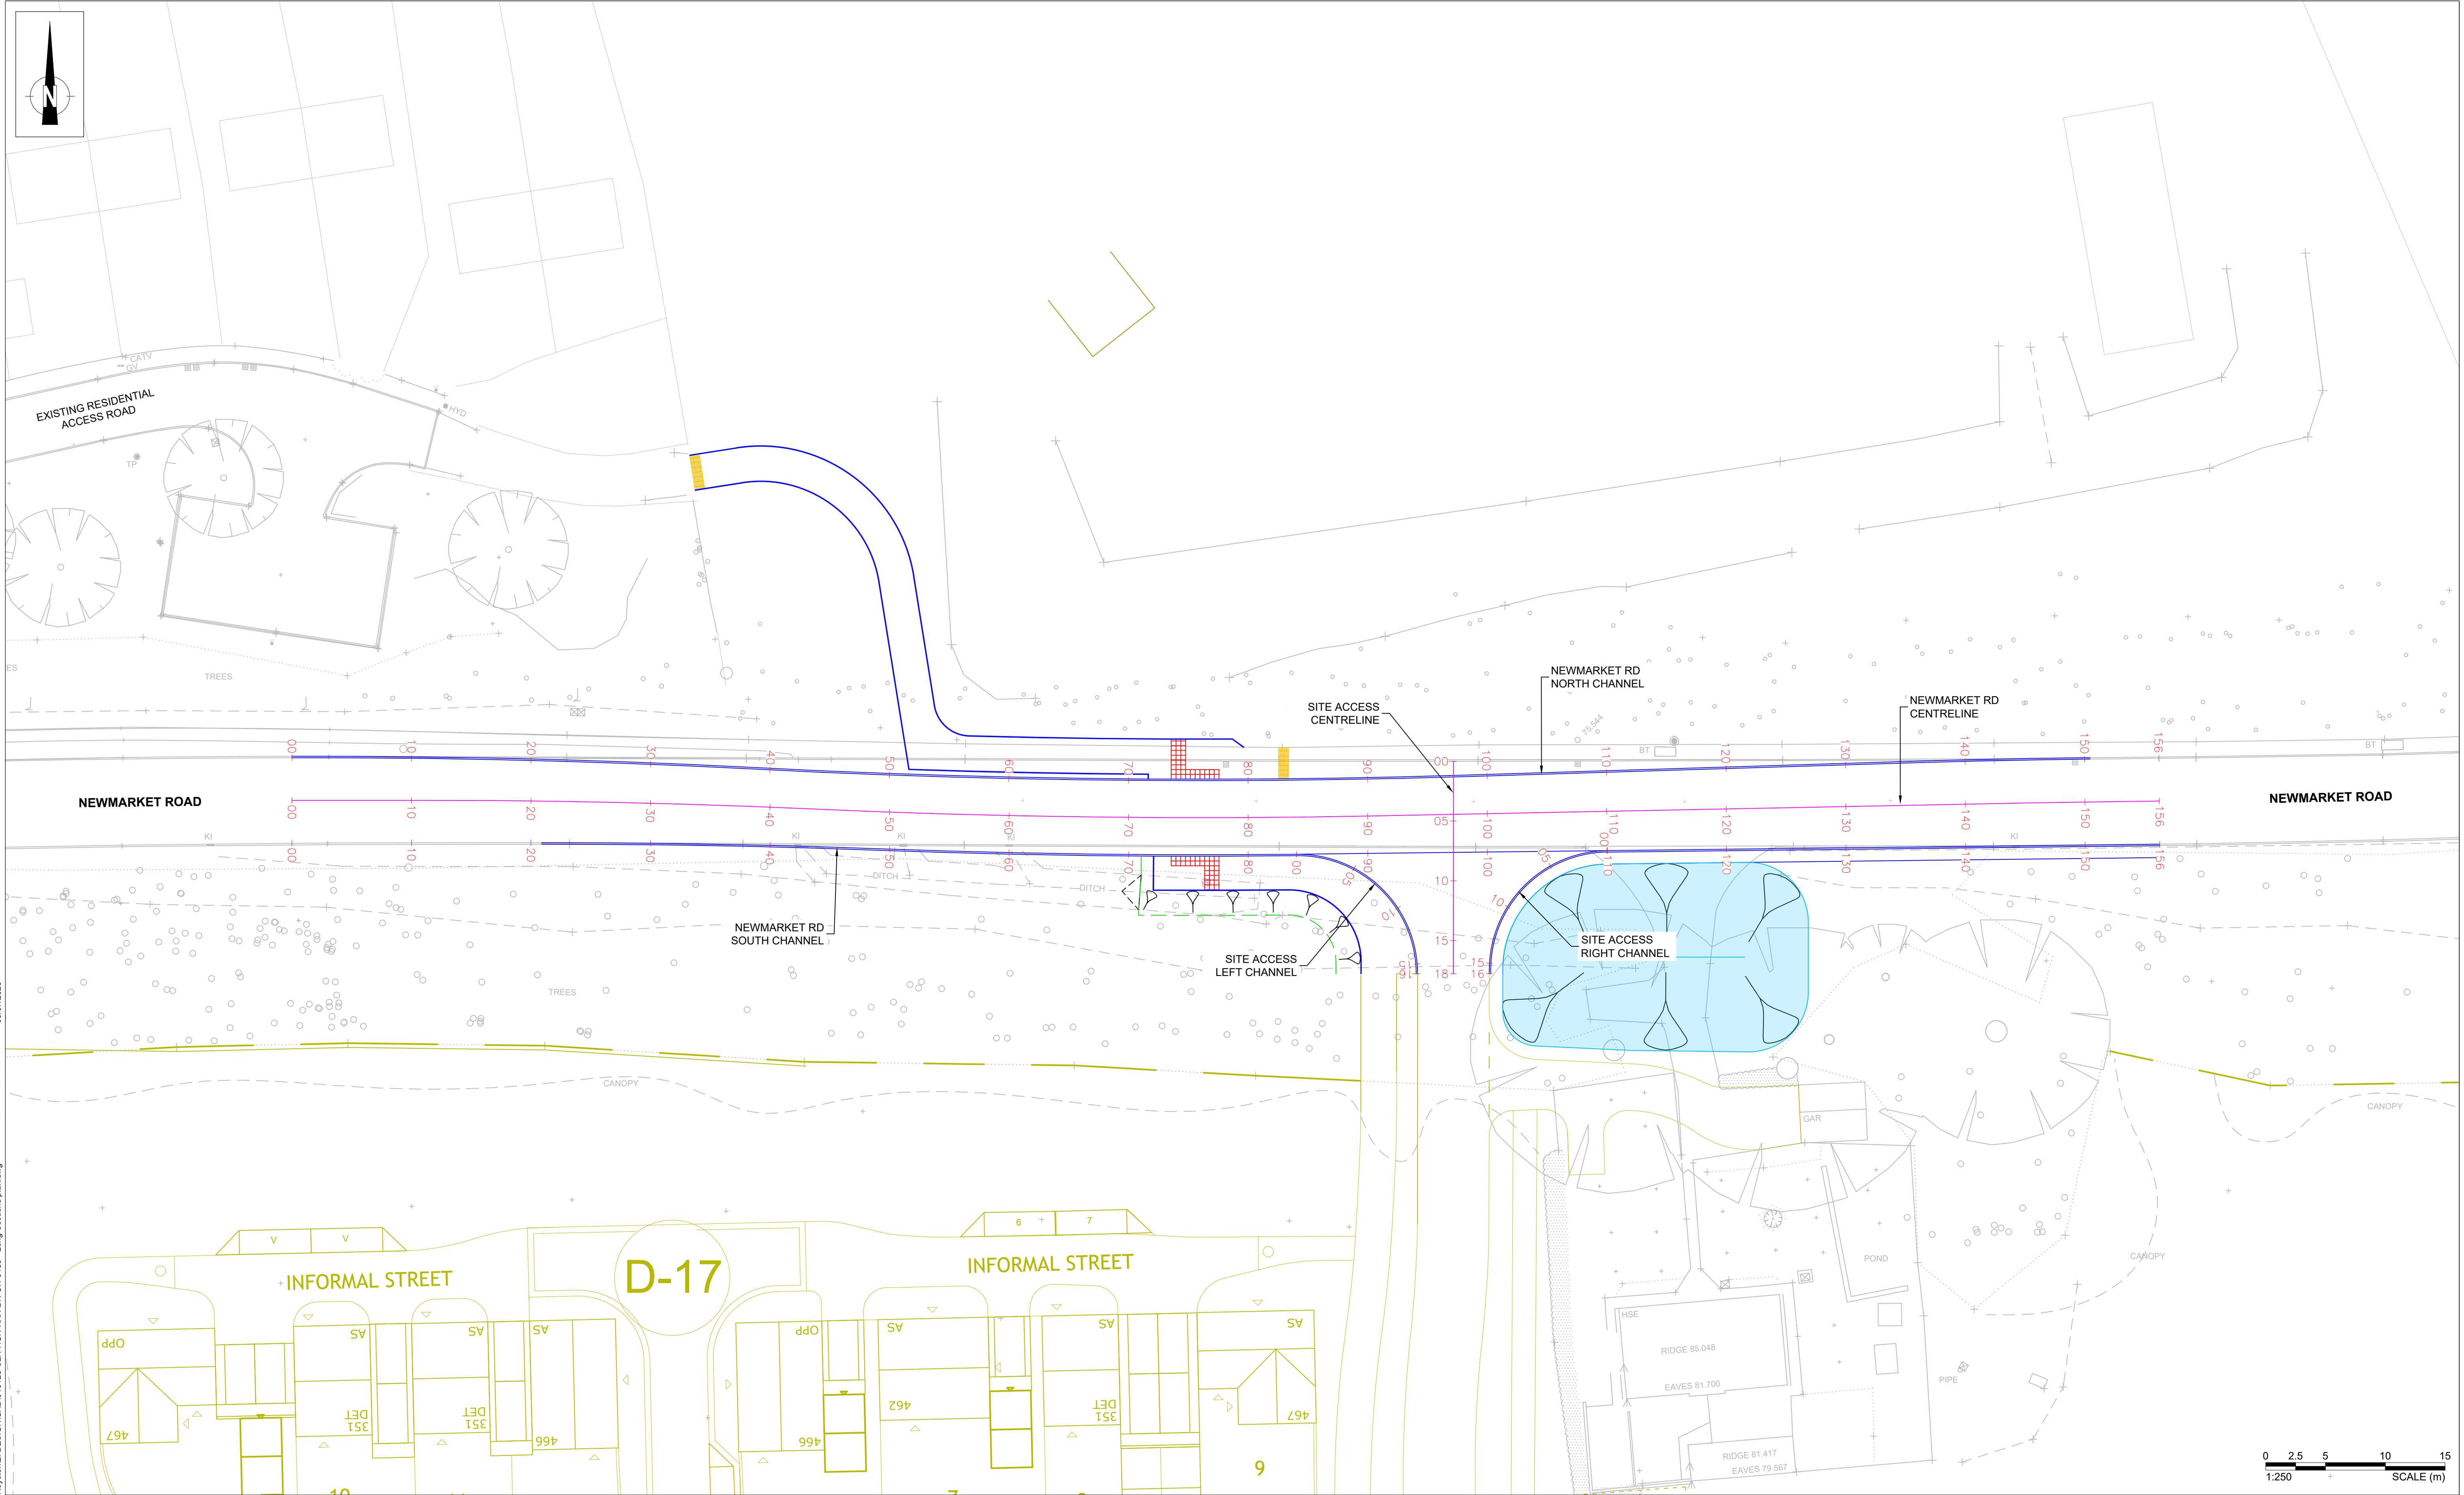

 www.slrconsulting.com		Client Vistry Group	
Project SECTION 278 HIGHWAY WORKS NEWMARKET ROAD, ROYSTON		Drawing Title LONG SECTIONS PLAN SHEET 1	
Drawing Status & Submittal Code FOR REVIEW & COMMENT S3		Drawing Number 01023-SLR-HGN-XXX-DR-CH-0150	
Designed IW Date 09.07.2026	Drawn IW Date 09.07.2026	Checked NM Date 09.07.2026	Authorised NM Date 09.07.2026
Scale 1:250		SLR Project No. 432.010123.00001	
Rev P01		@ A1	
P01 FIRST ISSUE		09.07.26 IW NM NM	
Rev Amendments		Date By Chk Auth	
LEGEND:			
AWAITING TECHNICAL APPROVAL			
This drawing has NOT been technically approved by Local Authority and/or Water Authority. All works subject to change through technical review process with relevant approving authorities.			
SAFETY, HEALTH AND ENVIRONMENTAL INFORMATION			
PLEASE REFER TO THE HEALTH AND SAFETY FILE FOR A FULL LIST OF THE HAZARDS ASSOCIATED WITH THIS WORK - THE FOLLOWING ARE THE MOST SIGNIFICANT ITEMS TO BE AWARE OF:			
CONSTRUCTION			
1. OPERATIVES TO TAKE PRECAUTIONS WHEN WORKING ADJACENT TO OR WITHIN DEEP EXCAVATIONS. METHOD STATEMENT TO BE PRODUCED BY THE CONTRACTOR PRIOR TO WORKS COMMENCING.			
2. ATTENTION IS DRAWN TO THE EXISTENCE OF BOTH EXISTING UNDERGROUND AND OVERHEAD UTILITIES.			
ENVIRONMENTAL			
1. EXISTING WATERCOURSES IN CLOSE PROXIMITY TO WORKS. A POLLUTION PREVENTION STRATEGY AND WORKING METHOD STATEMENTS TO BE PRODUCED BY THE CONTRACTOR FOR ALL WORKS.			
2. CONSIDERATION GIVEN TO NOISE LEVELS GIVEN PROXIMITY TO EXISTING PROPERTIES.			
3. CONSIDERATION GIVEN TO GROUND CONDITIONS. CONTRACTOR TO REVIEW GEOTECHNICAL REPORT PRIOR TO UNDERTAKEN EXCAVATION WORKS.			
WORK CAN ONLY BE CARRIED OUT BY SUITABLY TRAINED AND BRIEFED PERSONNEL.			