


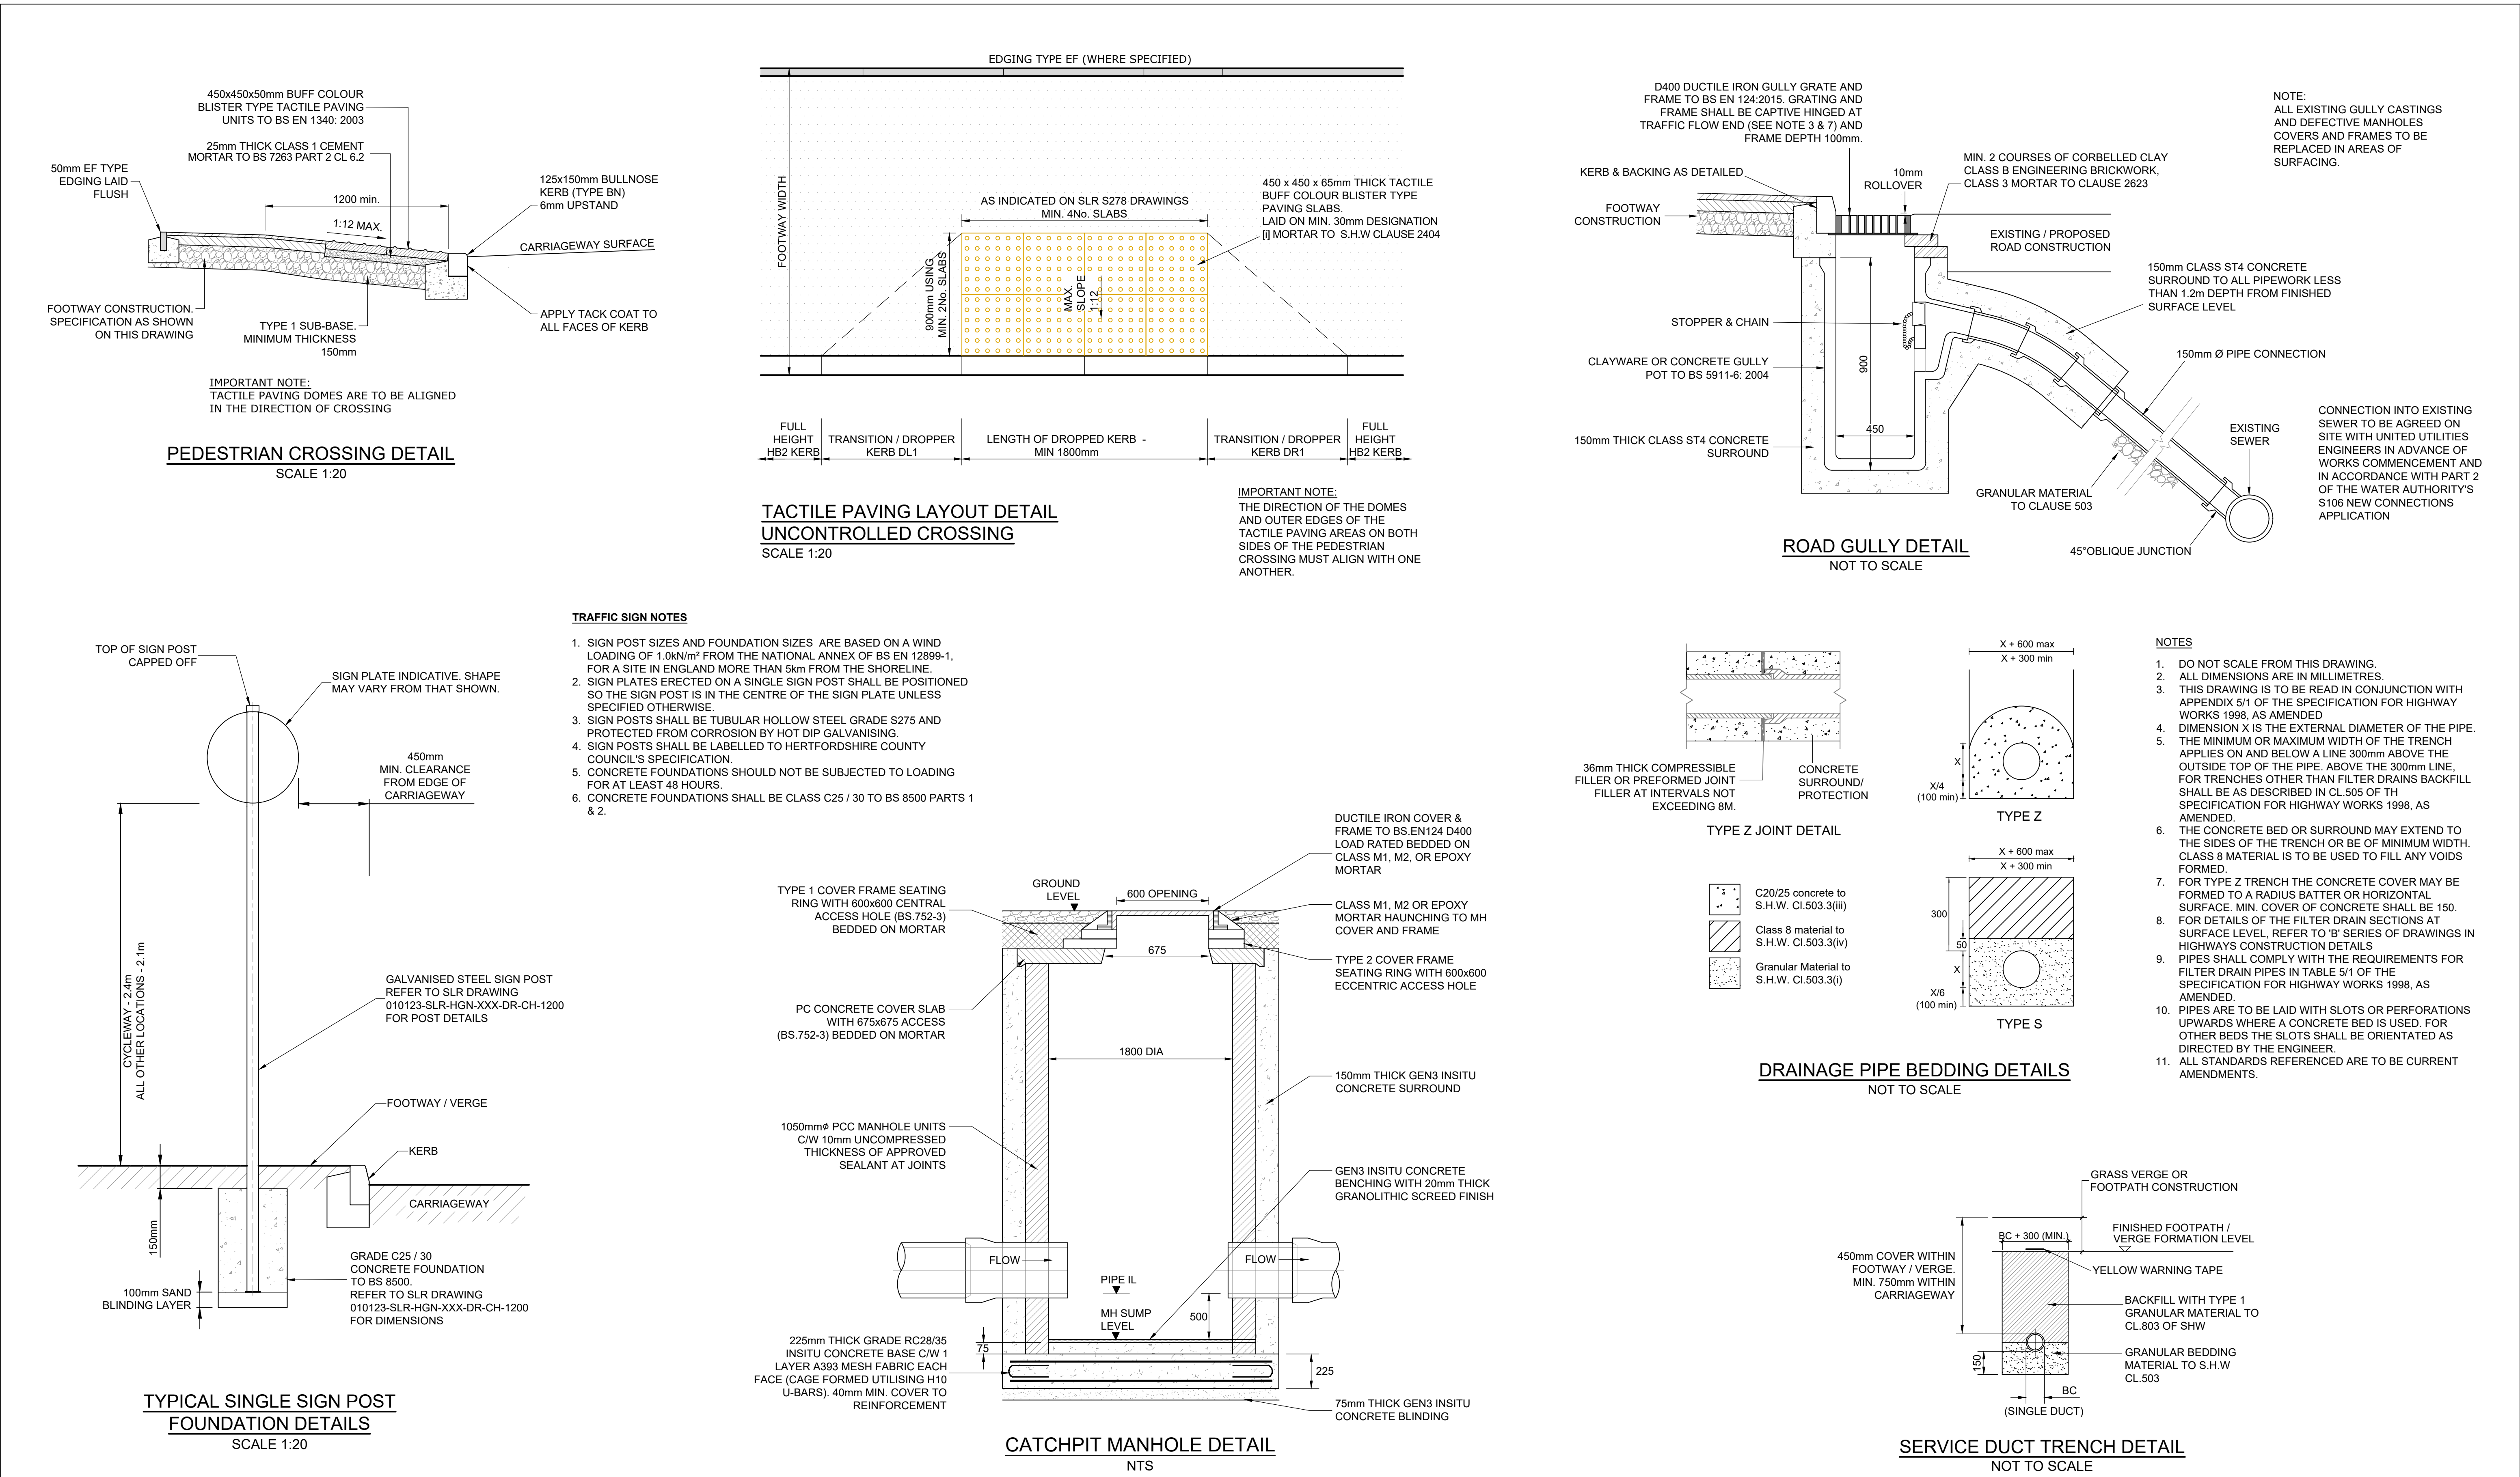

 www.slrconsulting.com				Client Vistry Group								KEY:							
Project SECTION 278 HIGHWAY WORKS NEWMARKET ROAD, ROYSTON																			
Drawing Title CONSTRUCTION DETAILS SHEET 2																			
Drawing Number 010123-SLR-HGN-XXX-DR-CH-0131				Rev P02				Scale AS SHOWN @ A1				SLR Project No 432.010123.00001							
P02				P01				P02				P01				P02			
Date 10.02.2026				Date 10.02.2026				Date 10.02.2026				Date 10.02.2026				Date 10.02.2026			
Designed IW				Drawn IW				Checked NM				Authorised NM							
FOR REVIEW & COMMENT				S3															
