


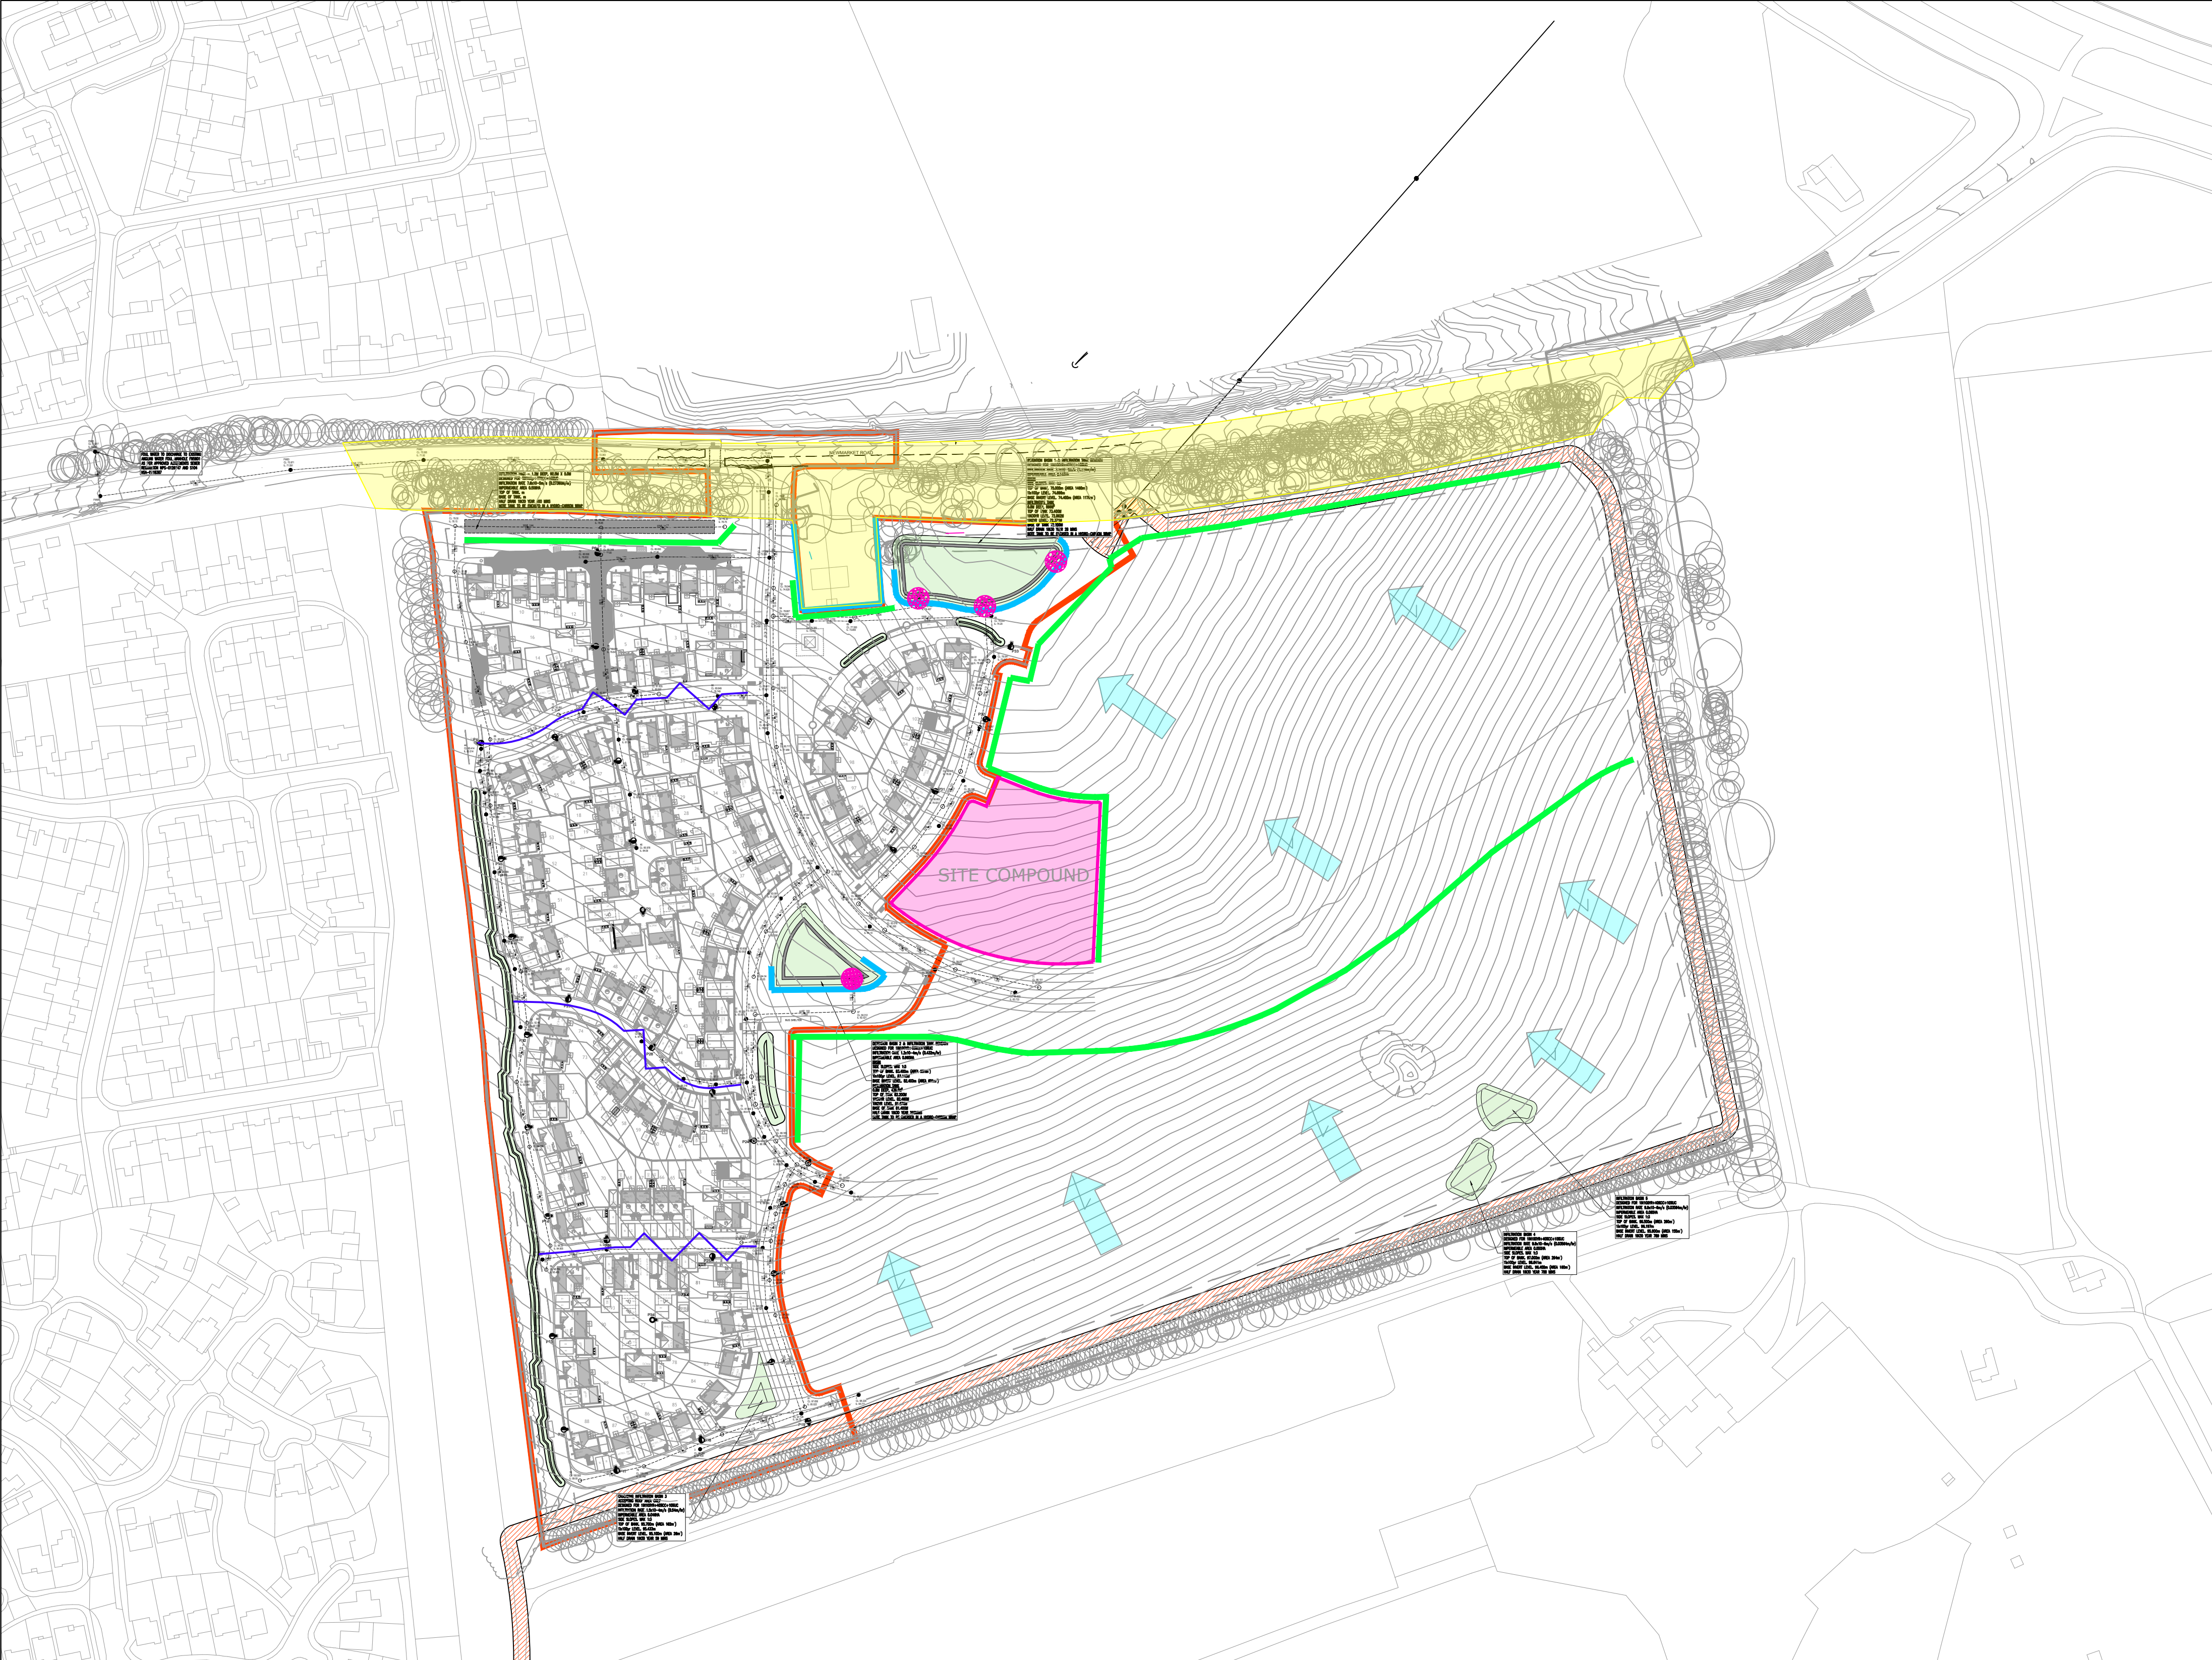

NO TOPSOIL IS TO BE STRIPPED FROM THE SITE UNLESS APPROVED BY THE
AREA CONSTRUCTION MANAGER OR TECHNICAL DIRECTOR

DITCH & BUND FLOOD PROTECTION




SILT FENCE PROTECTION




TEMPORARY DITCH & BUND FLOOD PROTECTION
RELOCATED TO FOLLOW BUILD




HEADWALL SILT PROTECTION

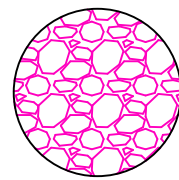

OVERLAND FLOOD ROUTE DIRECTION

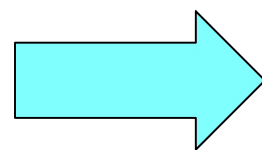


FLOOD SENSITIVE AREA

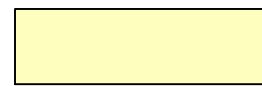

INFILTRATION PONDS AND SWALES




HV ELECTRICITY EASEMENT

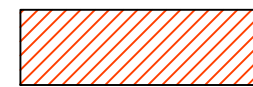


PHASE 1 SITE BOUNDARY




CONSTRUCTION COMPOUND

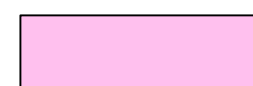


GULLY PROTECTION

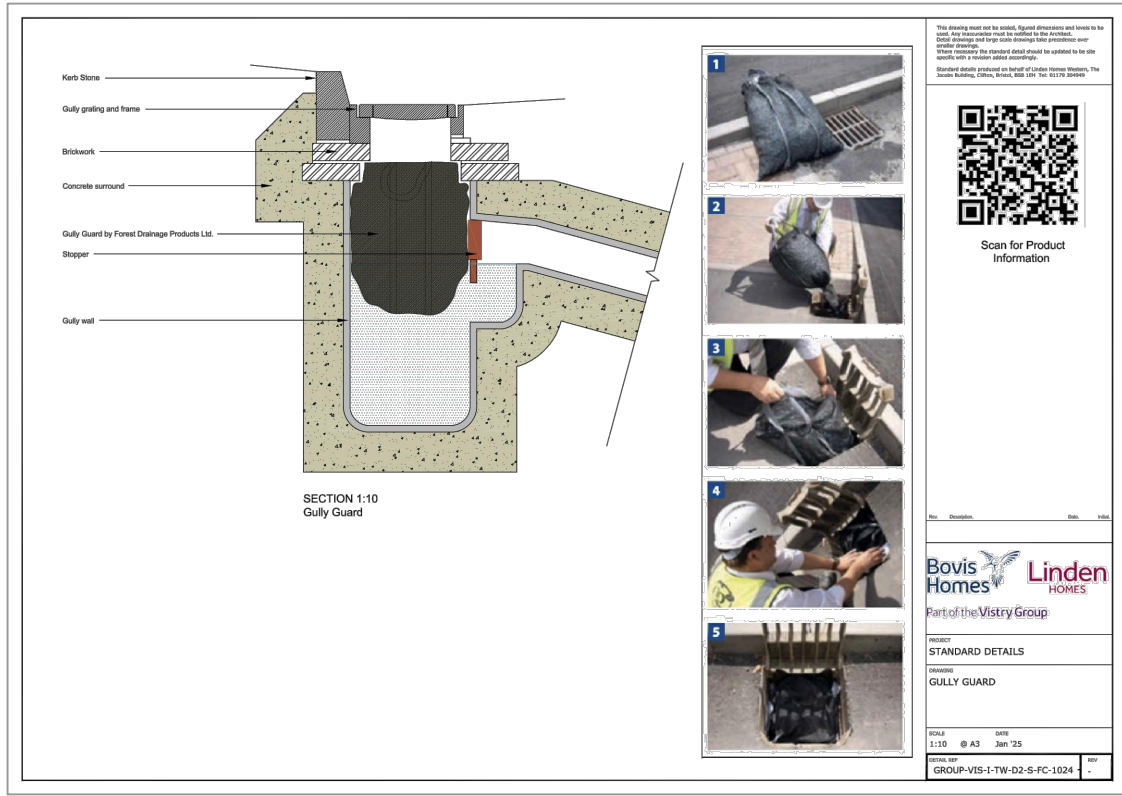

SILT FENCE PROTECTION

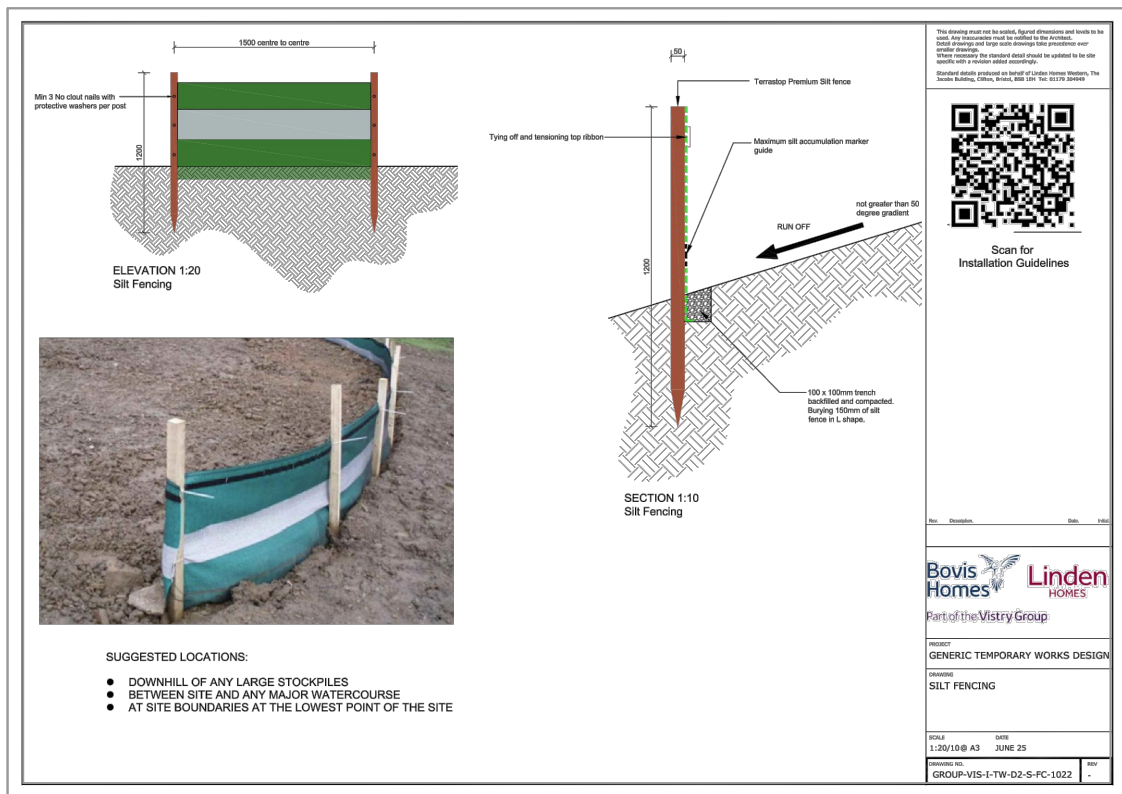

HEADWALL SILT PROTECTION

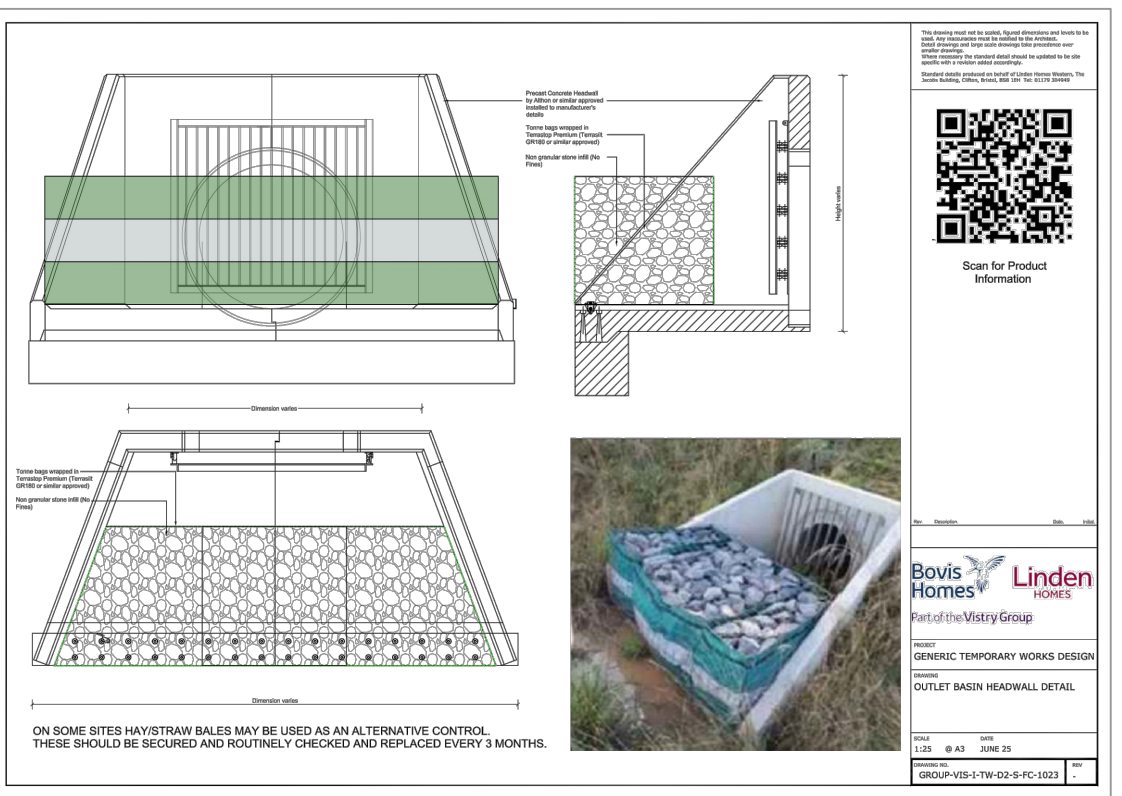

DITCH & BUND FLOOD PROTECTION

