


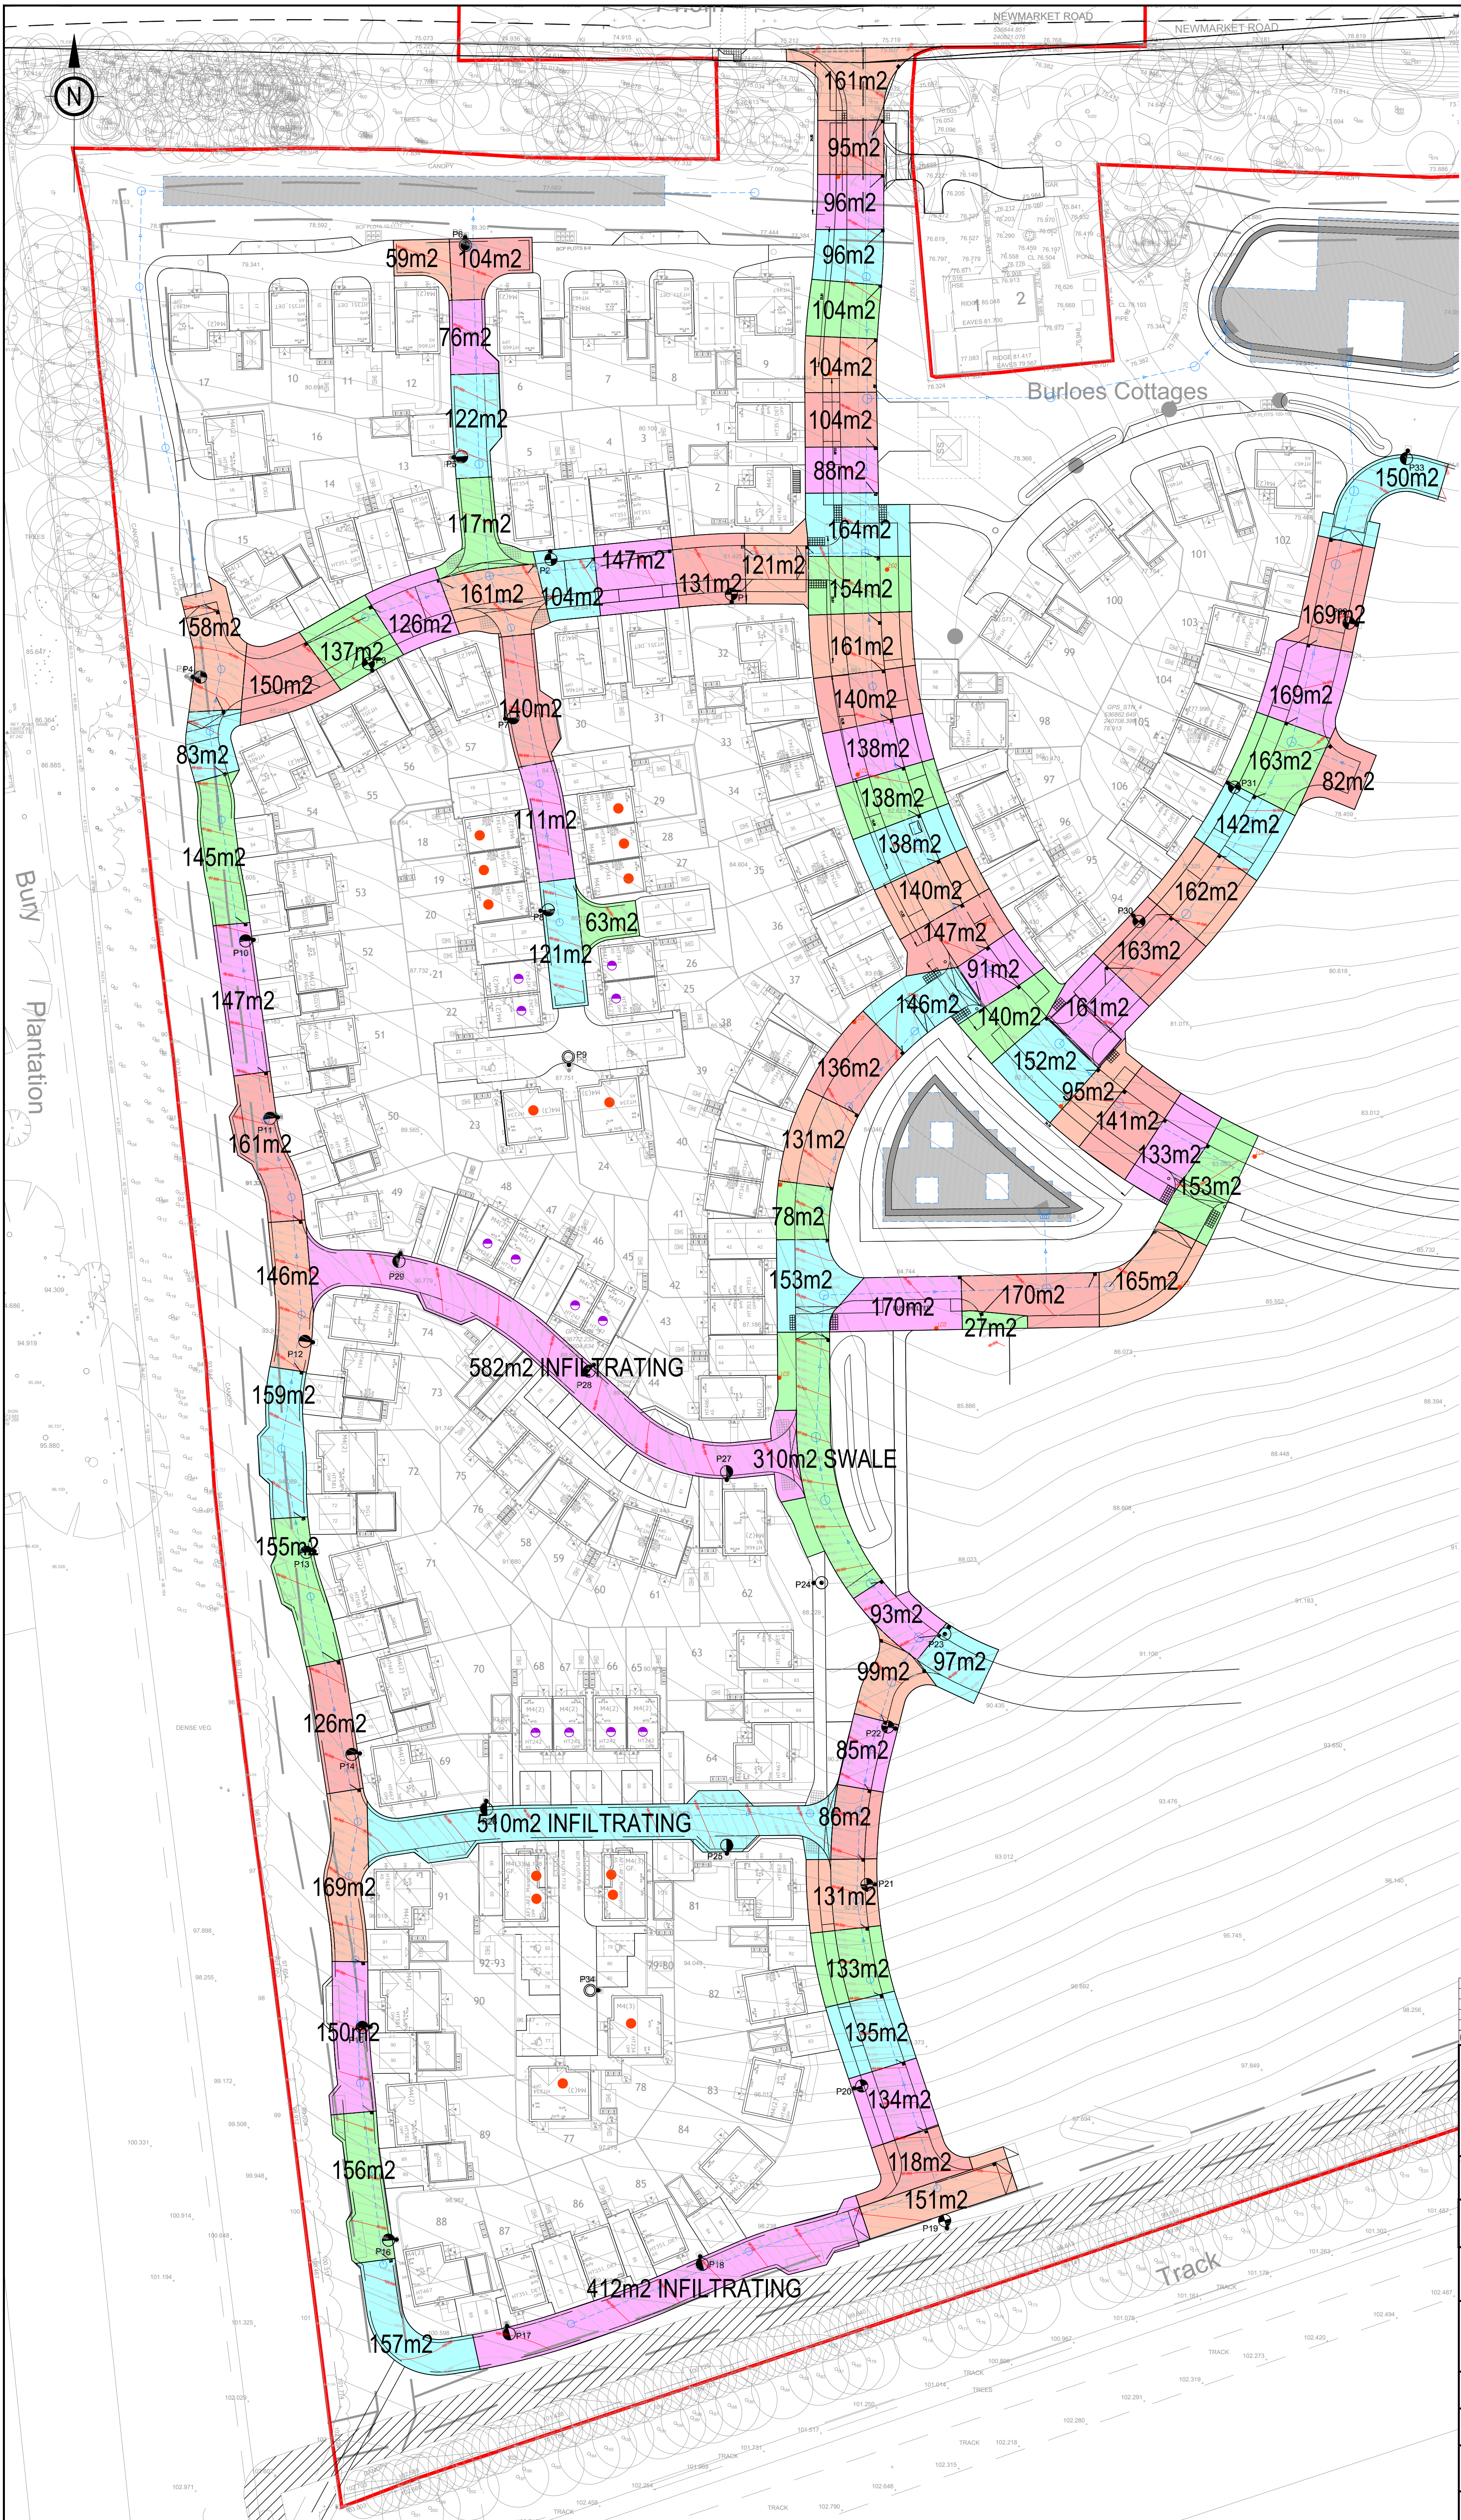

|   |                 |                               |                 |             |
|---|-----------------|-------------------------------|-----------------|-------------|
| A BASIN NORTH OF THE SITE UPDATED   |                 | JL                            | KK              | 29.05.26    |
| Rev   | Revision Notes  | Dwn                           | Appd            | Date        |
| <br>Unit 1a Greenwood Court, Skyliner Way, Bury St Edmunds, IP32 7GY.<br>Tel: 01284 245024 — www.ingent.co.uk — email: info@ingent.co.uk |                 |                               |                 |             |
| <br>www.smasltd.com   |                 |                               |                 |             |
| <br>SAFETY SCHEMES IN PROCUREMENT   |                 |                               |                 |             |
| <br>Safety Scheme   |                 |                               |                 |             |
| <h2>TENDER</h2>   |                 |                               |                 |             |
| Project:<br>NEWMARKET ROAD, ROYSTON<br>HERTFORDSHIRE, PHASE 1                                                                            |                 |                               |                 |             |
| Drawing Title:<br>GULLY CATCHMENT PLAN                                                                                                   |                 |                               |                 |             |
| Client:<br>VISTRY HOMES   |                 | Date:<br>OCT 2025             |                 |             |
| Drawn:<br>KM   | Designed:<br>KM | Checked:<br>KK                | Approved:<br>KK |             |
| Scale:<br>1:500   |                 |                               |                 |             |
| Project No:<br>2307-831   |                 | Drawing No & Revision:<br>40A |                 | Size:<br>A1 |