
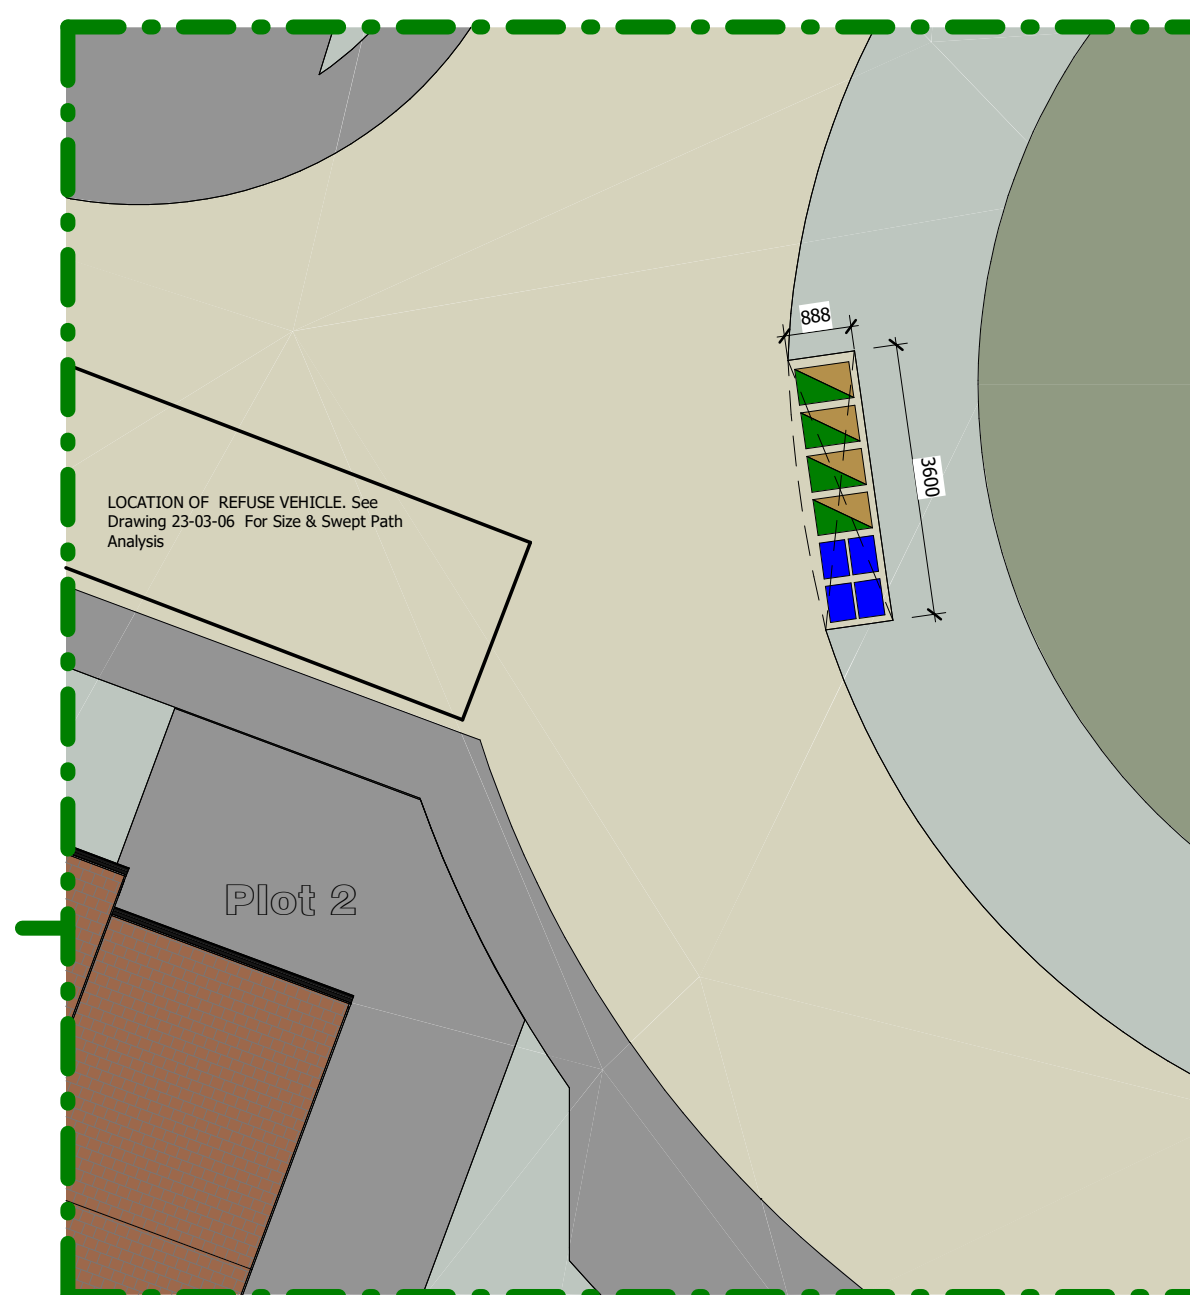


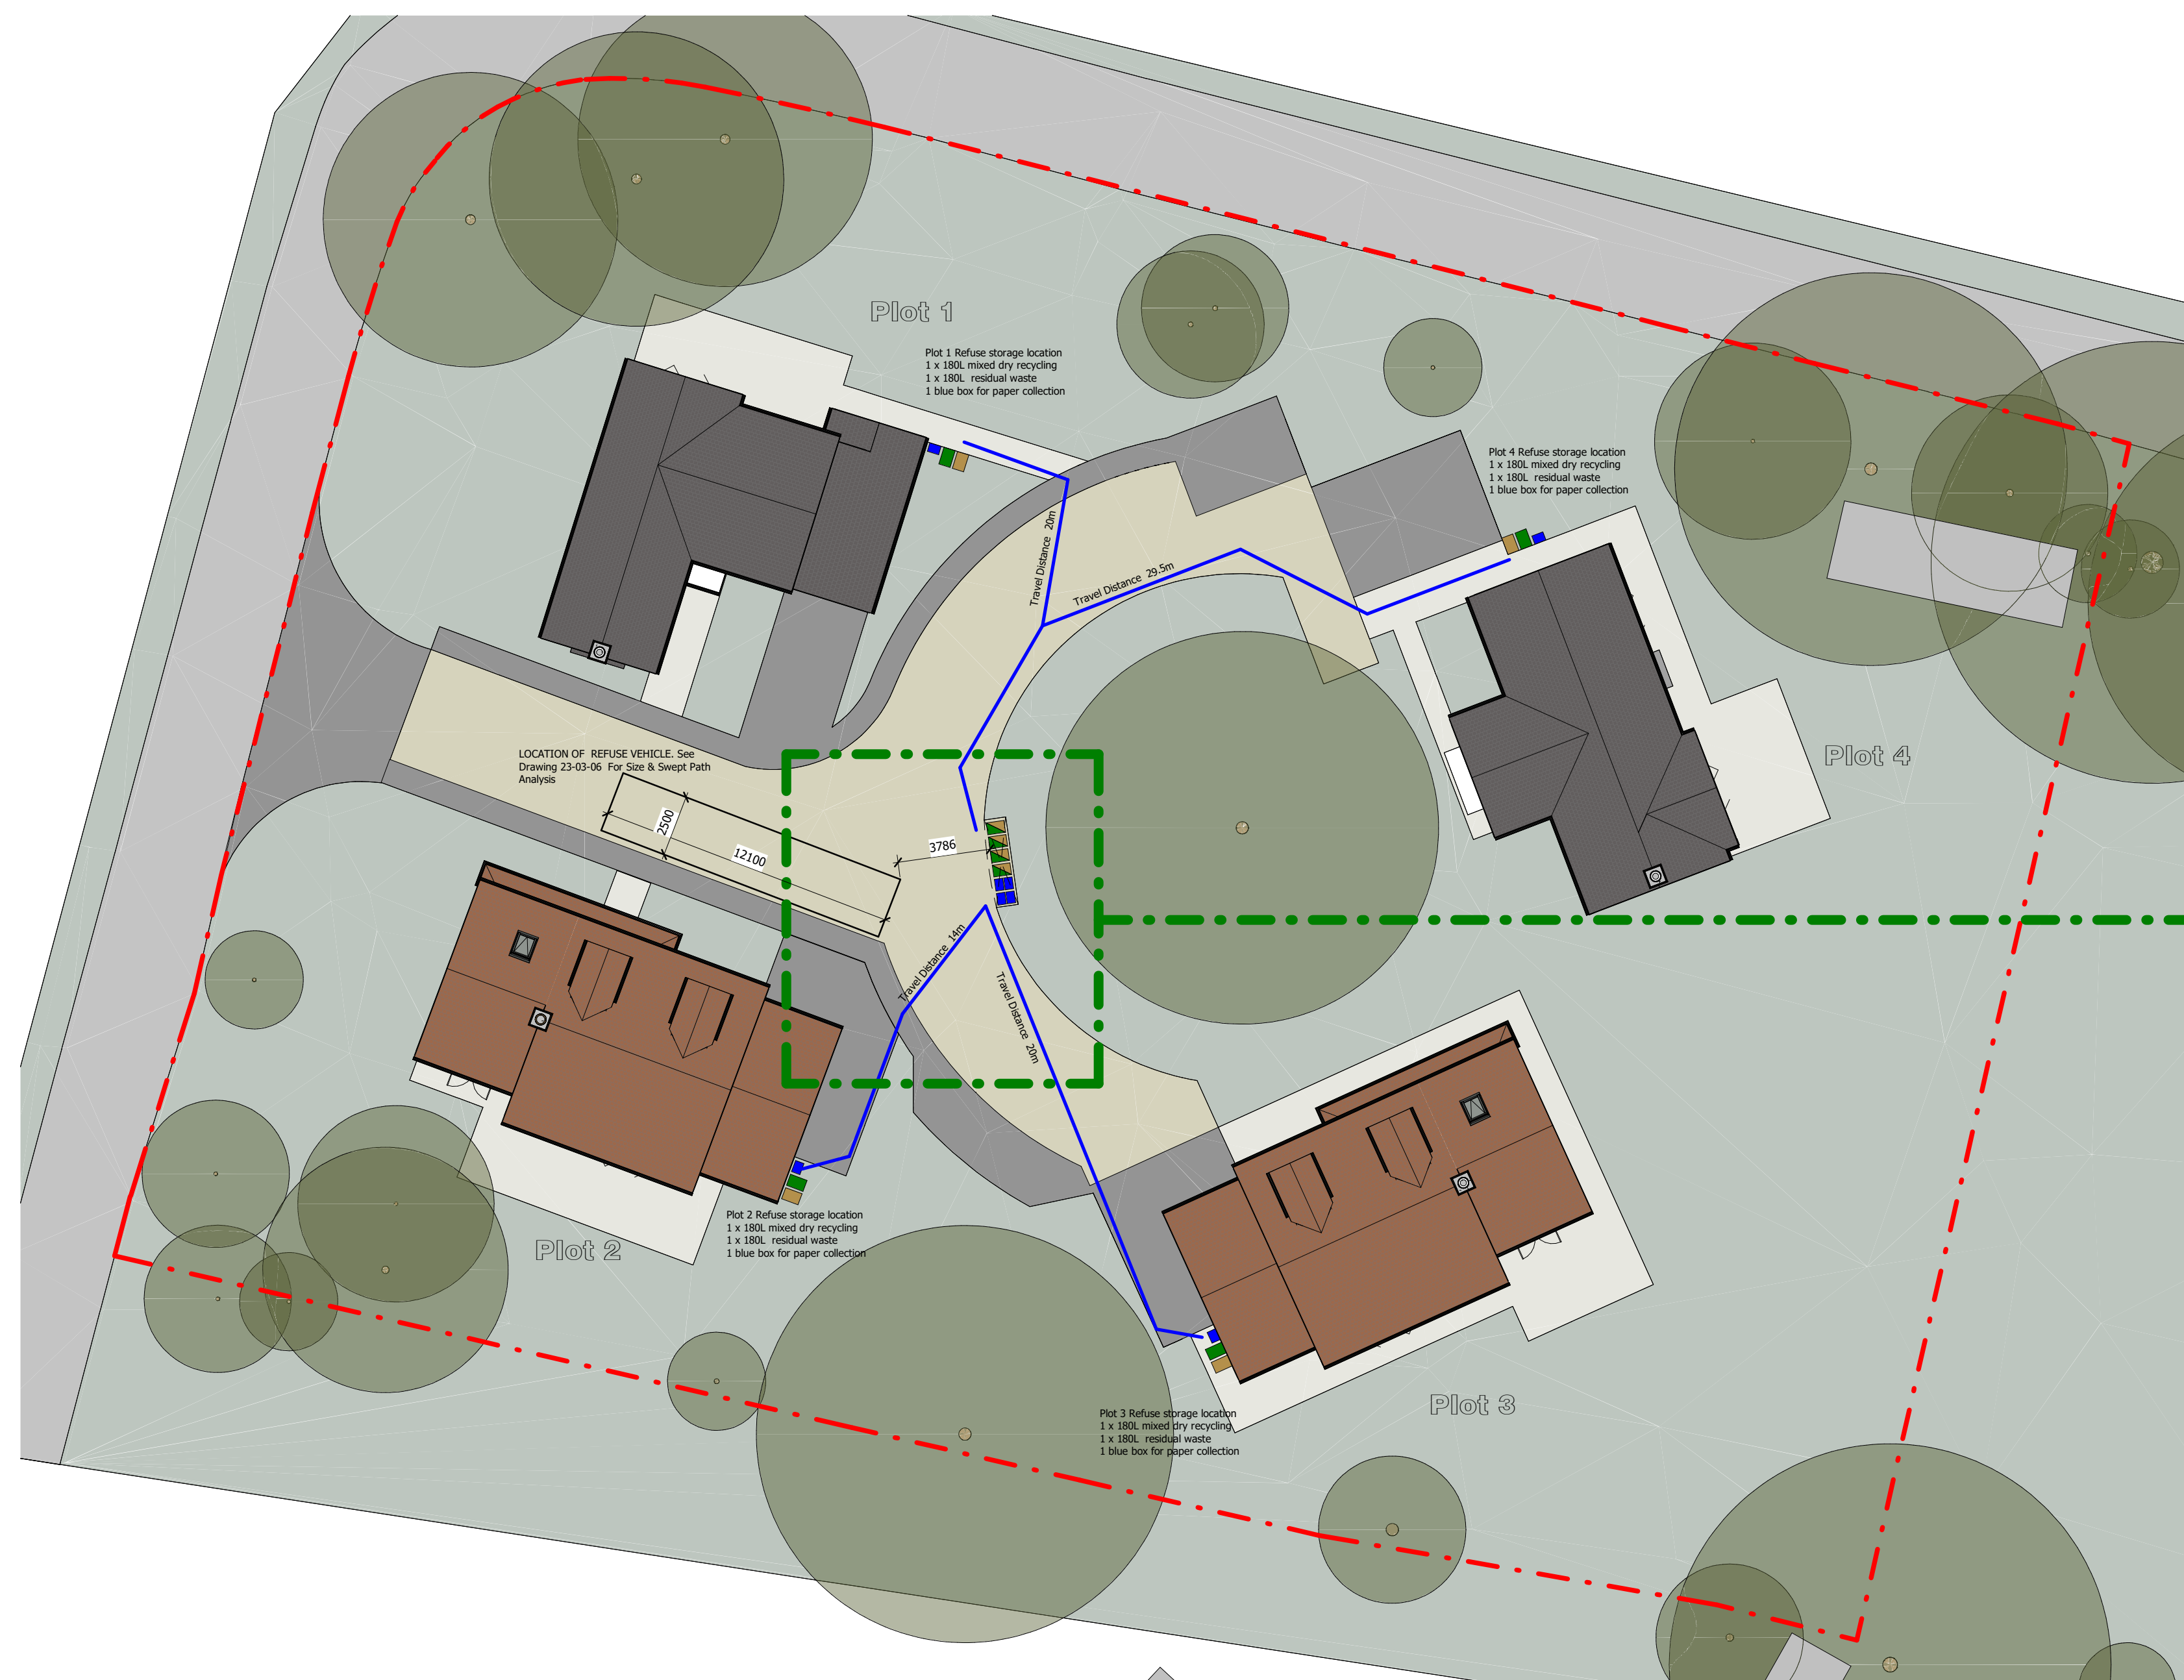


REFUSE COLLECTION POINT

Allowed for the following

1 x 180L mixed dry recycling 480mm x 720mm
1 x 180L residual waste 480mm x 720mm
1 blue box for paper collection

Collections are every other week so the mixed dry recycling and residual waste will be swapped over.

Bins are to be stored adjacent to every property and bought out on the days of collection. As located on the plan adjacent.

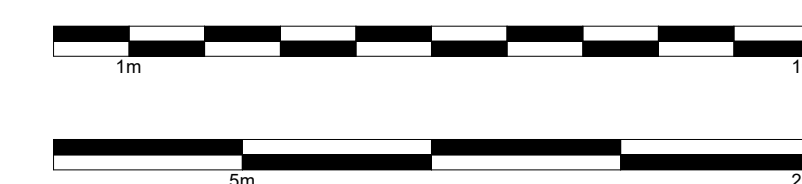

This drawing is protected under Copyright and at no time should any portion of this drawing be reproduced or copied without the permission of the Designer (Design Copyright Act 1968). This drawing must not be used for purposes other than that for which it is provided. It is supplied without liability for any errors or omissions. Drawings only to be scaled for planning application purposes, all dimensions to be checked on site. All drawings subject to Statutory Authority Approval.

[illegible]

project

GOTHIC
GROVE

client

MK Properties (Northampton) Ltd

07590073160
The Basement. 324
Liverpool Road,
London N7 8PL

nucleus
DESIGN STUDIO

www.nucleusdesignstudio.co.uk
richard@nucleusdesignstudio.co.uk

status	Building Control	address				
		Land to the Rear of Gothic House, Graveley, SG4 7LG				
		title				
		Storage for Waste Facilities				
		date	scale	project no	dwg no.	rev
		06/24/24	As indicated	23-03	07	