


Proposed Ground Floor Plan 1:50

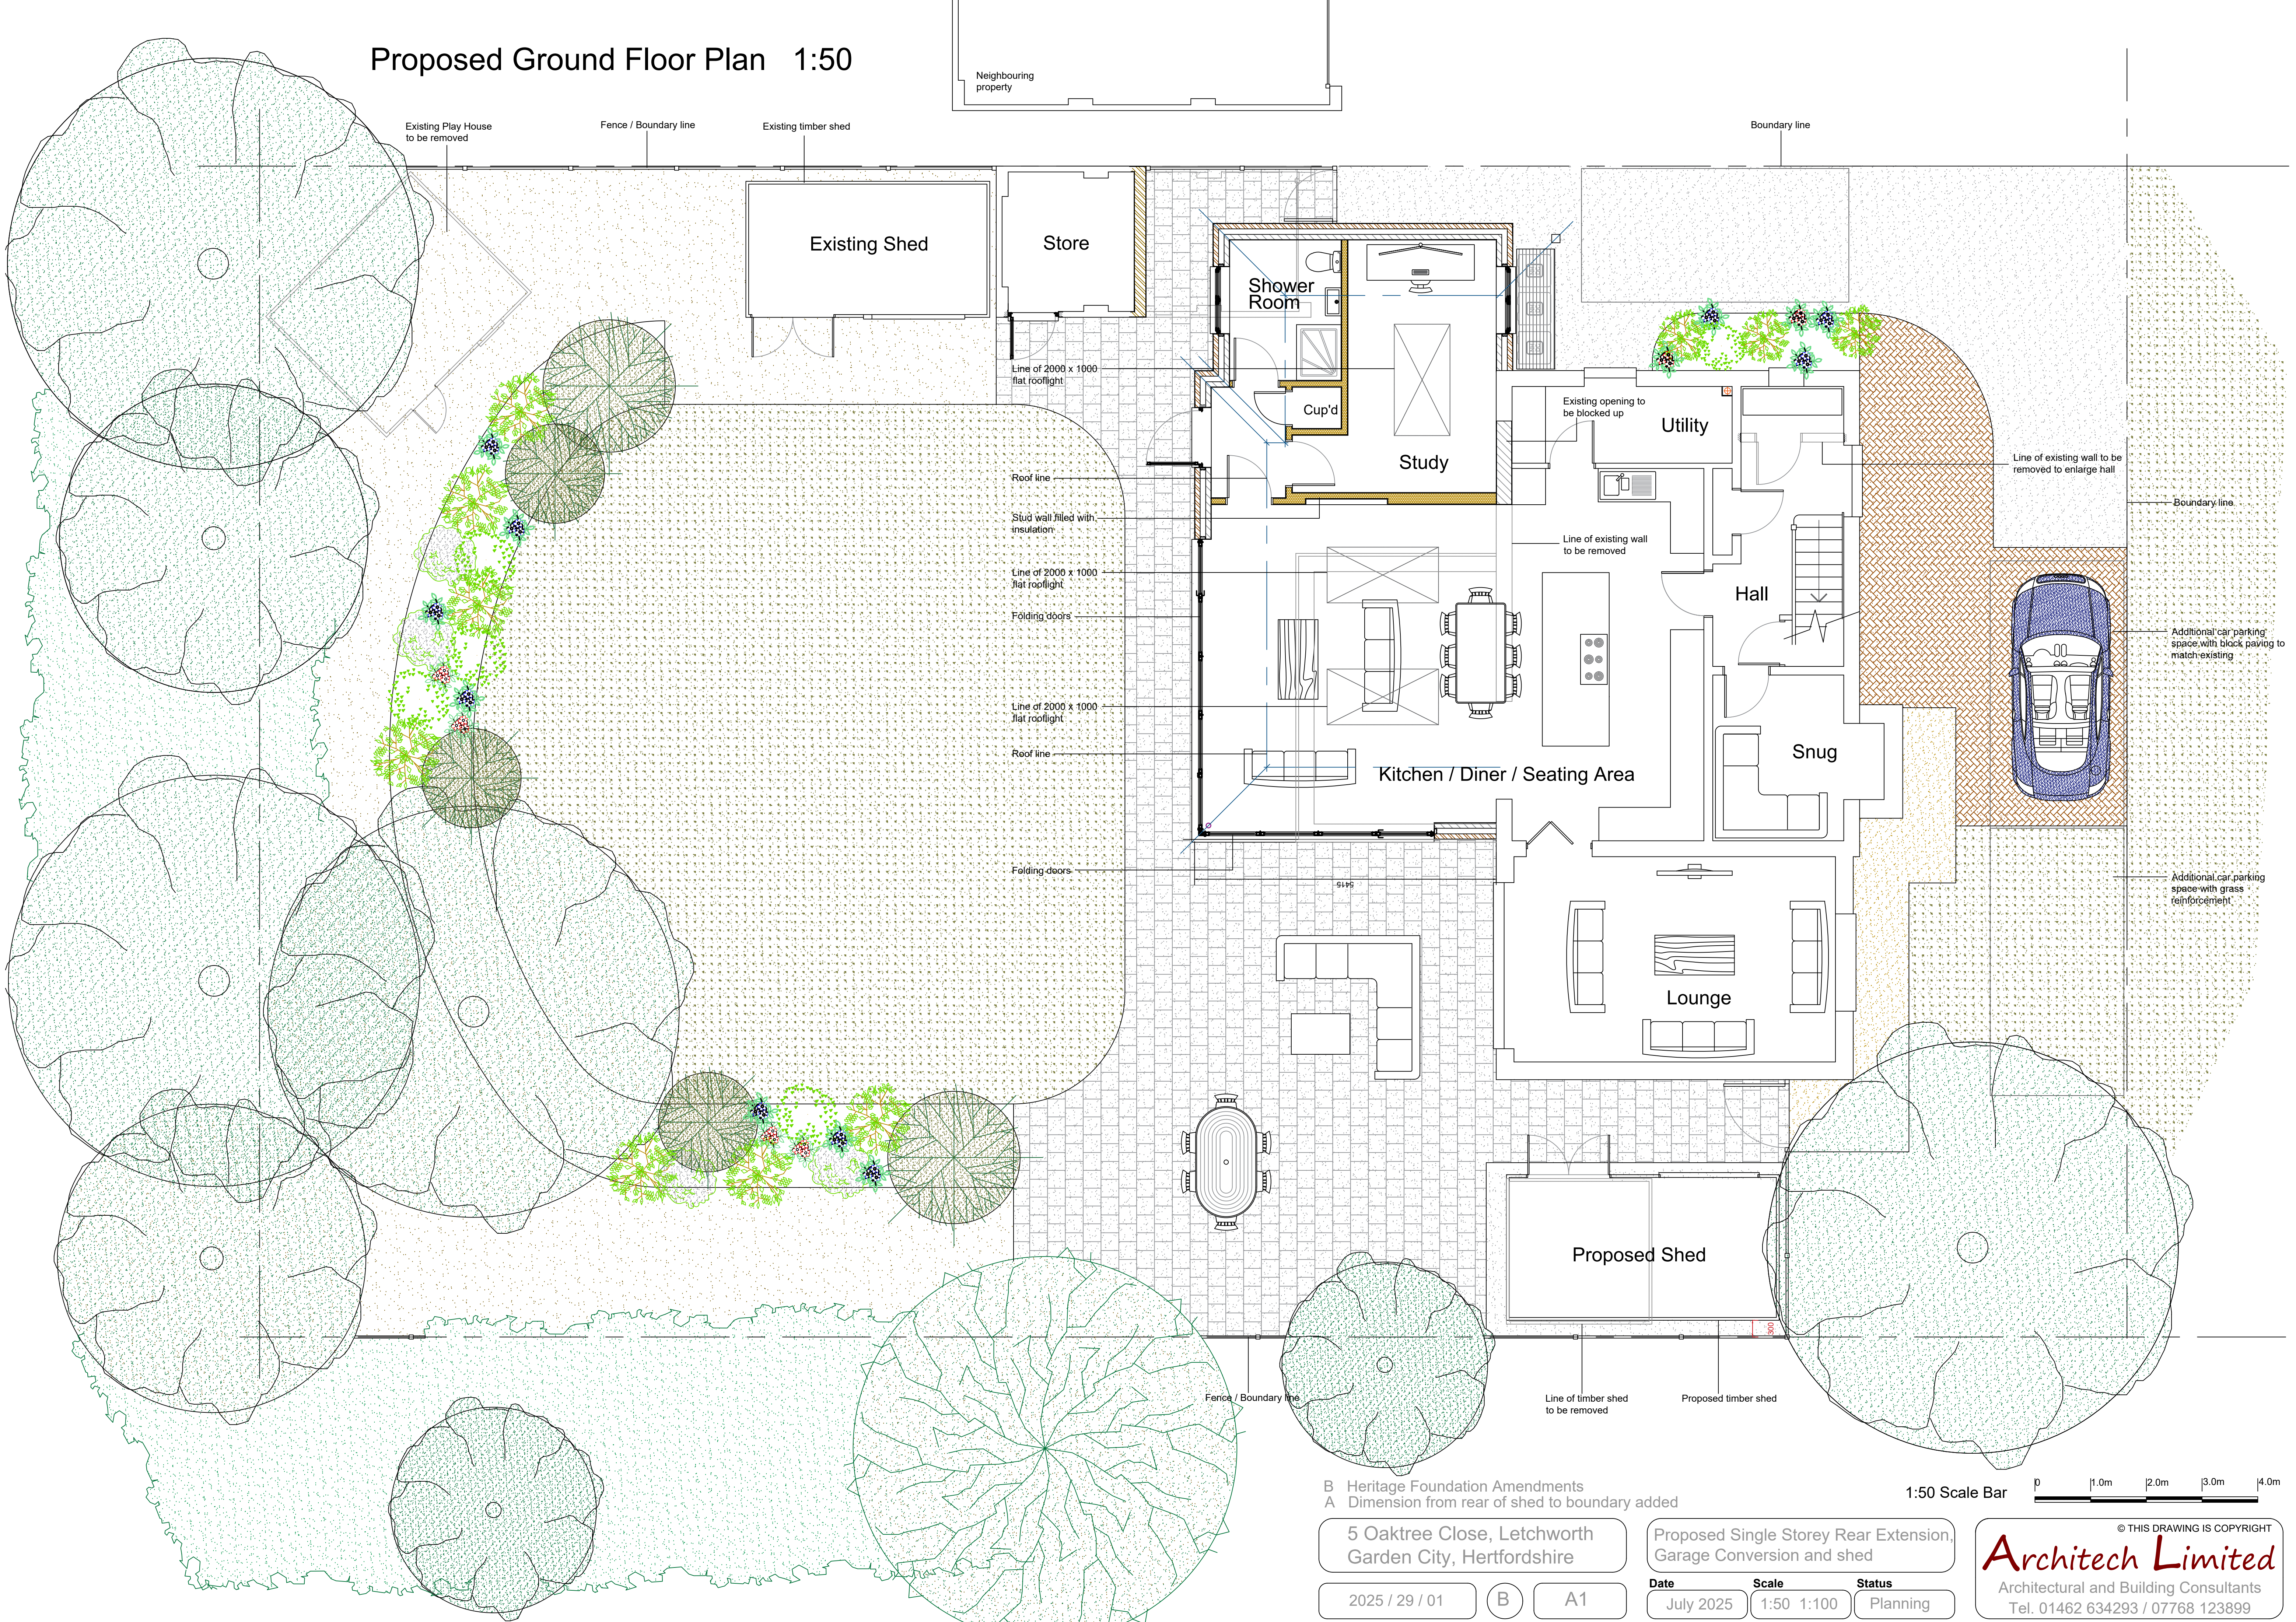

B Heritage Foundation Amendments
A Dimension from rear of shed to boundary added

1:50 Scale Bar 0 1.0m 2.0m 3.0m 4.0m

5 Oaktree Close, Letchworth
Garden City, Hertfordshire

Proposed Single Storey Rear Extension,
Garage Conversion and shed

2025 / 29 / 01

B

A1

Date
July 2025

Scale
1:50 1:100

Status
Planning

© THIS DRAWING IS COPYRIGHT
Architech Limited
Architectural and Building Consultants
Tel. 01462 634293 / 07768 123899