


H.M. LAND REGISTRY		TITLE NUMBER	
		HD308521	
ORDNANCE SURVEY PLAN REFERENCE	TL 2639	SECTION F	Scale 1/1250 Enlarged from 1/2500
COUNTY HERTFORDSHIRE	DISTRICT NORTH HERTFORDSHIRE	© Crown copyright 1989	

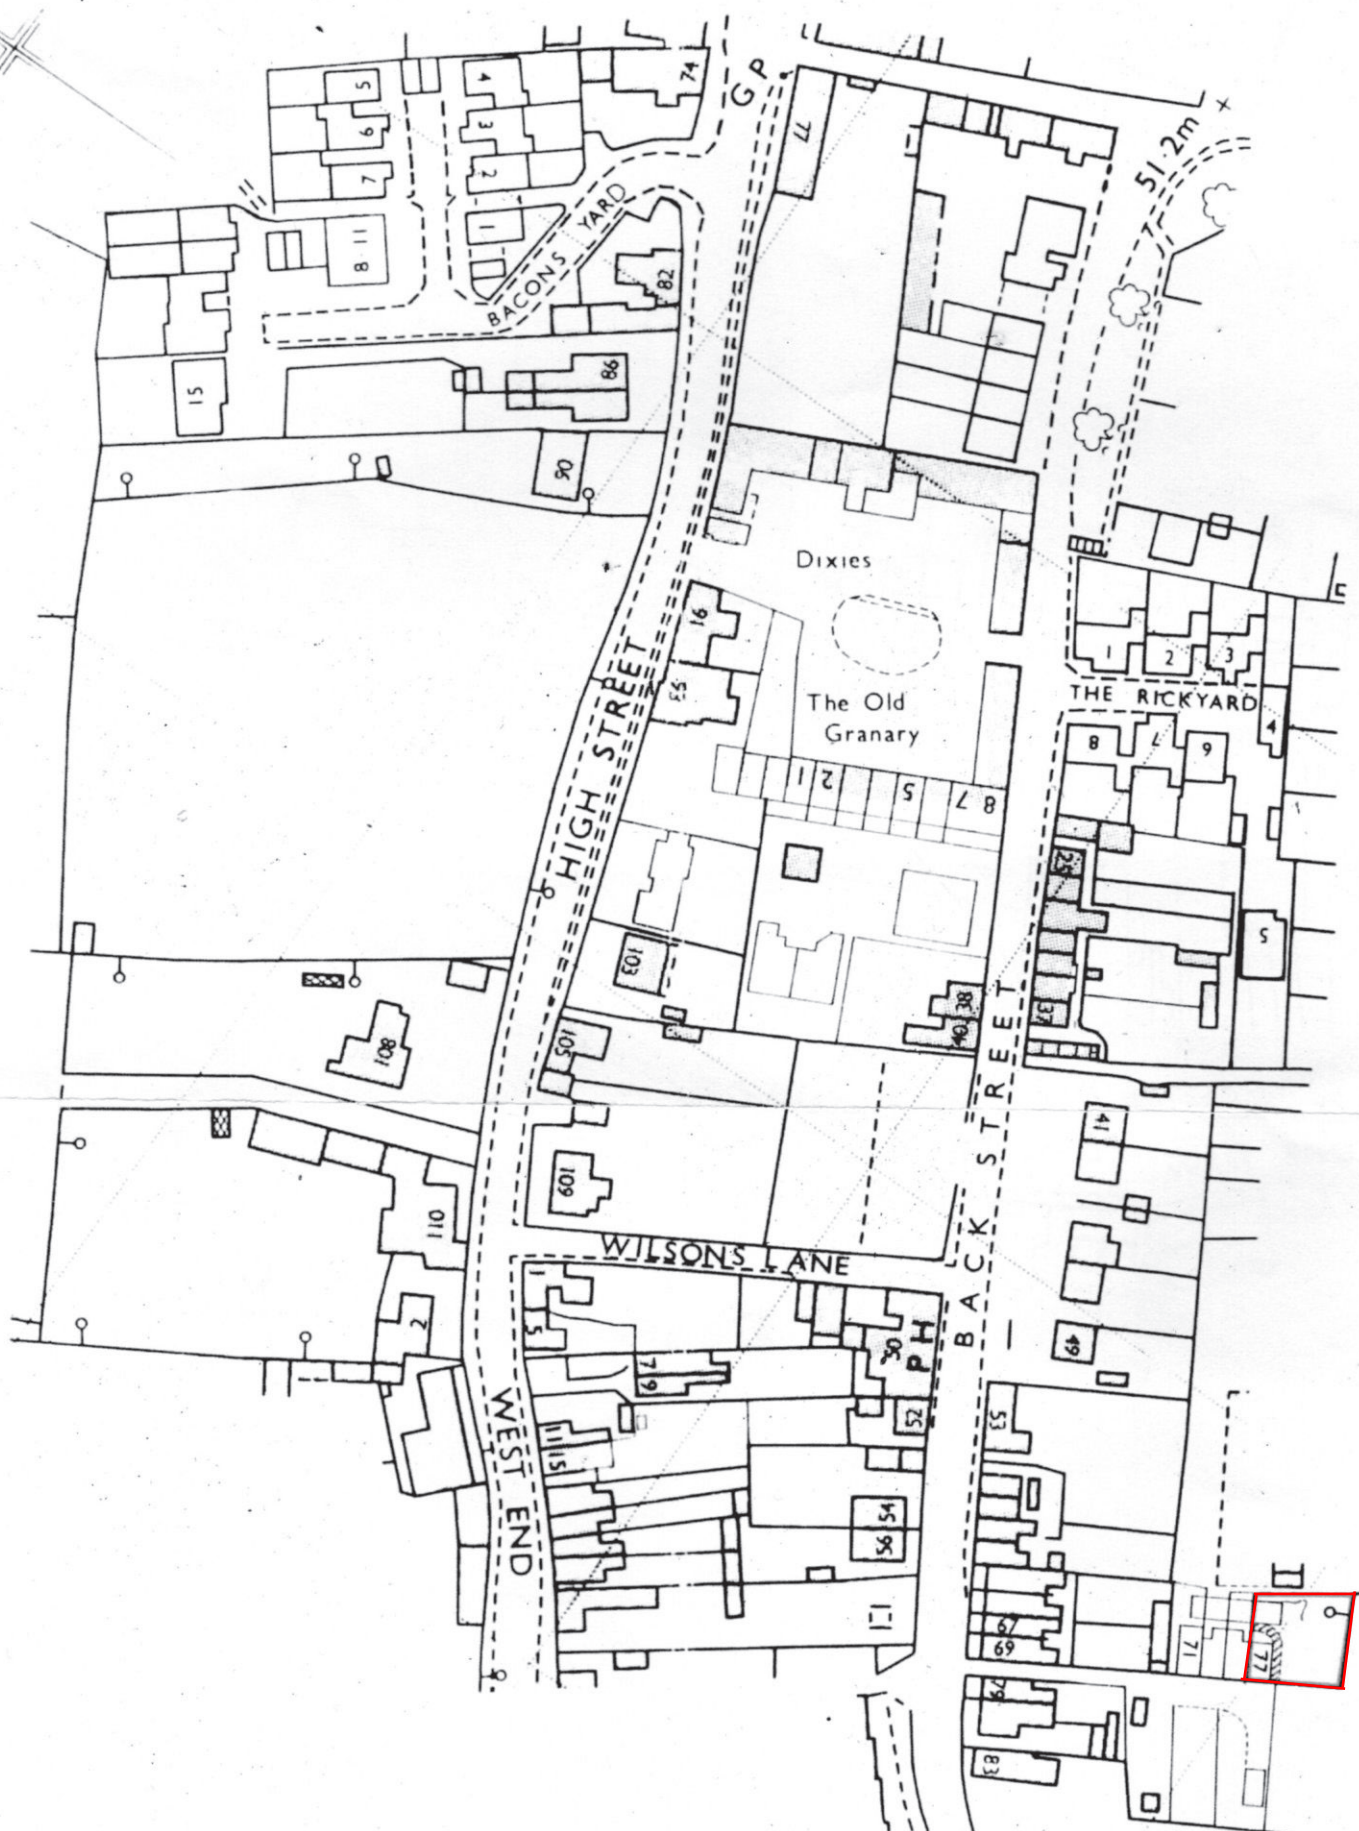

This title plan shows the general position of the boundaries: it does not show the exact line of the boundaries. Measurements scaled from this plan may not match measurements between the same points on the ground.
For more information see Land Registry Public Guide 7 - Title Plans.
This official copy shows the state of the title plan on **7 August 2006 at 13:28:55**. It may be subject to distortions in scale.
Under s.67 of the Land Registration Act 2002, this copy is admissible in evidence to the same extent as the original.
Issued on 7 August 2006.
© Crown copyright. Produced by HMLR. Further reproduction in whole or part is prohibited without the prior written permission of Ordnance Survey. Licence Number GD272728.
This title is dealt with by the **Stevenage District Land Registry**.